
1 SITE PLAN

SCALE: 1" = 20'-0"

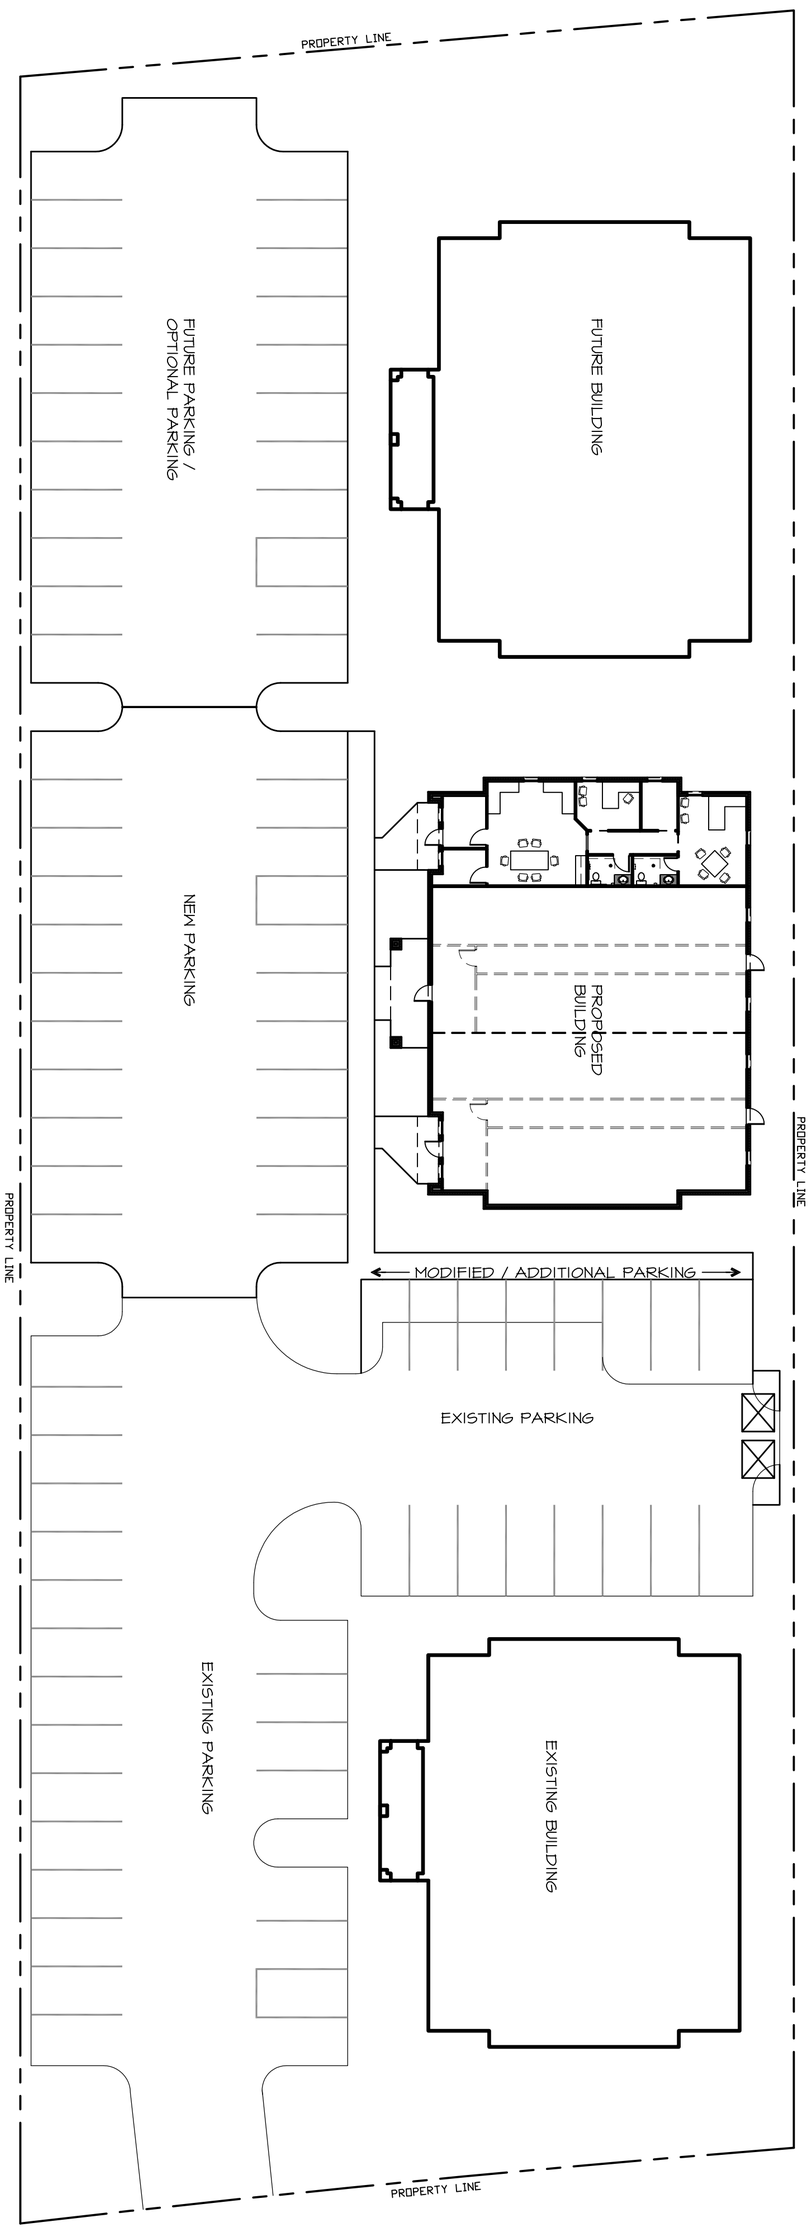

PRELIMINARY, NOT FOR CONSTRUCTION

THE DRAWINGS PREPARED BY THE ARCHITECT ARE FOR THE USE SOLELY WITH RESPECT TO THIS PROJECT. UNLESS OTHERWISE PROVIDED IN WRITING BY THE ARCHITECT, THE ARCHITECT SHALL RETAIN ALL COMMON LAW, STATUTORY AND OTHER RESERVED RIGHTS, INCLUDING THE COPYRIGHT. THE ARCHITECTS' DRAWINGS SHALL NOT BE USED BY THE CLIENT, OR OTHERS, FOR OTHER PROJECTS, FOR ADDITIONS TO THIS PROJECT, OR FOR COMPLETION OF THIS PROJECT BY OTHERS UNLESS THE ARCHITECT ACCEPTS, BY AGREEMENT IN WRITING AND WITH APPROPRIATE COMPENSATION. DO NOT REPRODUCE THESE DRAWINGS WITHOUT WRITTEN APPROVAL OF THE ARCHITECT

A3.2

SHEET 1 OF x SHEETS

JOB NO. 18-042

REVISION 3-11-16

DATE 1-29-19

DRAWN BY: Russell G. Trahan

PRELIMINARY, NOT FOR CONSTRUCTION

A NEW SPECULATIVE DEVELOPMENT FOR:

JASON GUIDRY

ALBERTSONS PARKWAY

Trahan
ARCHITECTURE + PLANNING, LLC
337-962-1255
russell@trahanarchitecture.com
111 Stonemont Rd.
Lafayette, LA 70508