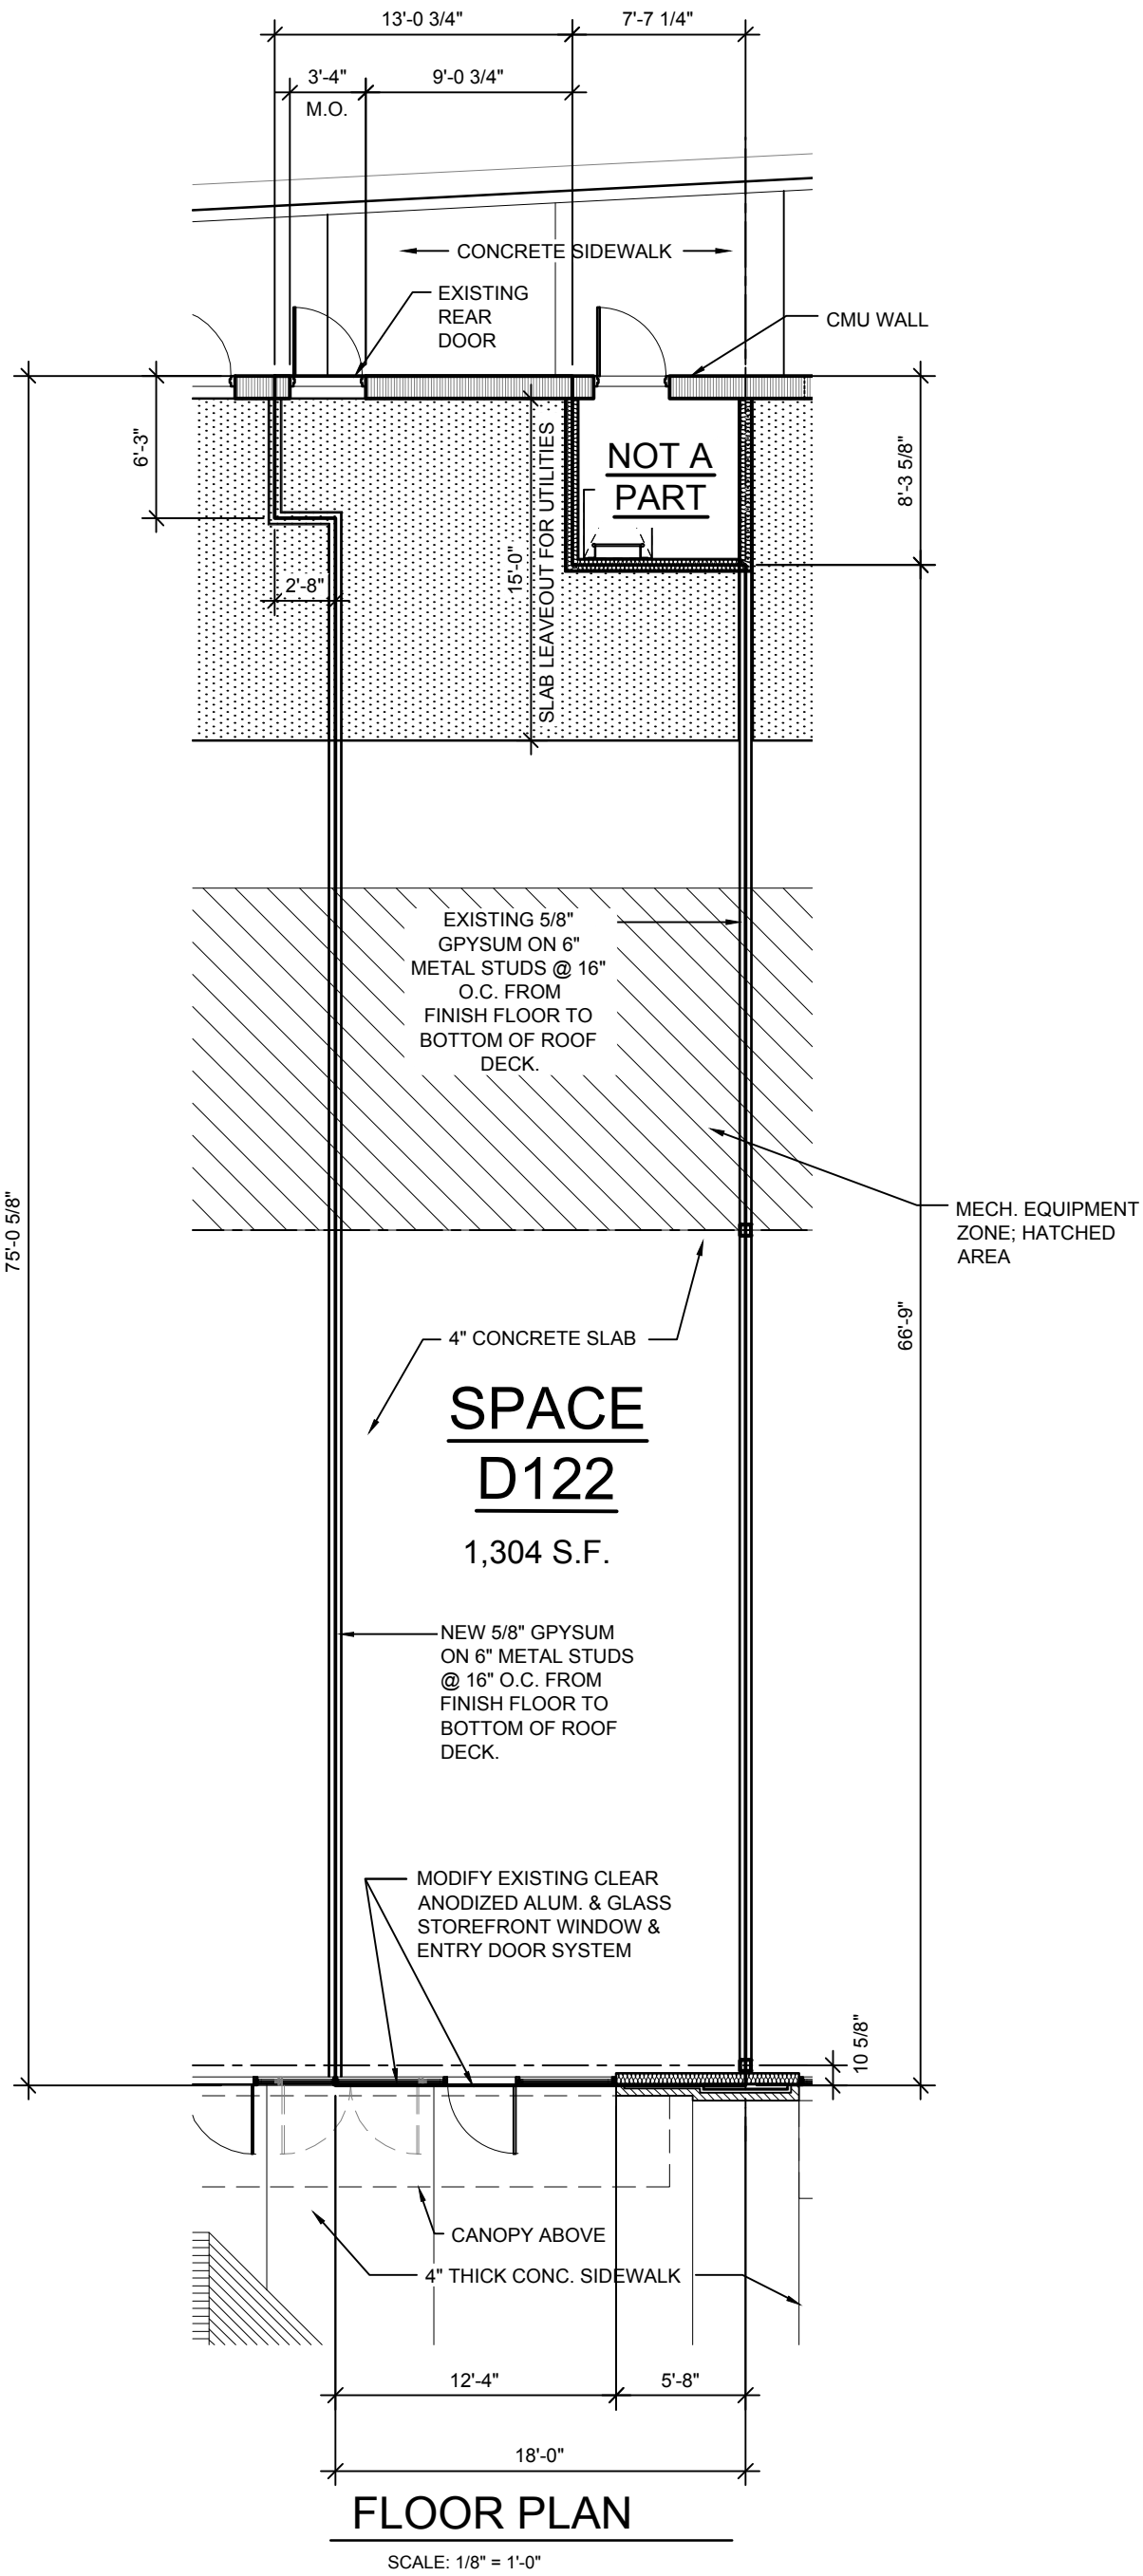


FLOOR PLAN

SCALE: 1/8" = 1'-0"

AMBASSADOR TOWN CENTER
BUILDING D
SPACE D122 - LOD

LAFAYETTE, LA
ZITO RUSSELL ARCHITECTS PC
09-28-16

LEASE OUTLINE DRAWING DISCLAIMER:

THIS LEASE OUTLINE DRAWING IS PROVIDED FOR THE PURPOSE OF DEPICTING THE GENERAL SPACE LAYOUT, CONFIGURATION AND ADJACENCIES. ALL DIMENSIONS ARE PRELIMINARY. THE TENANT IS RESPONSIBLE TO FIELD VERIFY ALL EXISTING CONDITIONS. TENANT IS ALSO RESPONSIBLE TO VERIFY THE LOCATIONS AND SIZES OF ALL INCOMING ELECTRICAL AND PIPE CONDUITS IN ADDITION TO ALL OTHER UTILITY SYSTEMS.
THIS DRAWING IS NOT TO BE SCALED.

NOTE:

OCCUPANT LOAD AND EGRESS REQUIREMENTS TO BE VERIFIED BY TENANT. TENANT TO SUBMIT SIGNAGE DESIGN TO THE LANDLORD FOR APPROVAL PRIOR TO FABRICATION.
IF THERE IS A DISCREPANCY BETWEEN WHAT IS REPRESENTED ON THIS LEASE OUTLINE DRAWING (LOD), AND TENANT'S LEASE EXHIBIT C (LANDLORD'S WORK), TENANTS LEASE SHALL GOVERN.