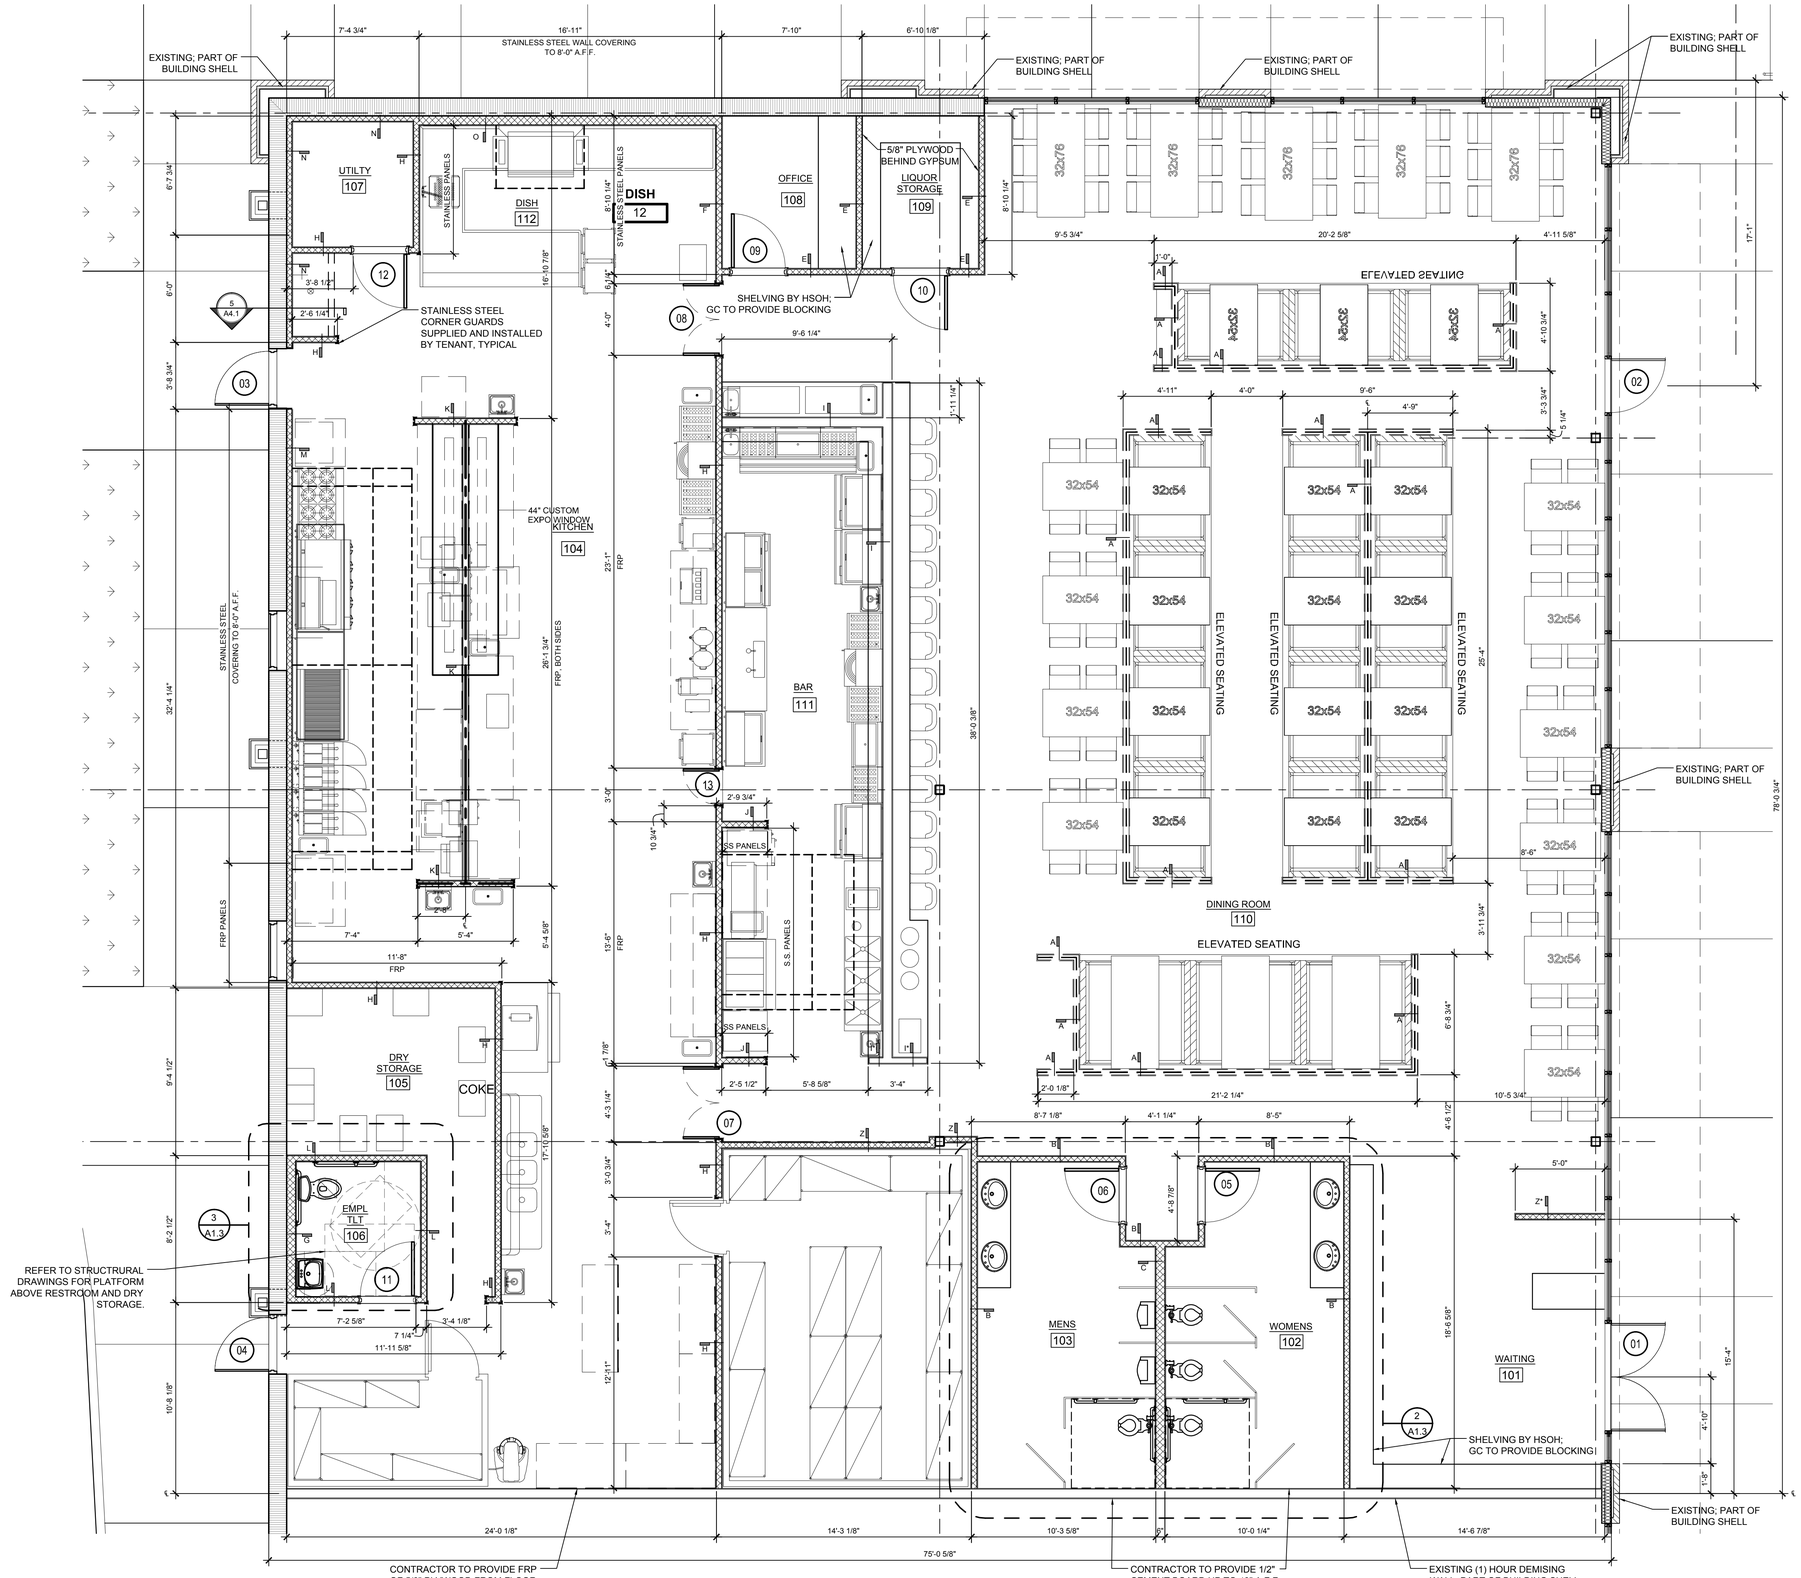



1 A1.0 FLOOR PLAN
SCALE: 1/4"=1'-0"

HALF SHELL OYSTER HOUSE
AMBASSADOR TOWN CENTER
PARCEL 9
Lafayette, Louisiana

ZITO•RUSSELL
ARCHITECTS, P.C.
820 S. UNIVERSITY BLVD. SUITE 2G
MOBILE, AL. 36609
PHONE (251) 343-6161
FAX (251) 343-6505

REGAL CONSTRUCTION, LLC

© COPYRIGHT 2016
ZITO • RUSSELL
ARCHITECTS, P.C.

REVISIONS

STATE OF LOUISIANA
STEPHEN L. ZITO
REGISTERED ARCHITECT

FILE 3916
DATE ISSUED FOR PERMITTING 05-16-16
SHEET

A1.0