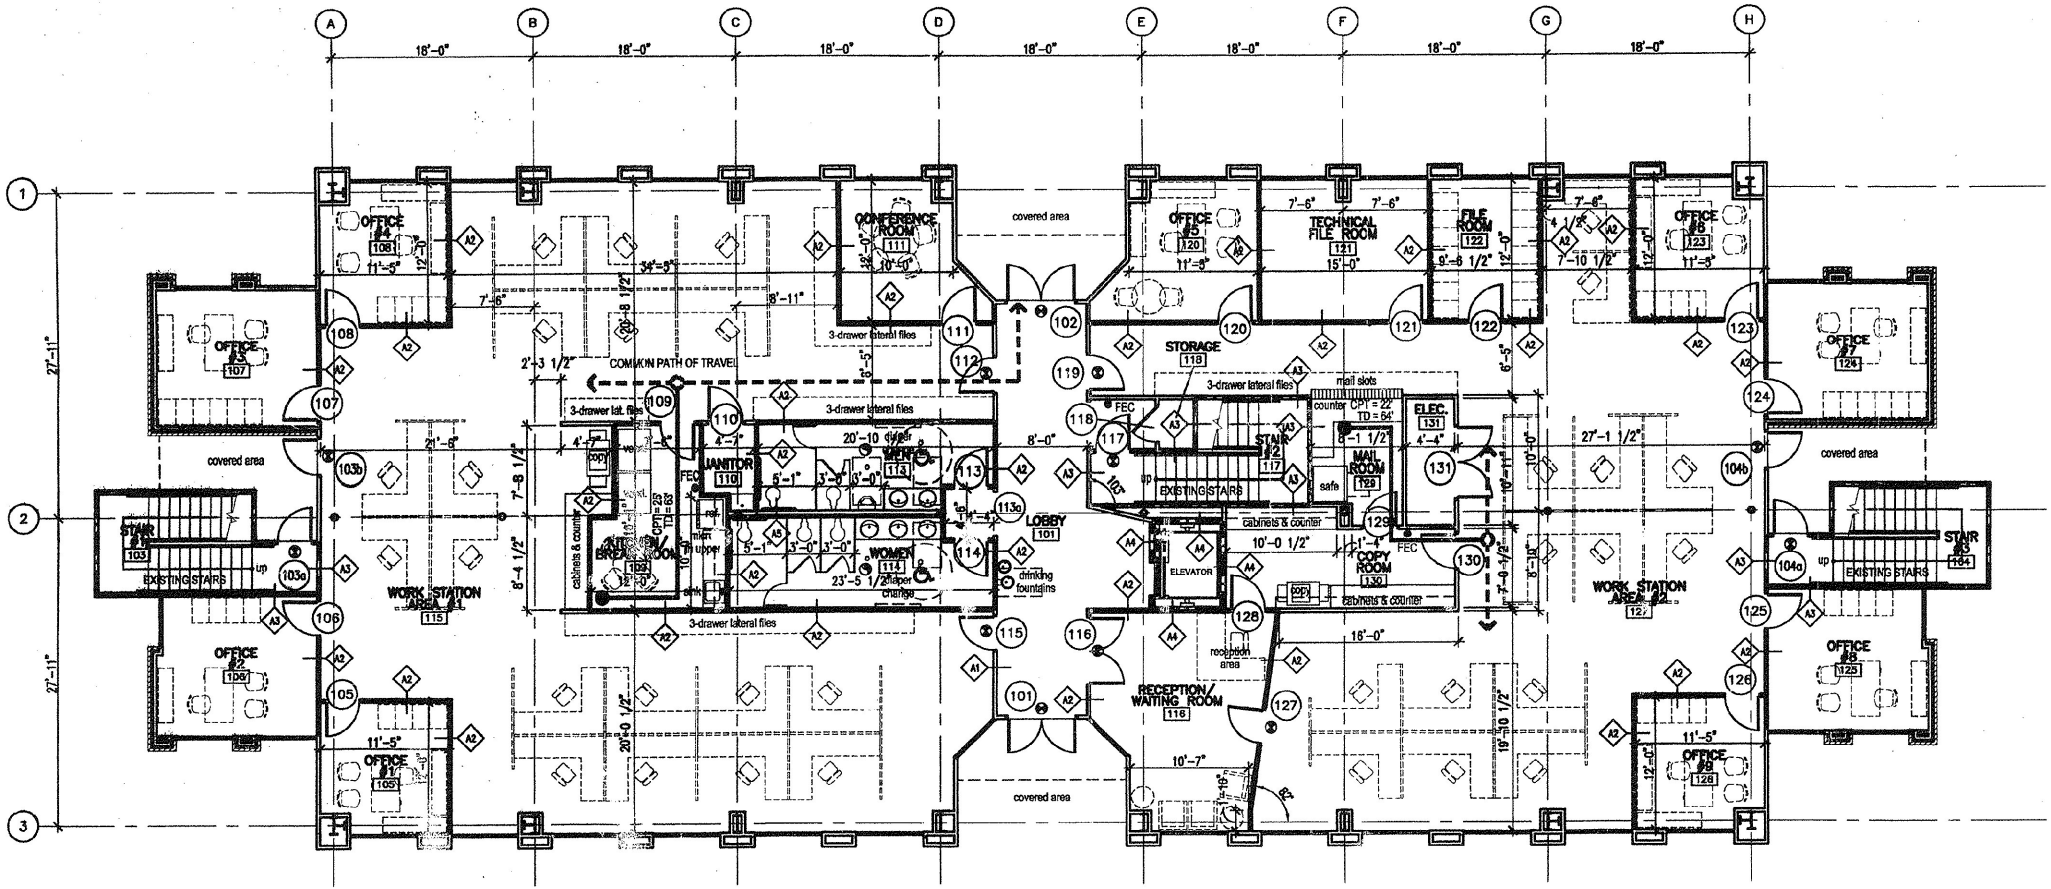


FIRST FLOOR PLAN

1 / A1

SCALE: 1/8" = 1'-0"

NOTE: FURNITURE SHOWN FOR SPACE LAYOUT ONLY. ALL FURNITURE & SYSTEM FURNITURE WORKSTATIONS TO BE FURNISHED BY TENANT