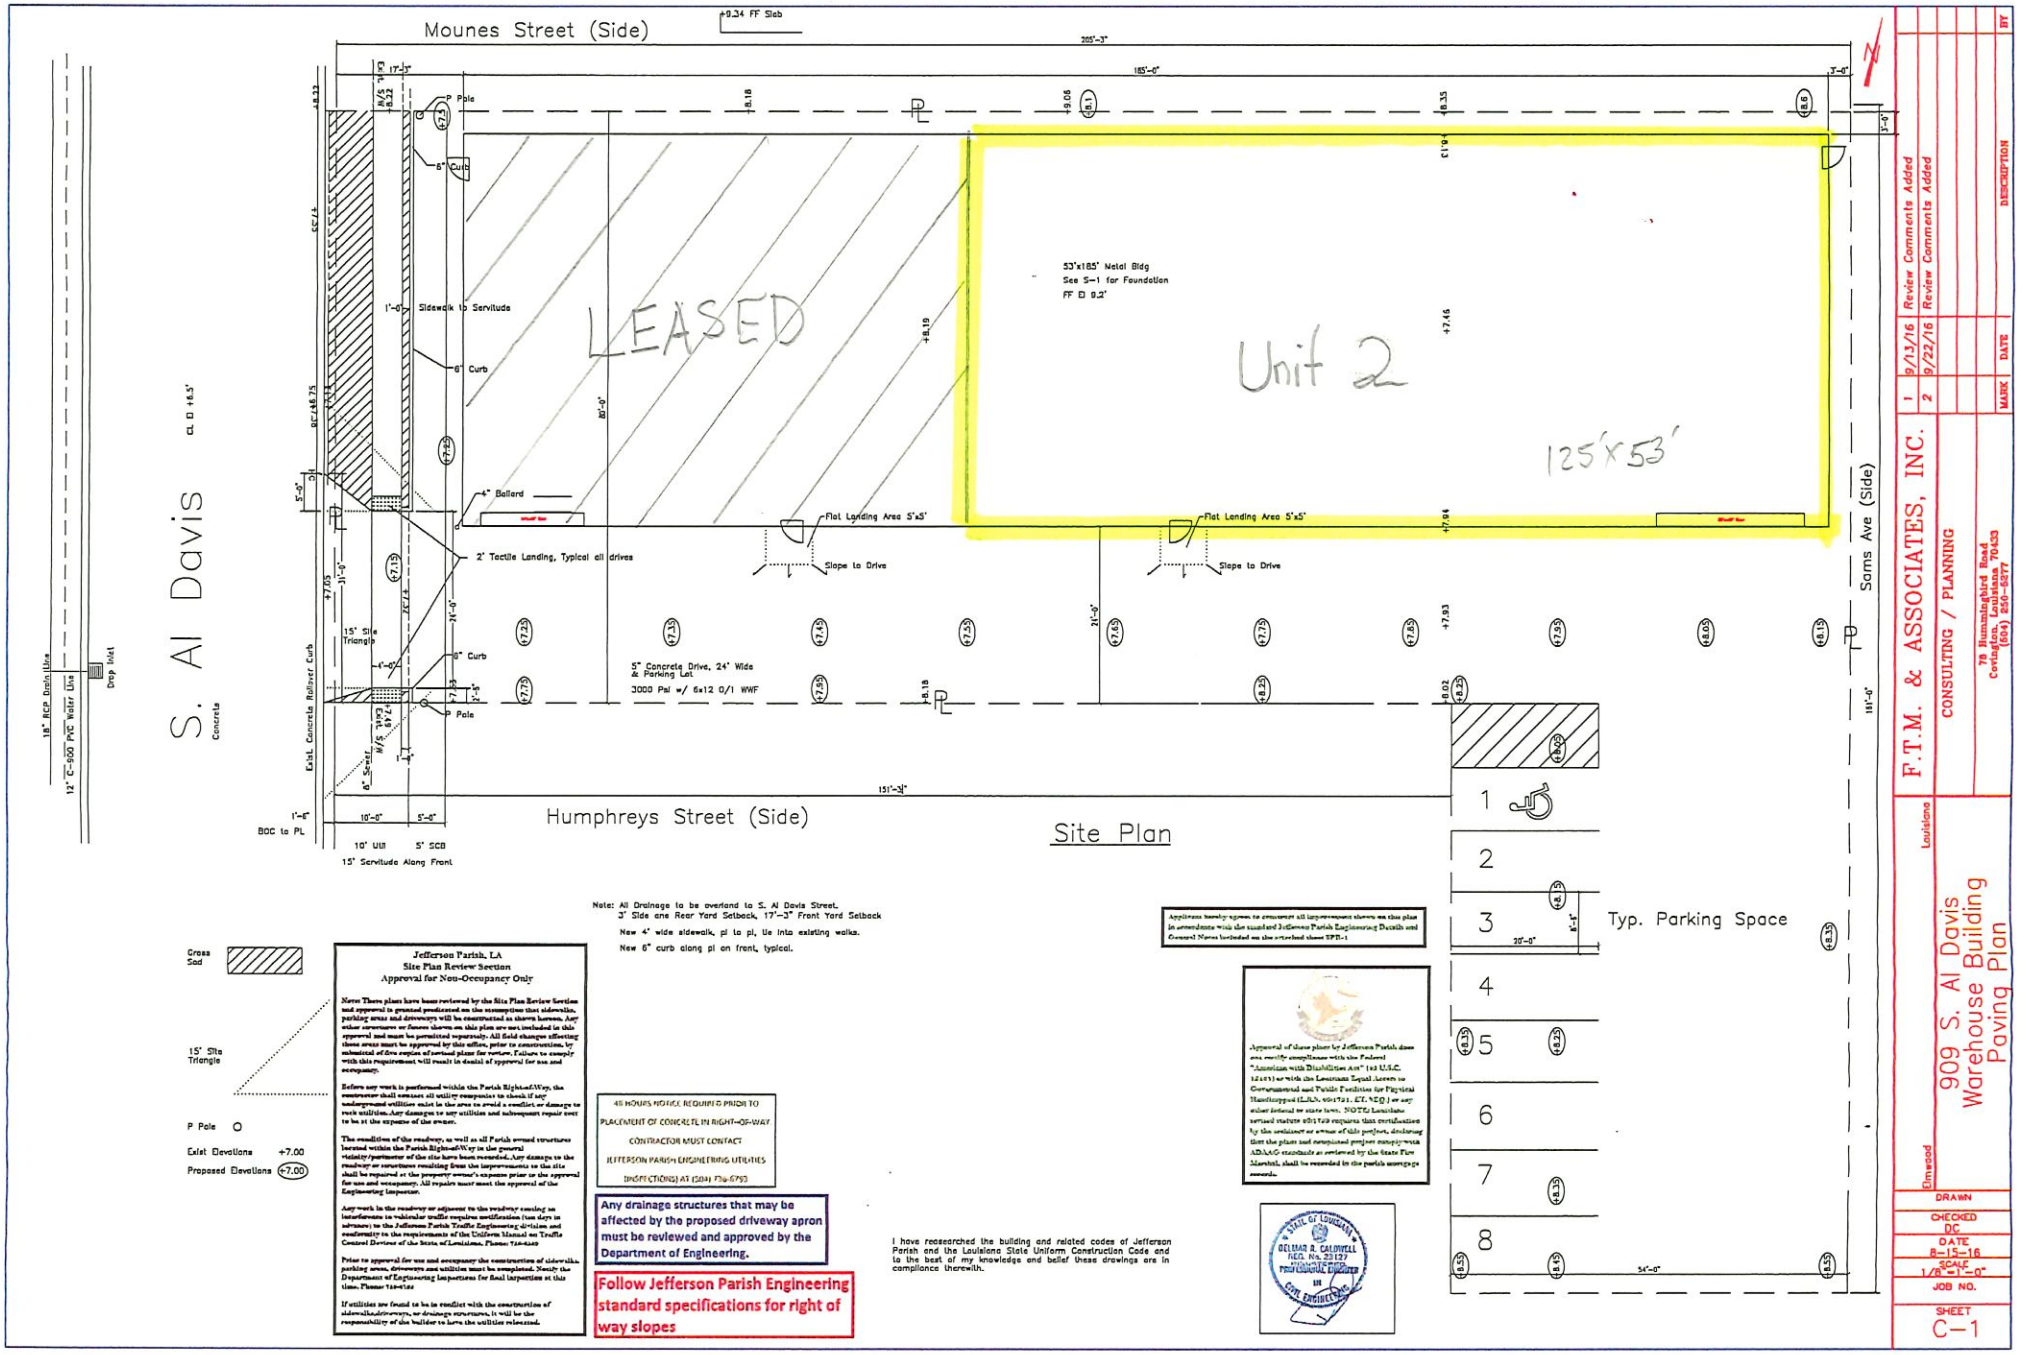
Mounes Street (Side)
Humphreys Street (Side)
Sams Ave (Side)
S. Al Davis
Site Plan
LEASED
Unit 2
125'x53'
53'x185' Metal Bldg
See S-1 for Foundation
FF El 9.2'
Flat Landing Area 5'x5'
Slope to Drive
2' Tactile Landing, Typical all drives
5" Concrete Drive, 24' Wide
& Parking Lot
3000 Psi w/ 6x12 0/1 WWF
4" Bollard
6" Curb
Sidewalk to Servitude
15' Site Triangle
Existing Concrete Rollover Curb
P Pole
Typ. Parking Space
10' Util
5' SCB
15' Servitude Along Front
Gross Sad
Exist Elevations +7.00
Proposed Elevations (+7.00)
Note: All Drainage to be overland to S. Al Davis Street.
3' Side and Rear Yard Setback, 17'-3" Front Yard Setback
New 4' wide sidewalk, pl to pl, tie into existing walks.
New 6" curb along pl on front, typical.
Jefferson Parish, LA
Site Plan Review Section
Approval for Non-Occupancy Only
48 HOURS NOTICE REQUIRED PRIOR TO PLACEMENT OF CONCRETE IN RIGHT-OF-WAY
CONTRACTOR MUST CONTACT JEFFERSON PARISH ENGINEERING UTILITIES INSPECTIONS) AT (504) 736-6793
Any drainage structures that may be affected by the proposed driveway apron must be reviewed and approved by the Department of Engineering.
Follow Jefferson Parish Engineering standard specifications for right of way slopes
I have researched the building and related codes of Jefferson Parish and the Louisiana State Uniform Construction Code and to the best of my knowledge and belief these drawings are in compliance therewith.
GILMAR A. CALDWELL
REG. No. 29127
PROFESSIONAL ENGINEER
CIVIL ENGINEERING
F.T.M. & ASSOCIATES, INC.
CONSULTING / PLANNING
78 Hummingbird Road
Covington, Louisiana 70433
(504) 250-8277
909 S. Al Davis
Warehouse Building
Paving Plan
Elmwood
Louisiana
DRAWN
CHECKED
DC
DATE
8-15-16
SCALE
1/8"=1'-0"
JOB NO.
SHEET
C-1
MARK
DATE
DESCRIPTION
BY
1
9/13/16
Review Comments Added
2
9/22/16
Review Comments Added