
1080 Architecture

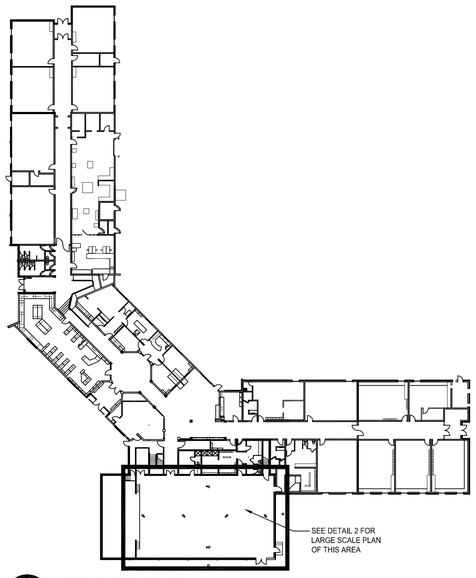

1 KEY PLAN
1:500

GENERAL CONSTRUCTION NOTES


1.1. DRAWINGS AND SPECIFICATIONS AS INSTRUMENTS OF SERVICE ARE THE PROPERTY OF 1080 ARCHITECTURE PLANNING + INTERIORS, THE COPYRIGHT IN THE SAME BEING RESERVED TO THEM. NO REPRODUCTION MAY BE MADE WITHOUT THE WRITTEN CONSET OF THE ARCHITECT. ALL REPRODUCTIONS MUST BEAR THE NAME OF THE ARCHITECT. ALL PRINTS ARE TO BE RETURNED OR PROPERLY DESTROYED UPON COMPLETION OF THE PROJECT.
1.2. THESE DRAWINGS SHALL NOT BE SCALED. FOLLOW GIVEN DIMENSIONS ONLY.
1.3. CONTRACTOR SHALL SATISFY HIMSELF THAT ALL DIMENSIONS, DATUMS AND INFORMATION SHOWN ARE CORRECT. ALL INFORMATION CONCERNING EXISTING CONSTRUCTION HAS BEEN TAKEN FROM ORIGINAL DOCUMENTATION. CONTRACTOR TO CONFIRM ALL EXISTING DIMENSIONS, DETAILS AND ELEVATIONS ON SITE PRIOR TO COMMENCING WORK. SHOULD INFORMATION DIFFER SIGNIFICANTLY FROM THOSE SHOWN, ADVISE THE ARCHITECT IMMEDIATELY FOR DIRECTION PRIOR TO PROCEEDING.
1.4. ALL DIMENSION ARE IN METRIC UNLESS NOTED OTHERWISE. DIMENSION ARE TO FACE OF MASONRY WALLS AND FACE OF POURED CONCRETE WALLS UNLESS NOTED OTHERWISE. INTERIOR DIMENSIONS ARE TO CENTERLINE OF WALL STUDS TO TO THE FACE OF FLOOR LINE (UNLESS NOTED OTHERWISE)
1.5. CONTRACTOR SHALL FULL FAMILIARIZE THEMSELVES WITH ALL DRAWINGS AND SPECIFICATIONS, VERIFYING THAT THE PROJECT MAY BE COMPLETED AS SPECIFIED. PRIOR TO COMMENCEMENT OF WORK, REPORT ANY DISCREPANCIES TO THE ARCHITECT. VARIATIONS AND MODIFICATIONS TO WORK WILL NOT BE ALLOWED WITH THE WRITTEN PERMISSION OF THE ARCHITECT.
1.6. ALL CONNECTIONS AND PENETRATIONS TO EXISTING BASE BUILDING SHALL BE CONFIRMED WITH BUILDING OWNER PRIOR TO COMMENCING WORK
1.7. ADJACENT SPACES TO REMAIN UNINTERRUPTED OR AFFECTED DURING CONSTRUCTION.
1.8. CONTRACTOR IS RESPONSIBLE TO CONFIRM EXISTING SITE CONDITIONS AND COORDINATE THE REQUIREMENTS OF THE PROJECT DOCUMENTS PRIOR TO PROCEEDING WITH THE WORK.
1.9. COORDINATE ALL WORK WITH ALL REQUIREMENTS INDICATED WITH THE PROJECT DOCUMENTS.
1.10. ALL WORK TO BE COMPLETED DURING REGULAR BUSINESS HOURS WITH EXCEPTION OF OVERLY NOISY WORK.
1.11. ALL DRAWINGS SHALL BE READ IN CONJUNCTION WITH ALL CONSULTANTS DRAWINGS AND SPECIFICATIONS AND IN CONJUNCTION WITH THE PROJECT REQUIREMENTS.
1.12. CONTRACTOR SHALL FULLY FAMILIARIZE THEMSELVES WITH ALL SPECIFICATIONS, SCHEDULES AND DRAWINGS VERIFYING THAT THE PROJECT MAY BE COMPLETED AS SPECIFIED, NO ALLOWANCES SHALL BE MADE AFTER THE AWARD OF THE CONTRACT.
1.13. CONSULT ARCHITECT BEFORE WORK COMMENCES ON PARTICULAR ITEMS WHERE ARCHITECT APPROVAL IS REQUIRED.
1.14. CONTRACTOR SHALL ONLY MAKE CHANGES TO THE DESIGN OR MATERIALS SPECIFIED UPON WRITTEN APPROVAL FROM THE ARCHITECT.
1.15. CONTRACTOR TO ENSURE THAT ALL TRADES WILL COOPERATE TO FACILITATE SPEEDY EXECUTION OF WORK. WHILE TRADES ARE COMPLETING WORK, THEY SHALL PROTECT ALL WORK AND MATERIALS OF OTHER TRADES.
1.16. ALL WORK TO BE DONE TO THE HIGHEST POSSIBLE STANDARDS.
1.17. CONFIRM LAYOUT WORKS WITH SITE DIMENSIONS AND NOTE ANY DISCREPANCIES WITH ARCHITECT PRIOR TO INSTALLING NEW WORK.
1.18. CONTRACTOR TO PERFORM ALL WORK SPECIFIED ON ALL DRAWINGS & SPECIFICATIONS AND SUPPLY ALL NECESSARY MATERIAL & LABOUR REQUIRED TO COMPLETE ALL PHASES OF THE WORK.

DEMOLITION NOTES


AT ALL AREAS OF DEMOLITION, PATCH AND REPAIR ALL SURFACES THAT REMAIN TO MATCH ADJACENT SURFACES AND ACCEPT NEW FINISH.

CONTRACTOR TO CONFIRM WITH OWNER, PRIOR TO DEMOLITION, WHICH ITEMS ARE TO BE OWNER'S SALVAGE. THESE ITEMS ARE TO BE REMOVED BY THE CONTRACTOR AND STORED ON SITE AS DIRECTED BY OWNER.


1. REMOVE EXISTING MAPLE WOOD FLOORING AND BUILDING PAPER FROM GYMNASIUM DOWN TO THE EXISTING PLYWOOD FLOORING. REMOVE EXISTING WALL BASE AND SALVAGE TO OWNER.
2. REMOVE EX. VOLLEYBALL SOCKETS AND REPLACE WITH NEW SOCKETS AS PER DETAILS 7 & 8.
3. REMOVE EX. BADMINTON POST ANCHORS AND INSTALL NEW SOCKETS IN THE EXISTING LOCATION AS PER DETAILS 7 & 8.

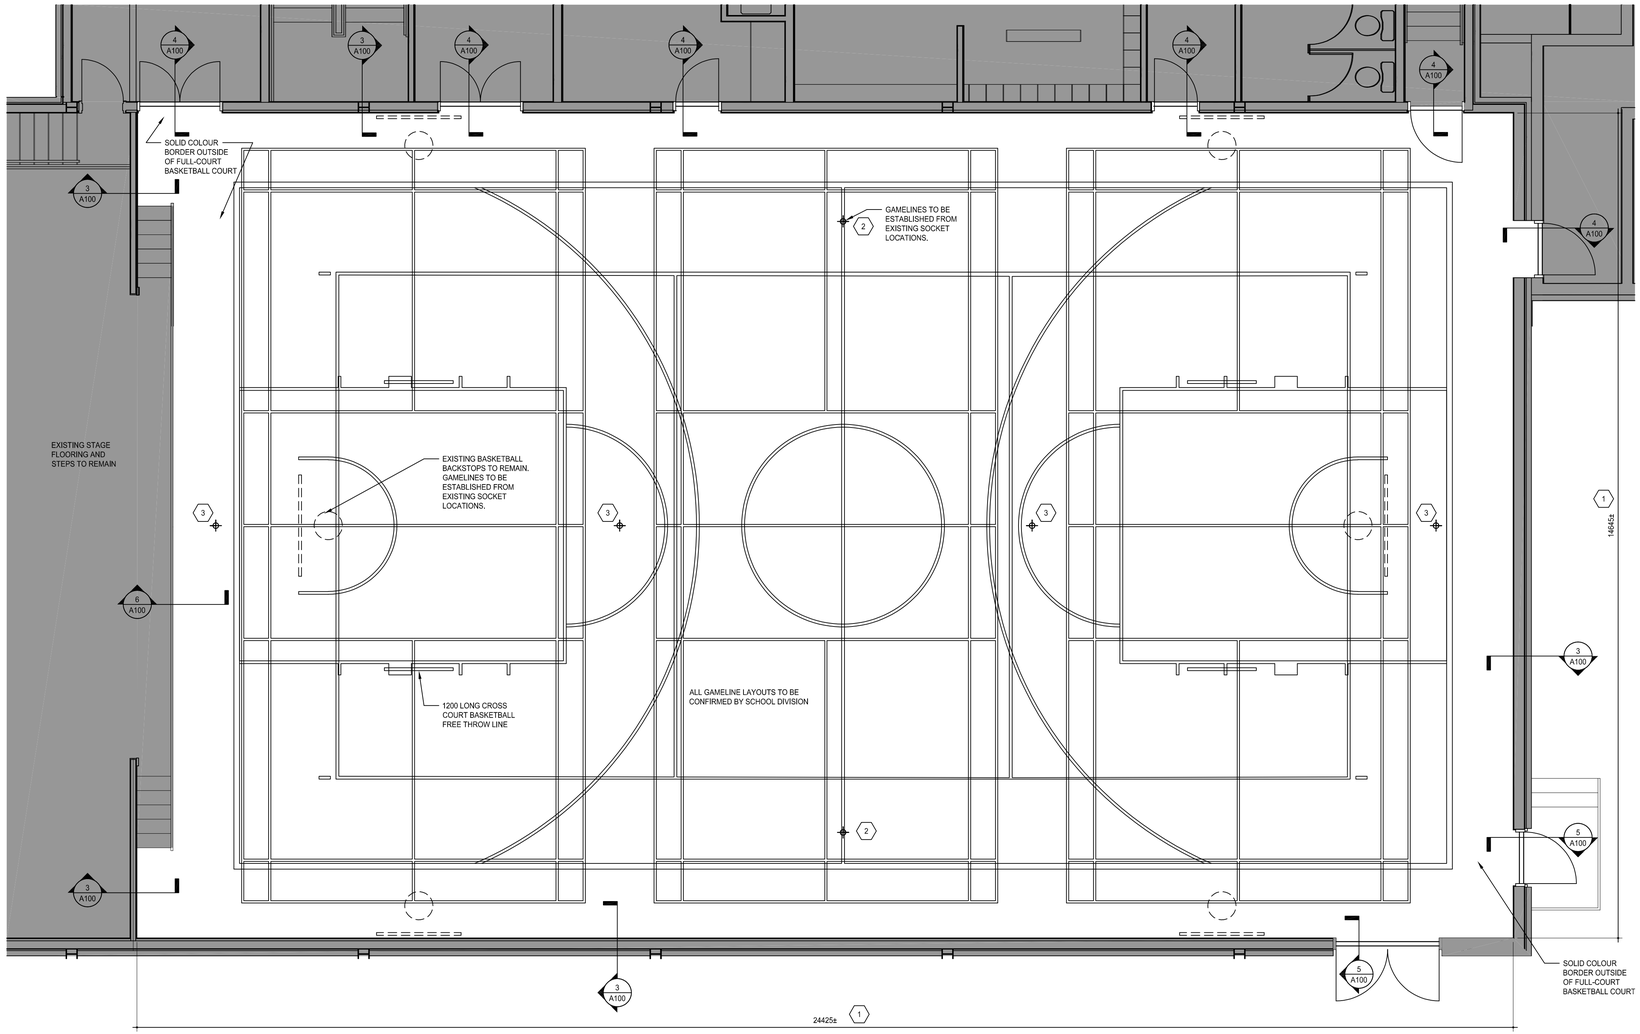


2 GYMNASIUM FLOOR PLAN
1:50

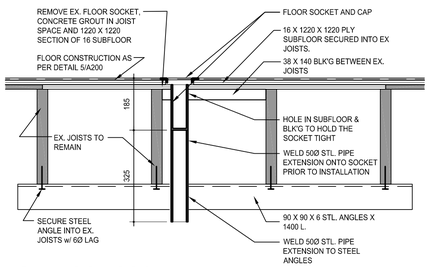


7 FLOOR SOCKET
1:10

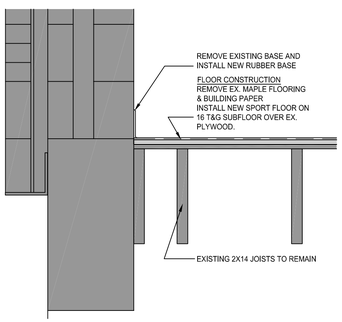


3 FLOORING DETAIL
1:10

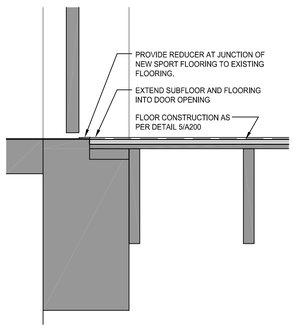


4 FLOORING AT INTERIOR DOORS
1:10

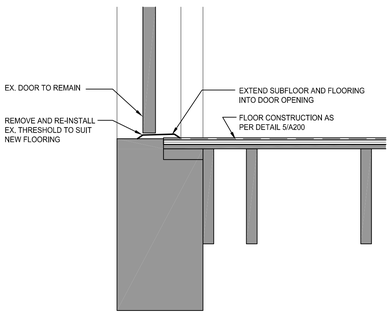

5 FLOORING AT EXTERIOR DOORS
1:10

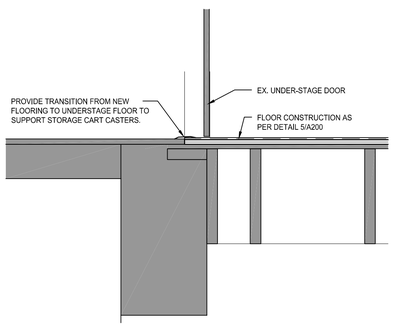

6 FLOORING AT UNDERSTAGE STORAGE
1:10

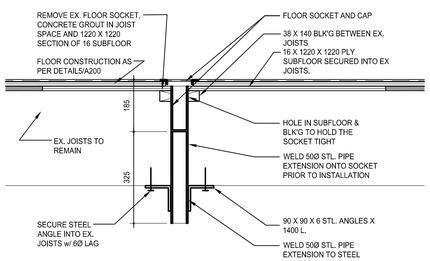

8 FLOOR SOCKET
1:10

1080 Architecture Planning + Interiors
1825b Park Street
Regina, SK, S4N 2G4
306.721.1080
1080architecture.com

© ALL RIGHTS RESERVED

THIS DRAWING IS NOT TO BE COPIED OR REVISED IN ANY MANNER WITHOUT THE WRITTEN AUTHORIZATION OF THE ARCHITECT.

THE CONTRACTOR SHALL VERIFY AND BE RESPONSIBLE FOR ALL DIMENSIONS. DO NOT SCALE THE DRAWING. ANY ERRORS OR OMISSIONS SHALL BE REPORTED TO THE ARCHITECT WITHOUT DELAY.

PROJECT TITLE
GYM FLOOR REPLACEMENT
FRONTIER SCHOOL
CHINOOK SCHOOL DIVISION

DRAWING TITLE
PLANS
DETAILS

DRAWN	WP
CHECKED	WP
DATE	23 OCT 26
PROJECT No.	26068

DRAWING No.
A100

Arch D: 36" x 24"