BY: smiller –

PLOTTED: 7/3/2025
FILE: M:\PROJ\223061.0001\Highways\Cadd-Drainage\pSW-P000_Jade3 - Keymap.dgn

WALLACE MONTGOMERY
ENGINEERS·PLANNERS·SURVEYORS·CONSTRUCTION MANAGERS
10150 York Road, Suite 200
Hunt Valley, Maryland 21030
410.494.9093 Tel / 410.667.0925 Fax
www.WallaceMontgomery.com
A Limited Liability Partnership

PROJECT AREA

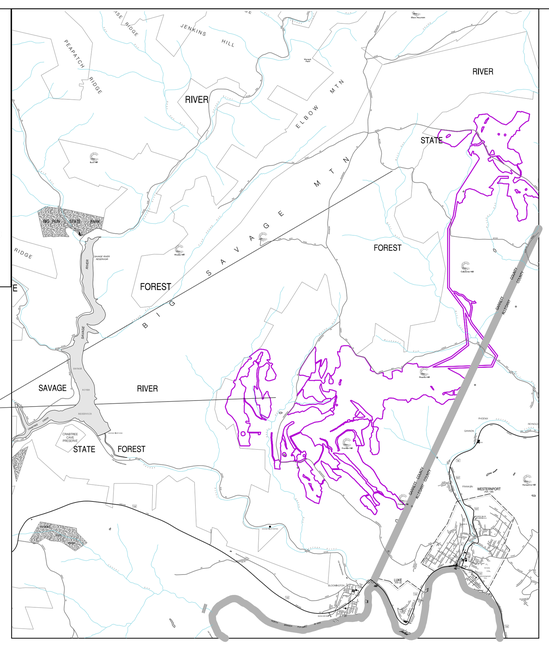

VICINITY MAP
2000′ 0 2000′ 4000′
SCALE: 1″=2000′

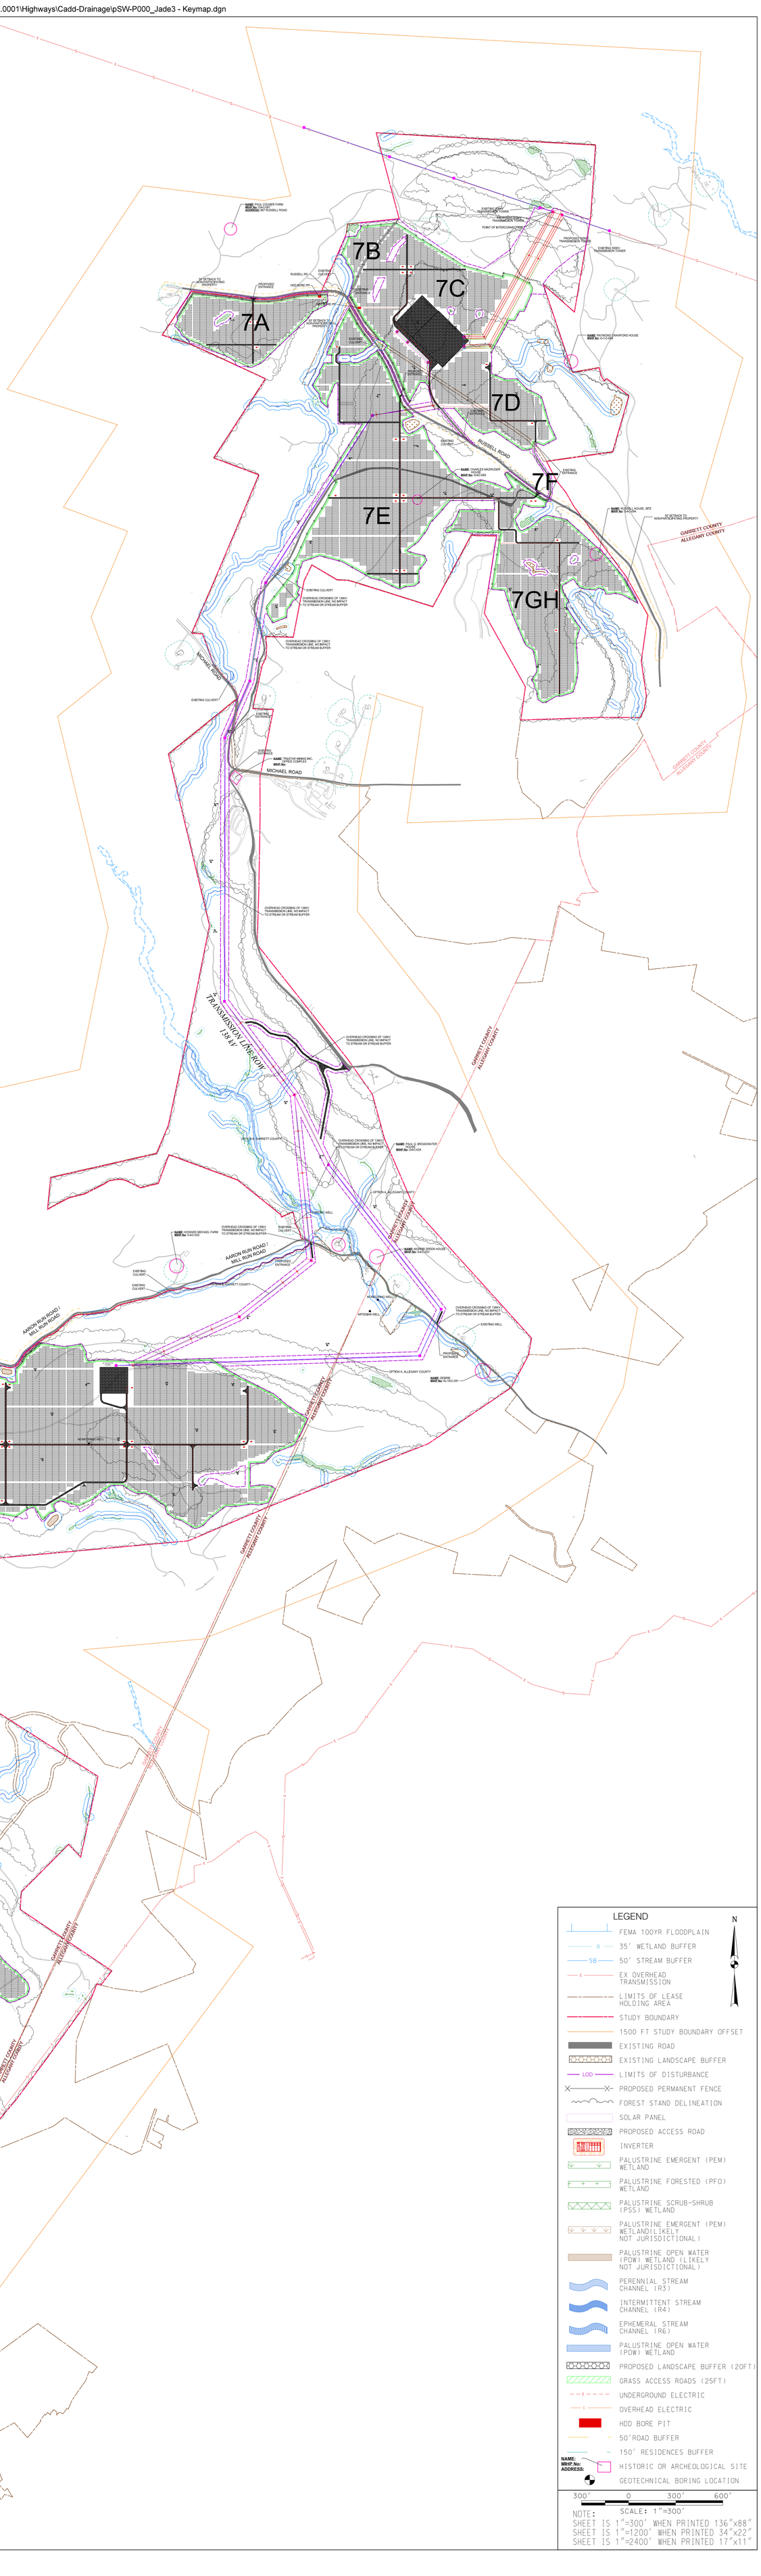

REV RENEWABLES

JADE 3

SCALE _____ ADVERTISED DATE _____ CONTRACT NO. _____

DESIGNED BY _____ COUNTY _____
DRAWN BY _____
CHECKED BY _____

LEGEND

- FEMA 100YR FLOODPLAIN
- B — 35′ WETLAND BUFFER
- SB — 50′ STREAM BUFFER
- E — EX OVERHEAD TRANSMISSION
- LIMITS OF LEASE HOLDING AREA
- STUDY BOUNDARY
- 1500 FT STUDY BOUNDARY OFFSET
- EXISTING ROAD
- EXISTING LANDSCAPE BUFFER
- LOD — LIMITS OF DISTURBANCE
- PROPOSED PERMANENT FENCE
- FOREST STAND DELINEATION
- SOLAR PANEL
- PROPOSED ACCESS ROAD
- INVERTER
- PALUSTRINE EMERGENT (PEM) WETLAND
- PALUSTRINE FORESTED (PFO) WETLAND
- PALUSTRINE SCRUB-SHRUB (PSS) WETLAND
- PALUSTRINE EMERGENT (PEM) WETLAND(LIKELY NOT JURISDICTIONAL)
- PALUSTRINE OPEN WATER (POW) WETLAND (LIKELY NOT JURISDICTIONAL)
- PERENNIAL STREAM CHANNEL (R3)
- INTERMITTENT STREAM CHANNEL (R4)
- EPHEMERAL STREAM CHANNEL (R6)
- PALUSTRINE OPEN WATER (POW) WETLAND
- PROPOSED LANDSCAPE BUFFER (20FT)
- GRASS ACCESS ROADS (25FT)
- UNDERGROUND ELECTRIC
- OVERHEAD ELECTRIC
- HDD BORE PIT
- 50′ROAD BUFFER
- 150′ RESIDENCES BUFFER
- NAME: MIHP No: ADDRESS: HISTORIC OR ARCHEOLOGICAL SITE
- GEOTECHNICAL BORING LOCATION

N

300′ 0 300′ 600′
SCALE: 1″=300′

NOTE:
SHEET IS 1″=300′ WHEN PRINTED 136″x88″
SHEET IS 1″=1200′ WHEN PRINTED 34″x22″
SHEET IS 1″=2400′ WHEN PRINTED 17″x11″