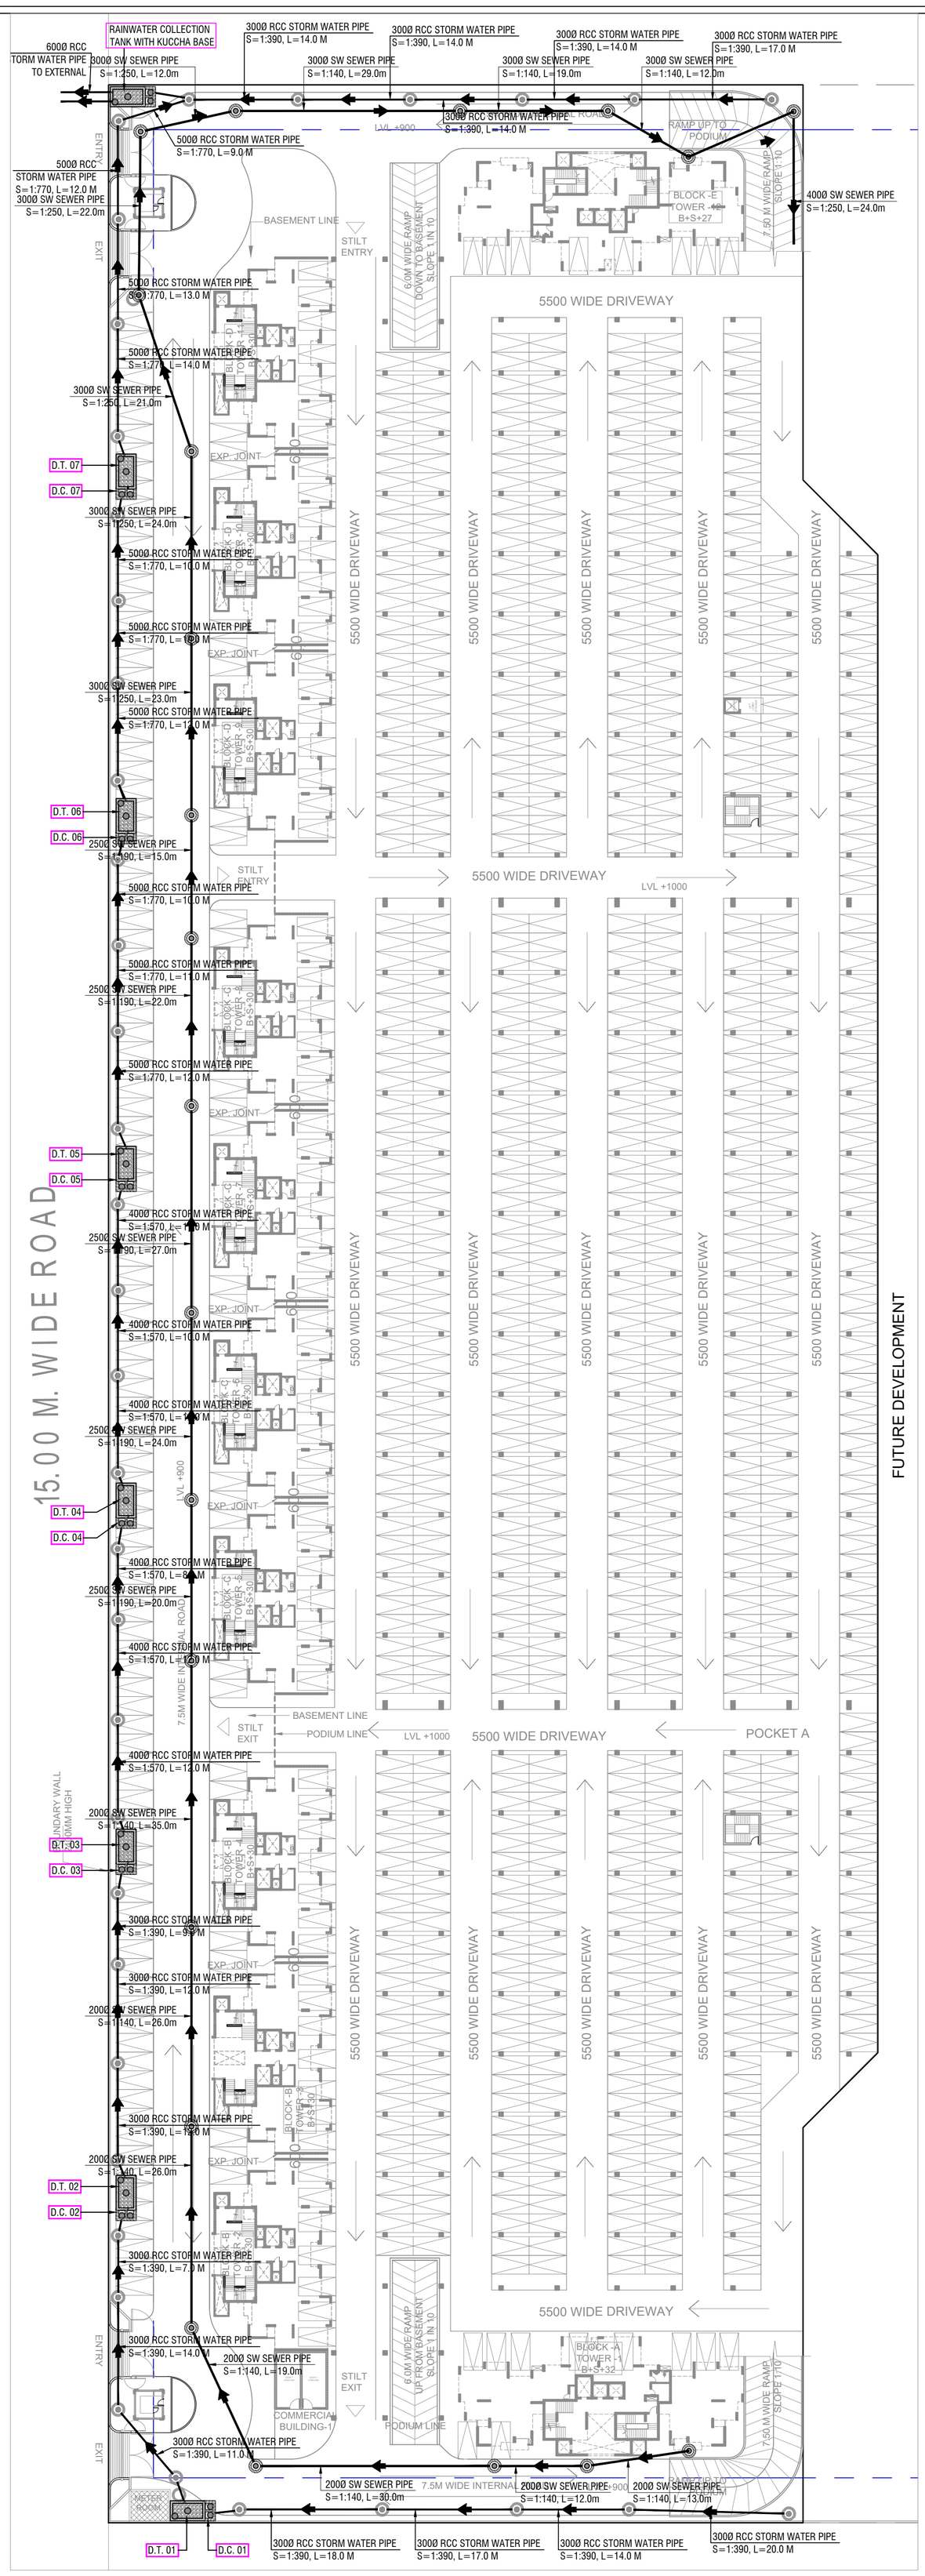

PLUMBING & FIRE SERVICES LEGEND :	
	SEWER MANHOLE WITH 560Ø S.F.R.C. MANHOLE COVER.
	STORM WATER MANHOLE WITH 560Ø S.F.R.C. PERFORATED MANHOLE COVER.
	CATCH BASIN (450 x 450) MM WITH PERFORATED MANHOLE COVER
	CATCH BASIN (600 x 600) MM WITH PERFORATED MANHOLE COVER
	STORM WATER MANHOLE (900 x 800) MM WITH PERFORATED MANHOLE COVER.
	SEWER MANHOLE (600 x 600) MM
	SEWER MANHOLE (900 x 800) MM
	GULLY TRAP (300 x 300) MM

	150Ø SW INTERNAL SEWER LINE, S=1:100
	EXTERNAL SW SEWER LINE (DIA AS / DESIGN CHART)
	EXTERNAL RCC STORM WATER LINE (DIA AS / DESIGN CHART)
	150Ø DI MUNICIPAL WATER SUPPLY LINE
	GI DOMESTIC WATER SUPPLY LINE FOR TOWERS (DIA MENTION IN LAYOUT)
	GI FLUSHING WATER SUPPLY LINE FOR TOWER (DIA MENTION IN LAYOUT)
	TUBE WALL WATER SUPPLY LINE
	HDPE GARDEN IRRIGATION WATER SUPPLY LINE (DIA IN LAYOUT)
	EXTERNAL MS FIRE HYDRANT LINE (DIA MENTION IN LAYOUT)

GH	GARDEN HYDRANT WITH CHAMBER (300x300) MM
EFH	EXTERNAL FIRE HYDRANT (750 x 600 x 250) MM
R.P.	RECHARGE PIT, 3000 MM DIA
D.C.	DESILTING CHAMBER (1000 x 2000)MM
R	2 WAY FIRE BRIGADE WITHDRAWL CONNECTION FROM FIRE PIPE DIA 150Ø
S	4 WAY FIRE BRIGADE INLET CONNECTION FOR FIRE TANK PIPE DIA 150Ø
T	4 WAY FIRE BRIGADE INLET CONNECTION FOR FIRE RING MAIN TANK, PIPE DIA 150Ø
U	4 WAY FIRE BRIGADE INLET CONNECTION FOR FIRE RING MAIN TANK, PIPE DIA 150Ø
U	4 WAY FIRE BRIGADE INLET CONNECTION FOR SPRINKLER LINE TANK, PIPE DIA 150Ø

SHEET TITLE

WASTE DISPOSAL PLAN

PROJECT

PROPOSED PROJECT PIOUS HIDEAWAYS
AT PLOT NO - SC-02/ J&K, SECTOR 150,
NOIDA
DISTT : GAUTAM BUDDH NAGAR