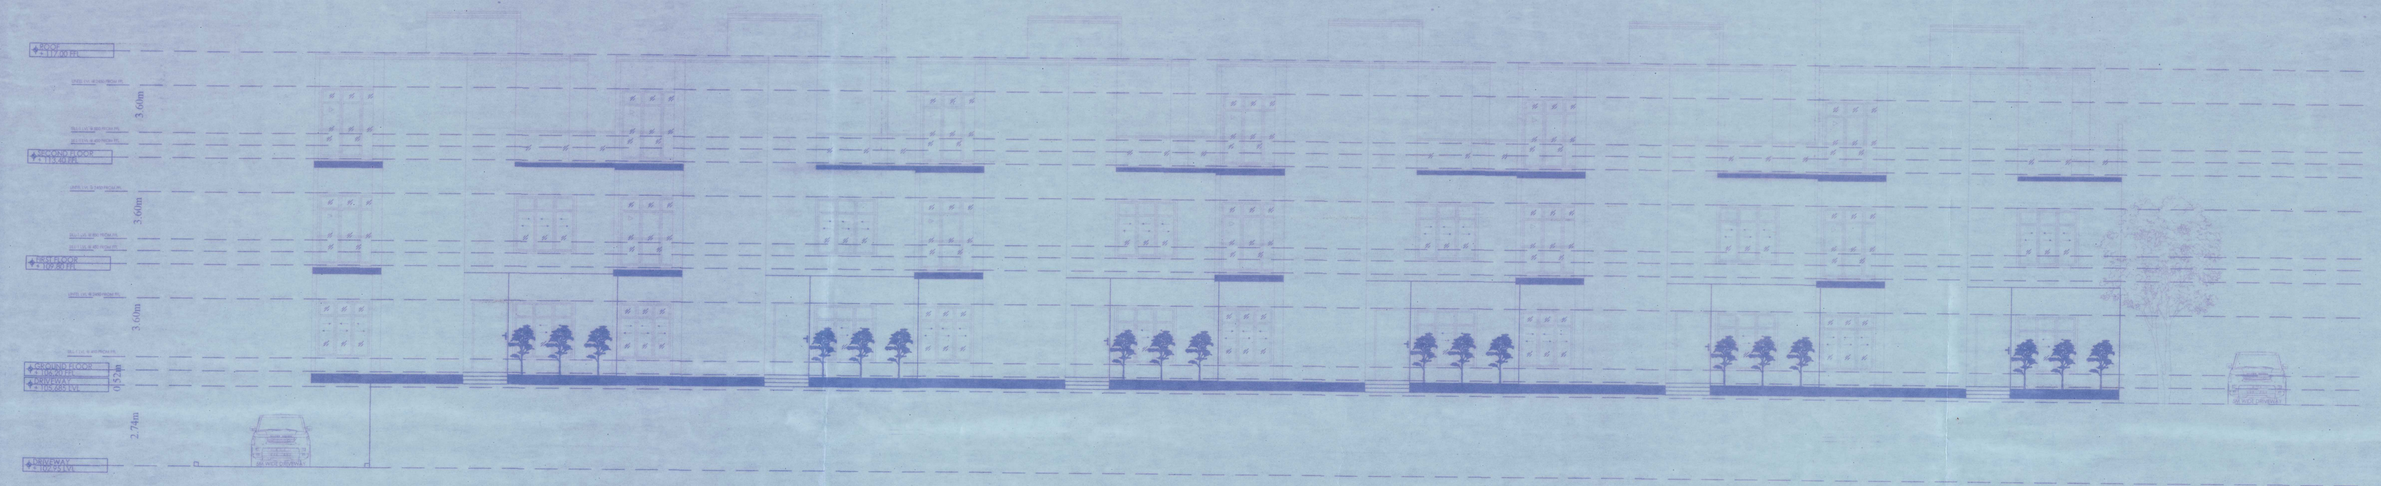

BLOCK-3 FRONT ELEVATION

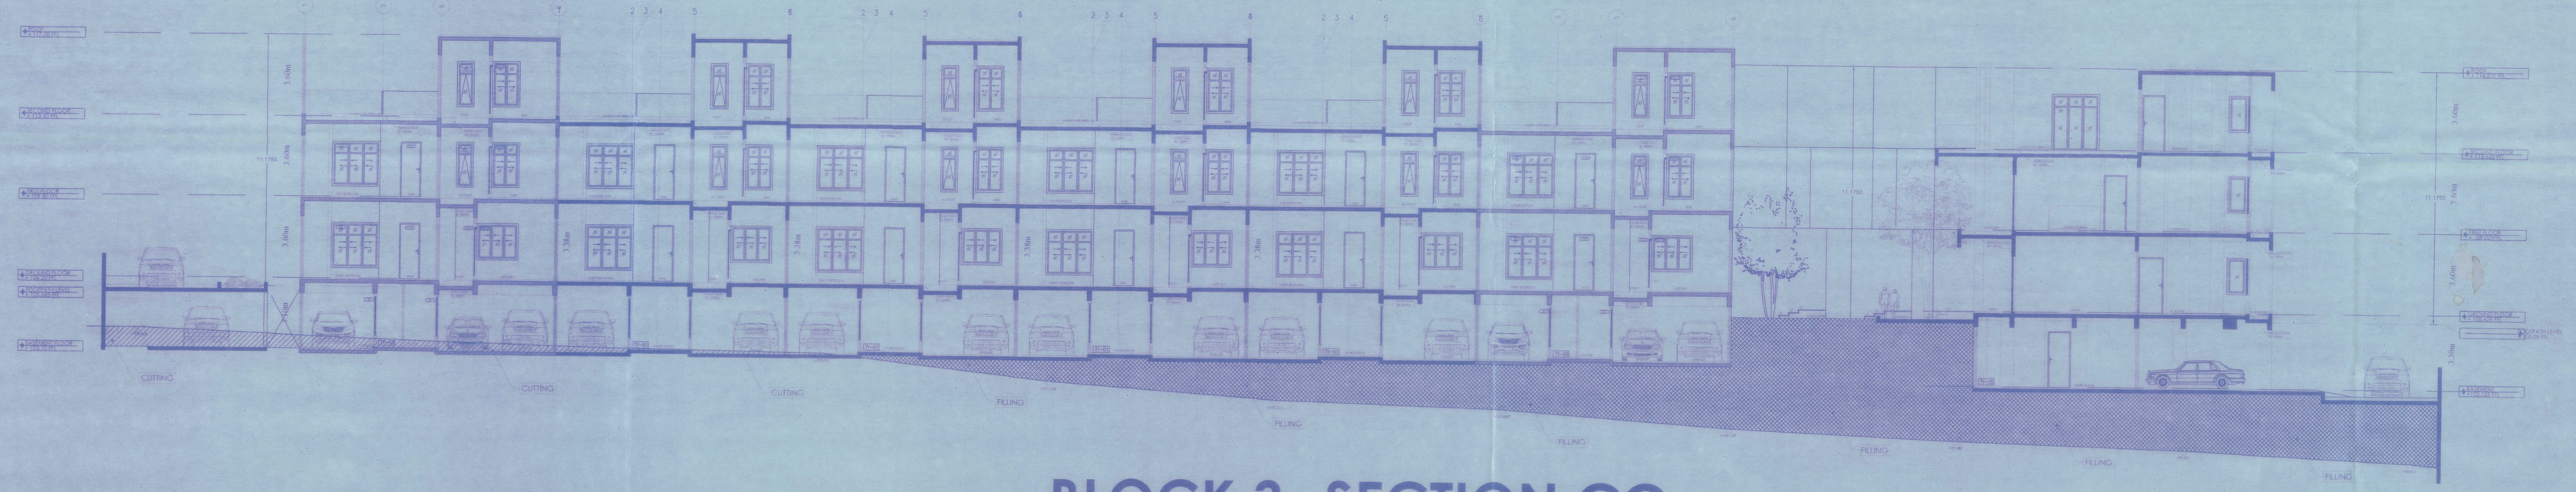

BLOCK 3 -SECTION CC

BLOCK - 03 ELEVATION & SECTION

SCALE: 1:100

N

KEYPLAN

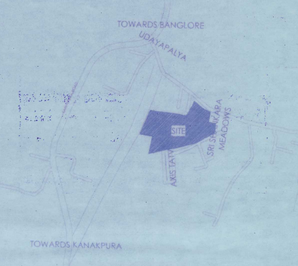

PROJECT

PROPOSED RESIDENTIAL ROW HOUSING SHOWING GF, FF,SF PLAN AT KHATHA NO.1848/179/182/1/182/2 E KHATHA NO:1502003001003260 63 IN KAGGLIPURA VILLAGE, UTTARAHALLI HOBLI,BANGLORE SOUTH TALUK, KPA APPROVED DEVELOPMENT PLAN VIDE LETTER NO: KPA/LAO/47/23-24 DATED 21-12-2023.

OWNER'S SIGNATURE

M/S SATTVA GROUP RESI PVT Ltd
GPA Holder For Bhavani Enterprises

ARCHITECT'S SIGNATURE

PADMAJA KRISHNA PRASAD
NO.BCC/BL-3-23/A-473/81-92
FOR A & A ARCHITECTS AND PLANNERS (P) LTD,
103/1, 40th CROSS ROAD, 22ND MAIN ROAD, JAYANAGAR 4th T BLOCK
BENGALURU KARNATAKA - 560041.
Ph.9480556328, 9480531108 Email:architects@aaapl.net

ಸ್ಥಳೀಯ ಯೋಜನೆ ಮತ್ತು ಕಂದಾಯ / ಕಸಬಾ/ಉತ್ತರಹಳ್ಳಿ ಹೋಬಳಿ 36/2023-24 ರಲ್ಲಿ 14/6/2024 ರಂದು ಮಂಜೂರಾತಿಸಲಾಗಿದೆ ಮಂಜೂರಾತಿಯಲ್ಲಿ ಗಮನಿಸಿ ಹೇಳಲಾಗಿರುವಂತೆ ಕಾಯಿದೆ ಪ್ರಕಾರ ಅನ್ವಯ ಆಗುವಂತೆ ಷರತ್ತು ಒಳಪಟ್ಟು ಮಂಜೂರಾತಿ ನೀಡಲಾಗಿದೆ.

ಸಹಾಯಕ ಸಂಚಾರಿಗಳು
ಕನಕಪುರ ನಗರಾಭಿವೃದ್ಧಿ ಪ್ರಾಧಿಕಾರ
ಕನಕಪುರ

Kanakapura Development Authority

HCMJ+528, Chathra,
Golden Town -KHB,
Karnataka 562117

PROJECT NUMBER: R14

SCALE: 1:100

BLOCK 03 : B - 03 ELEVATION & SECTION PLAN

SHEET 11 OUT OF 25