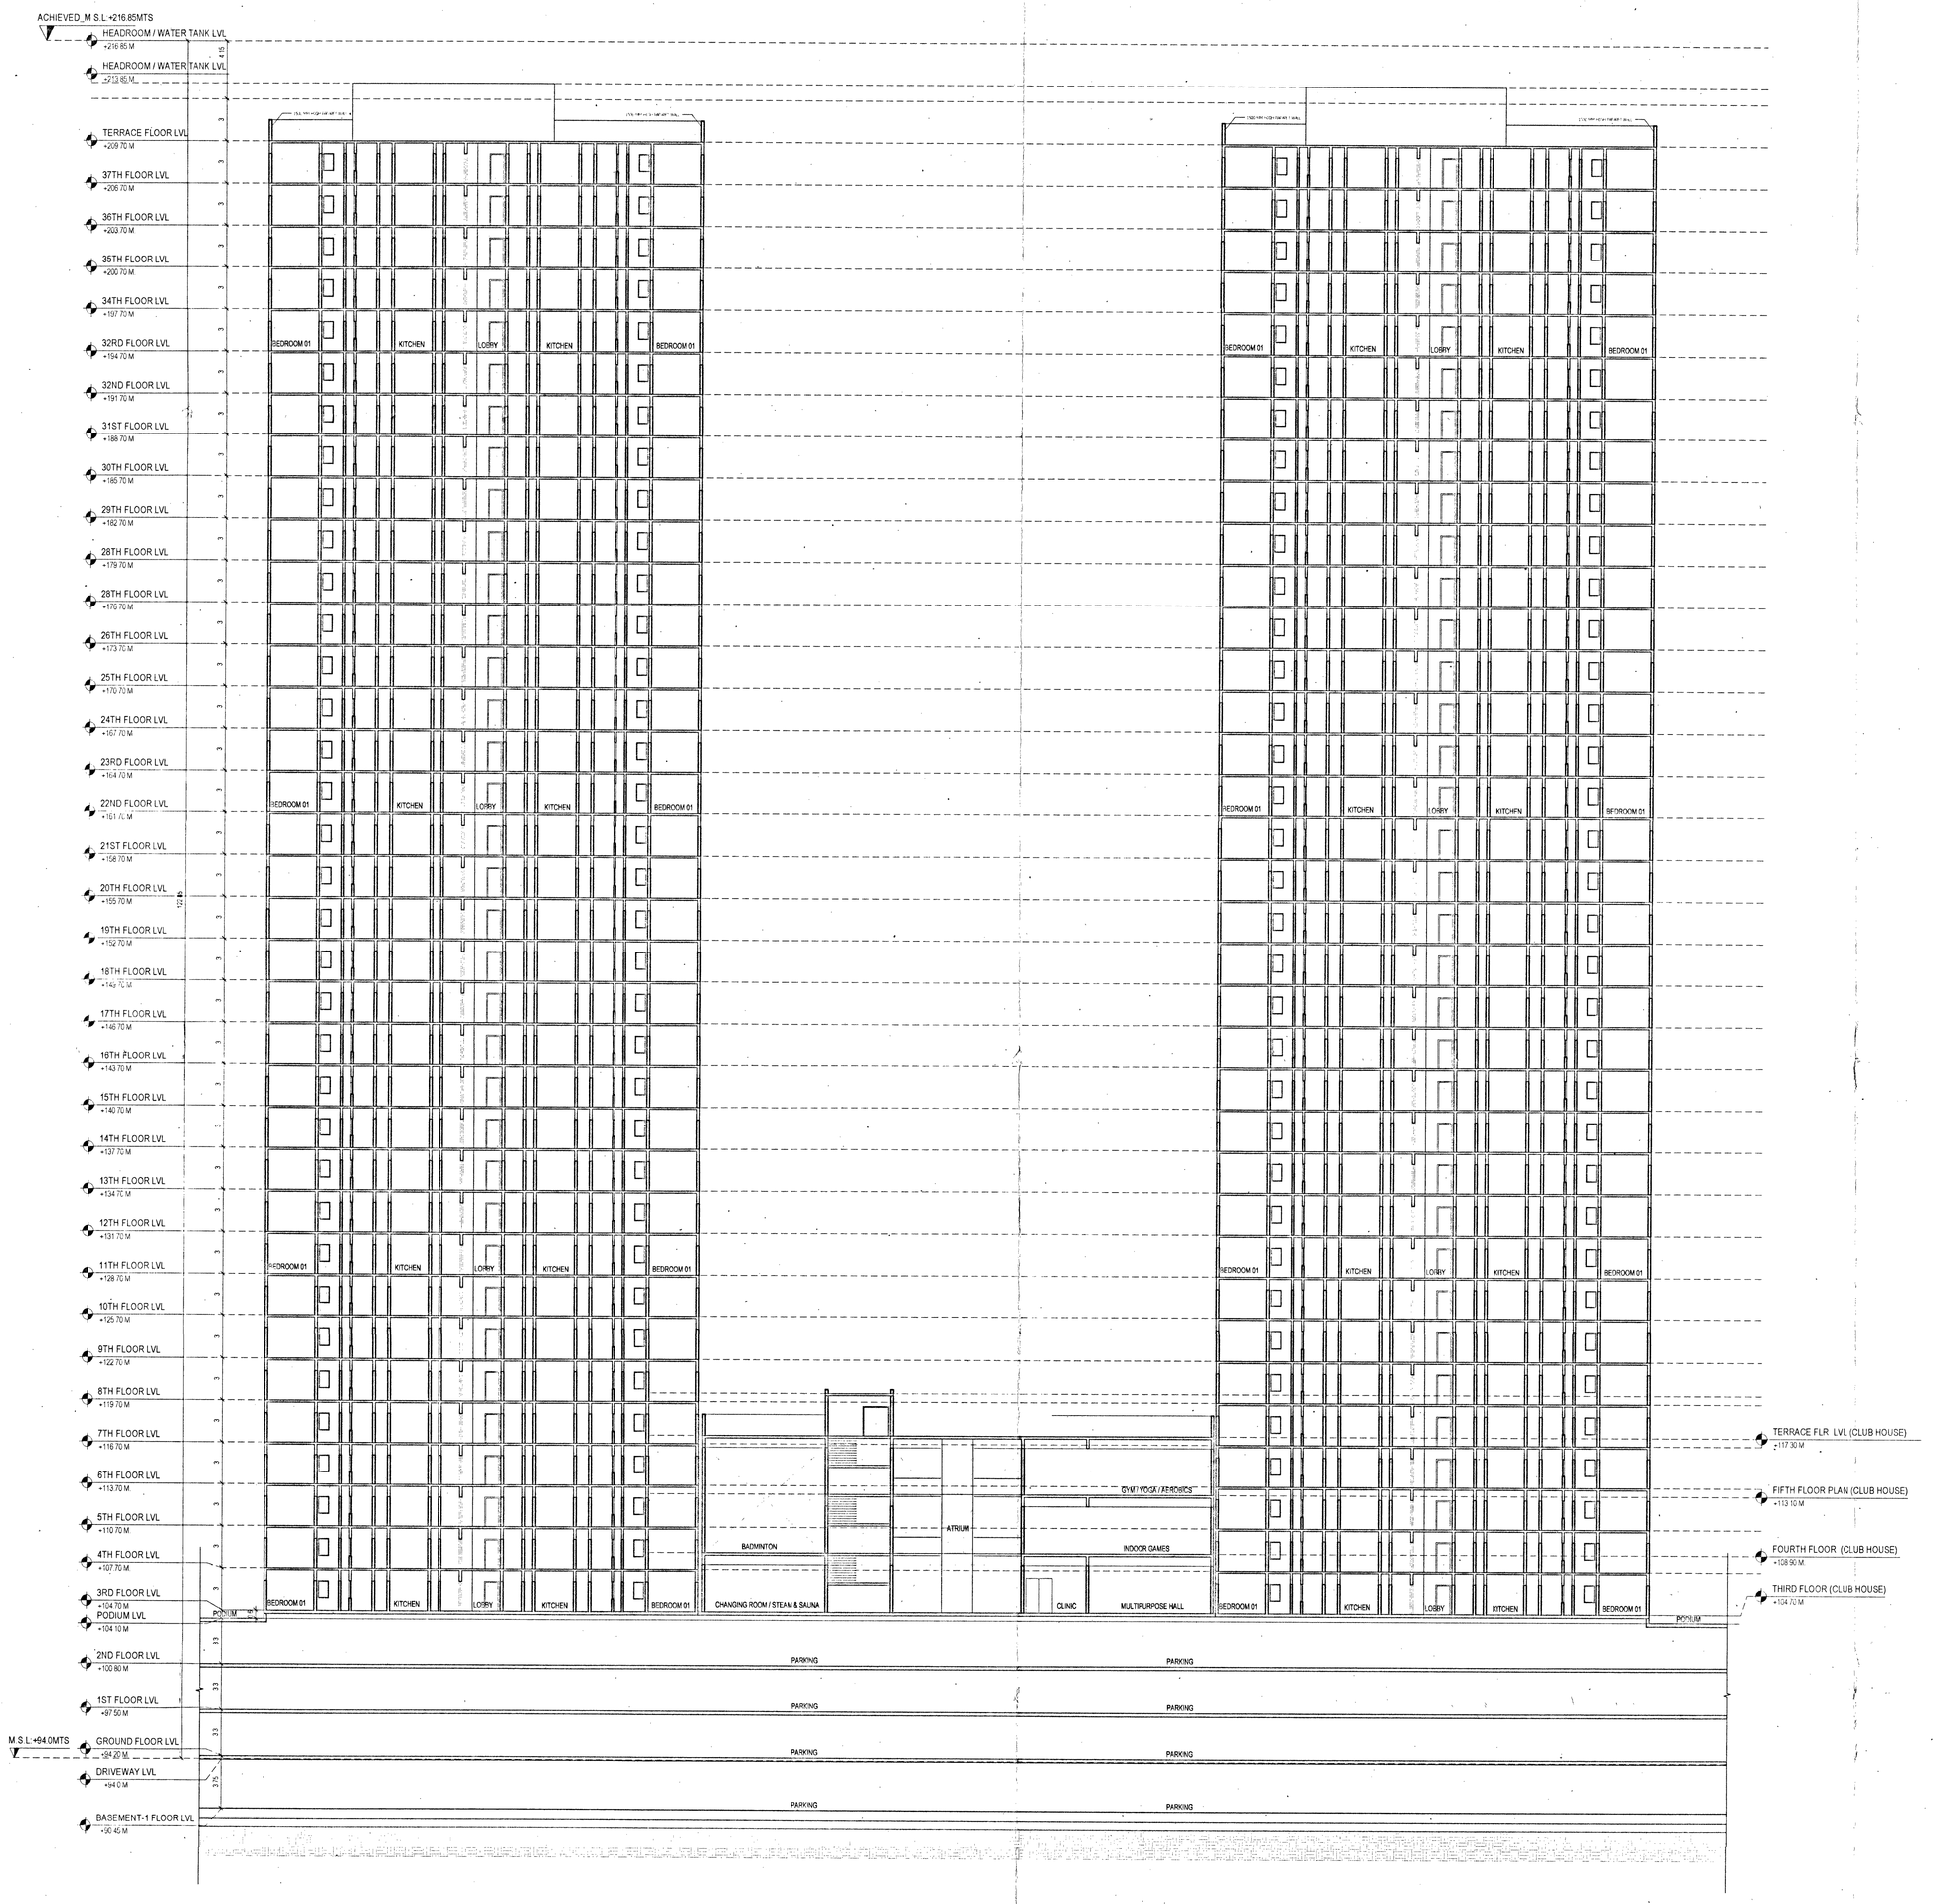

01 SECTIONAL ELEVATION - 02
SCALE 1:200

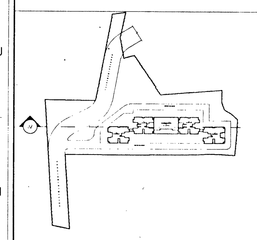

OWNER'S DETAILS

SL NO	SURVEY NO	EXTENT	OWNERS DETAILS
1	49/1 A	0-37 04 G	M/S. URBAN SPACE PROJECTS PVT LTD
2	49/2	1 A 25 G	M/S. MORYLAND SERVICES PVT LTD
3	50/2 (PART)	2 A 02 04 G	M/S. URBAN SPACE PROJECTS PVT LTD
4	50/3 (PART)	2 A 03 04 G	RATHEESH NAMBIAR RAMESH NAMBIAR T SHIVRAJ
	TOTAL	7 A 21 12 G	

OWNER'S SIGNATURE

ALL THE ABOVE OWNERS REPRESENTED BY THEIR GPA HOLDER SOBHA LTD.

SIGN

AUTHORIZED SIGNATURE
(N.B.ASHOK KUMAR)

ARCHITECTS SIGNATURE

SIGN

ARUNKUMAR
BCC/BL-3.6/A-1536/09-10

NORTH

ARCHITECTS

M/S. URBAN SPACE PROJECTS PRIVATE LIMITED & OTHERS
C/o. SOBHA LIMITED.
SOBHA HEIGHTS & CORPORATE OFFICE
SARJAPUR - MARATHAHALLI OUTER RING ROAD (ORR)
DEVARABISANAHALLI, BELLANDUR POST, BANGALORE - 560 103 INDIA
TEL (080) 49220000 E-mail architects@sobha.com

PROJECT	0405 A	SCALE 1:200	SHEET No.
SHEET SIZE A0	DATE 28/01/2021		AS 113 SHEET-02
DRAWN BY SHILPA	CHKD BY WILSON		

SHEET TITLE

SECTIONAL ELEVATION - 02

PROJECT TITLE

PROPOSED RESIDENTIAL APARTMENTS
SURVEY NO. - 48/1A, 49/2, 50/2(P), 50/3(P),
AT YADAVANAHALLI VILLAGE, ATTIBELE HOBLI,
ANEKAL TALUK, BANGALORE, KARNATAKA

ಕಟ್ಟಡ ನಿರ್ಮಾಣ ಪರವಾನಿಗೆ ಅಮೋದಿಸಲಾಗಿದೆ 2021-22 ನೇ ಸಾಲಿನಲ್ಲಿ ಷರತ್ತುಗಳೊಂದಿಗೆ ಅನುಮೋದಿಸಲಾಗಿದೆ.

01 SECTIONAL ELEVATION - 01
SCALE 1:200

ಪ್ರಸ್ತಾವನೆಯ ಪತ್ರ ಸಂಖ್ಯೆ: ಆಯೋಜನೆ/ಕಟ್ಟಡ/ 2020-21 ದಿನಾಂಕ.....ರಲ್ಲಿನ ನಿಯಂತ್ರಣೆಗೊಳಪಡಿಸಿ ಪತ್ರ ಅನುಮೋದಿಸಲಾಗಿದೆ.
ಸಹಾಯಕ ನಿರ್ದೇಶಕರು
ಬೃಹತ್ ಬೆಂಗಳೂರು ಮಹಾನಗರ ಪಾಲಿಕೆ
ಬೆಂಗಳೂರು.

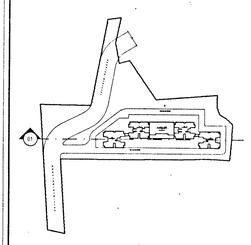

OWNER'S DETAILS

SL NO	SURVEY NO	EXTENT	OWNERS DETAILS
1	48/1 A	0-37-04 G	M/S. URBAN SPACE PROJECTS PVT LTD
2	48/2	1-4-35 G	M/S. HOMELAND RESORTS PVT LTD
3	50/2 (PART)	3-4-02.04 G	M/S. URBAN SPACE PROJECTS PVT LTD
4	50/3 (PART)	2-4-01.04 G	RATHEESH NAHEGAR RAMESH NAHEGAR T YAVURAJ
	TOTAL	7-4-15.14	

OWNER'S SIGNATURE
ALL THE ABOVE OWNERS REPRESENTED BY THEIR GPA HOLDER SOBHA LTD.

SIGN
AUTHORIZED SIGNATURE
(N.B.ASHOK KUMAR)

ARCHITECTS SIGNATURE

SIGN
ARUN KUMAR
BCC/BL-3-6/A-1936 09-10

NORTH

ARCHITECTS

M/S. URBAN SPACE PROJECTS PRIVATE LIMITED & OTHERS
C/o. SOBHA LIMITED.
SOBHA, REGD & CORPORATE OFFICE,
SARJAPUR - MARATHAHALLI OUTER RING ROAD (ORR),
DEVARABISANAHALLI BELLANDUR POST, BANGALORE - 560 103. INDIA
TEL (080) 49320000. E-mail architects@sobha.com

JOB NO	SCALE	SHEET NO
0405-A	1:200	AS 113
SHEET SIZE: A0	DATE: 28/01/2021	SHEET-01
DEALT BY: SHILPA	CHKD BY: WILSON	

SHEET TITLE
SECTIONAL ELEVATION - 01

PROJECT TITLE
PROPOSED RESIDENTIAL APARTMENTS
SURVEY NO. - 48/1A, 48/2, 50/2(P), 50/3(P),
AT YADAVANAHALLI VILLAGE, ATTIBELE HOBLI,
ANEKAL TALUK, BANGALORE, KARNATAKA