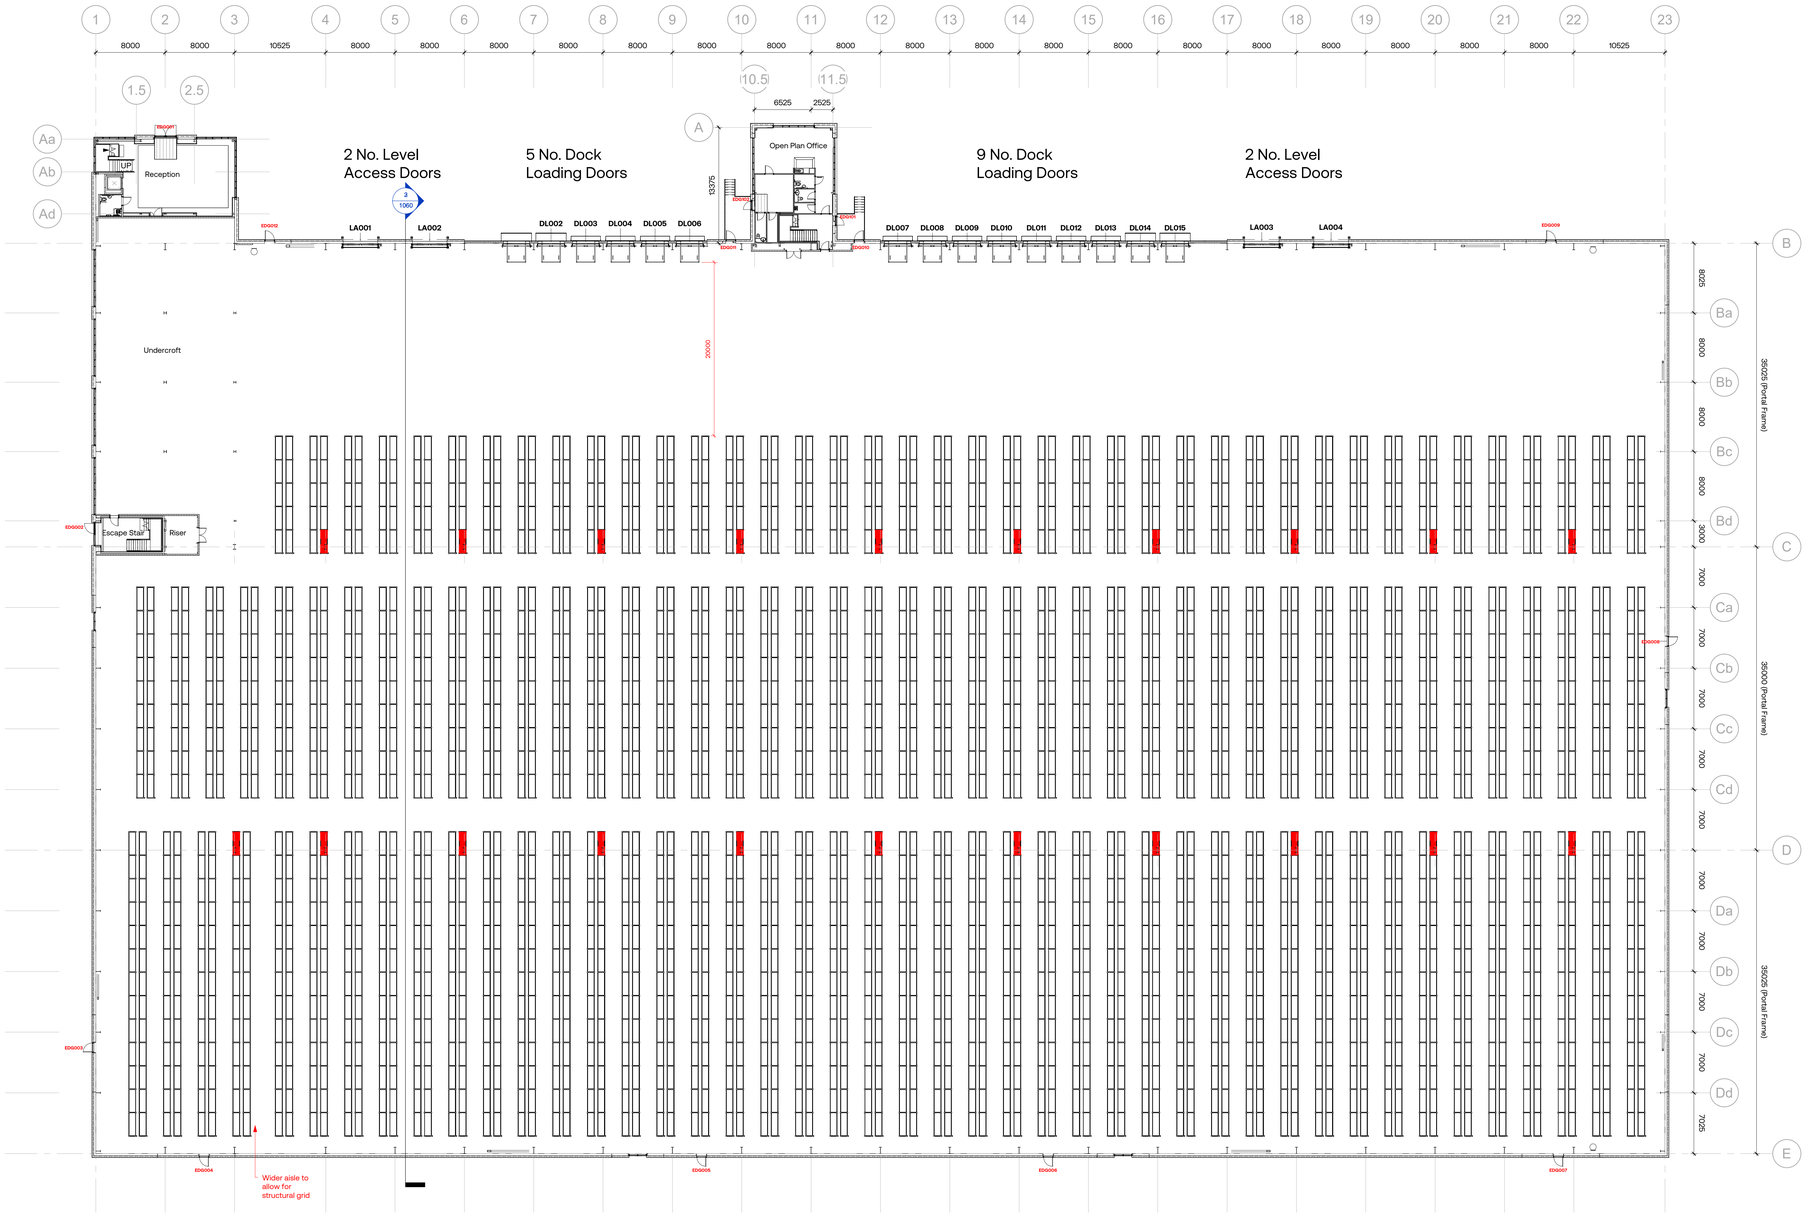

Unit 11 - Racking Layout (2700mm x 900mm VNA)

1 : 250

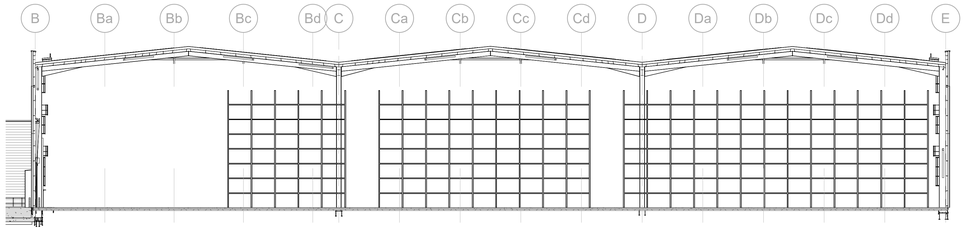

Unit 11 - Ground Floor Building Layout - 2700mm x 900mm VNA Racking (1.6m High)

1 : 250

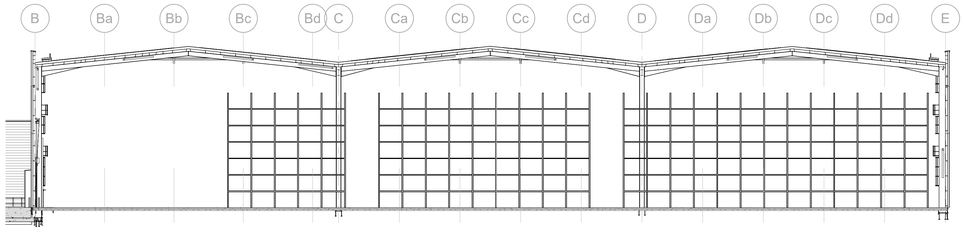

Unit 11 - Ground Floor Building Layout - 2700mm x 900mm VNA Racking (1.8m High)

1 : 250

UMC ARCHITECTS®
A WOOLPERT COMPANY

WWW.UMCARCHITECTS.COM
INFO@UMCARCHITECTS.COM

General Notes

- This document is to be used for the stated purpose only and should not be used for any other.
- Dimensions are all in millimetres, unless stated otherwise.
- All dimensions are approximate and ability to scale this document to the correct size & scale.
- All relevant drawings and design documents should be read in conjunction with this document.
- Scaling of this document is not recommended.

North

Key Plan

Scale(s)

5m Scale 1:250

Document Notes

(VNA) 1.6m Pallet Height Racking Numbers:

Aisle Width	1.9m	
Haunch	15m	
Rows	27	
Columns	128	3,456 (x Pallets)
Omissions	16	
Pallet Tiers	8	
Additional	0	
Total	**27,627**	

(VNA) 1.8m Pallet Height Racking Numbers:

Aisle Width	1.9m	
Haunch	15m	
Rows	27	
Columns	128	3,456 (x Pallets)
Omissions	16	
Pallet Tiers	7	
Additional	0	
Total	**24,171**	

Project Name

Panattoni Park, Swindon

Employer	Project Address
Panatttoni	**Panattoni Park, Swindon, SN3 4AJ**

PANATTONI®

RIBA Workstage	Status
4 - Technical Design	**S0 - Work In Progress**

Drawn	Checked	Created	Size
JAN	**LAH**		**A0**

UMC Reference	Scale	LOD	LOI
25052	**As indicated**	**2**	**2**

Document Title

Unit 11 - Racking Layout - 2700mm x 900mm VNA

Document Reference

MN25050- UMC- ZZ- 00- DR- A- 1060

Revision Note

Initial Detailed Design Issue - Scheme Converted to Revit

Issue Date	Package	Current Revision
XX.09.26	**CONSTRUCTION**	**P01**