Addu Equatorial Hospital
Kanbihaa Magu | 19020 | Addu City | Maldives
info@aeh.gov.mv | +960 6885555
www.aeh.gov.mv

SCOPE OF WORK.

Name of the Project: Supply ,installation of DUCT SYSTEM and AHU Duct Modification

#	Description	Qty	Rate	Total
1	Supply and Complete Installation of (LG/Hitachi) Duct Unit system with top throw Outdoor unit for UPS Room & Equipment Room 1 - Duct Unit 32000BTU x 2pcs 2 - Outdoor unit 8HP top throw 1 unit 3 - Dehumidifier controller	1 Item		
	Existing AHU Modification of Duct Grills to change Septic OT to Cath Lab as per drawing - Use existing Laminar Flow Diffusers and Return Air diffuser.	1 Item		
	TOTAL			

Note: Contractor should include GST and other relevant charges.

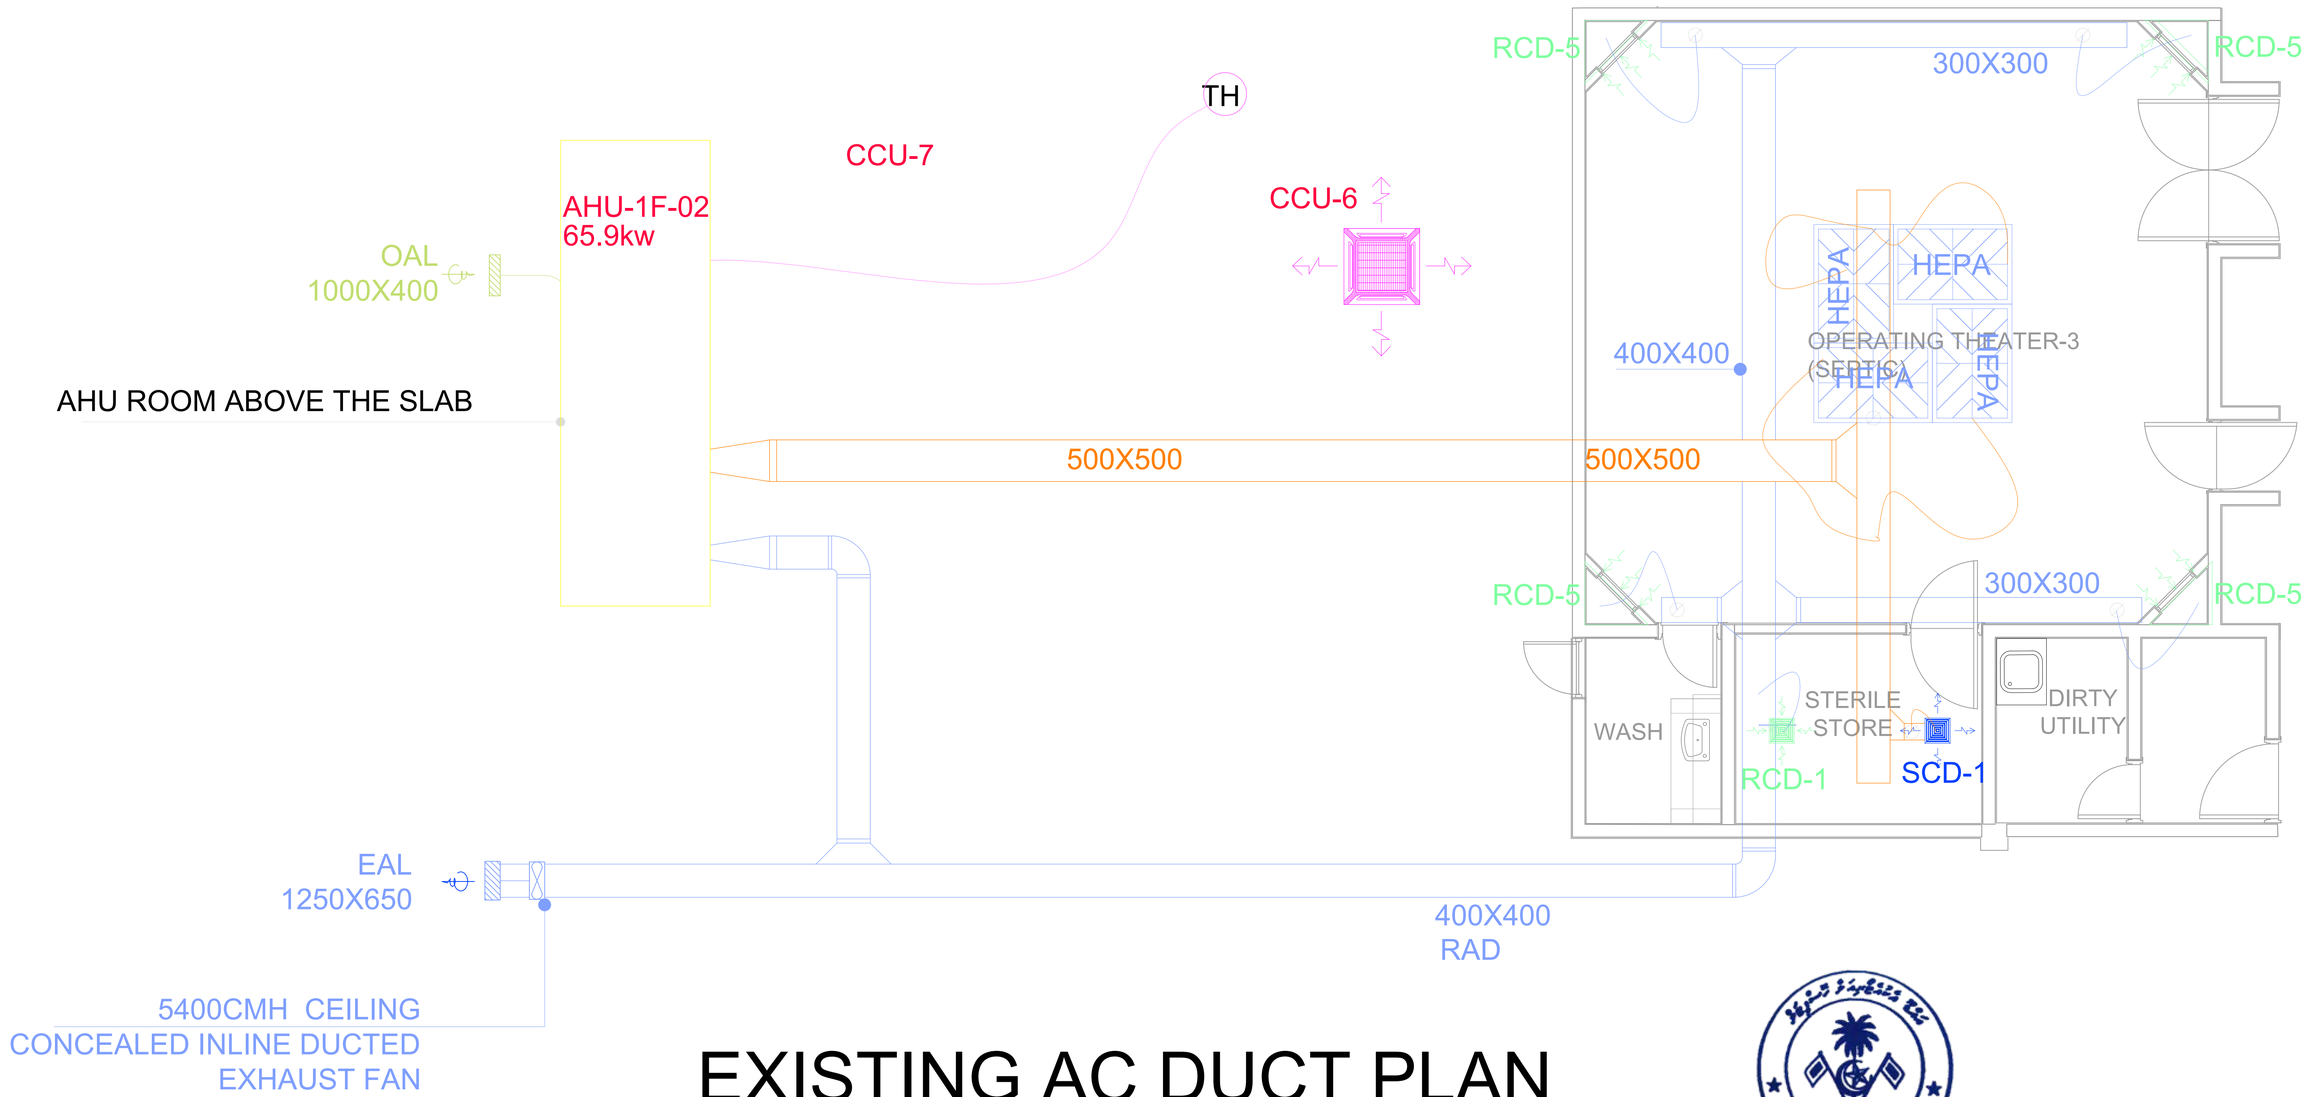

EXISTING AC DUCT PLAN

PROPOSED DSA ROOM PLAN – ADDU EQUATORIAL HOSPITAL
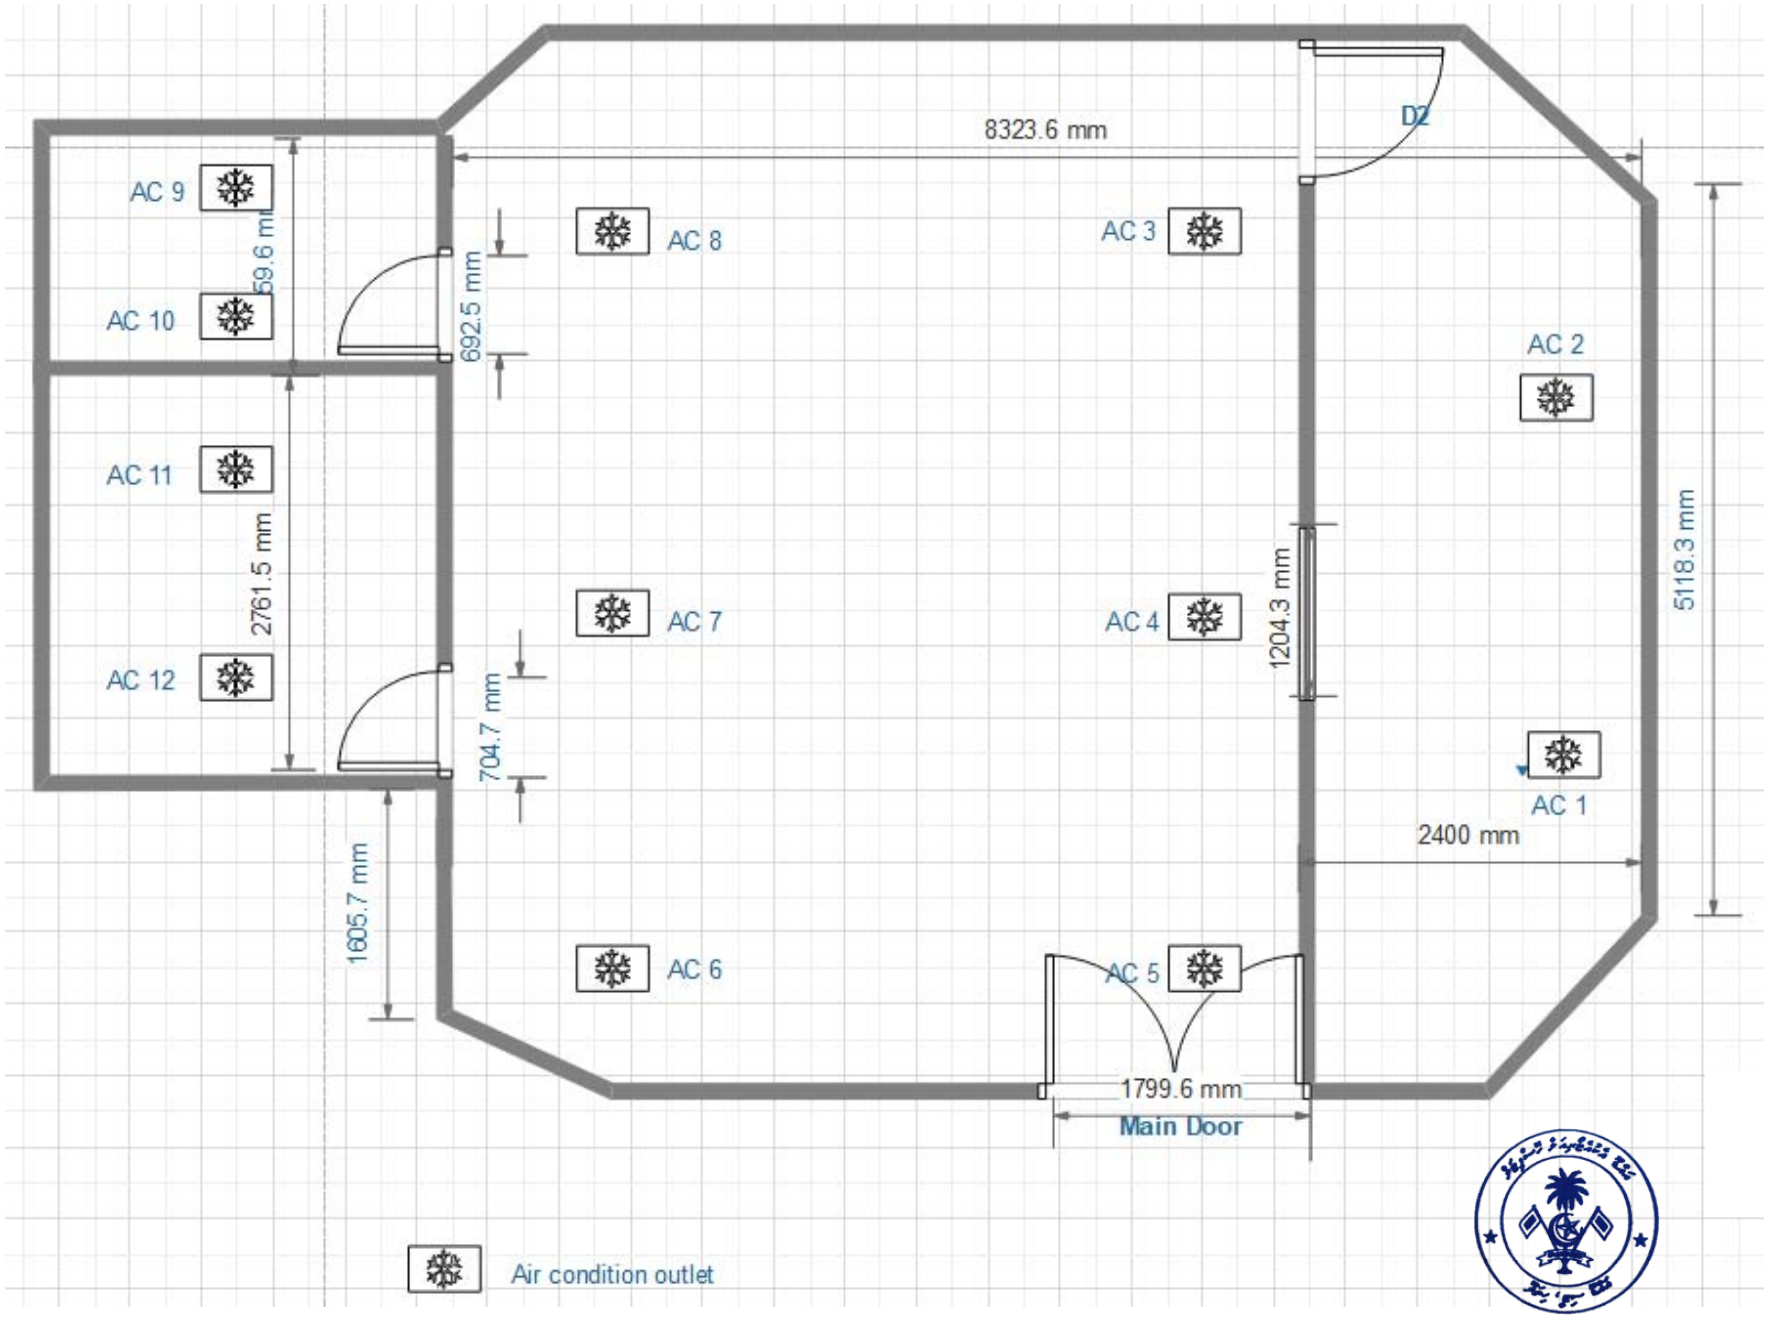
(POWER AND AIR CONDITION)