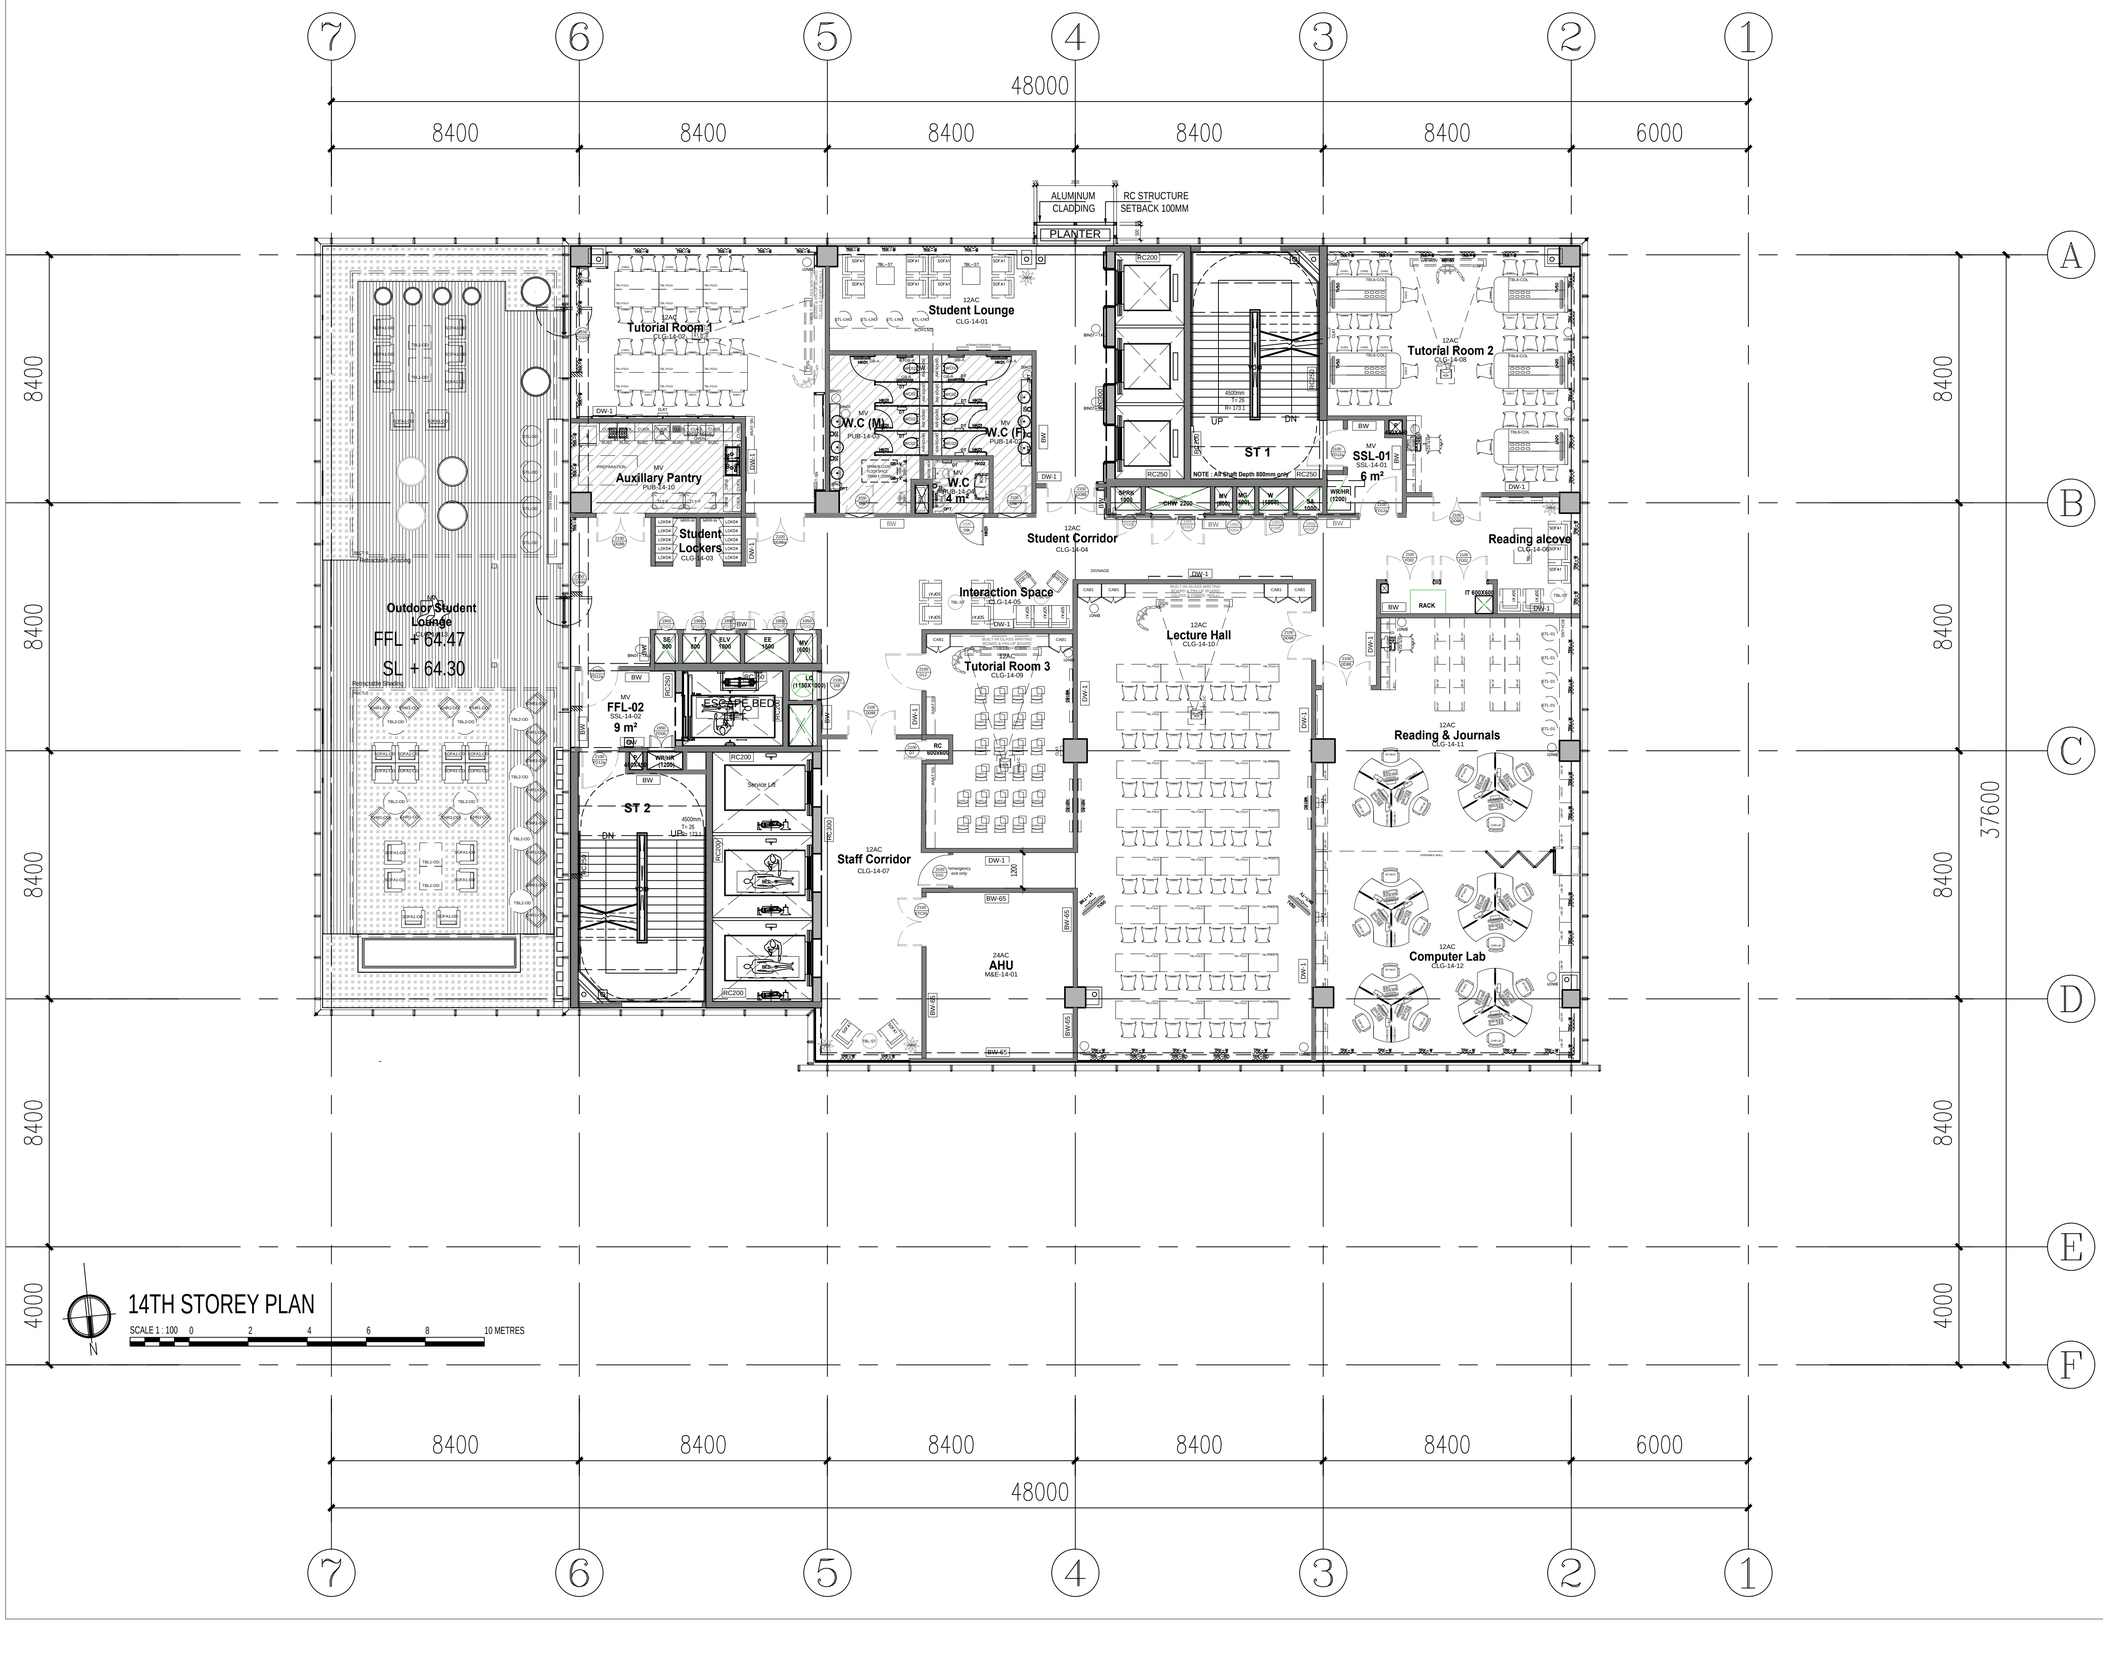

FFE TENDER DRAWINGS

REV.	SUBJECT	DATE	INITIAL

DATE OF ISSUE:

PROJECT TITLE:

COLLEGE OF MEDICINE, MALDIVES
@NDC-L8 & L14,

LANDOWNER:

INDIRA GANDHI MEMORIAL HOSPITAL, MALE',
REPUBLIC OF MALDIVES

DESIGN & BUILD CONTRACTOR'S NAME & ADDRESS

ARCHITECTURAL DESIGN CONSULTANT'S NAME & ADDRESS

MODE
architects pte ltd
82 PLAYFAIR ROAD # 06 - 02, D'LITHIUM SINGAPORE 368001
TEL: 62211211 FAX: 62211566 EMAIL: general@modearch.com.sg

MEDICAL PLANNING

CPG CONSULTANTS

CIVIL & STRUCTURAL ENGINEER'S NAME & ADDRESS

KCL Consultants Pte Ltd
No.2 Kallang Avenue, CT Hub
#08-21 Singapore 339407
Tel: (65) 6348 2501 Fax: (65) 6348 6873
Email: kcl@kcl.com.sg

MECHANICAL AND ELECTRICAL ENGINEER'S NAME & ADDRESS

CPG CONSULTANTS

THIS DRAWING IS COPYRIGHT
CONTRACTOR SHALL WORK FROM FIGURE DIMENSIONS ONLY.
CONTRACTOR MUST CHECK ALL DIMENSIONS ON SITE.
DISCREPANCIES MUST BE REPORTED IMMEDIATELY TO THE ARCHITECTS.

DRAWING TITLE

LEVEL-14 PLAN

DATE:	31 MAY 2018	SCALE:	AS SHOWN
PRINCIPAL ARCHITECT:	MDC	ARCHITECT IN-CHARGE:	MDC
CHECKED BY:	MDC	DRAWN BY:	PJS

DRAWING NO: