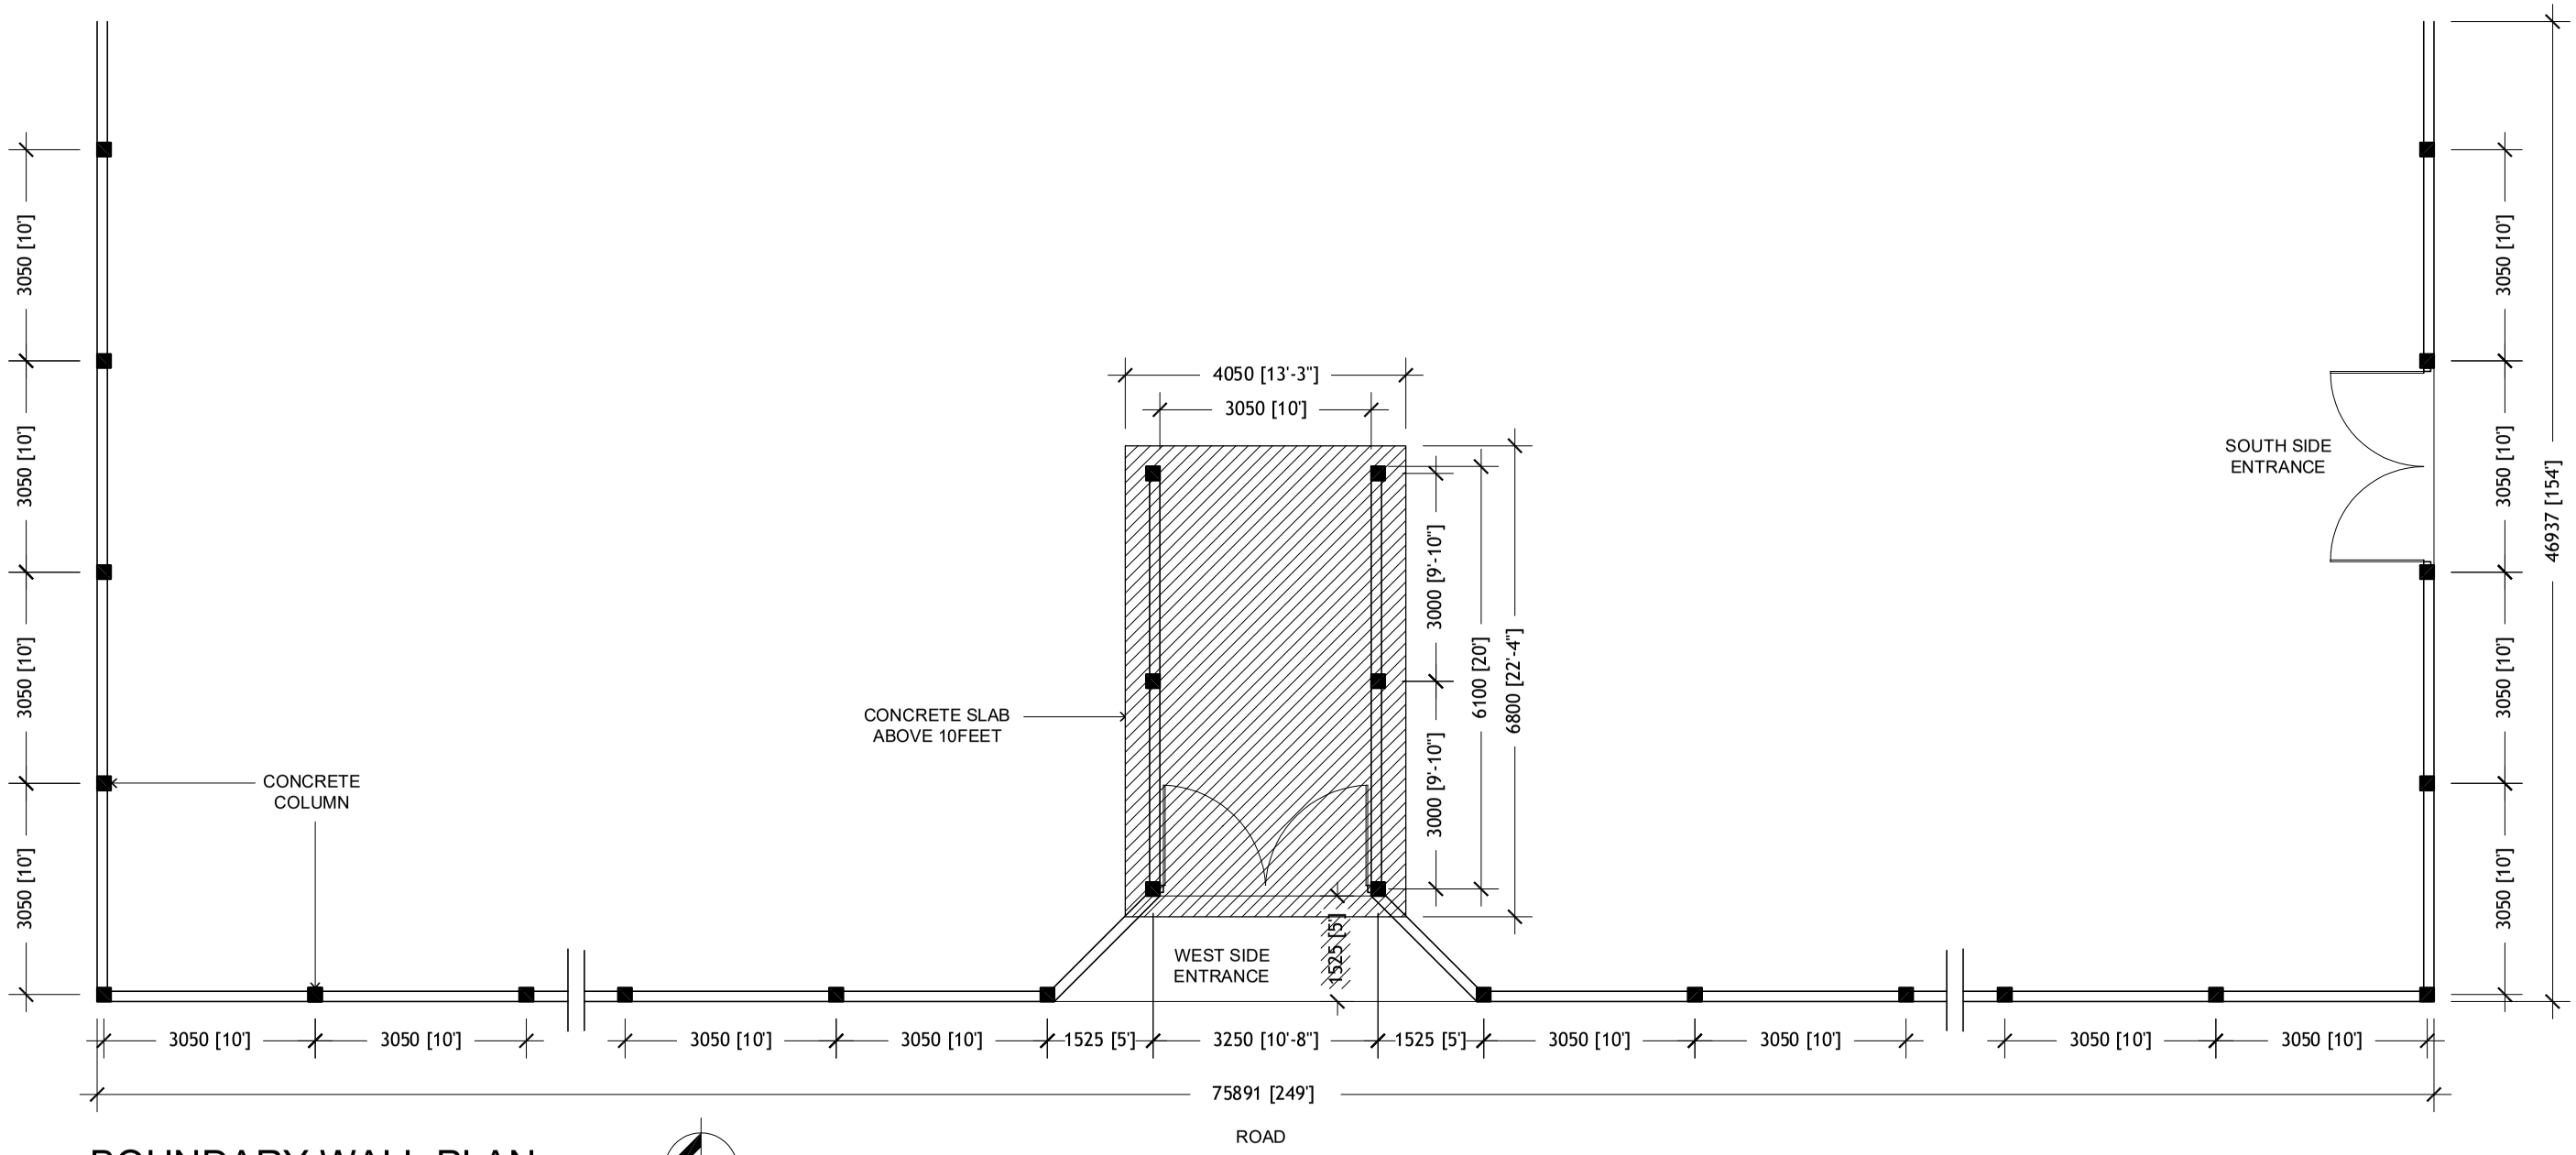

BOUNDARY WALL PLAN

SCALE 1:100

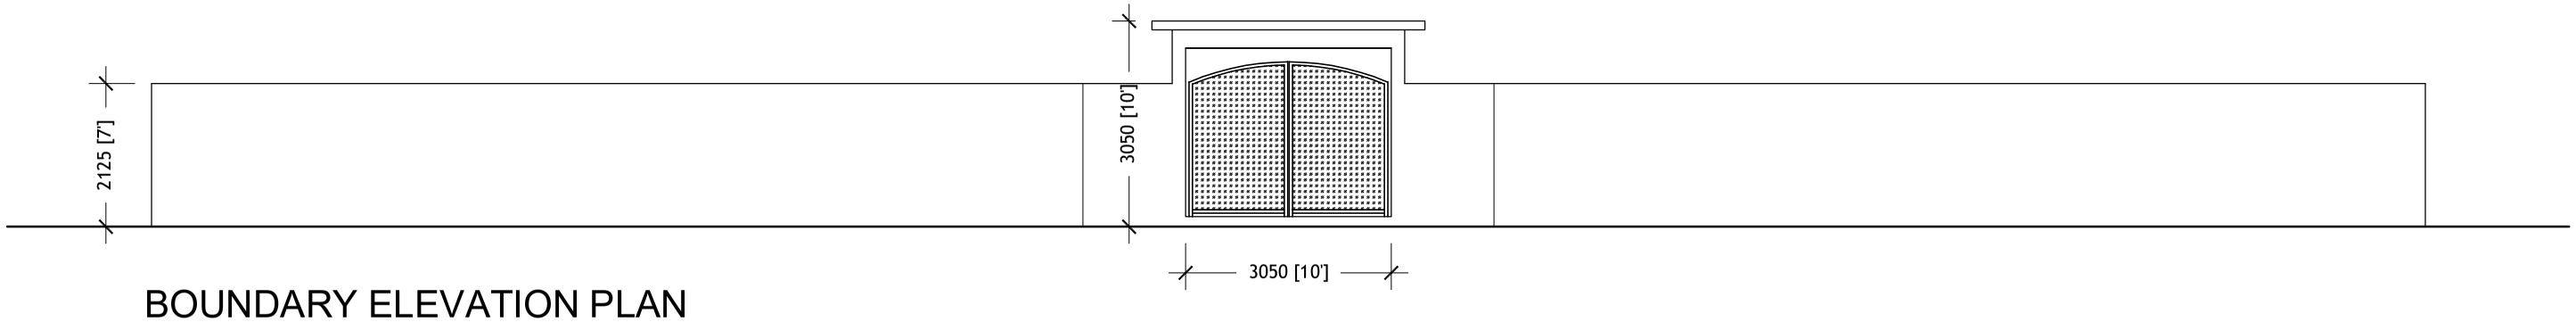

BOUNDARY ELEVATION PLAN

SCALE 1:100

V.KEYODHOO SCHOOL BOUNDARY WALL

SCALE 1:100

ARCADE
ARCHITECTS & ENGINEERS
2nd floor, H.Gaamathi, Ameenee Magu,
Male', Republic of Maldives
Telephone :- 3308050, Fax :- 3306040