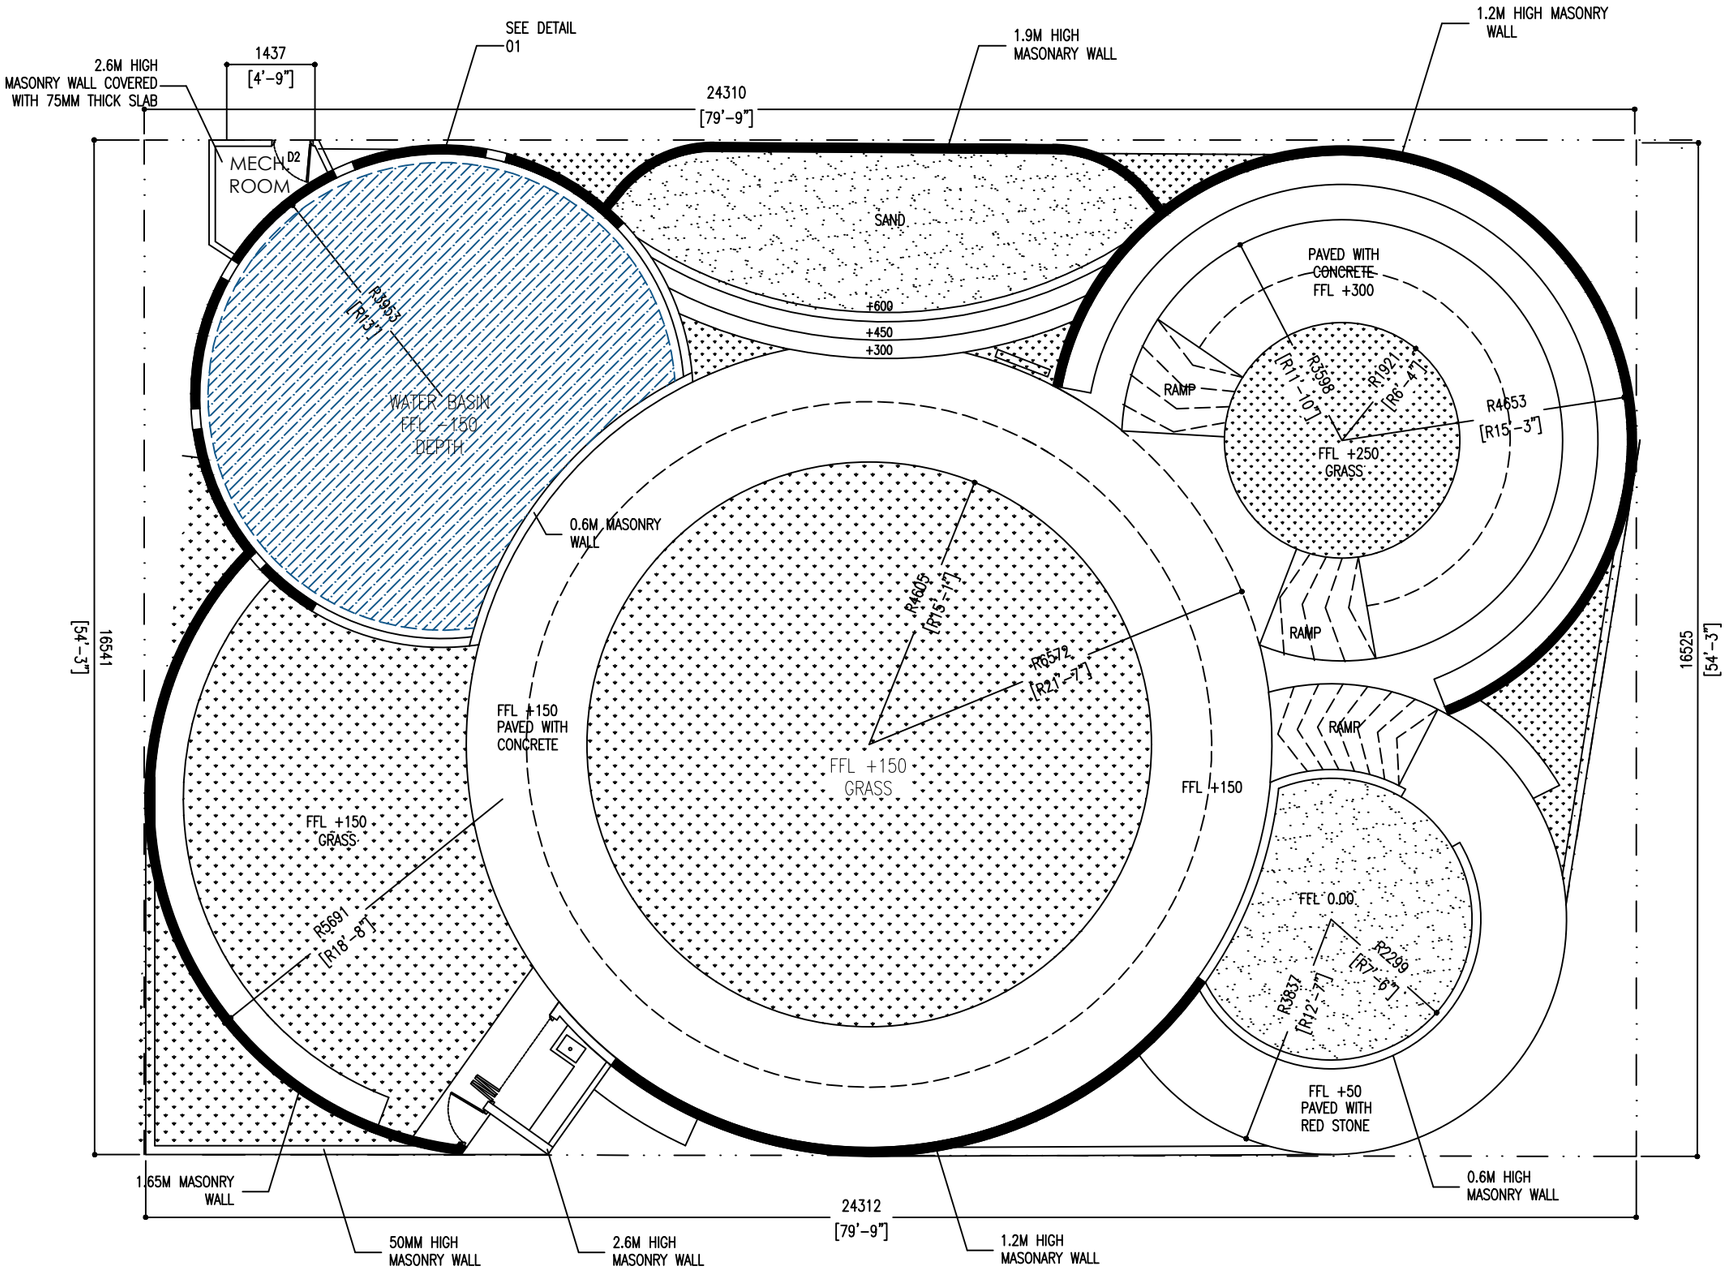

Road

Road

DIMENSION PLAN

1:100

PHAROS
H. Winter Green, Janavaree Hingun
Male', Republic of Maldives
Mobile:+960 7889234 /+9607779938
Email: projects@pharos.mv

PROJECT DETAILS

PROJECT NO.
A-003-2023

PROJECT NAME
INGURAIDHOO CHILDRENS PARK

CLIENT DETAILS
R. INGURAIDHOO COUNCIL

ARCHITECTURAL DESIGN
HASSAN AZAN SHAHAN SAEED
HUSSAIN SHAFIU ZAIN ABDUL HANNAN
SAMIH ALI

NOTE

DRAWING DETAILS
DIMENSION PLAN
1:100

DATE: May 2023
SHEET NO:
A02