DETAIL 02 - BENCH DETAIL

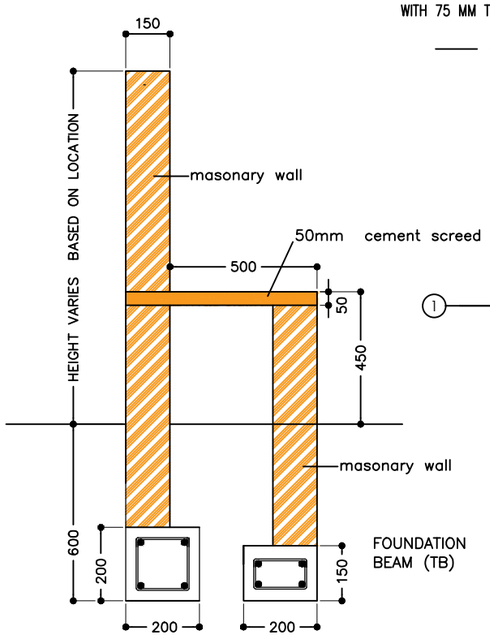

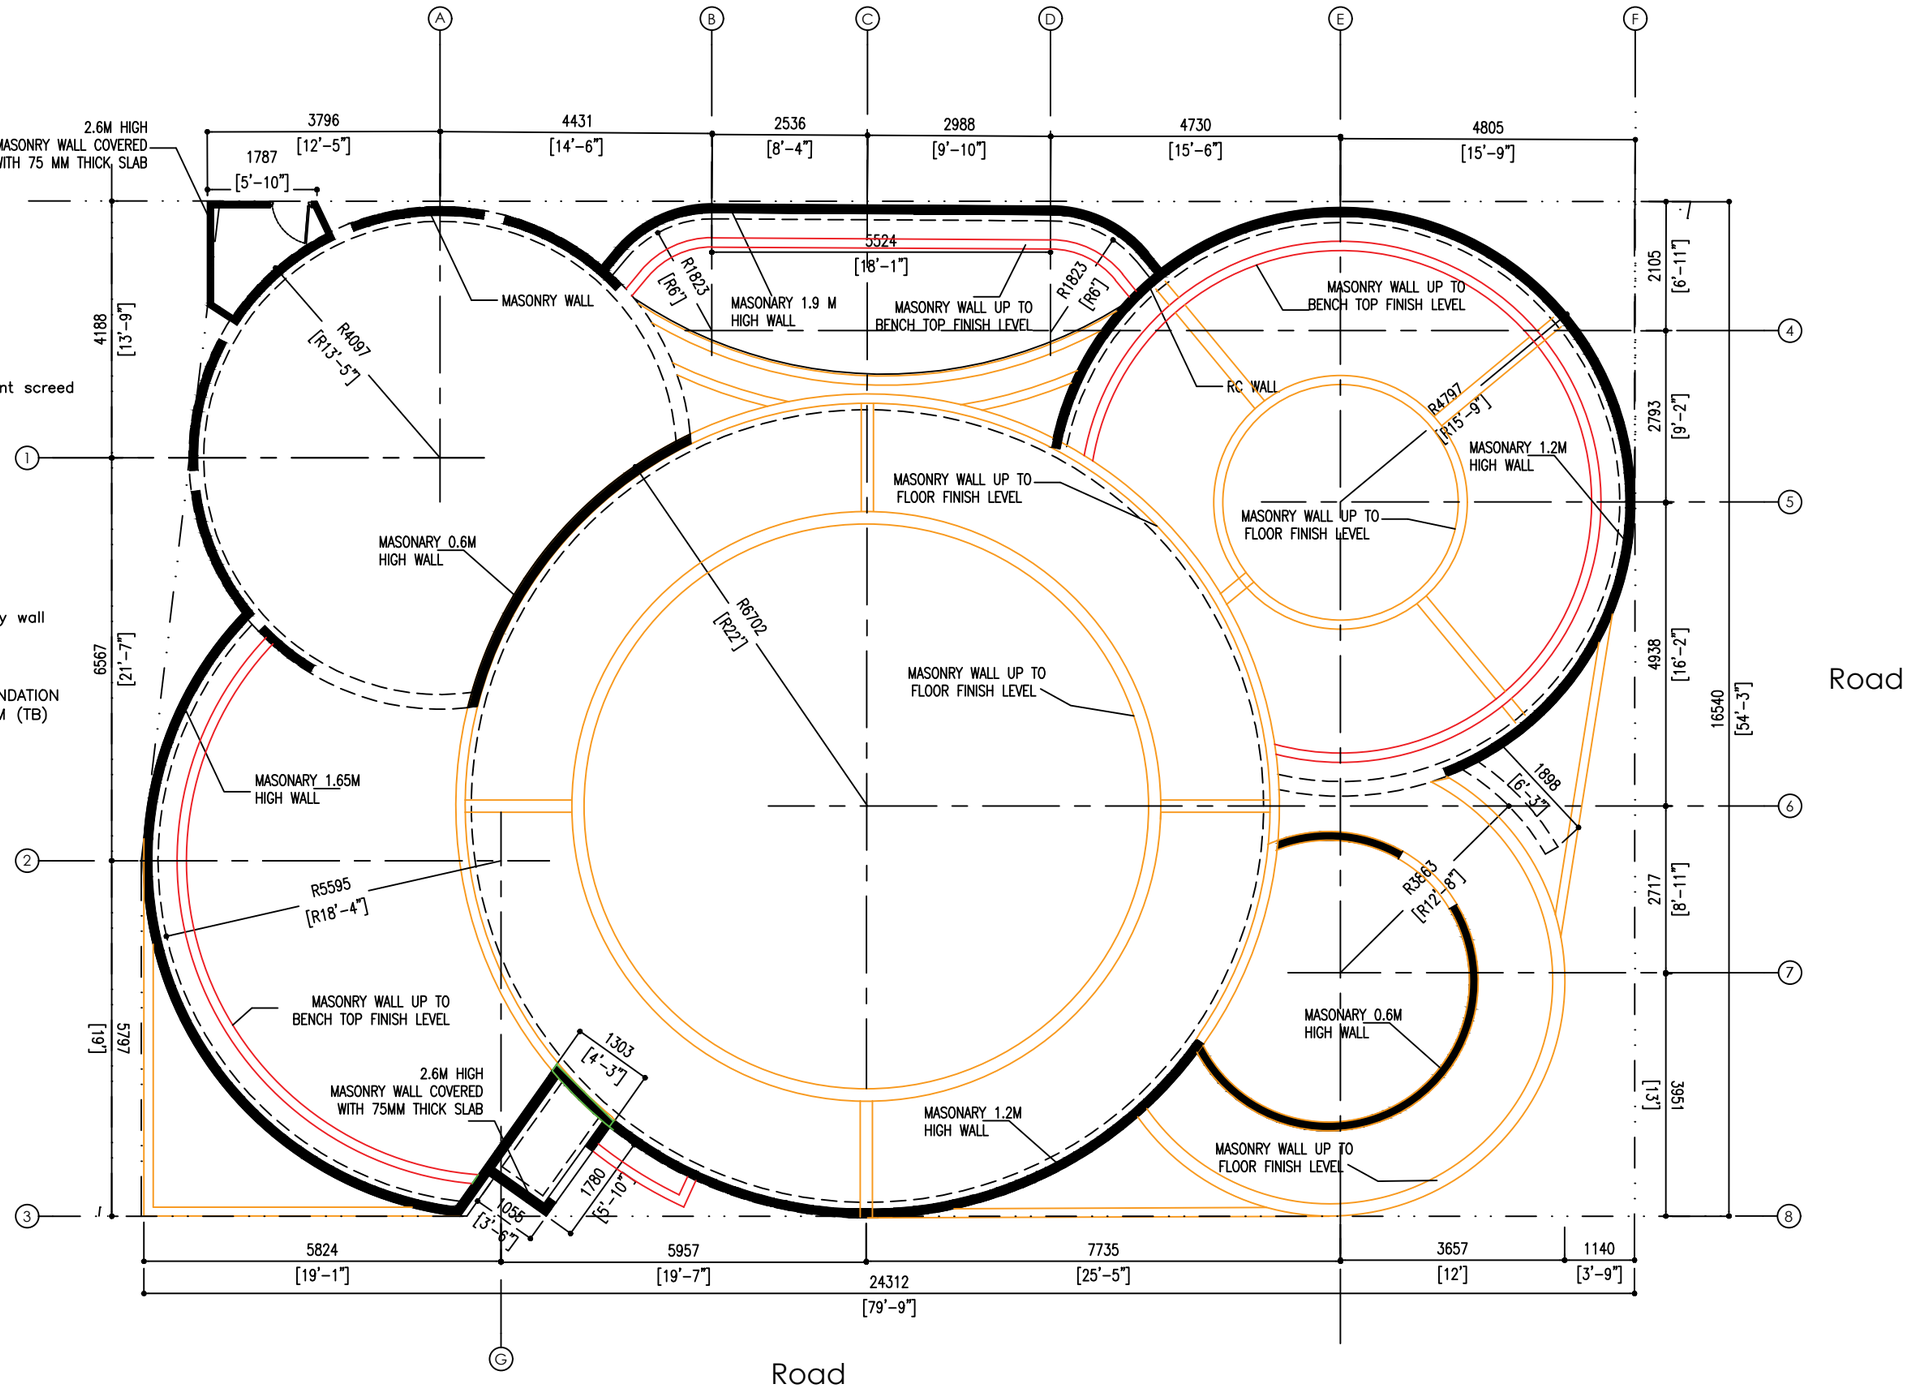

MASONRY WALL PLAN

1:100

PHAROS
H, Winter Green, Janavaree Hingun
Male', Republic of Maldives
Mobile:+960 7889234 /+9607779938
Email: projects@pharos.mv

PROJECT DETAILS
PROJECT NO: A-003-2023
PROJECT NAME: INGURAIDHOO CHILDRENS PARK
CLIENT DETAILS: R. INGURAIDHOO COUNCIL
ARCHITECTURAL DESIGN: HASAN AZAN, SHAHAN SAEED, HUSSAIN SHAFIU, ZAIN ABDUL HANNAN, SAMIH ALI

NOTE

DRAWING DETAILS
RC WALL PLAN
1:100

DATE: May 2023
SHEET NO:
A04