# DRAWING -A4

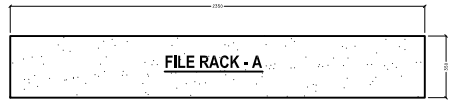


PLAN VIEW
SCALE 1:20

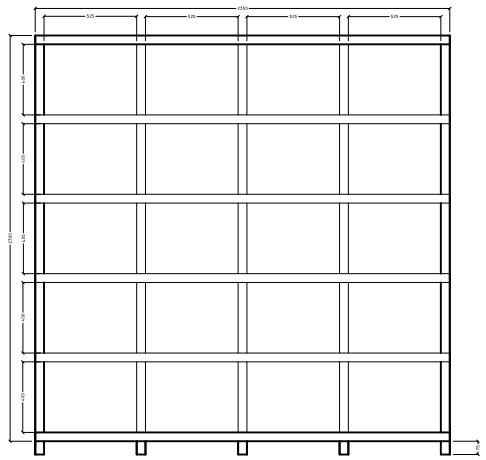

FRONT VIEW
SCALE 1:20

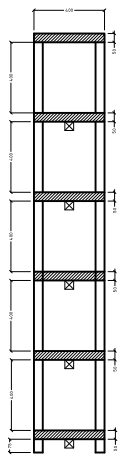

SECTION A-A
SCALE 1:20

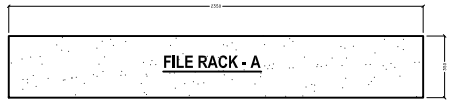


PLAN VIEW
SCALE 1:20

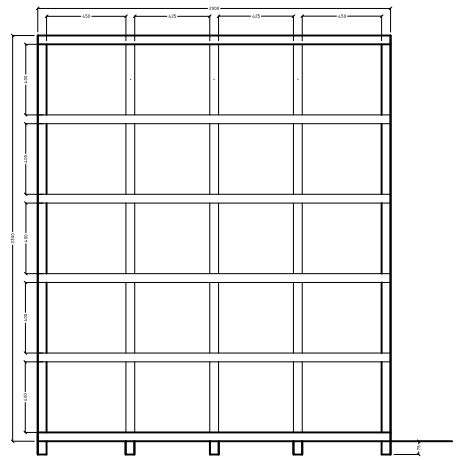

FRONT VIEW
SCALE 1:20

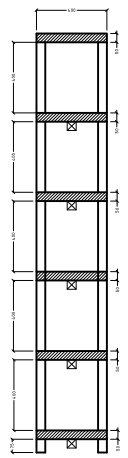

SECTION A-A
SCALE 1:20

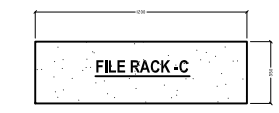


PLAN VIEW
SCALE 1:20

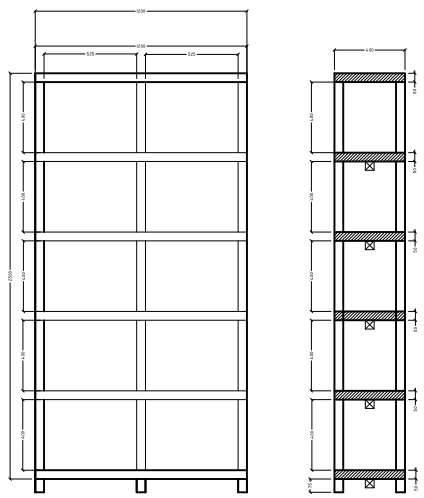

FRONT VIEW
SCALE 1:20



SECTION A-A
SCALE 1:20

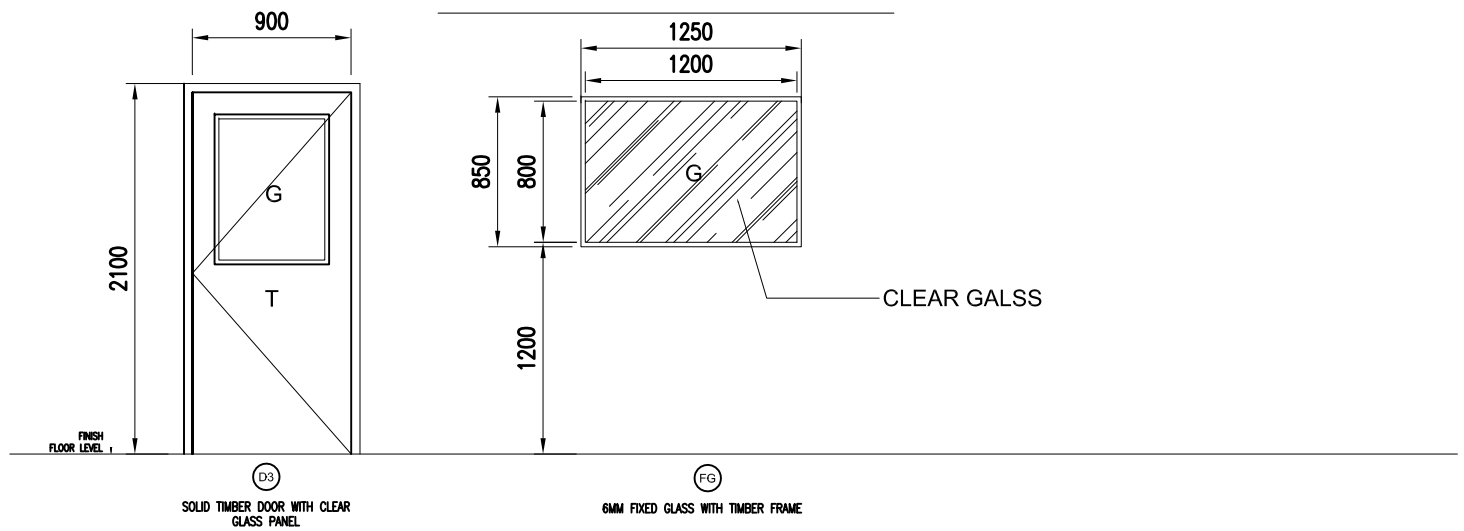


SOLID TIMBER DOOR WITH CLEAR GLASS PANEL

6MM FIXED GLASS WITH TIMBER FRAME

NOTES:

- ALL DIMENSIONS TO BE CHECKED ON SITE PRIOR TO FABRICATION
- ALL DOOR/WINDOWS VIEWED FROM EXTERIOR
- FOR THE DOOR SWING REFER TO FLOOR PLANS

G –6MM THK CLEAR GLASS
T –TIMBER