PROPOSED FLOOR PLAN CT & MEMOGRAM AT GRH
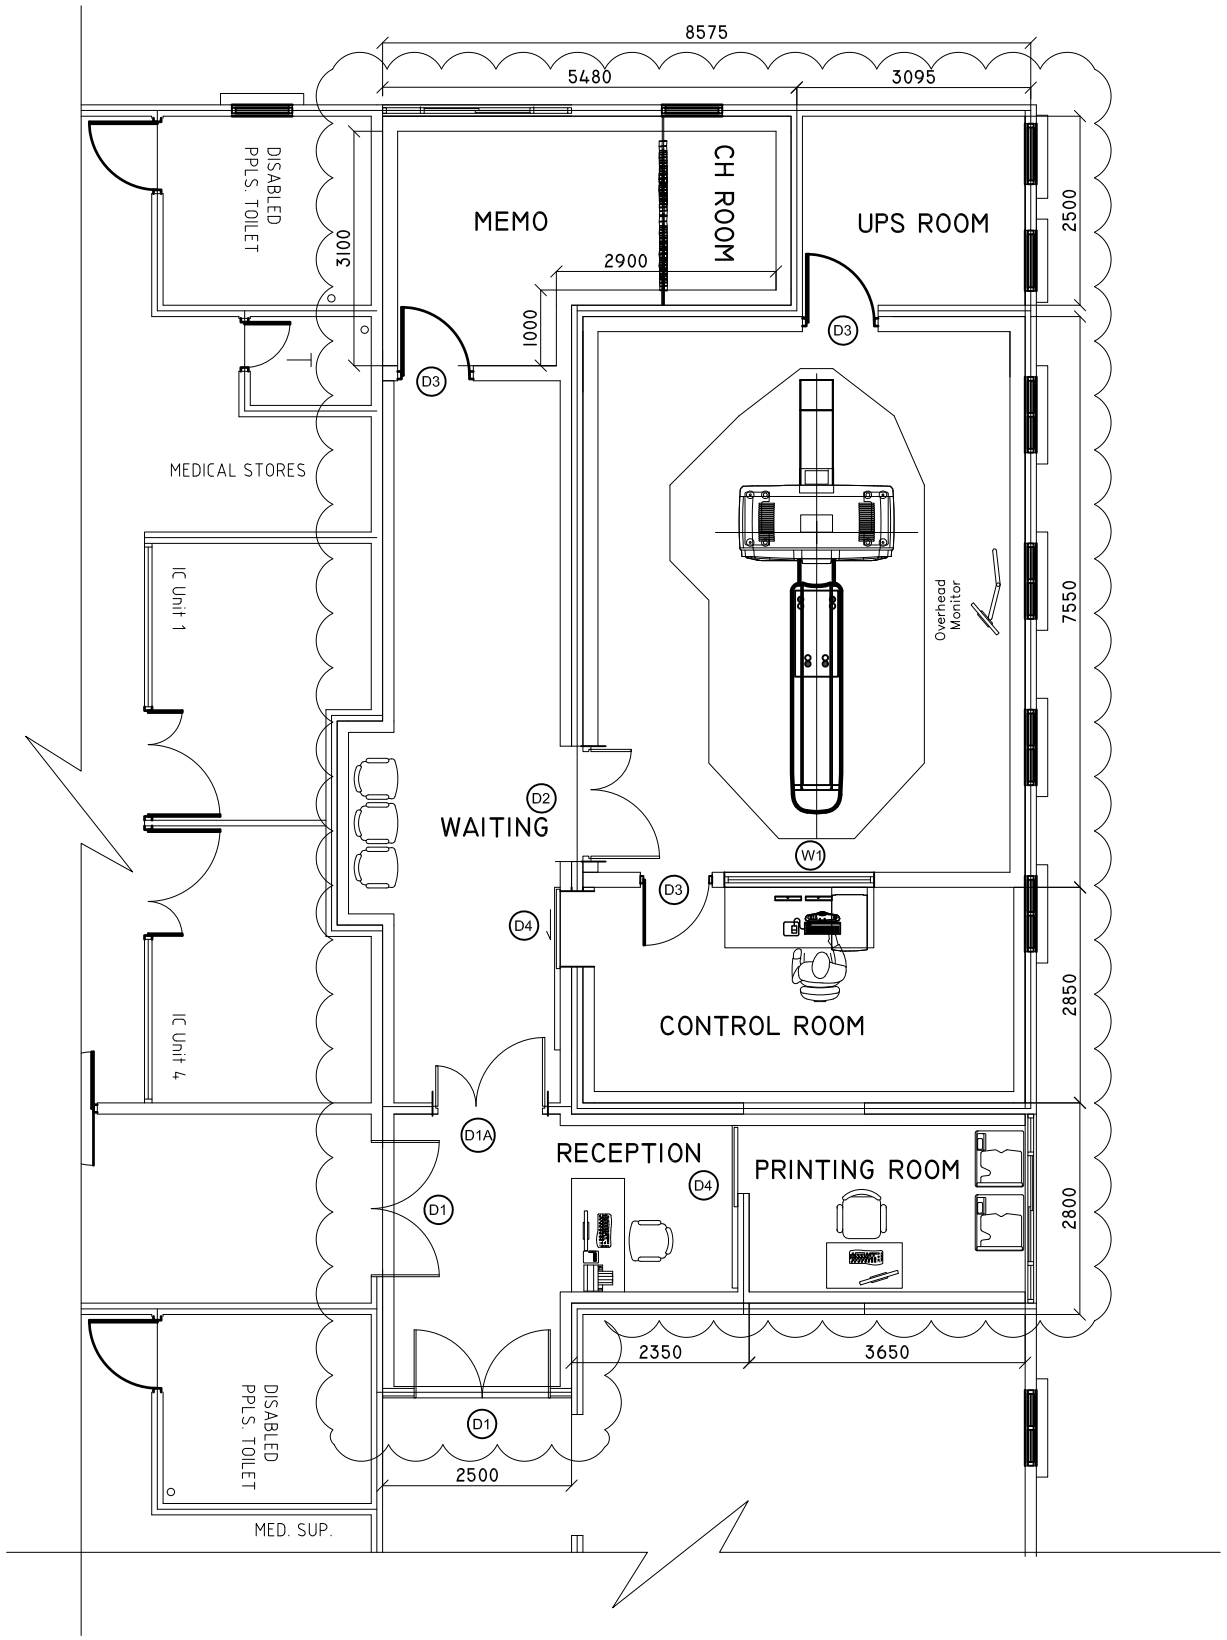
SCALE: 1 : 100