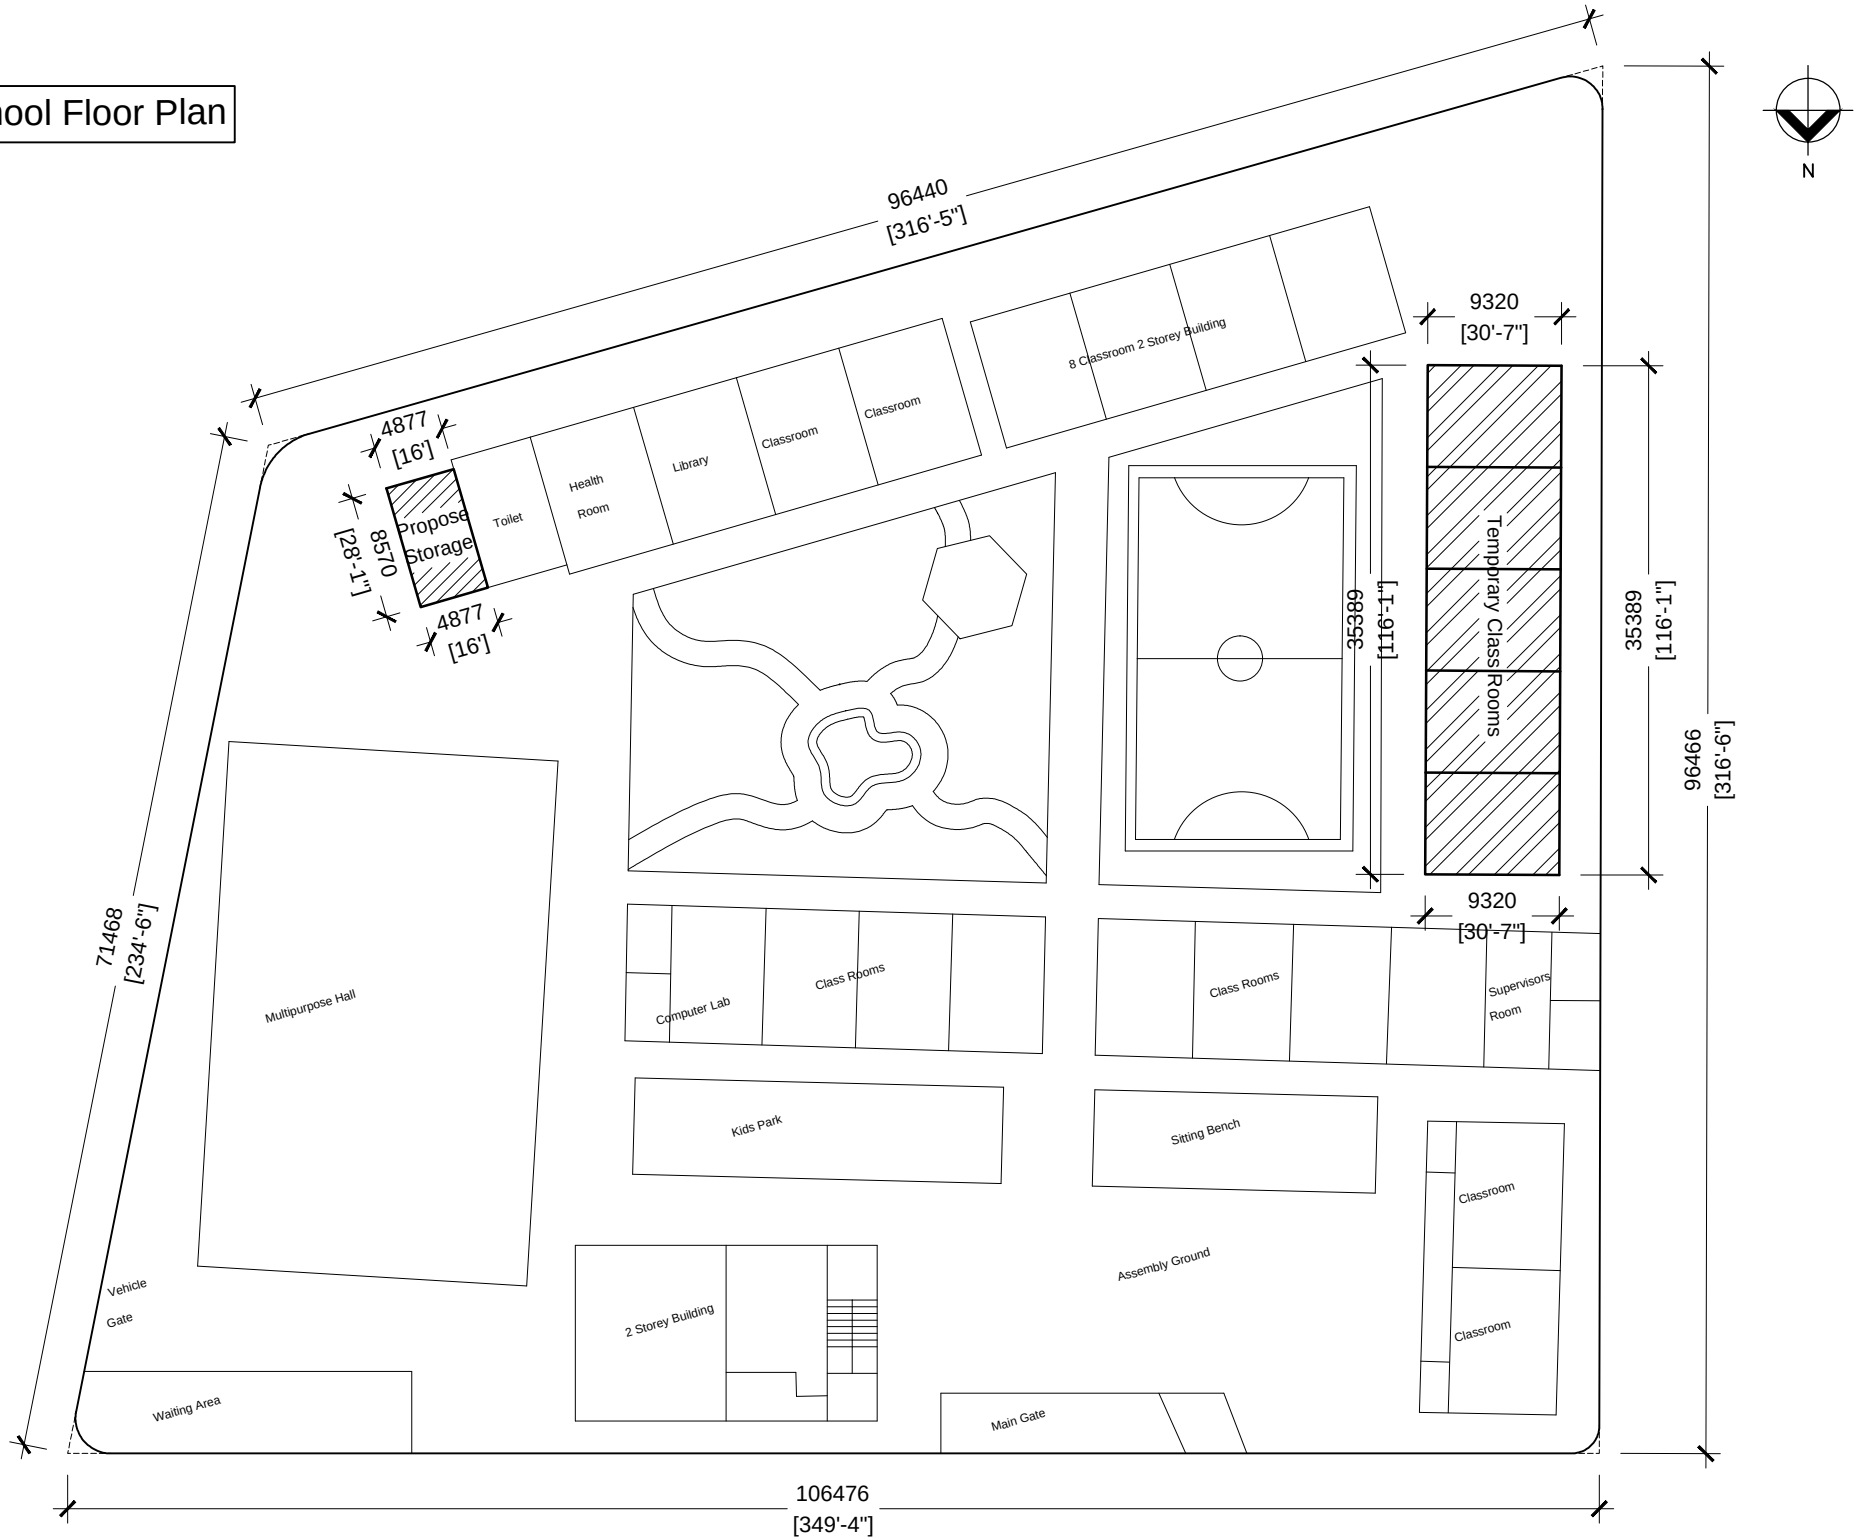School Floor Plan