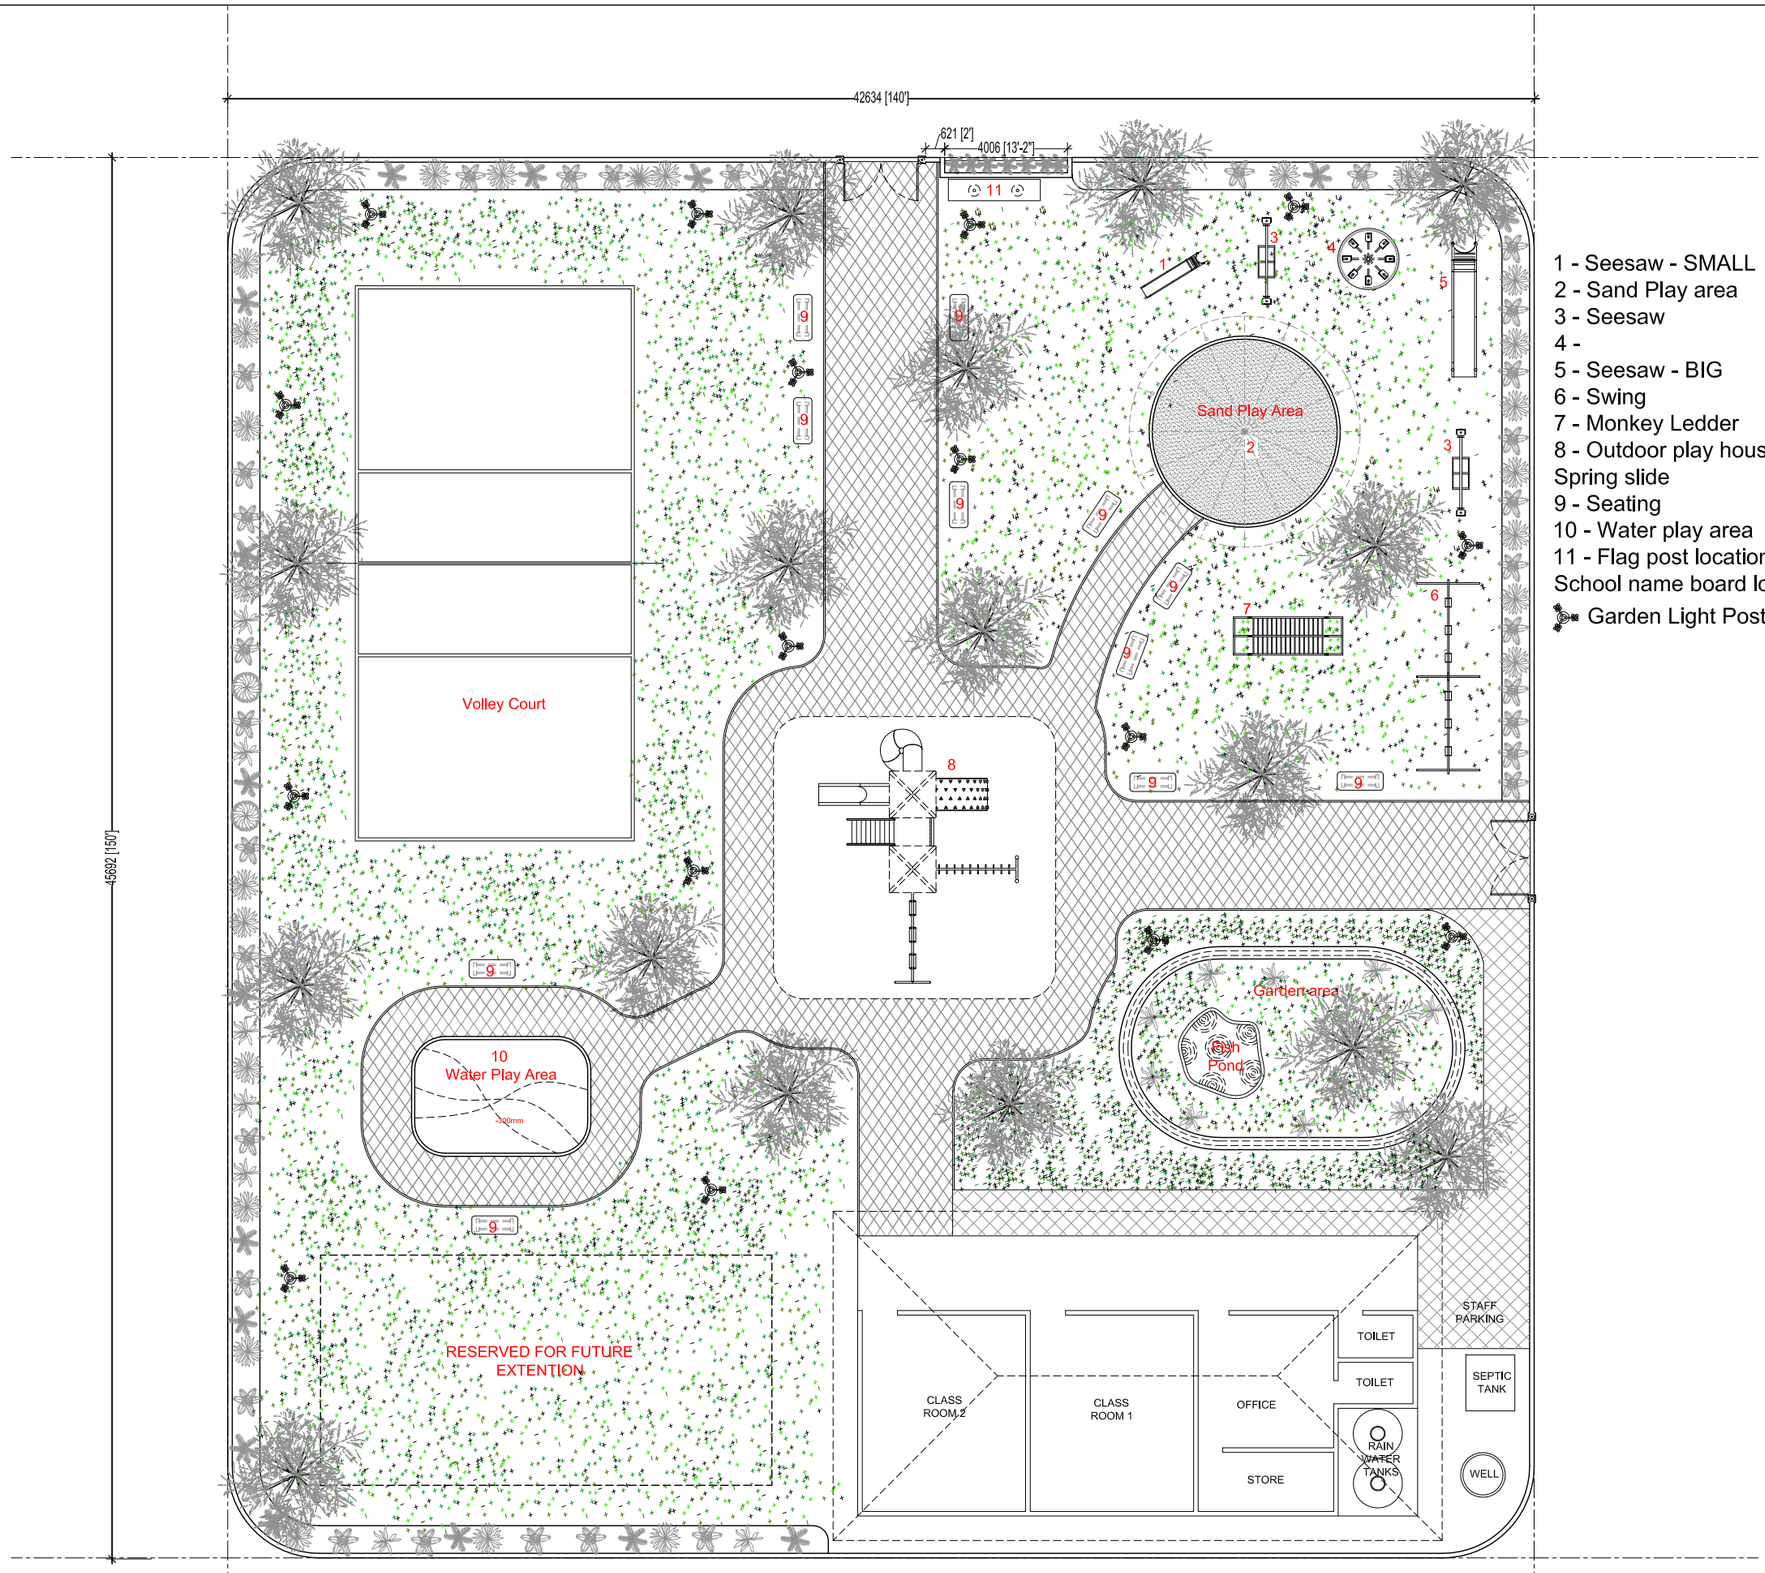

1 - Seesaw - SMALL
2 - Sand Play area
3 - Seesaw
4 -
5 - Seesaw - BIG
6 - Swing
7 - Monkey Ledder
8 - Outdoor play house & Spring slide
9 - Seating
10 - Water play area
11 - Flag post location & School name board location
Garden Light Post

01 GROUND FLOOR PLAN
1:100

GENERAL NOTES:
1. Do not scale drawings. Dimensions govern.
2. All dimensions are in millimeters unless noted otherwise.
3. All dimensions shall be verified on site before proceeding with work.

REV	DESCRIPTION	DATE
00	INCEPTION	04/11/2014

KEY PLAN

N

DesignExpress
G. DHATHUGE 5A, BURUZU MAGU
MALÉ, REPUBLIC OF MALDIVES
T: +960 7775119
E: designexpress.mv@gmail.com
© Design Express 2015

CLIENT
Mr. Abdulla Naeem

PROJECT
LANDSCAPE DESIGN
Maakurathu Preschool

TITLE
FLOOR PLAN

DESIGN STAGE
- ○ CONCEPT DESIGN
- ○ DESIGN DEVELOPMENT
- ◉ CONSTRUCTION DOCUMENTS
- ○ POST CONSTRUCTION

DRAWN BY	DESIGNED BY	CHECKED BY
AHMED	AHMED	HANEEF

DISCIPLINE	SHEET SIZE	SCALE
LANDSCAPE	A3	1:200

FIRST EMISSION	DRAWING NUMBER	REVISION
07-07-2015	L-1.00	00
UPDATE 07-07-2015		

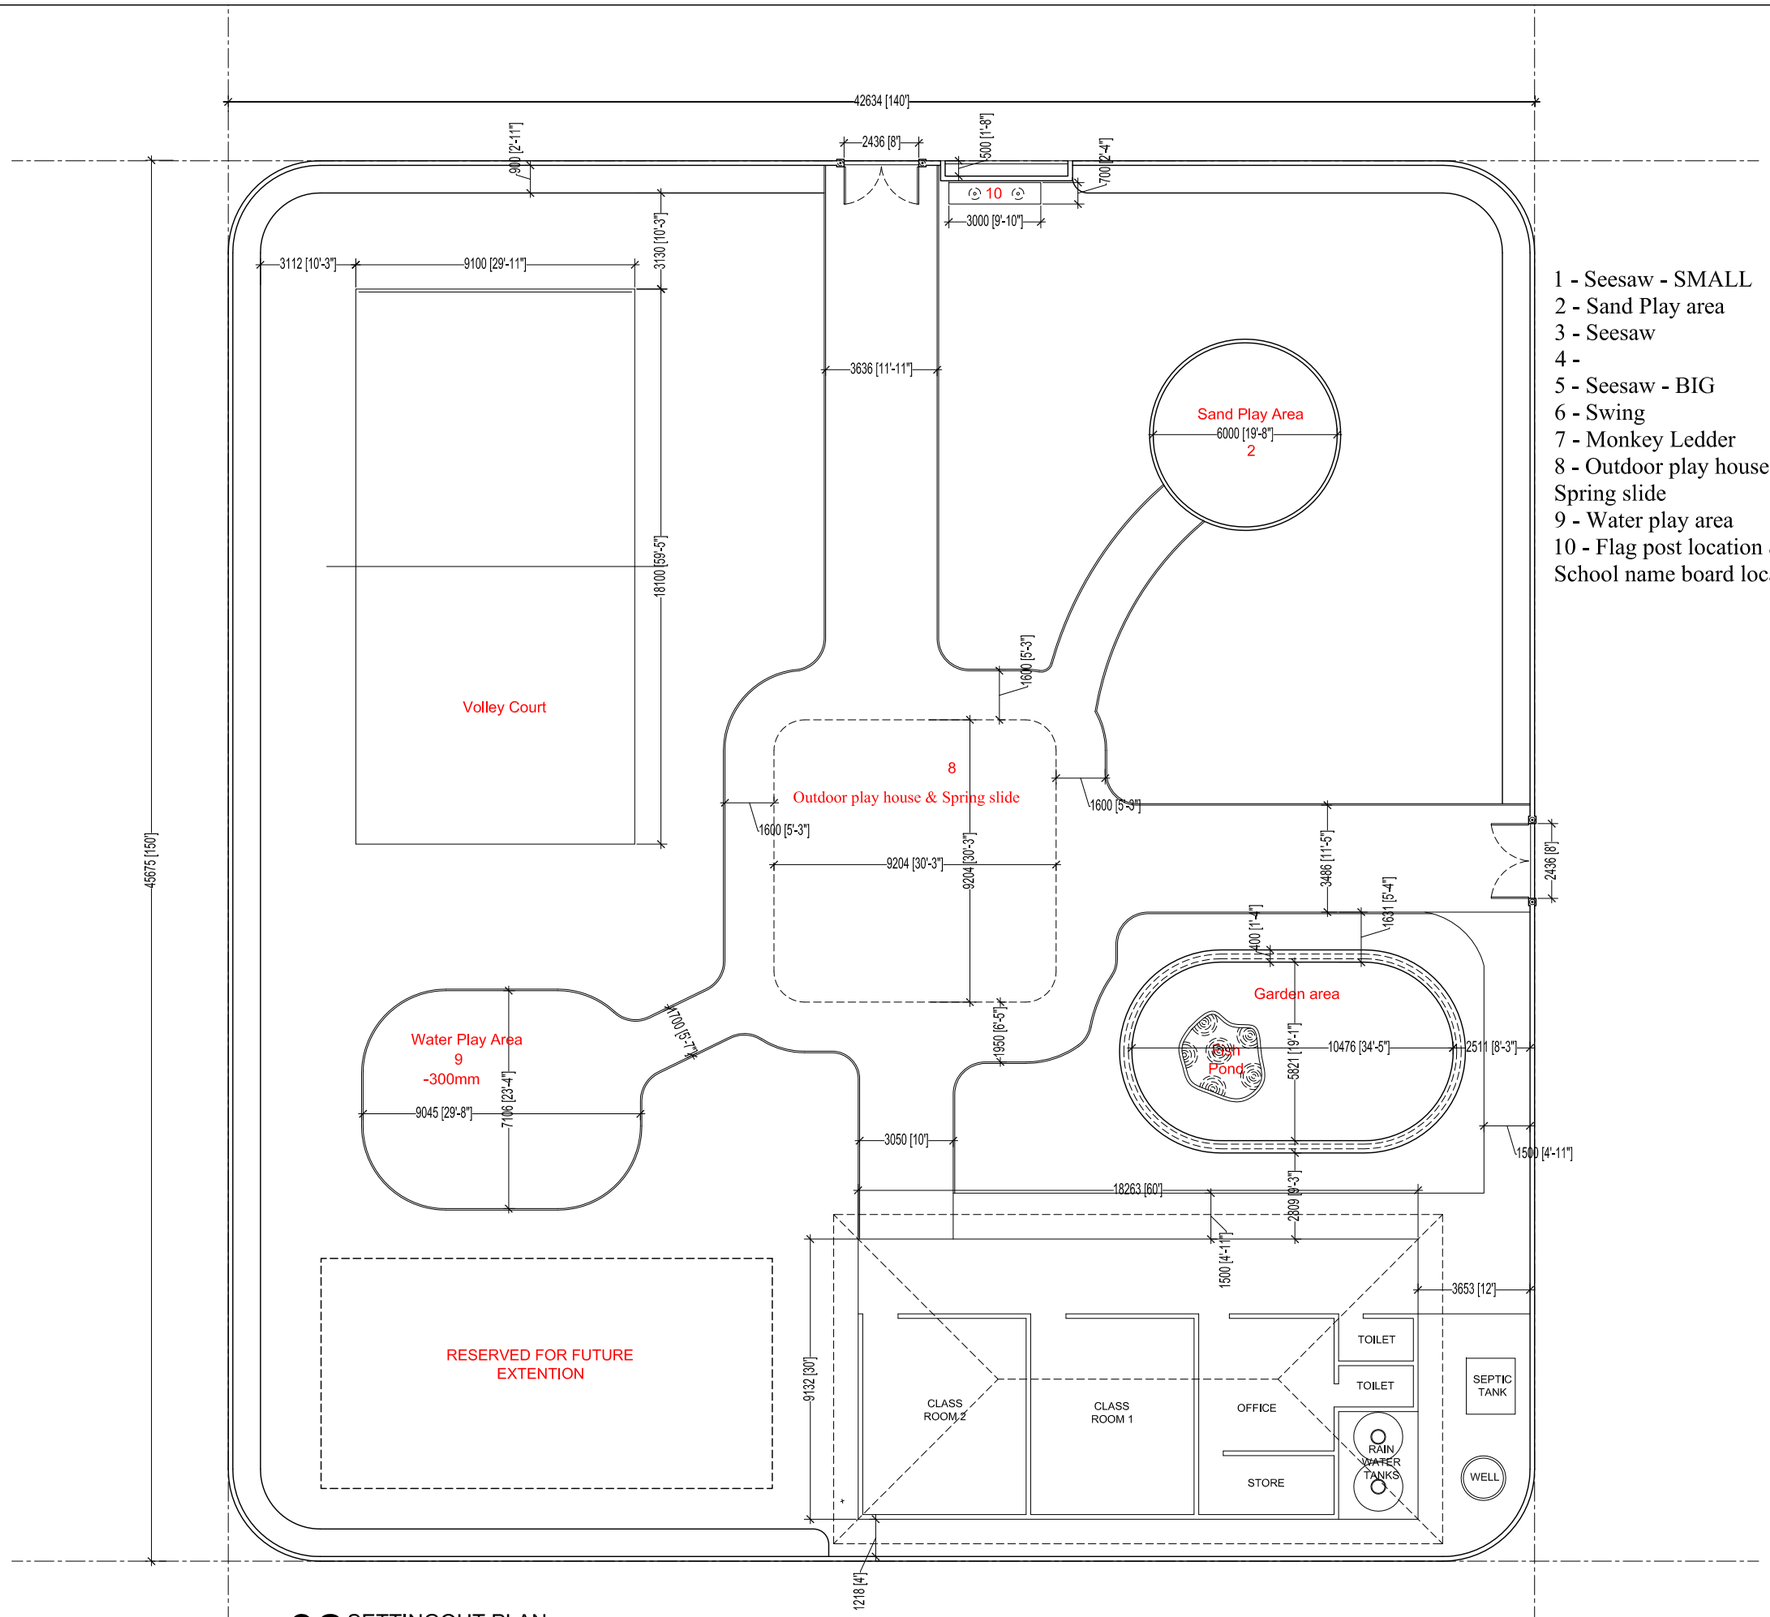

1 - Seesaw - SMALL
2 - Sand Play area
3 - Seesaw
4 -
5 - Seesaw - BIG
6 - Swing
7 - Monkey Ledder
8 - Outdoor play house & Spring slide
9 - Water play area
10 - Flag post location & School name board location

02 SETTINGOUT PLAN
1:100

GENERAL NOTES:
1. Do not scale drawings. Dimensions govern.
2. All dimensions are in millimeters unless noted otherwise.
3. All dimensions shall be verified on site before proceeding with work.

REV	DESCRIPTION	DATE
00	INCEPTION	04/11/2014

KEY PLAN

N

DesignExpress
G. DHATHUGE 5A, BURUZU MAGU
MALÉ, REPUBLIC OF MALDIVES
T: +960 7775119
E: designexpress.mv@gmail.com
© Design Express 2015

CLIENT
Mr. Abdulla Naeem

PROJECT
LANDSCAPE DESIGN
Maakurathu Preschool

TITLE
SETTING OUT PLAN

DESIGN STAGE
- ○ CONCEPT DESIGN
- ○ DESIGN DEVELOPMENT
- ◉ CONSTRUCTION DOCUMENTS
- ○ POST CONSTRUCTION

DRAWN BY	DESIGNED BY	CHECKED BY
AHMED	AHMED	HANEEF

DISCIPLINE	SHEET SIZE	SCALE
LANDSCAPE	A3	1:200

FIRST EMISSION	DRAWING NUMBER	REVISION
07-07-2015	L-2.00	00
UPDATE 07-07-2015		