

SEVENTH FLOOR PLAN

SEA TRACS BUILDING


Floor Area 4700 Sq Feet

(Scale. 1:100)

Bodu thakurufaanu Magu

21132.8(69' 4")

22860 (75')

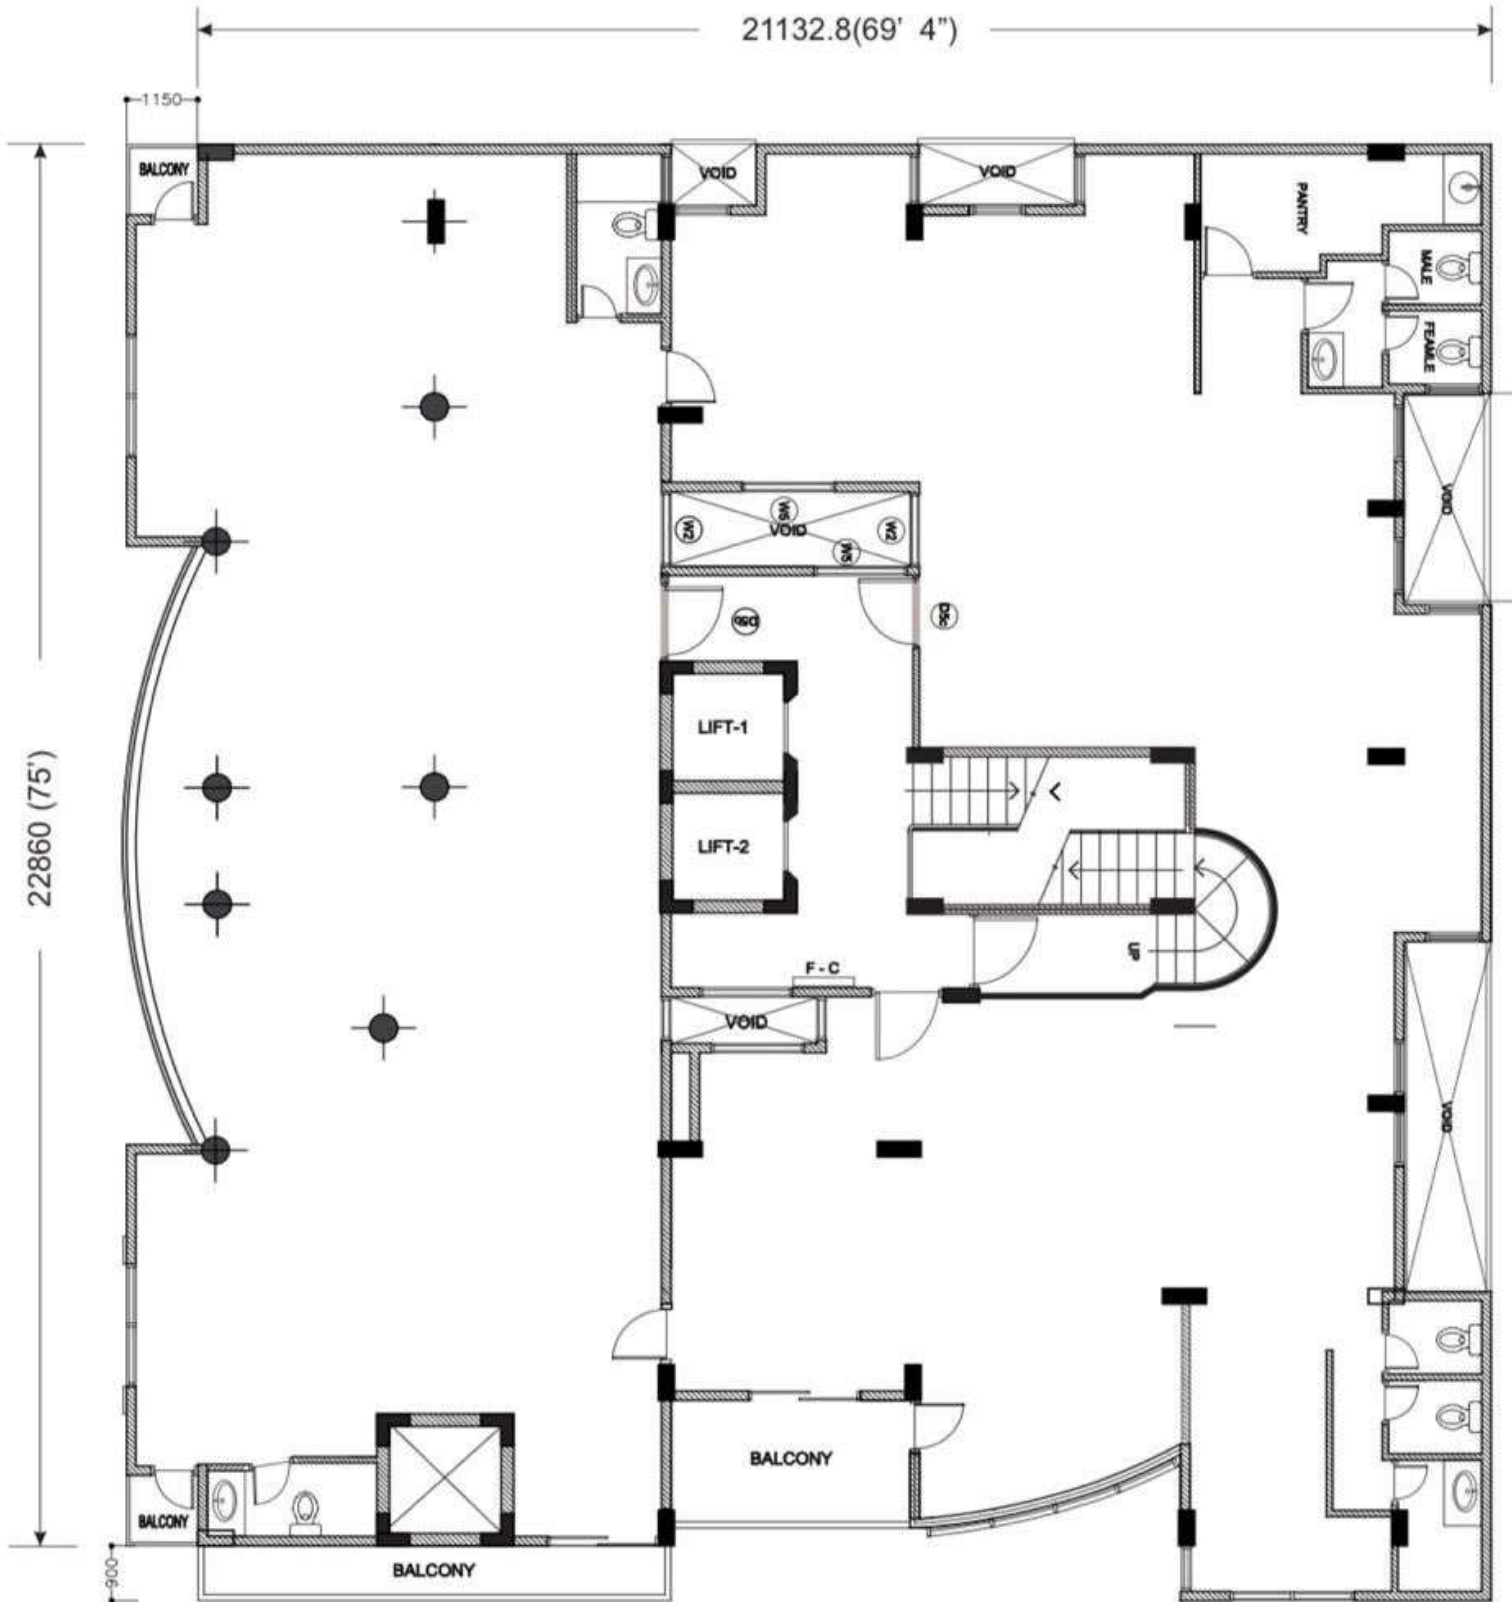

Guraabu thundi Hingun