


HARBOUR WATER DISTRIBUTION NETWORK PROJECT

CONCEPT PLAN

DHAANDHOO COUNCIL

ދަރަވަރުކުރު ސަރުކާރު ދިވެހިރާއްޖެ

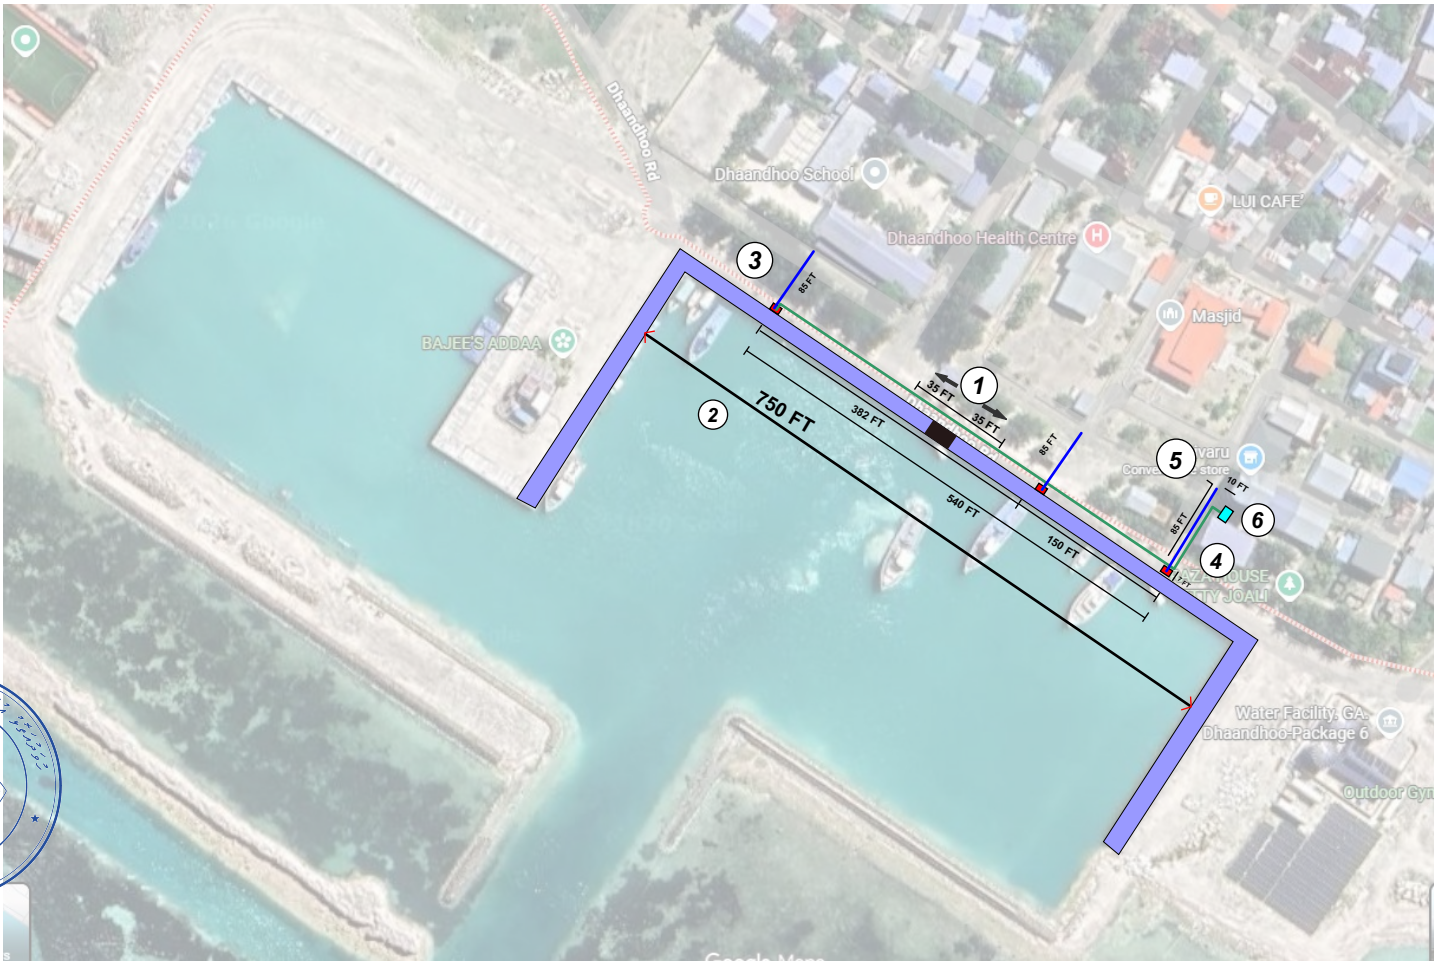

LEGENDS

- 1 JETTY FAALAN
- 2 HARBOUR DISTANCE
- 3 WATER DISTIBUTION POINT
- 4 FRESHWATER LINE
635 FT
- 5 SUPPLY WATER LINE
255 FT
- 6 PUMP STATION

NOTES:

HARBOUR WATER DISTRIBUTION NETWORK PROJECT

CONCEPT PLAN


DHAANDHOO COUNCIL
ދިވެހިރާއްޖޭގެ ޖުމްހޫރިއްޔާ



LEGENDS


- 1 JETTY FAALAN
- 2 HARBOUR DISTANCE
- 3 WATER DISTIBUTION POINT
- 4 FRESHWATER LINE
636 FT
- 5 SUPPLY WATER LINE
255FT
- 6 PUMP STATION

NOTES:

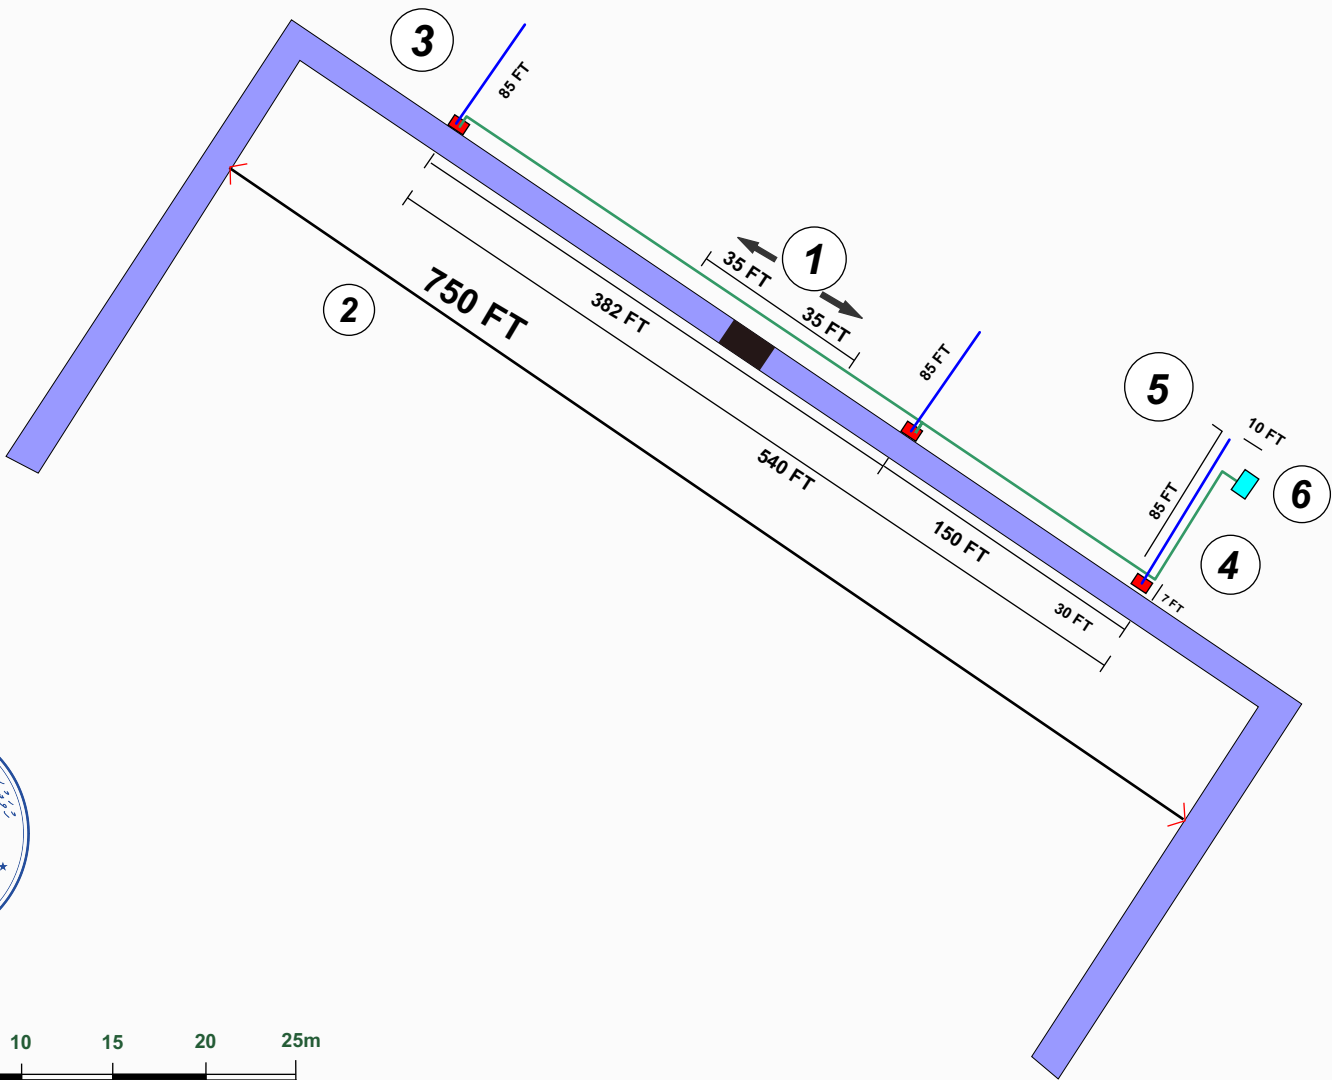


SCALE: 1:250




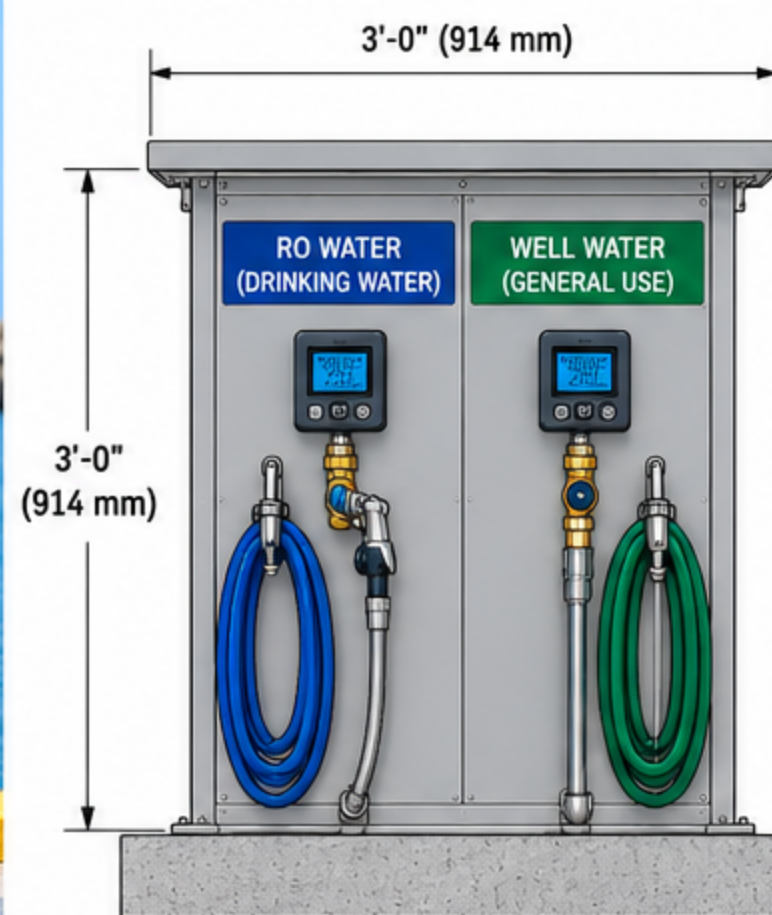

FRONT ELEVATION

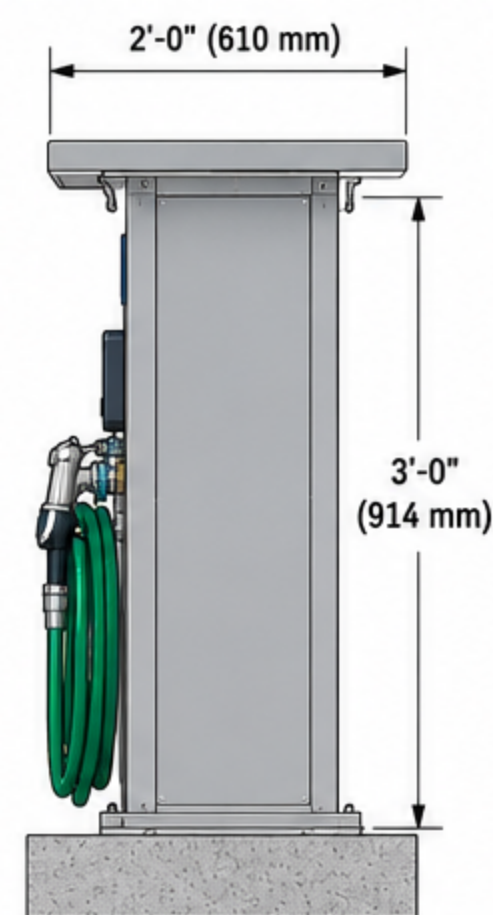

SIDE ELEVATION

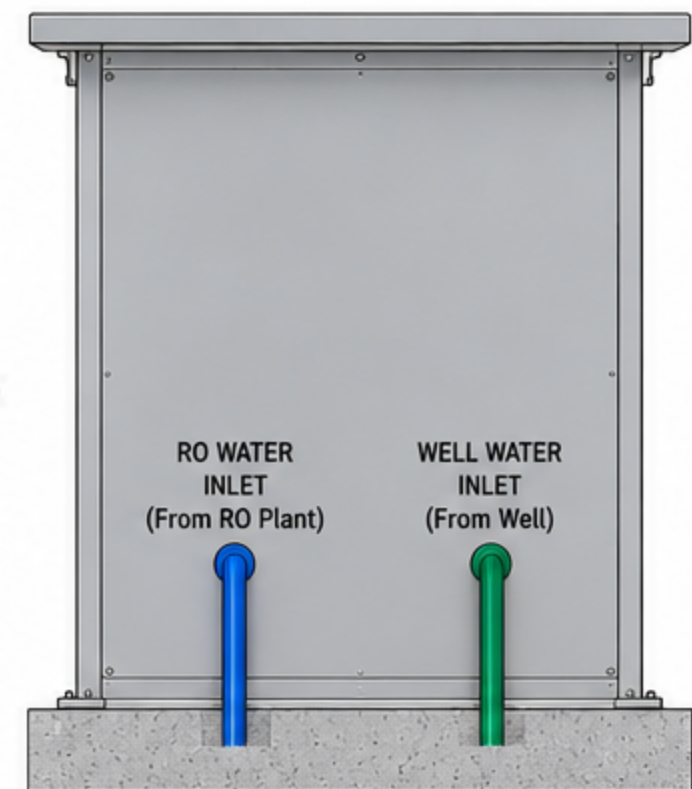

REAR ELEVATION

