




PLAN VIEW (TOP VIEW)

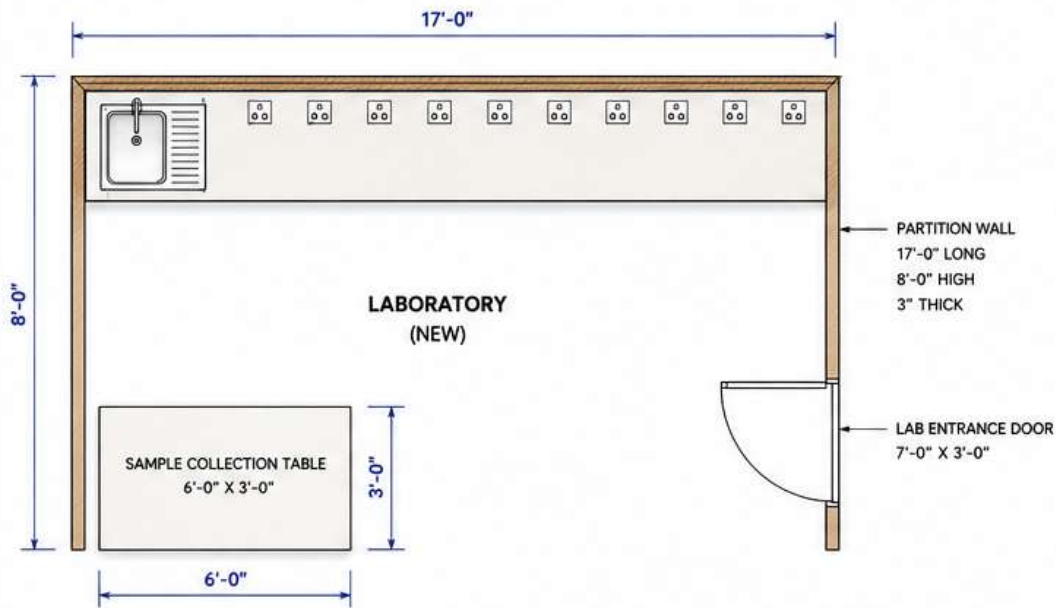


ELEVATION - LABORATORY TABLE TOP RACK (FRONT VIEW)

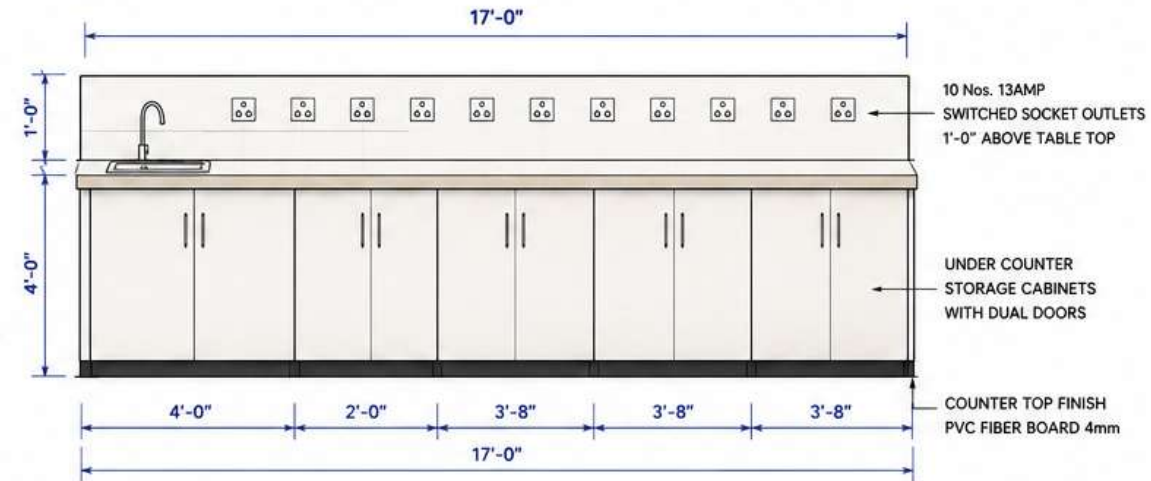


ELEVATION - PARTITION WALL (FRONT VIEW)

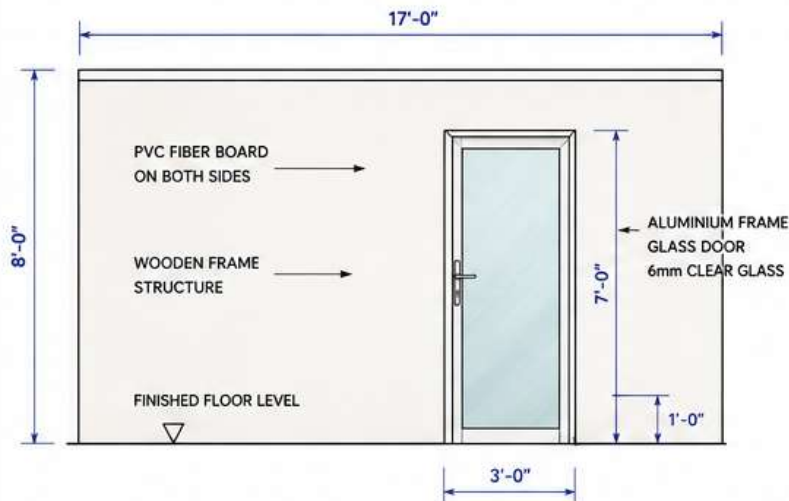

SECTION A-A (SIDE VIEW)

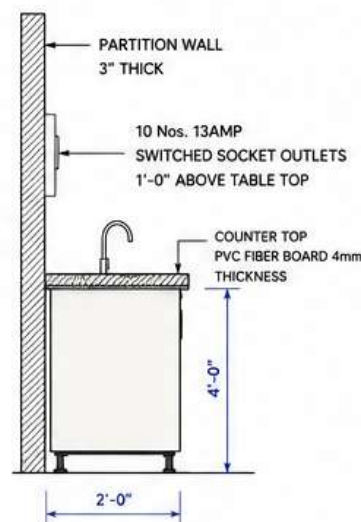

SAMPLE COLLECTION TABLE
(FRONT & SIDE VIEW)

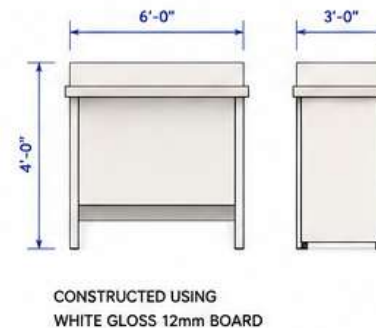

3D PERSPECTIVE VIEW (INTERNAL VIEW)



GENERAL NOTES:

- ALL DIMENSIONS ARE IN FEET & INCHES.
- ALL WOODEN MATERIAL TO BE TREATED AND MOISTURE RESISTANT.
- ALL ELECTRICAL WORK SHALL COMPLY WITH THE ELECTRICAL STANDARD.
- ALL FINISHES SHALL BE SMOOTH, CLEANABLE AND DURABLE.
- CONTRACTOR TO VERIFY ALL DIMENSIONS ON SITE BEFORE EXECUTION.

LEGEND:

- SS HAND WASHING BASIN
- 13AMP SWITCHED SOCKET OUTLET
- LAB ENTRANCE DOOR

**FERIDHOO HEALTH CENTRE
LABORATORY IMPLEMENTATION PROJECT**

DRAWING TITLE : LABORATORY LAYOUT PLAN, ELEVATIONS & SECTION

DRAWING NO. : LAB-01

DATE : 30-05-2025

SCALE : 1/2" = 1'-0"