



Secretariat of the Uligan Council
HA. Uligan, Rep. of Maldives

EXTENSION OF THAKURU HIYAA


HA. ULIGAN



Secretariat of the Uligan Council

Alimagu
HA. Uligan, 01020
6501013
projects@uligan.gov.mv


EXTENSION OF THAKURU HIYAA

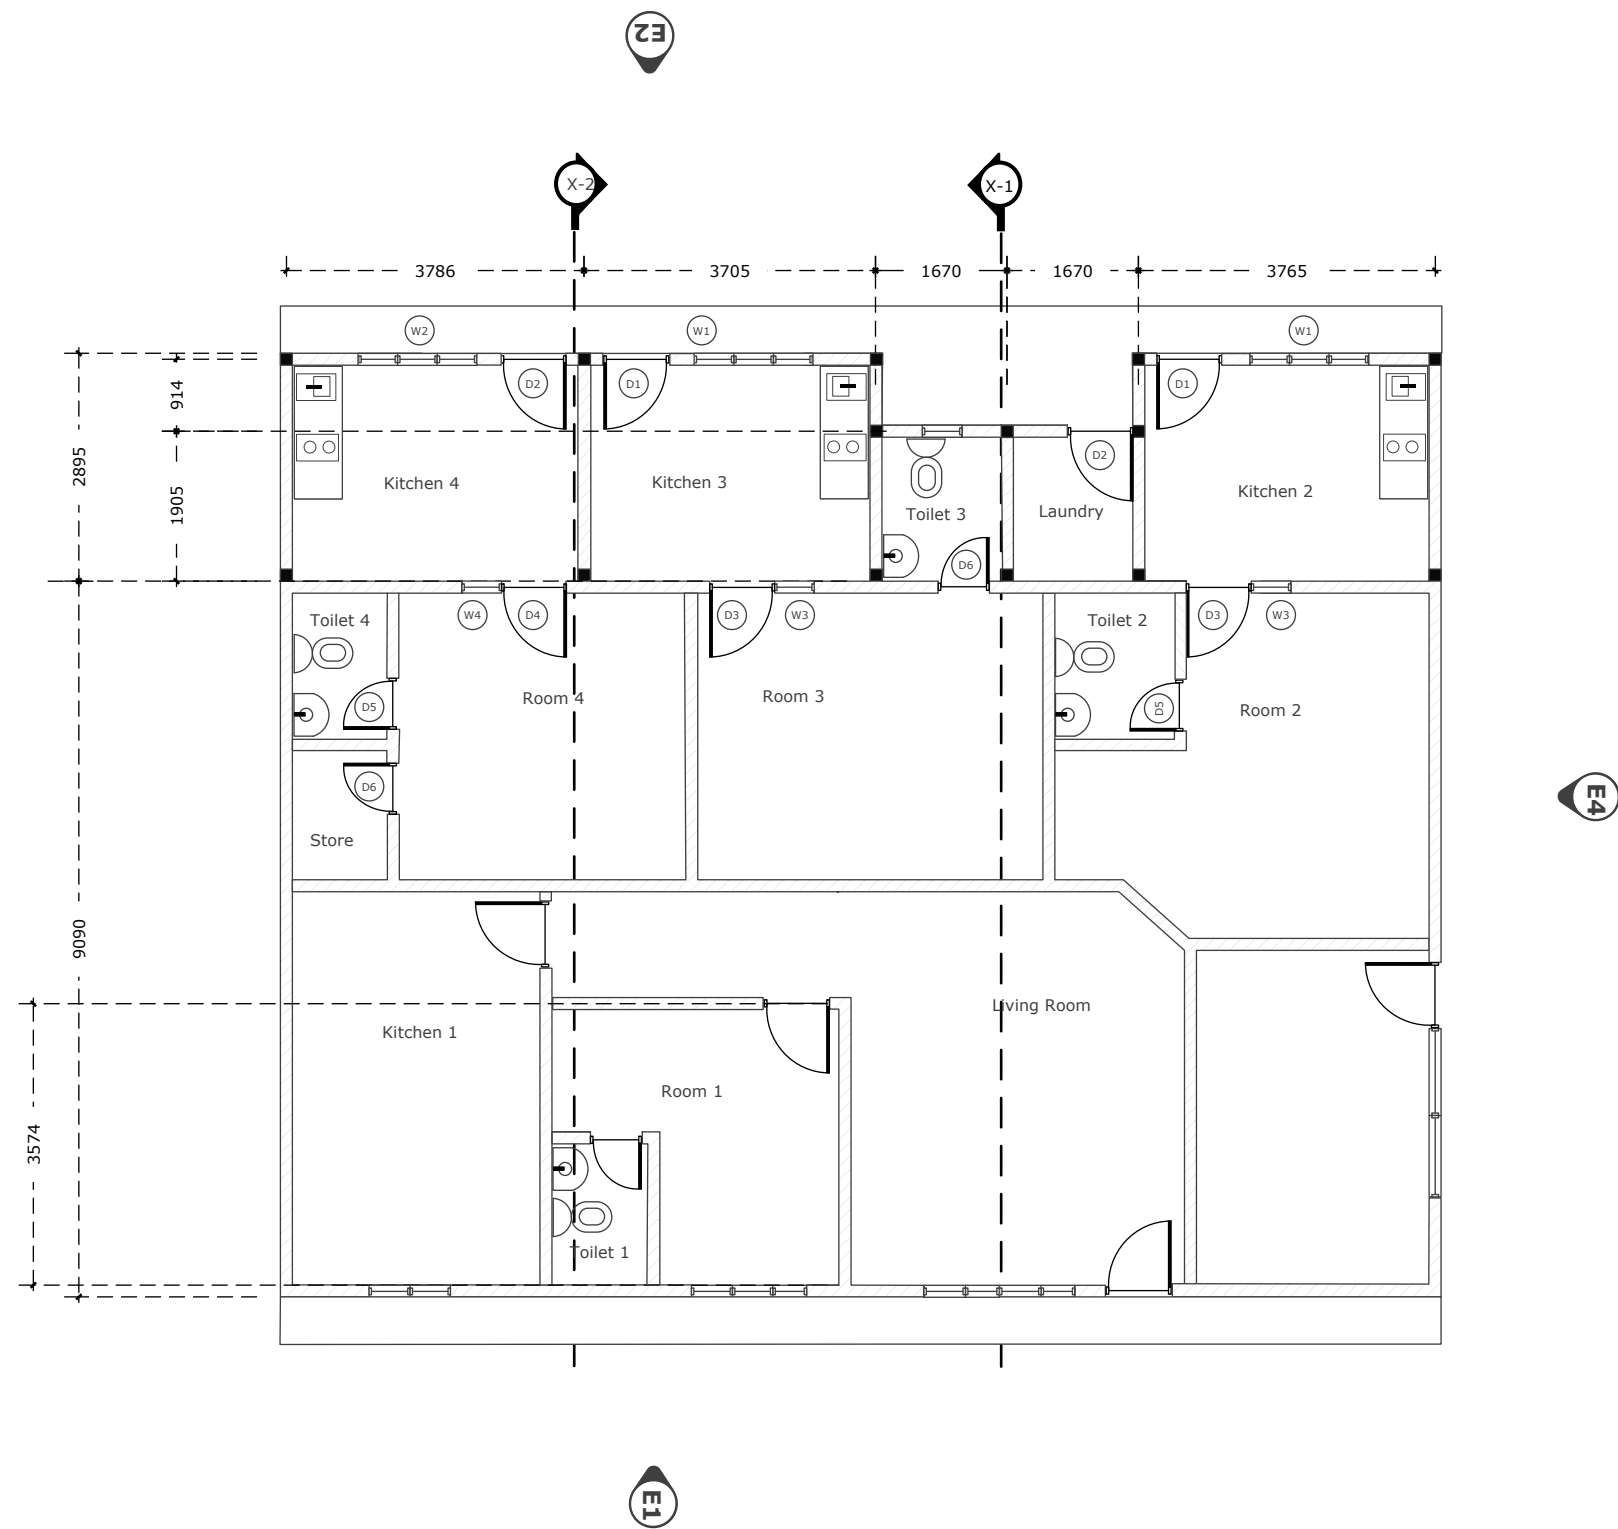



1
A01

FLOOR PLAN


Scale: 3/16" : 1' (1:64)

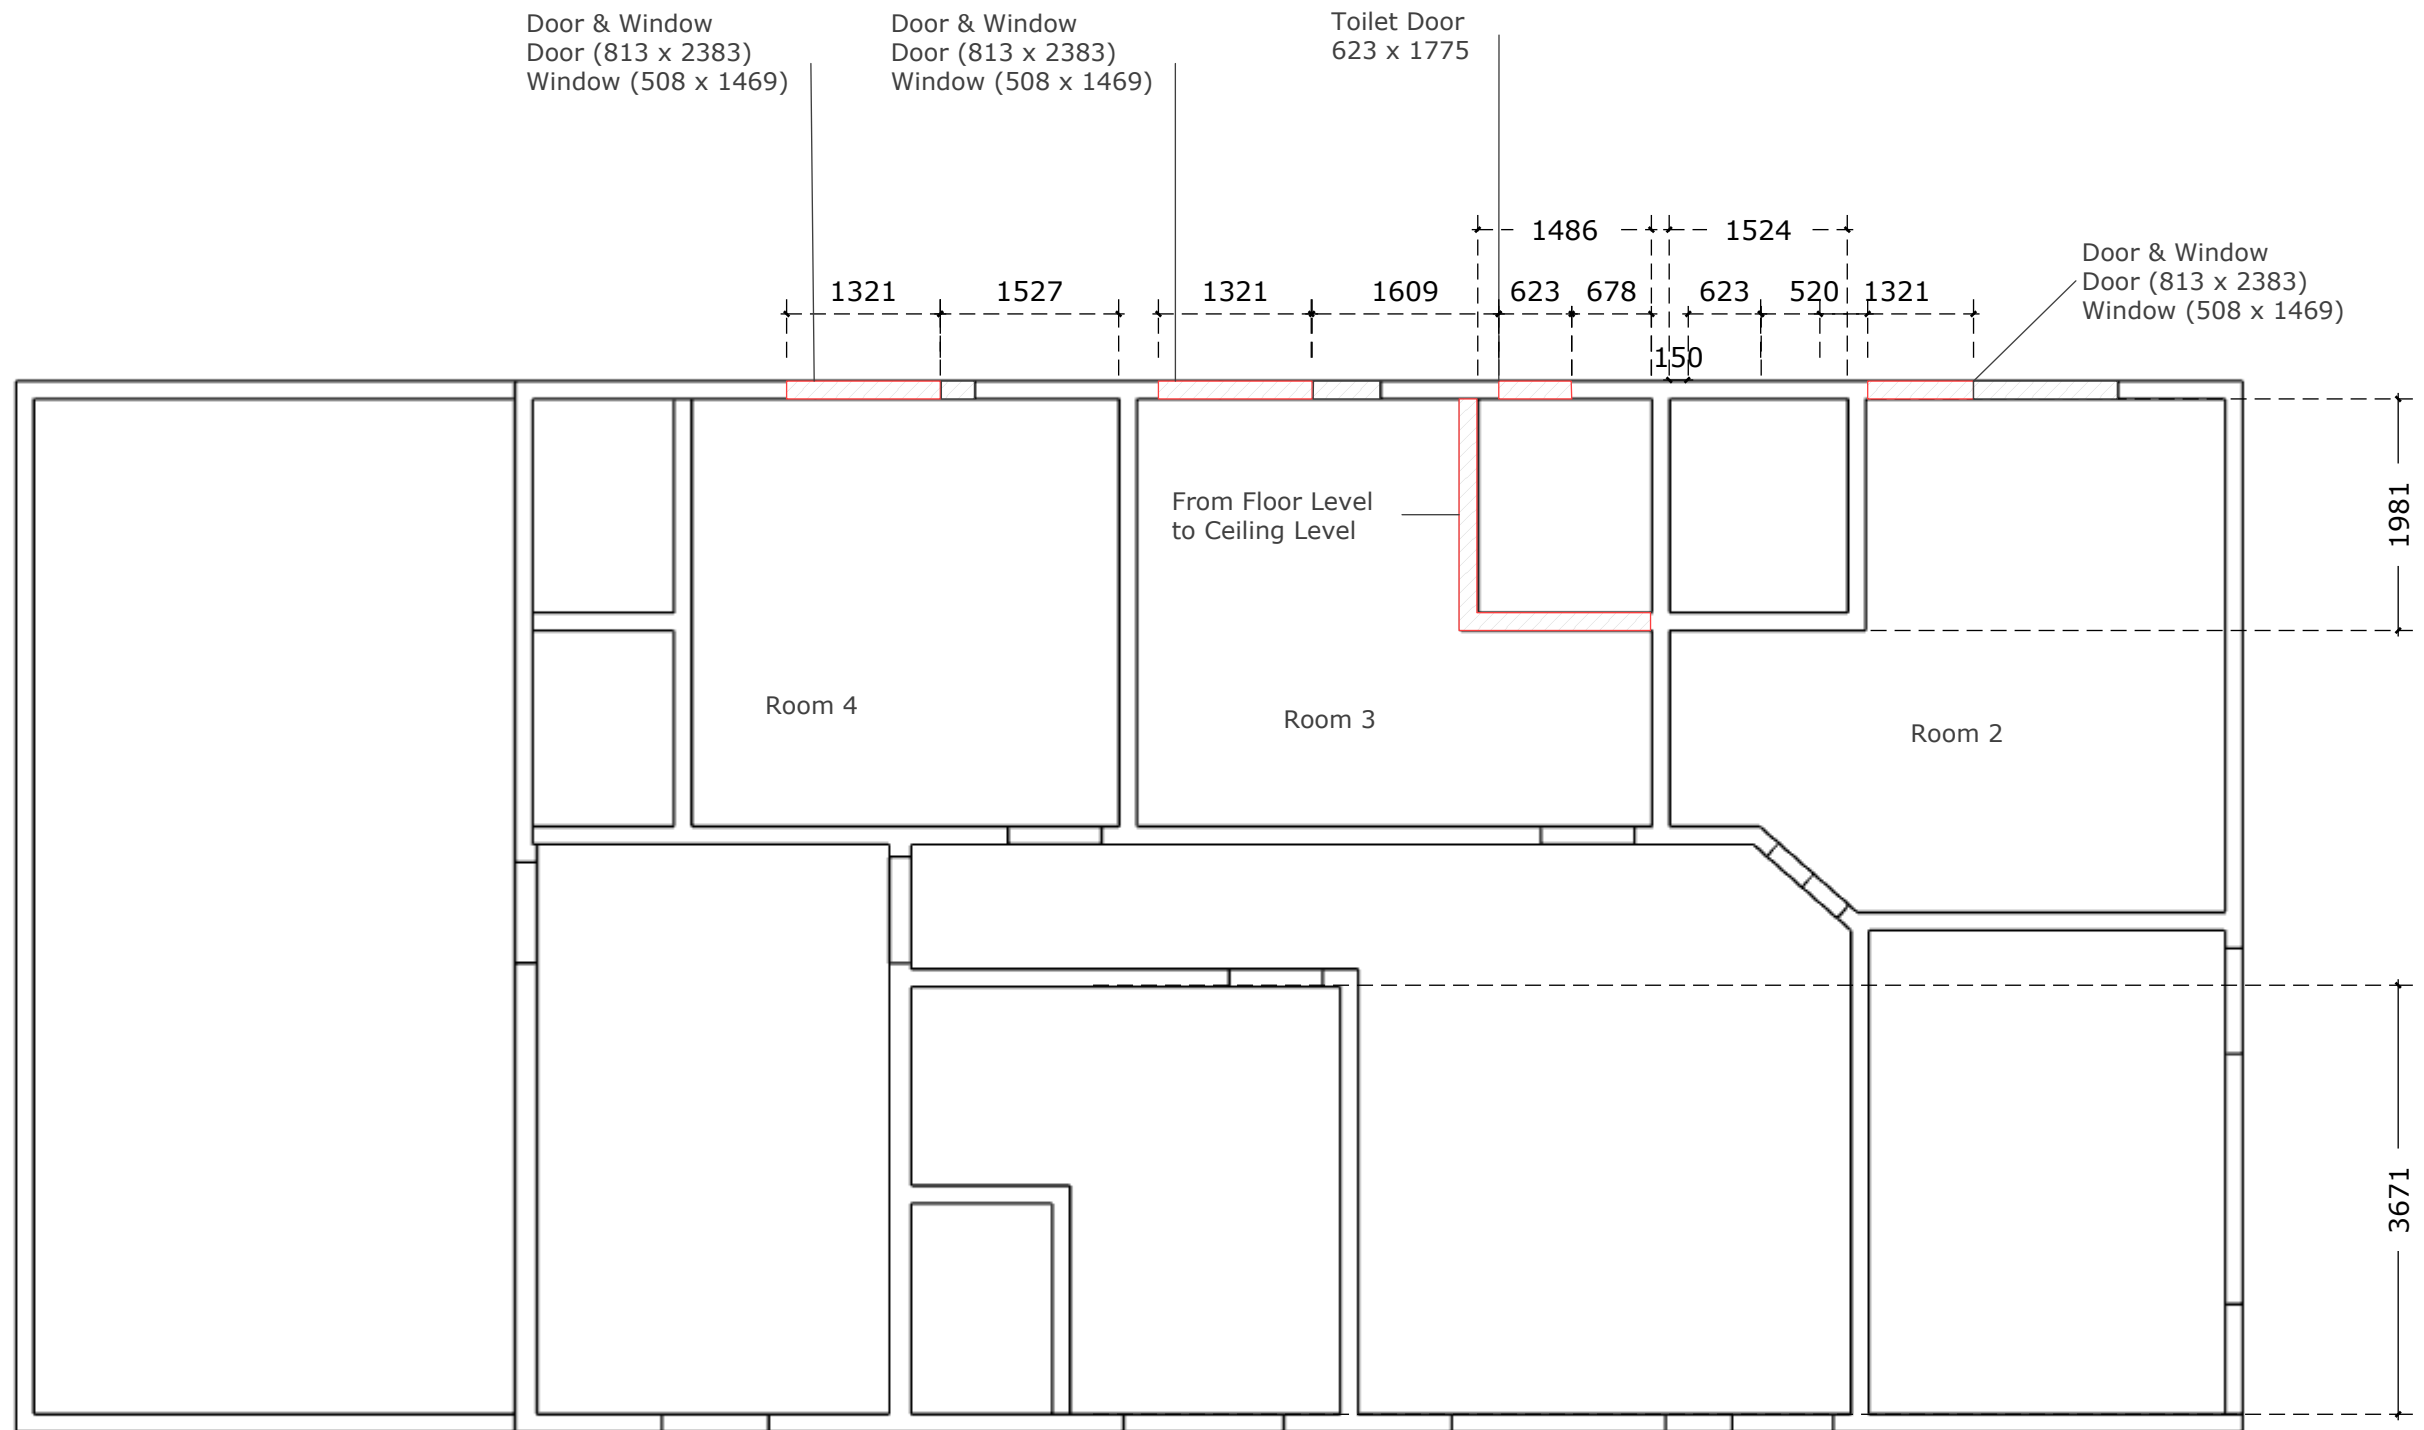


1 DEMOLITION PLAN
A02 Scale: 3/16" : 1' (1:64)

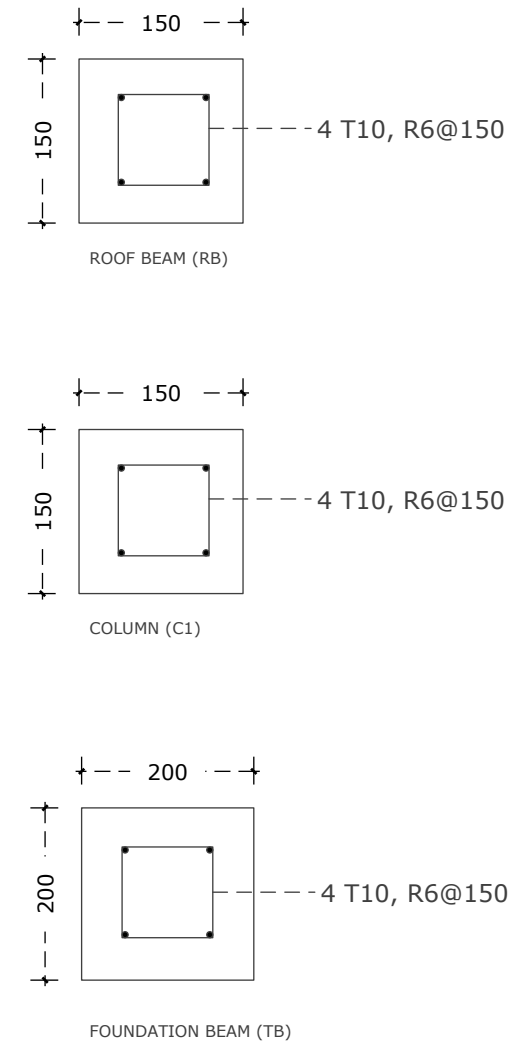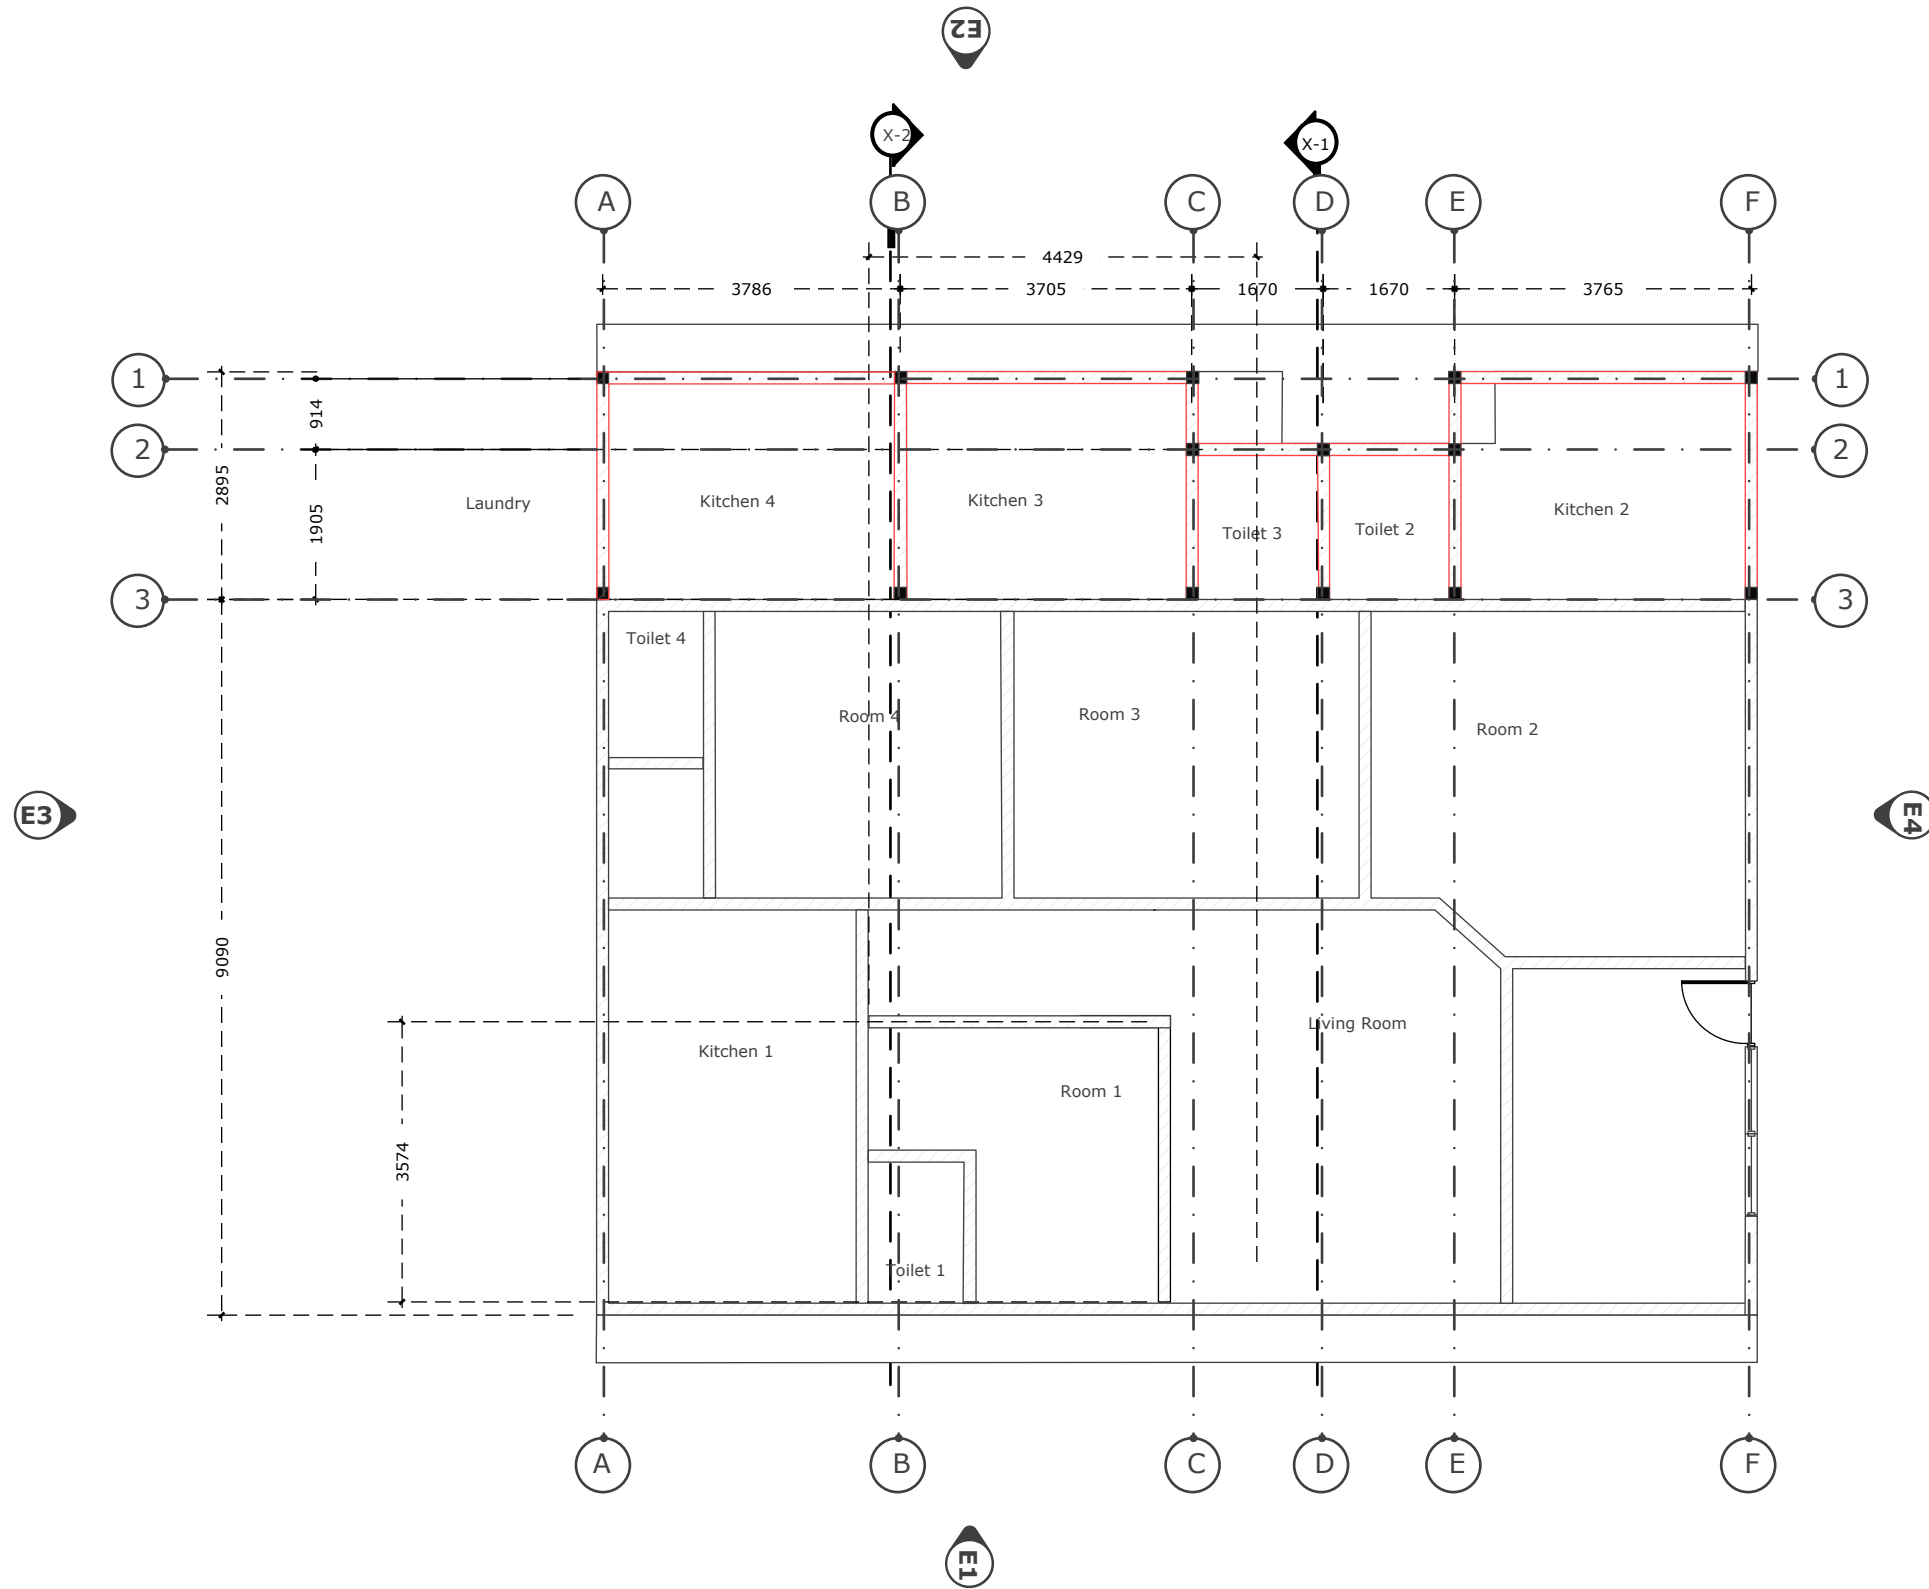


1 FOUNDATION (TIE BEAM) & BEAM PLAN
A03 NOT TO SCALE

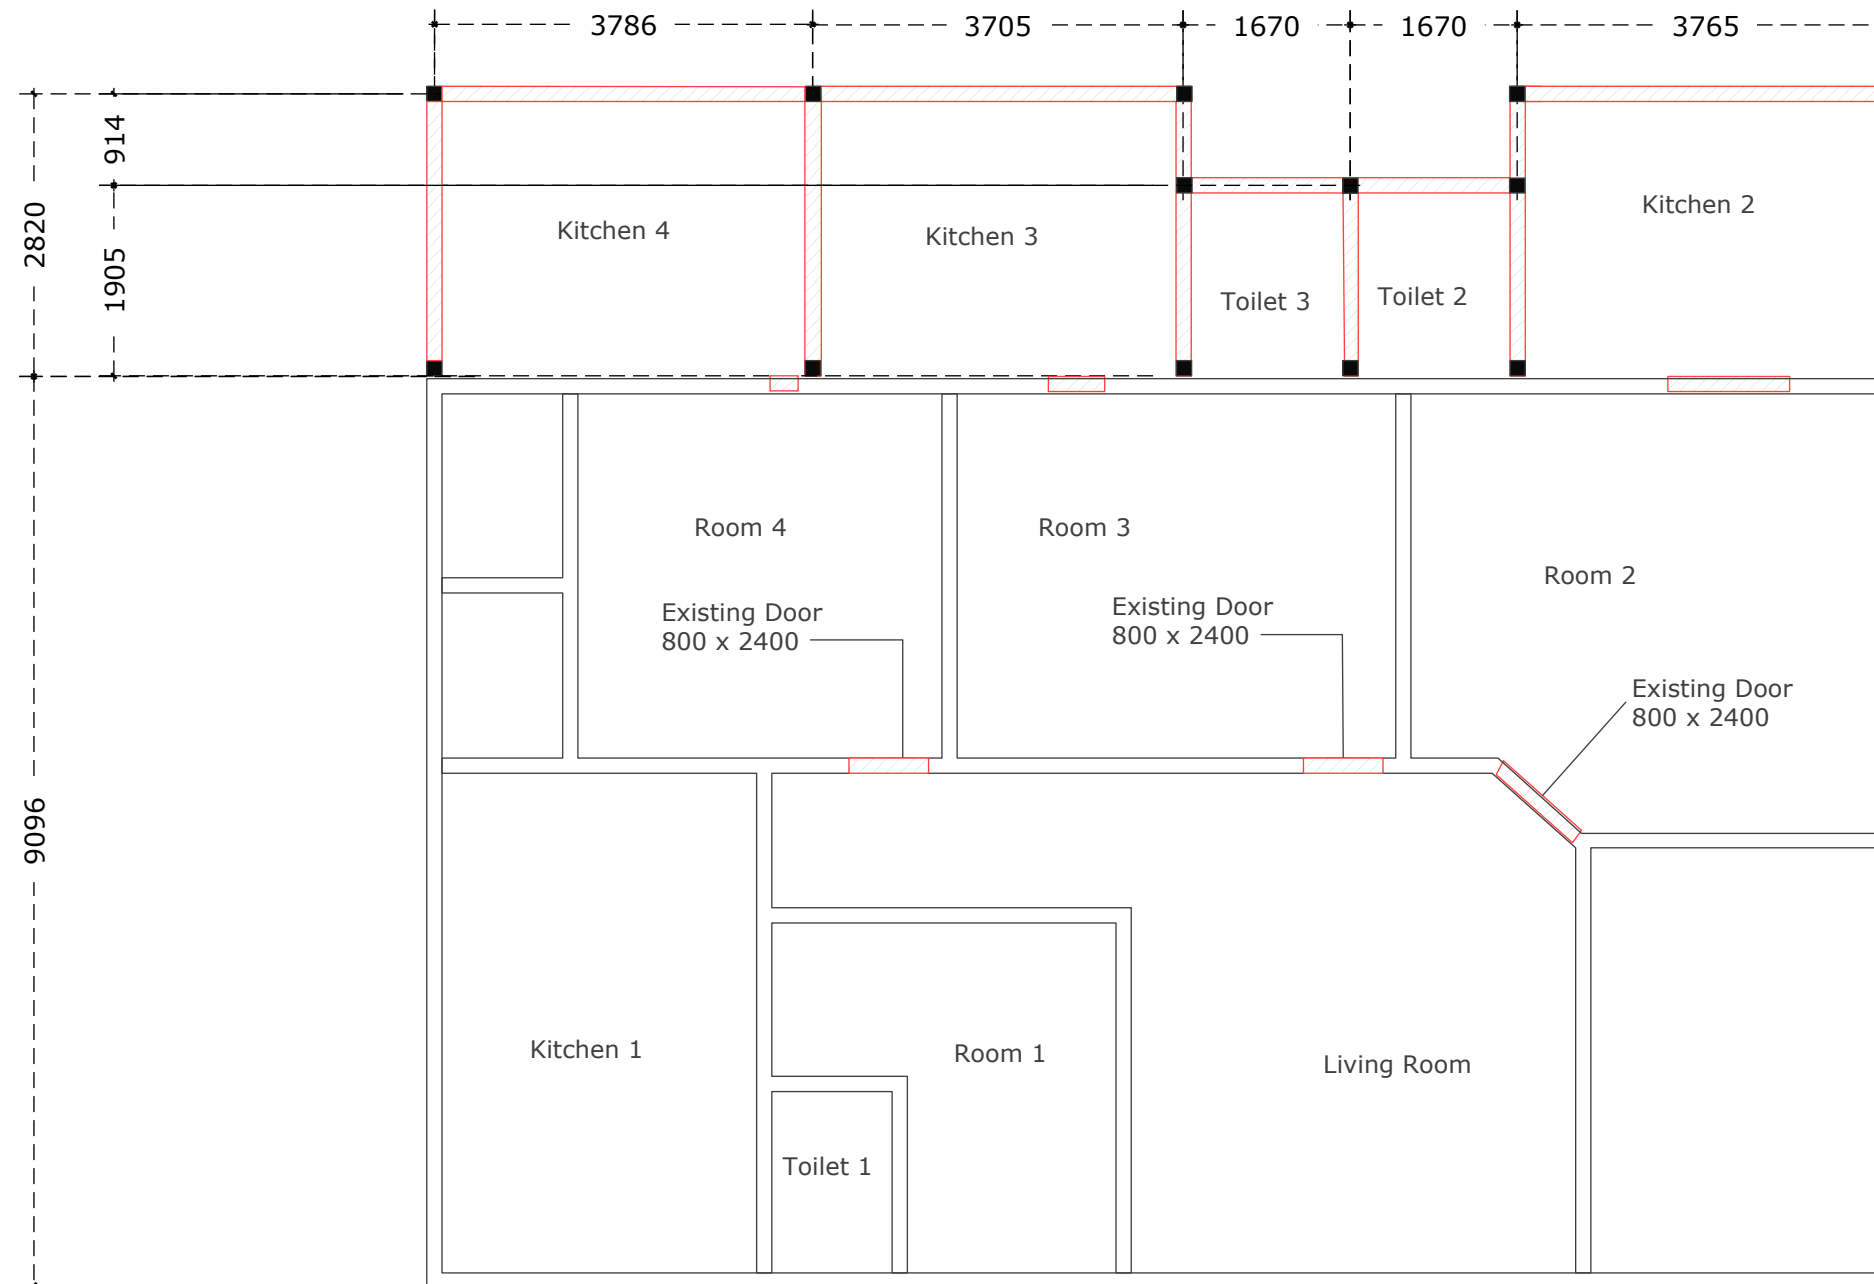


1 MASONRY WALL
A04 Scale: 3/16" : 1' (1:64)

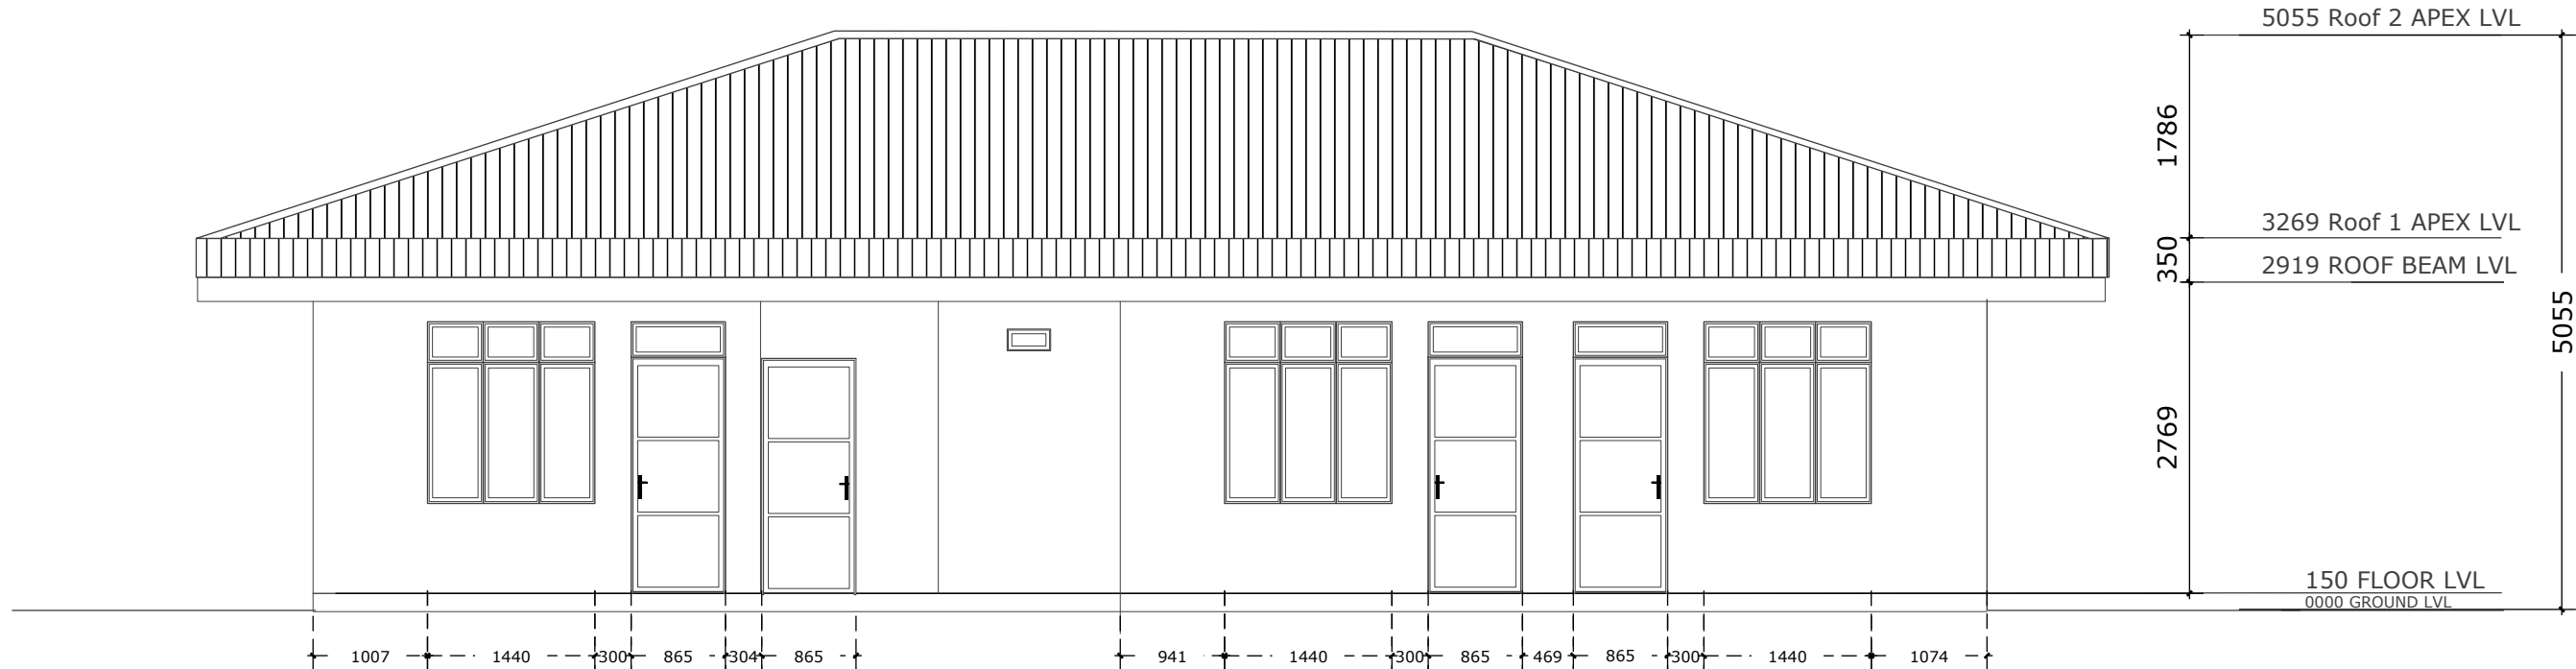

1 ELEVATION 2
 A05 Scale: 3/16" : 1' (1:64)

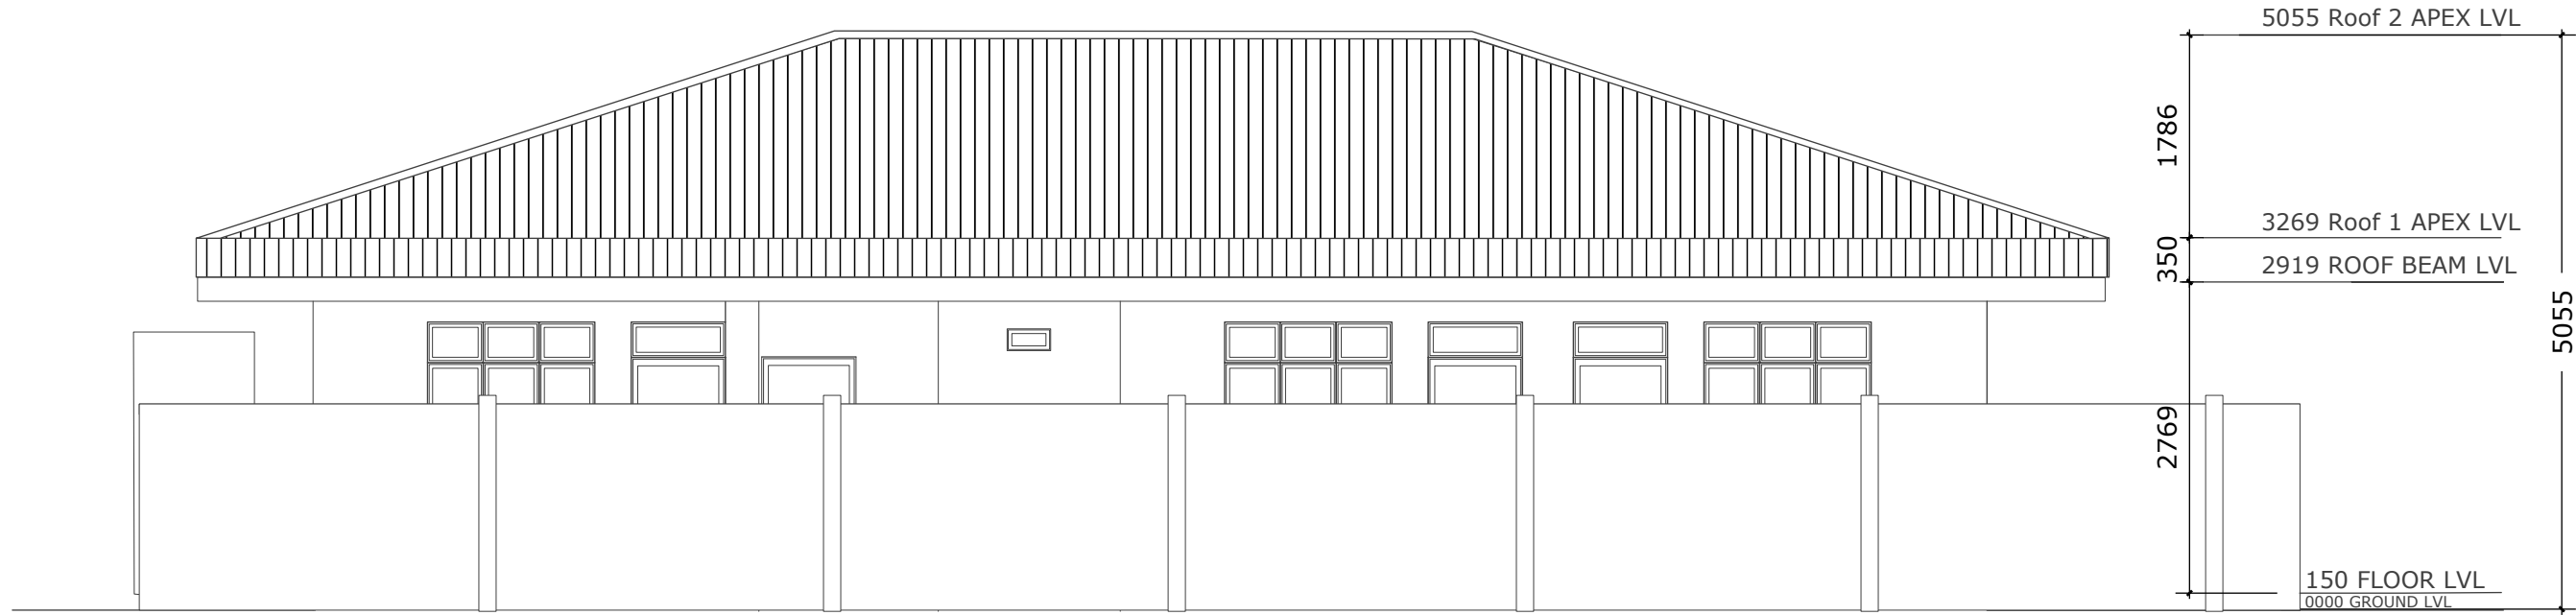


2 ELEVATION 2 WITH BOUNDARY WALL
 A05 Scale: 3/16" : 1' (1:64)

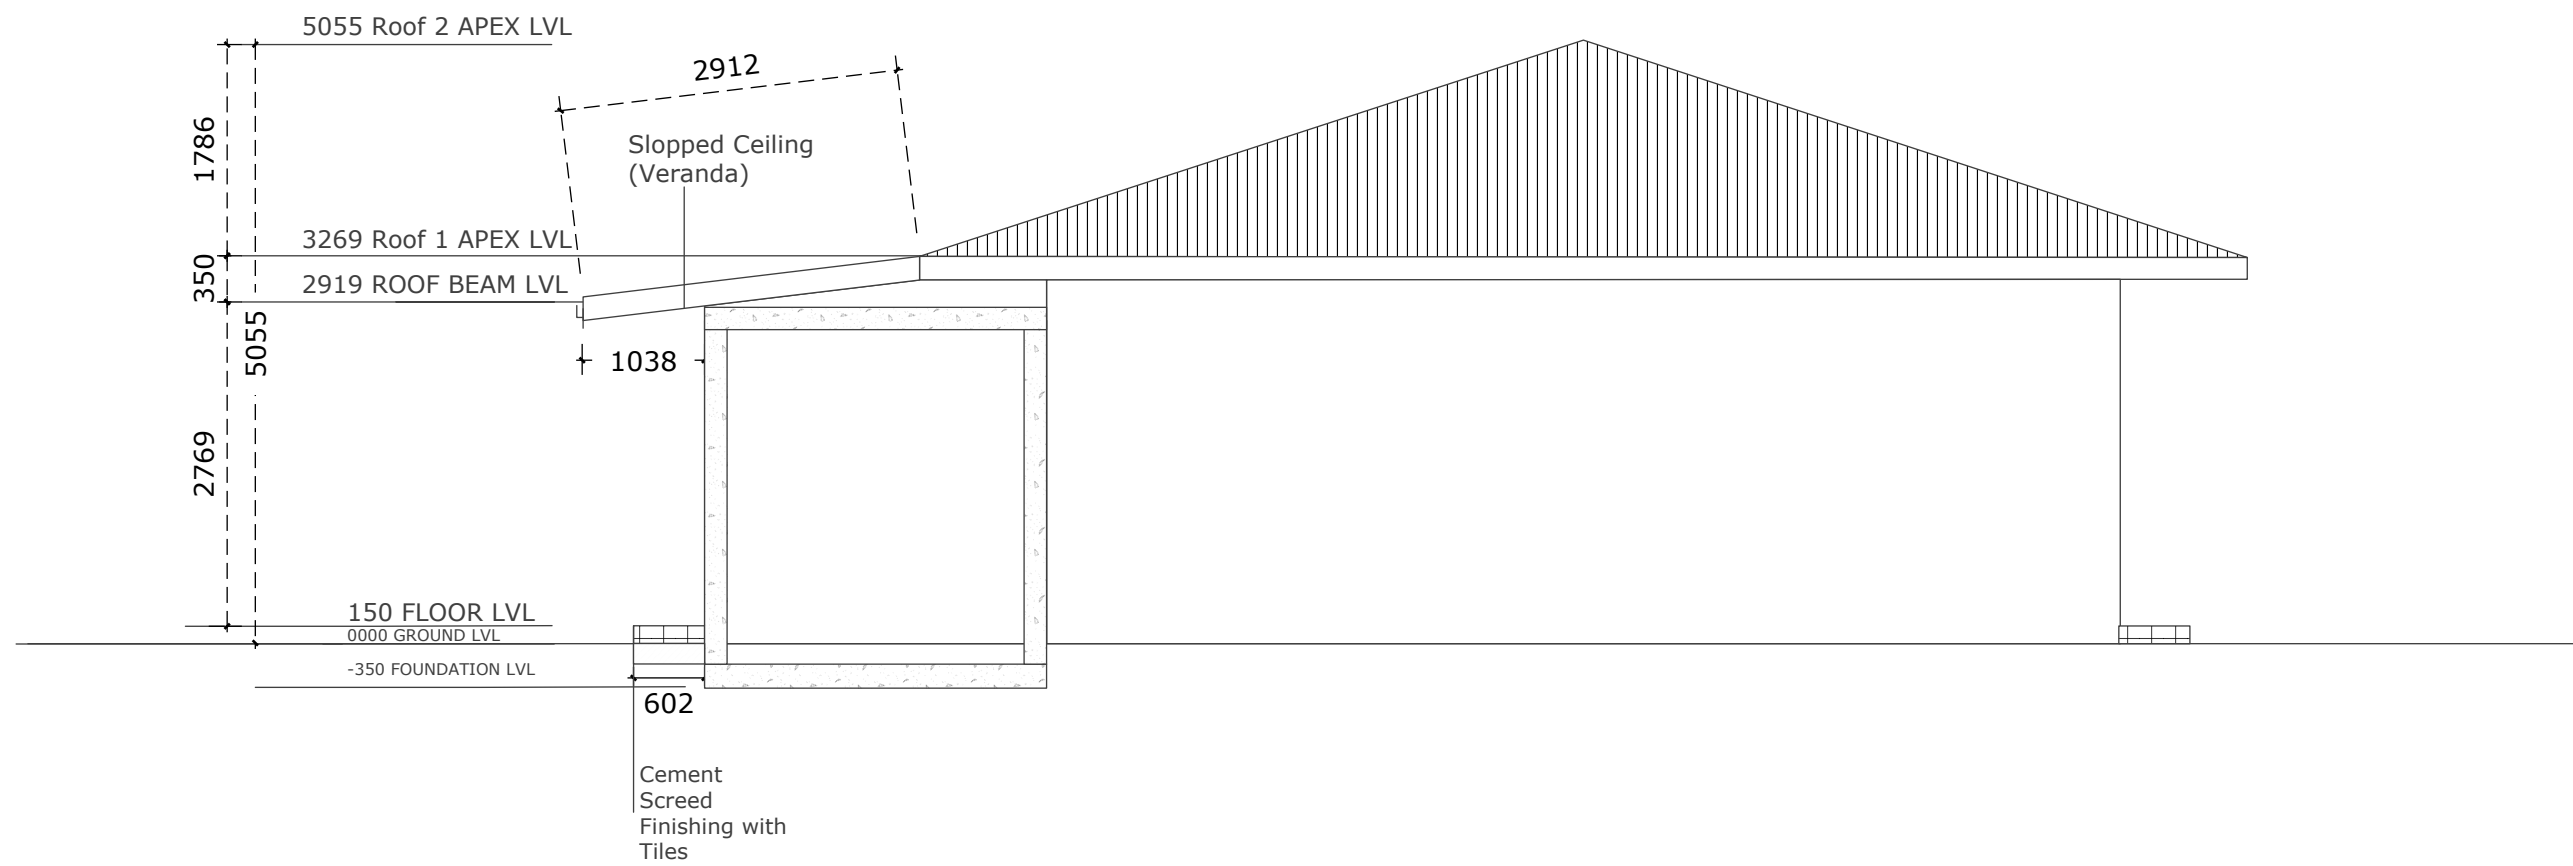


1
A06

ELEVATION 3

Scale: 3/16" : 1' (1:64)

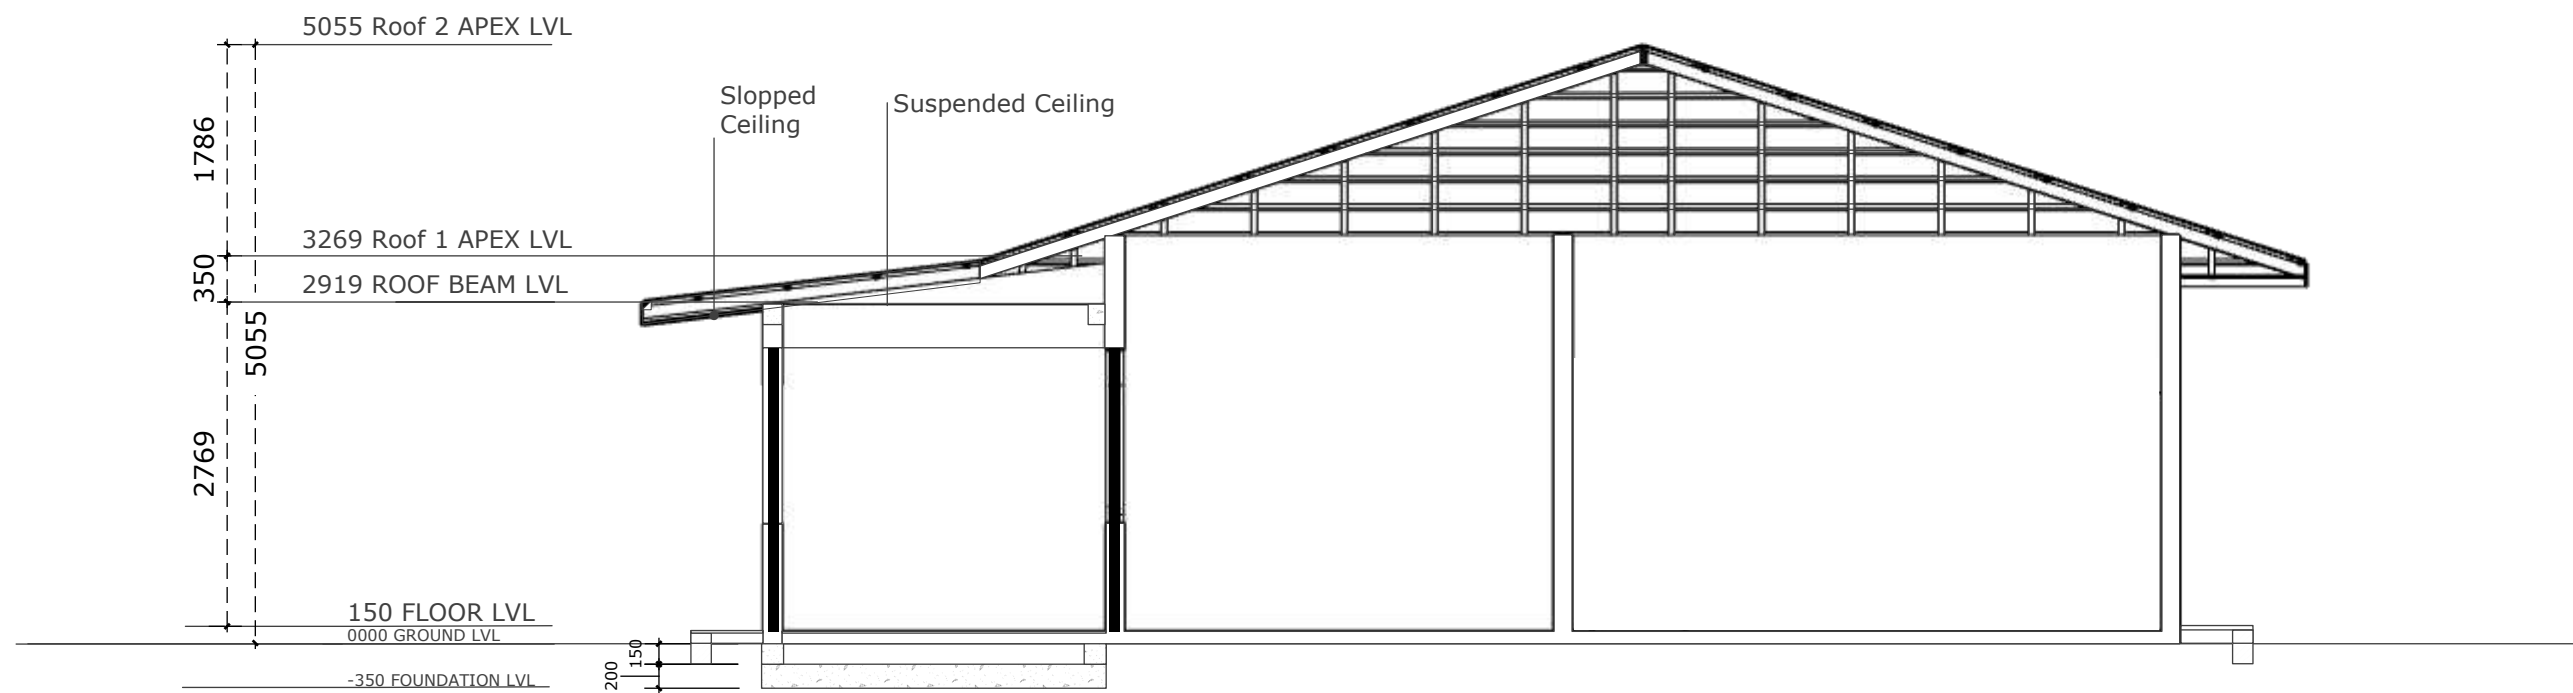


1 SECTION X-1
A07 Scale: 3/16" : 1' (1:64)

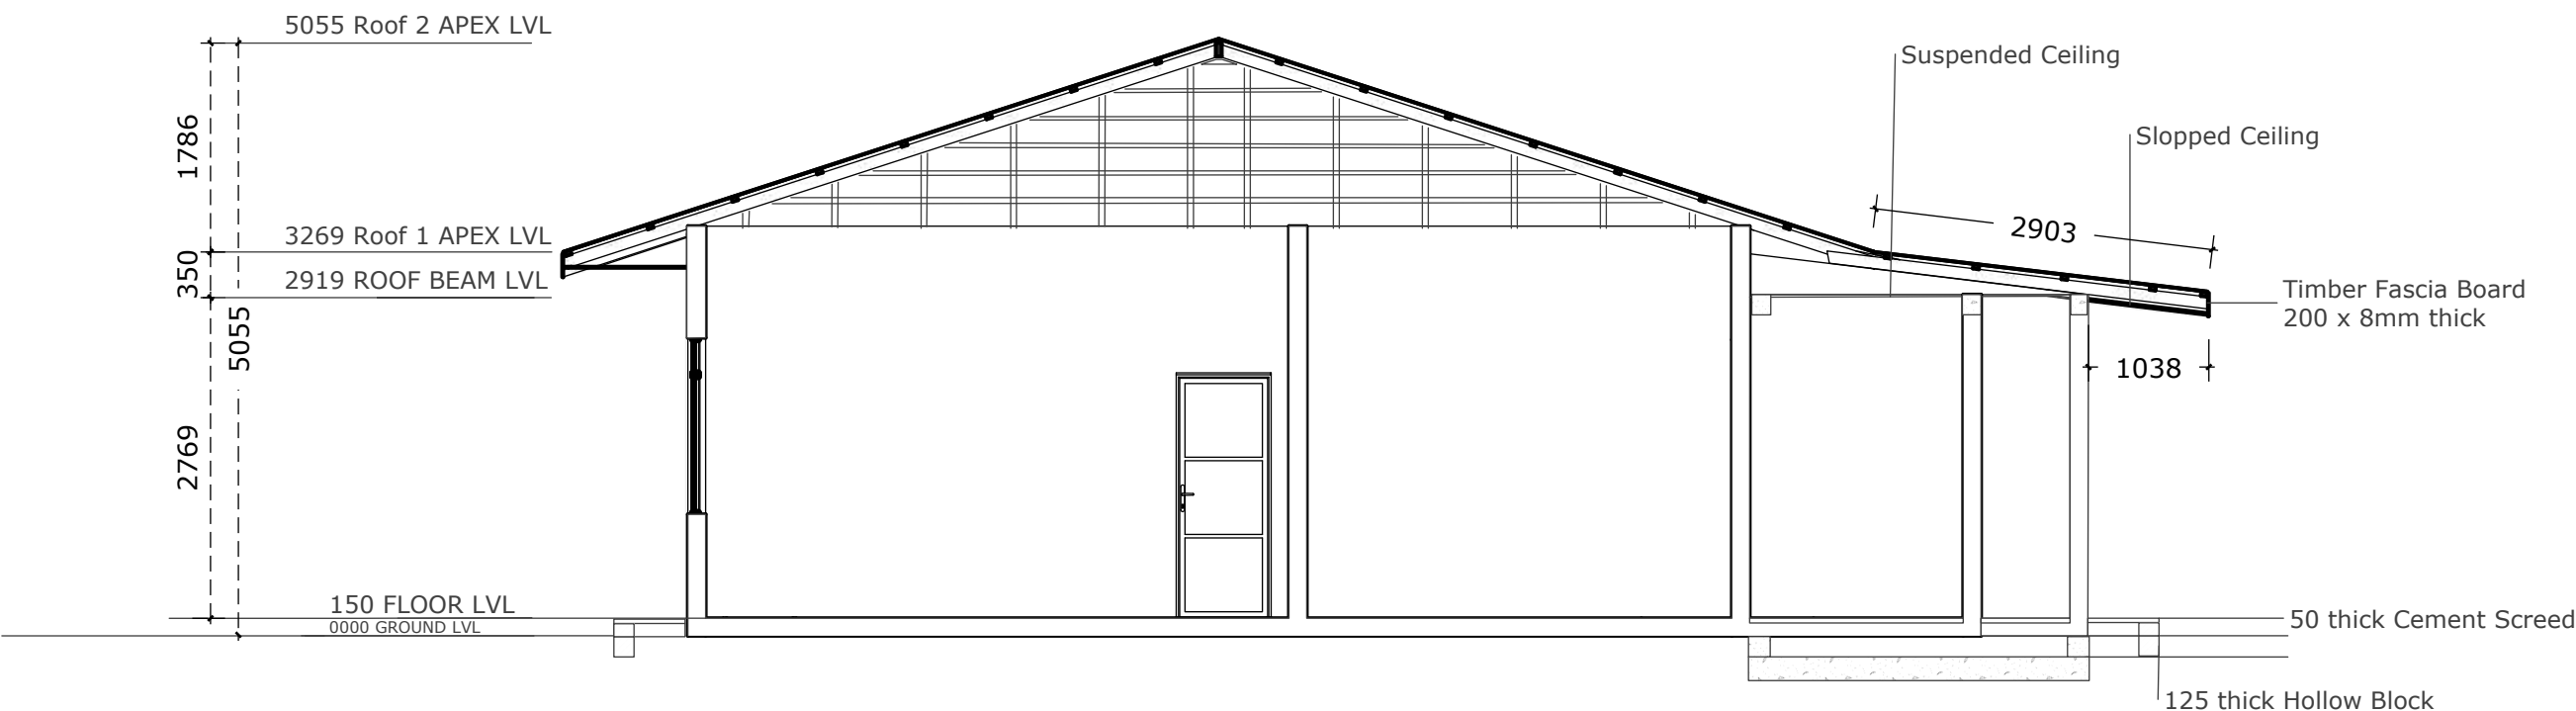


1
A08

SECTION X-2


Scale: 3/16" : 1' (1:64)

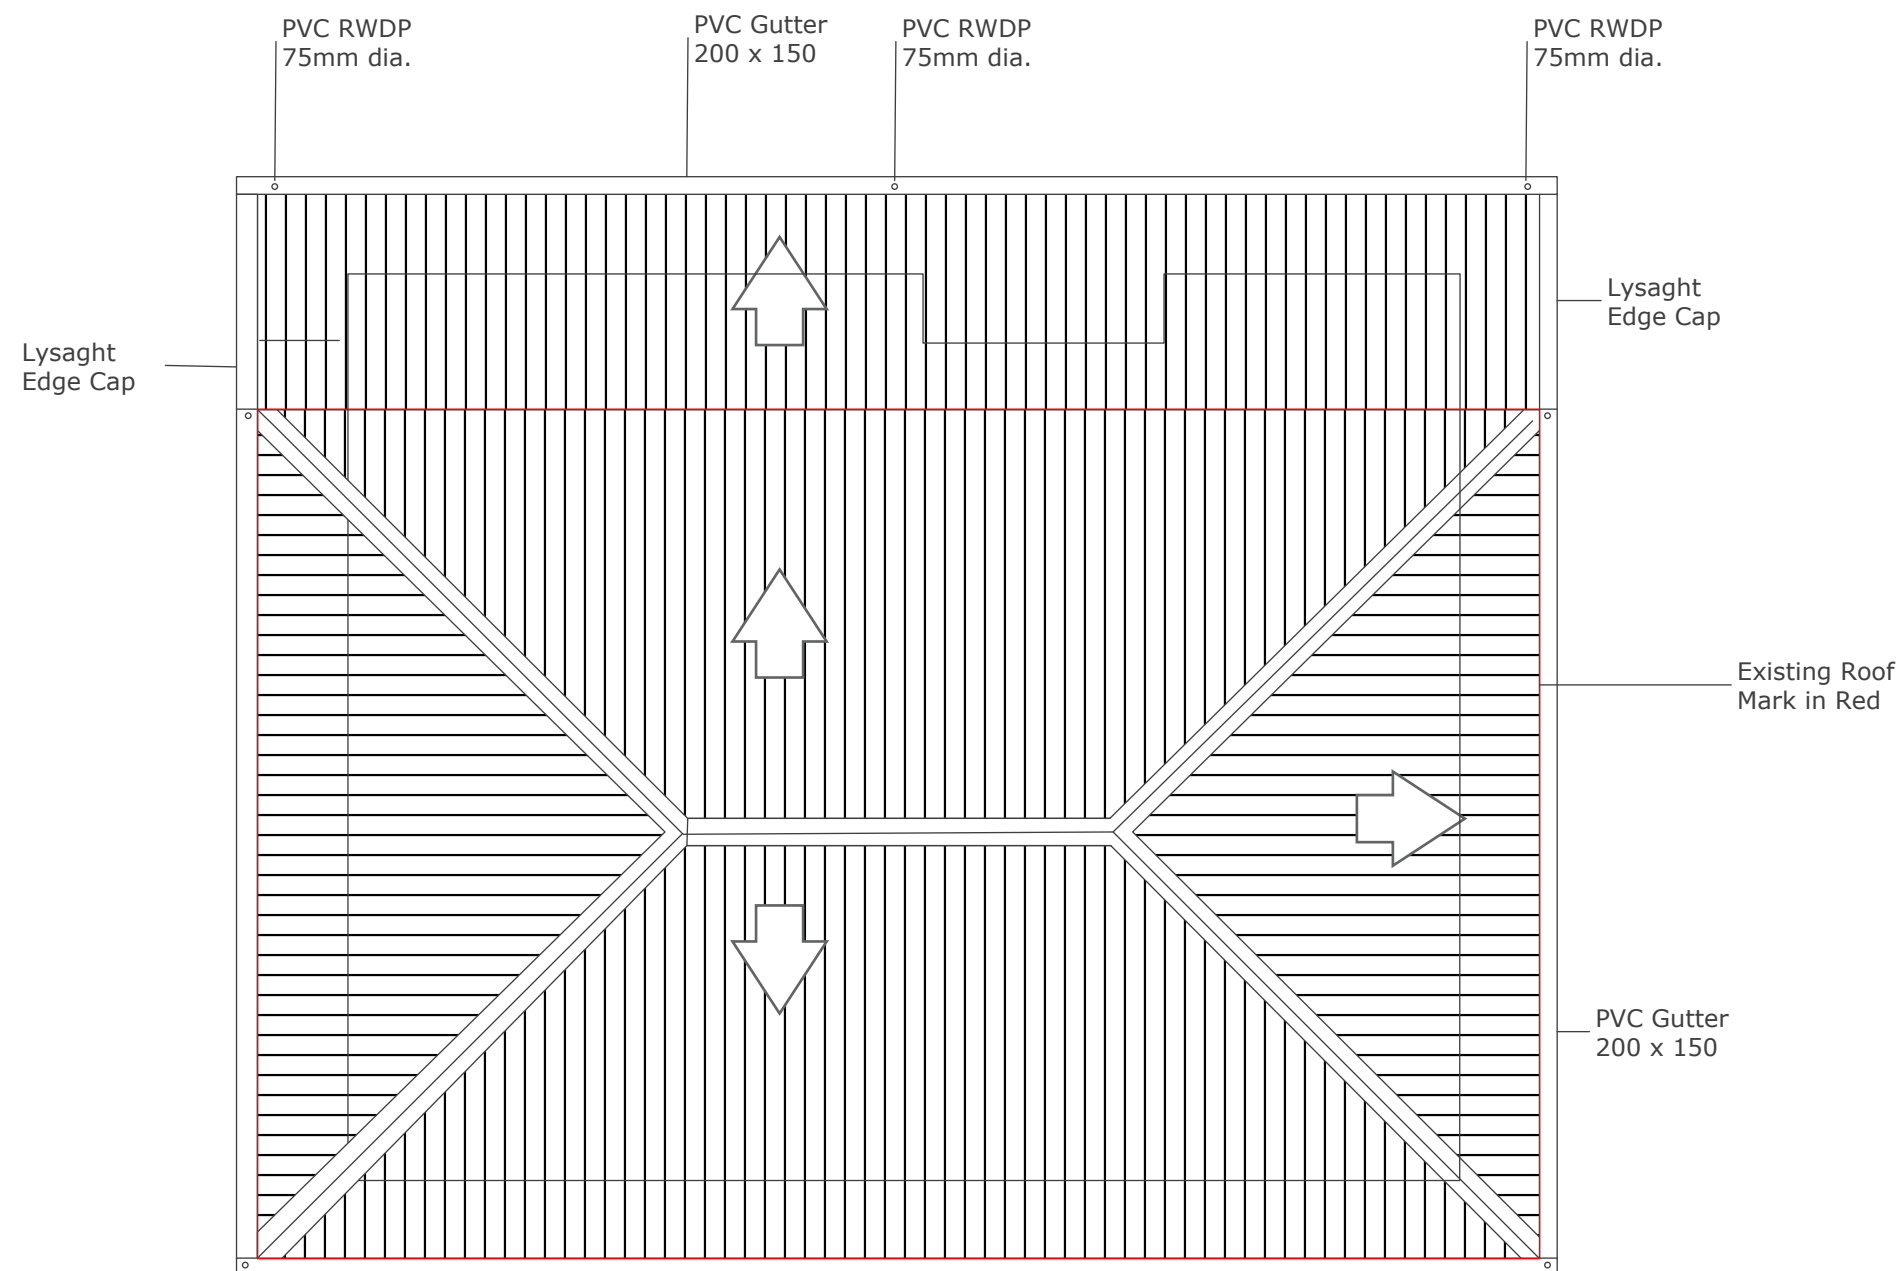


1 ROOF PLAN
A09 Scale: 3/16" : 1' (1:64)

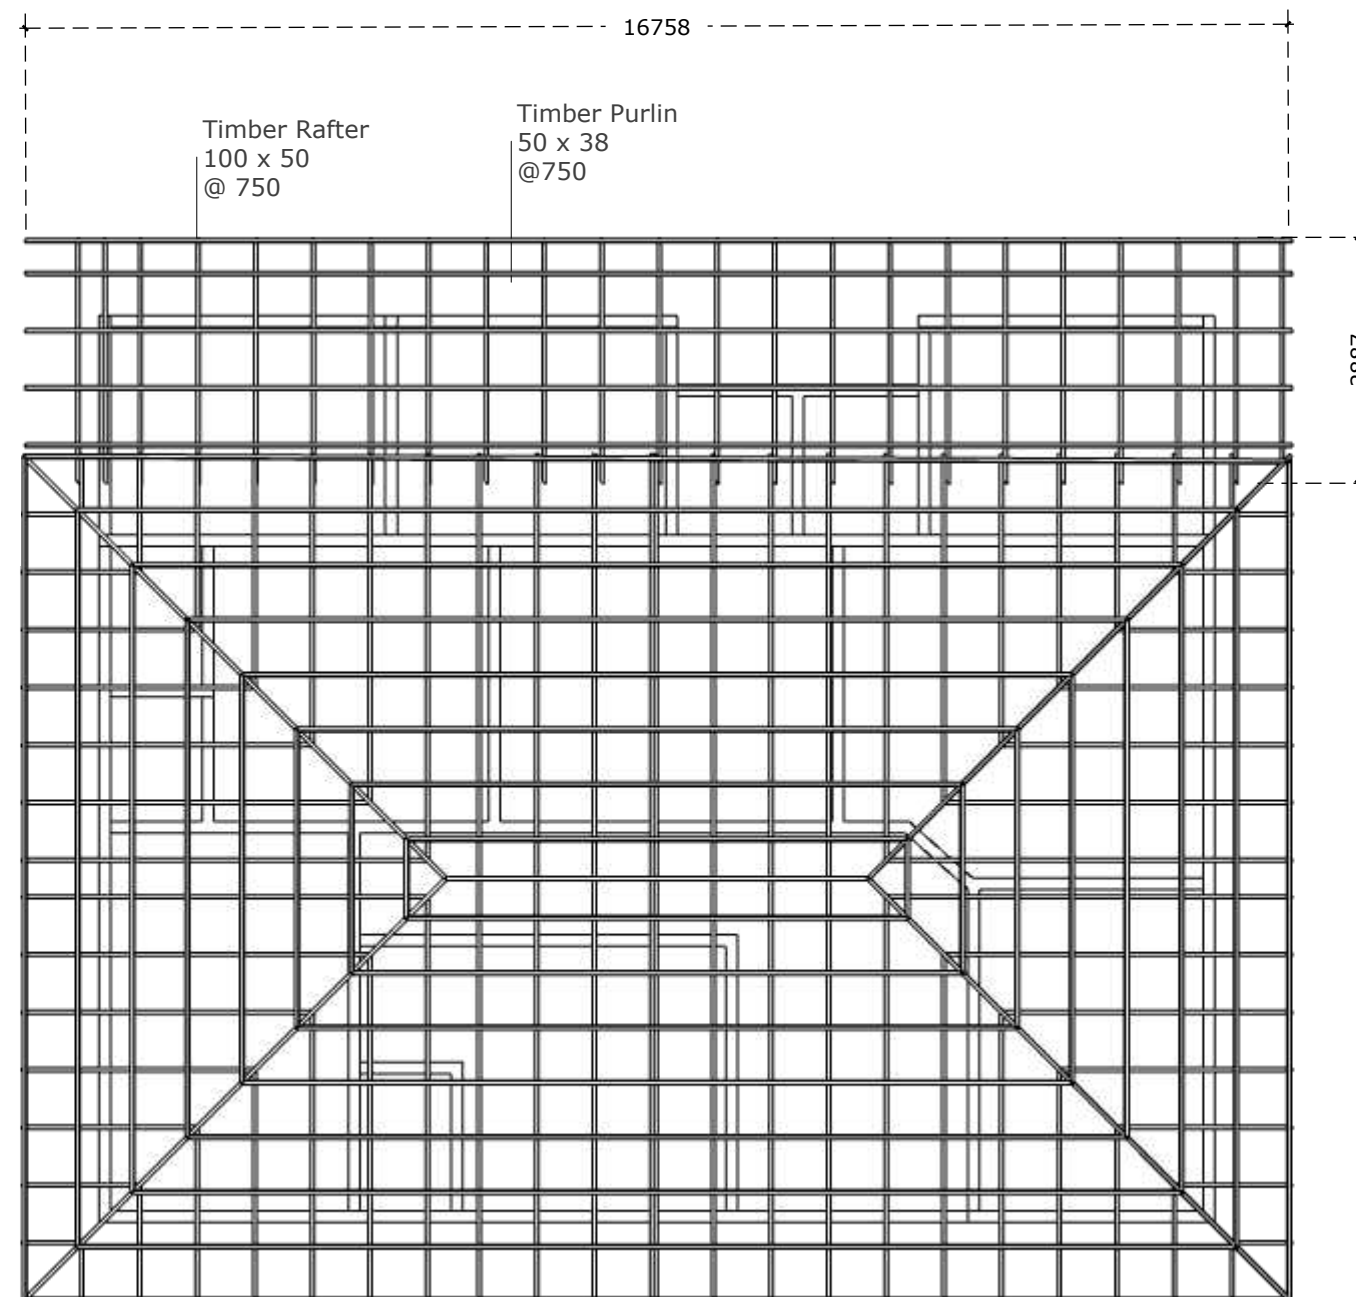


1 ROOF STRUCTURE
A10 Scale: 3/16" : 1' (1:64)

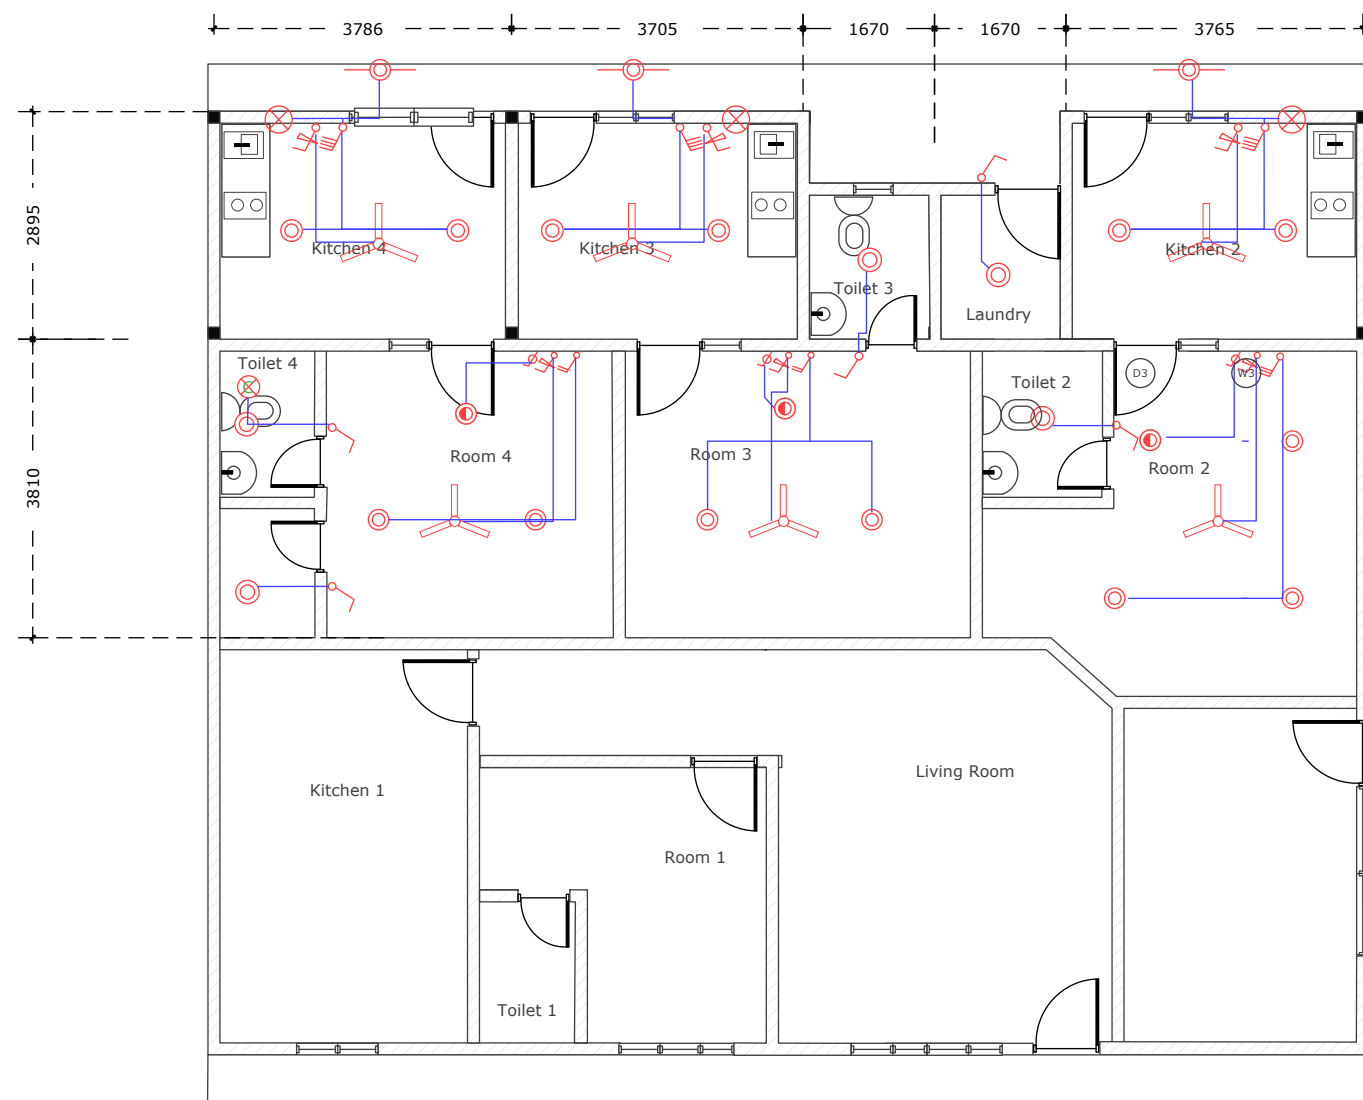

LEGEND

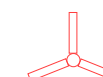-  Ceiling Fan 1200
-  Wall Mounted Exhaust Fan 300
-  Ceiling Mounted Exhaust Fan 300
-  Ceiling Mount Light
-  Exterior Ceiling Mount Light
-  Ceiling Mount Nightlight
-  Exterior Wall Mount Light
-  1 Gang 1 Way Switch
-  2 Gang 1 Way Switch
-  3 Gang 1 Way Switch
-  4 Gang 1 Way Switch
-  Dimmer Switch
-  Fan Controller

1 ELECTRICAL LAYOUT
A11 Scale: 3/16" : 1' (1:64)

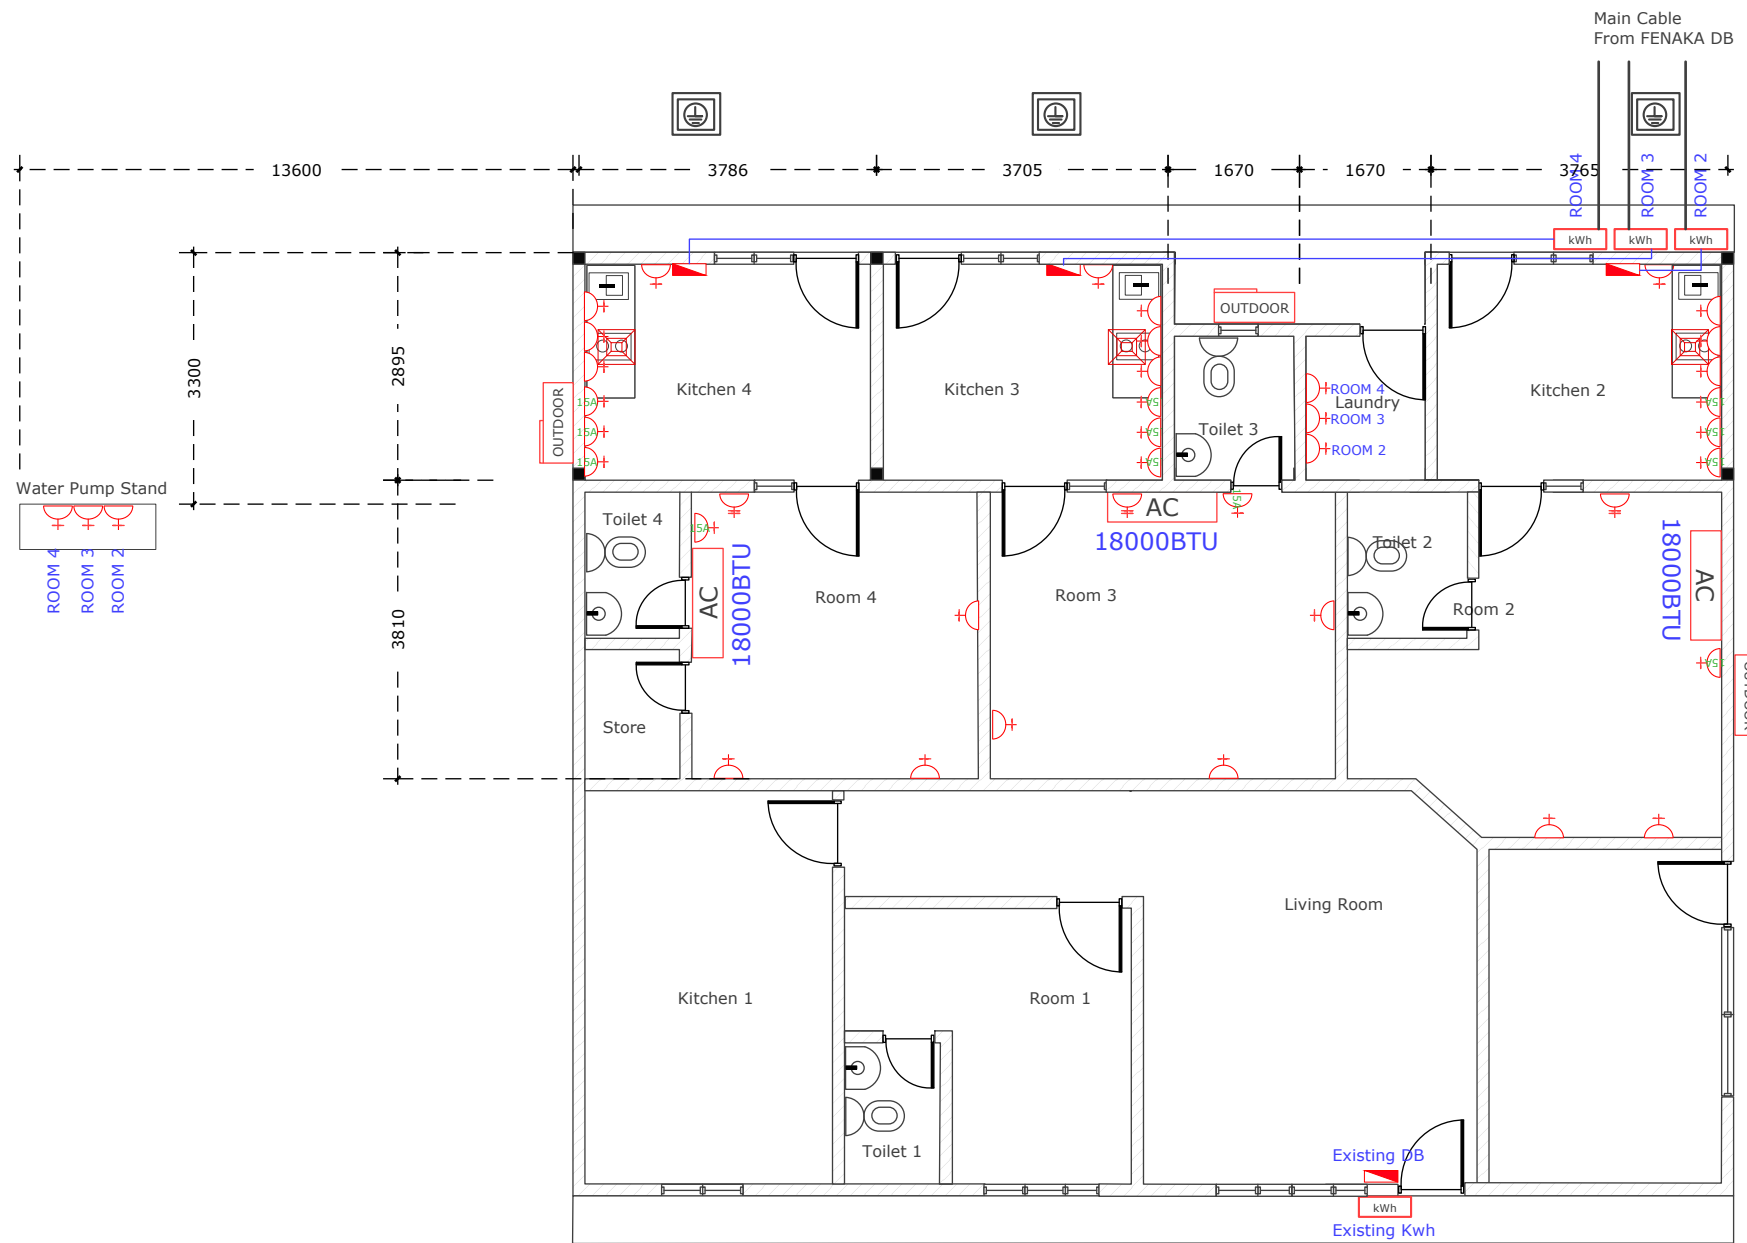

LEGEND

kWh

House Hour Meter
Single Phase

Flush Mounted Distribution Box

15A

1 Gang 15A Socket Outlet

13A

1 Gang 13A Socket Outlet

2 Gang 13A Socket Outlet

AC

Air-Conditioner,Indoor Unit
Inveter, 18000BTU/Hr

OUTDOOR

Air-Conditioner, Outdoor Unit

Range Kitchen Hood 600mm

Earth Box (as per FENAKA regulation)
To be installed near Main DB

1 MECHANICAL & POWER LAYOUT
A12 NOT TO SCALE





LEGEND


 Water Pump

 PVC Pipe 38mm dia.
Medium Pressure (Well Water)

1 WATER LAYOUT-1
 A13 Scale: 3/16" : 1' (1:64)

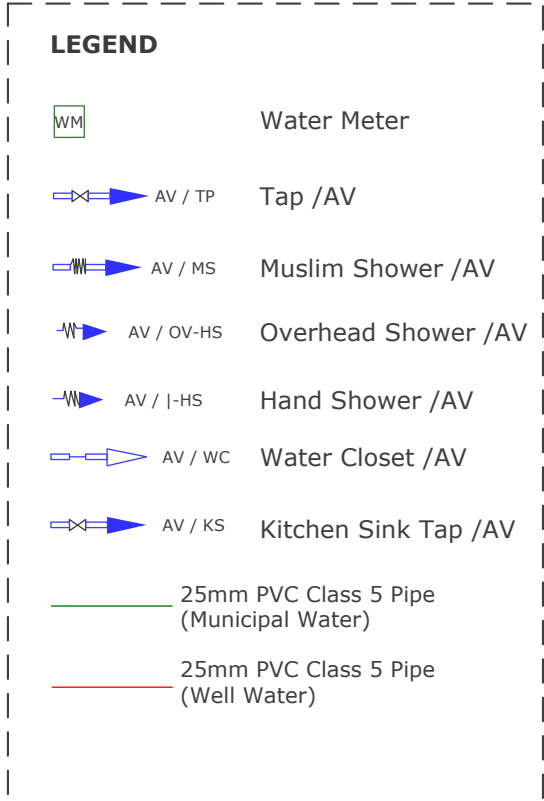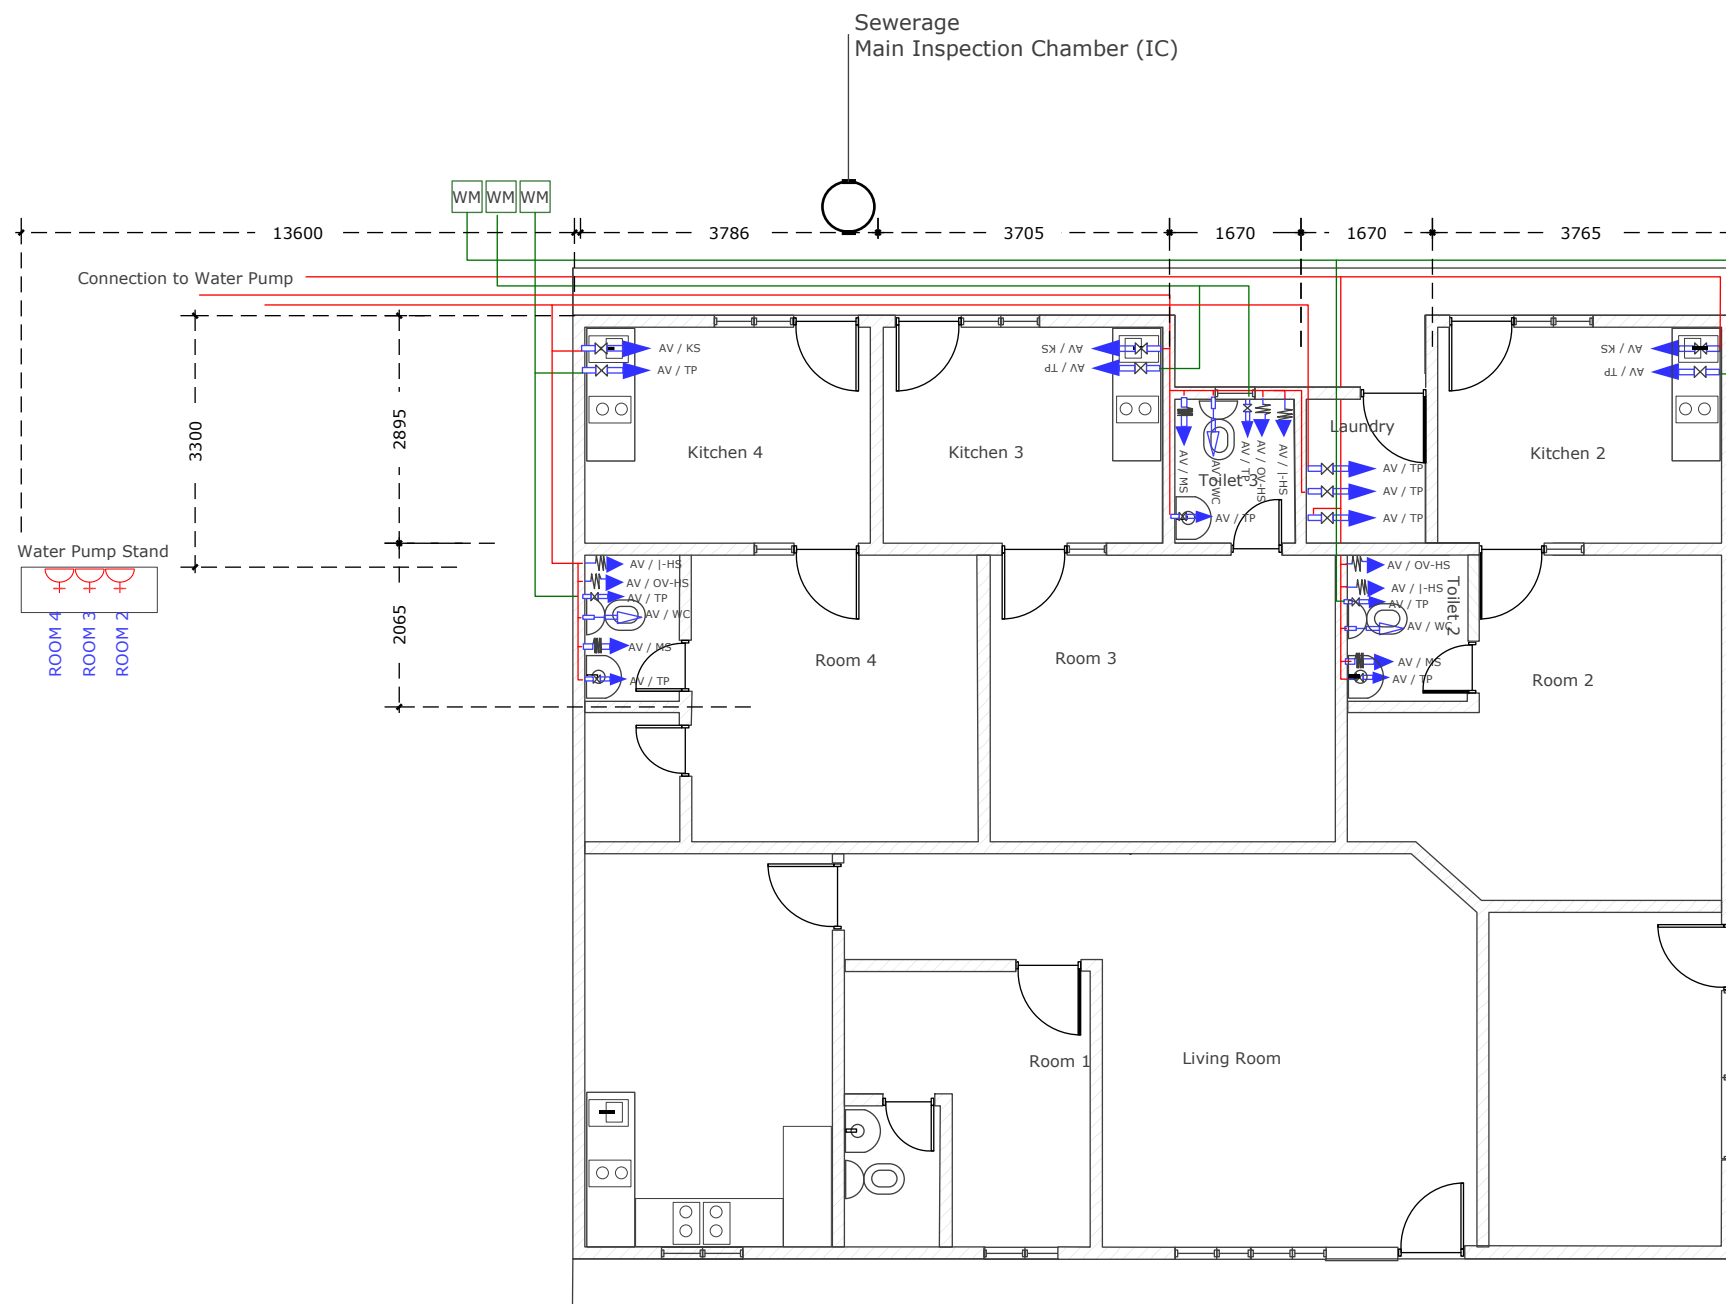

1 WATER LAYOUT-2
A14 Scale: 3/16" : 1' (1:64)





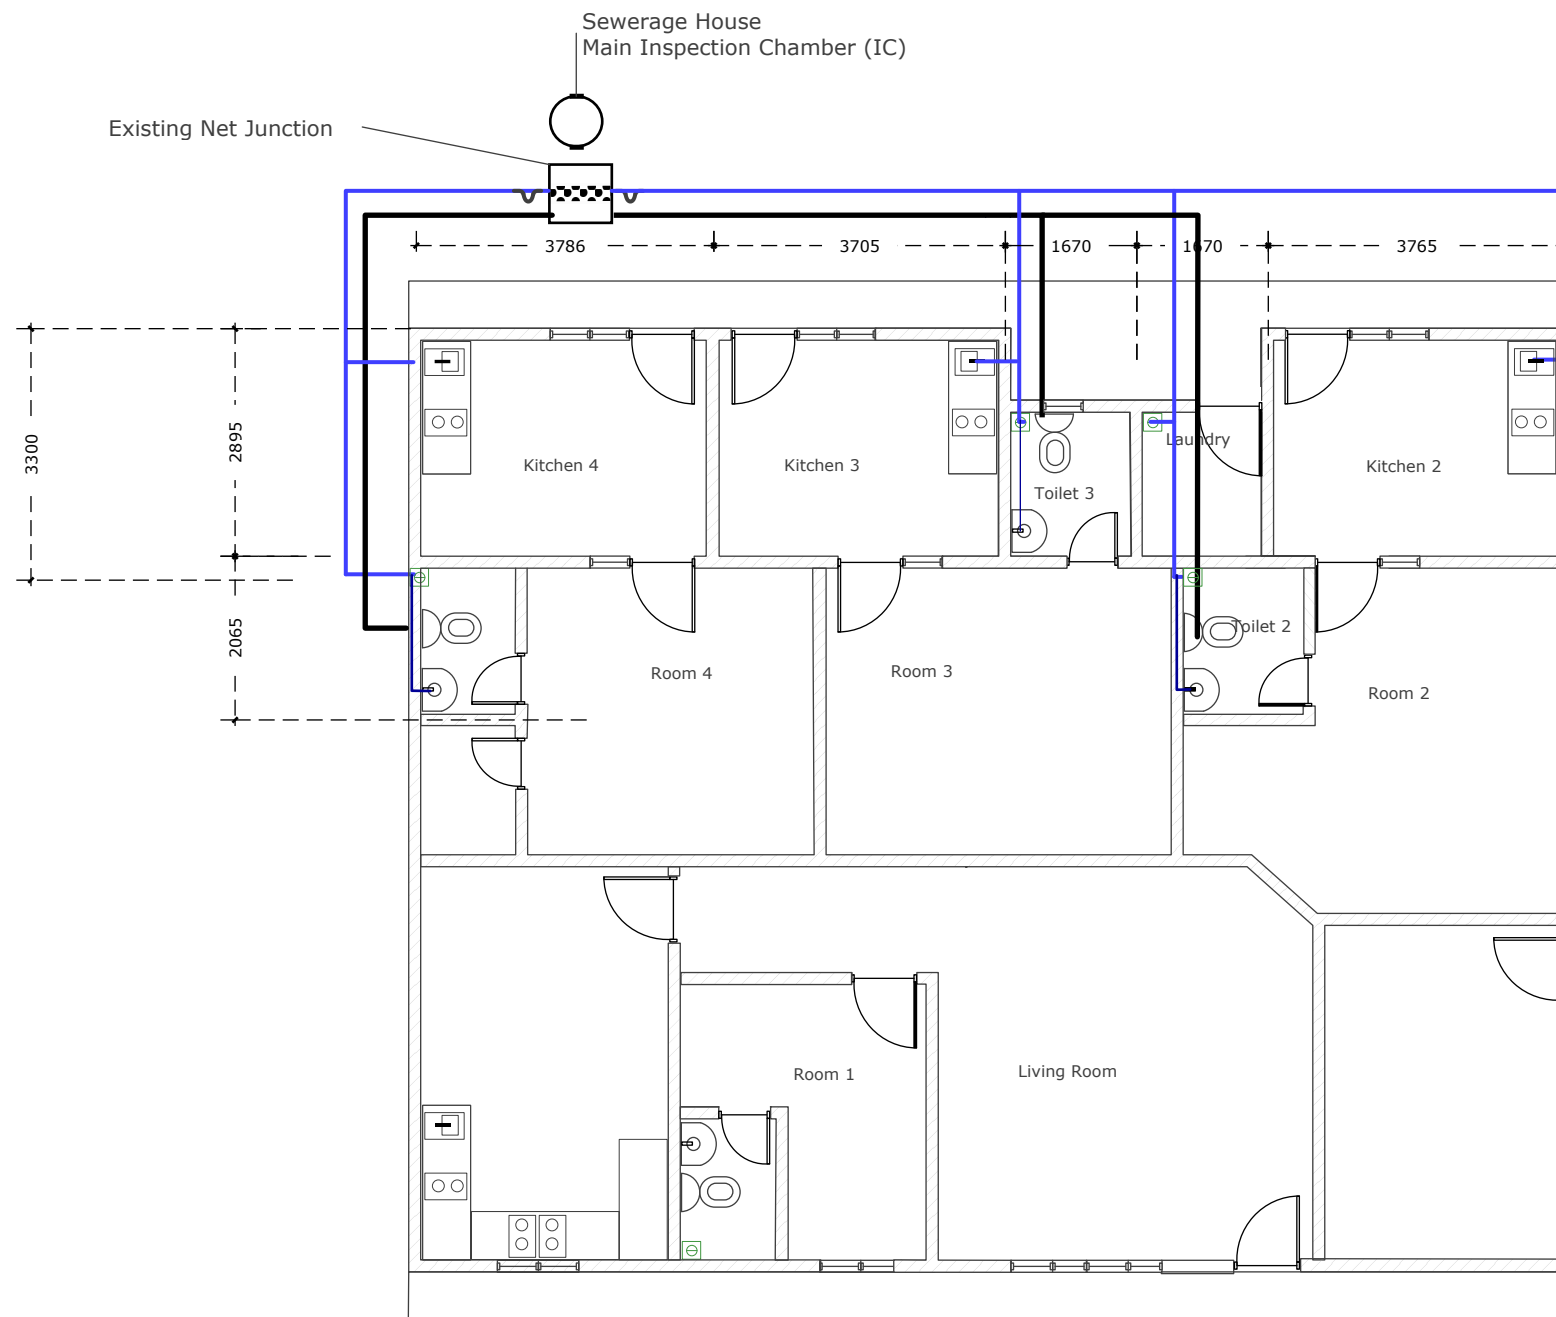






LEGEND

- ⊖ Floor Drain 100x50mm
- PVC Pipe 75mm dia. Medium Pressure
- PVC Pipe 100mm dia. Medium Pressure
- PVC Pipe 38mm dia. Medium Pressure
- ⌋ PVC Running Trap 75mm dia. (U-Trap), Medium Pressure

1 SEWER LAYOUT

A15 Scale: 3/16" : 1' (1:64)

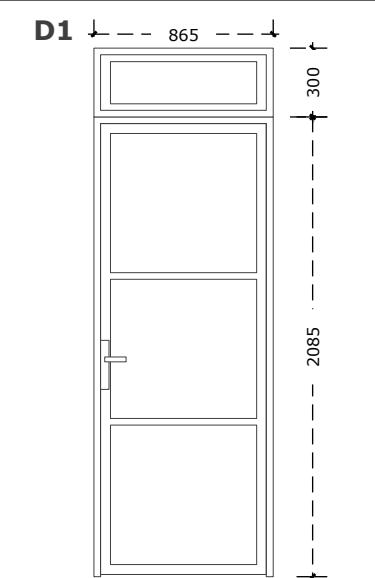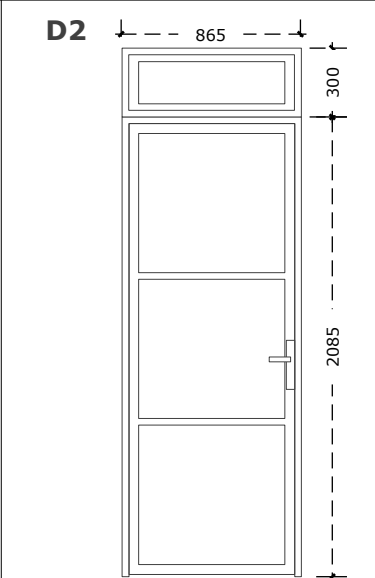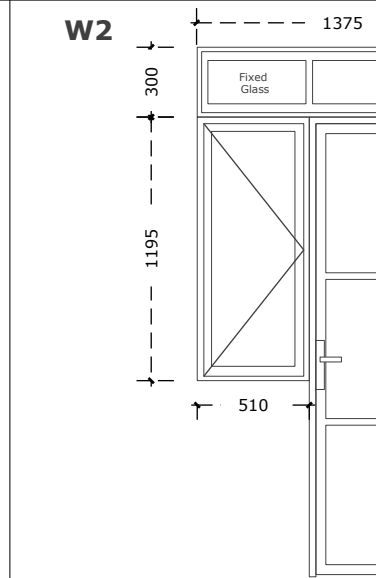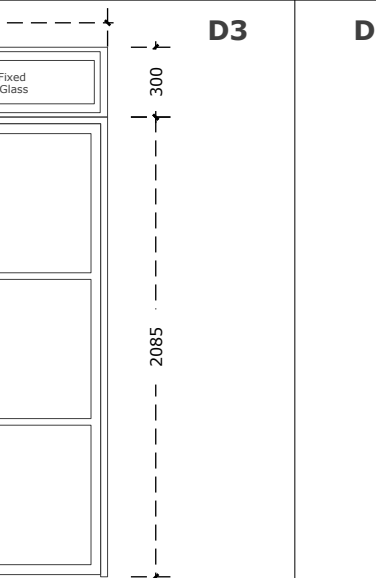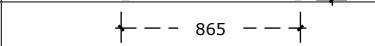Elevation View				
Floor Level				
Frame Material	Door: Aluminum Grey Powder Coated		Door: Aluminum Grey Powder Coated Window: Aluminum Grey Powder Coated	
Panel Material	Door: Aluminum Grey Powder Coated with Grey 5mm Cladding Panel		Door: Aluminum Grey Powder Coated with Grey 5mm Cladding Panel Window: Aluminum Grey Powder Coated with 5mm Black Glass Panel	
Qty	02		02	

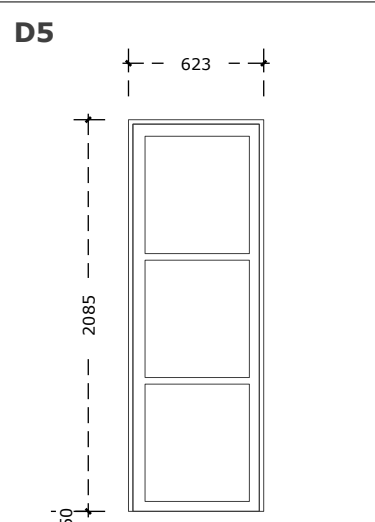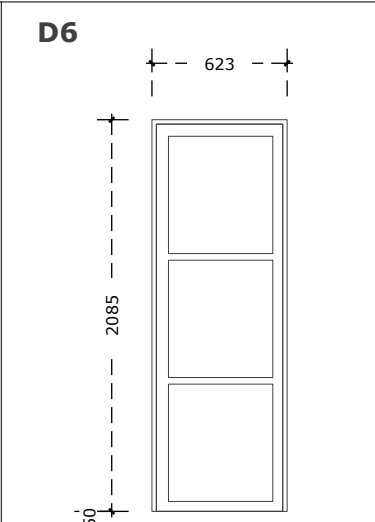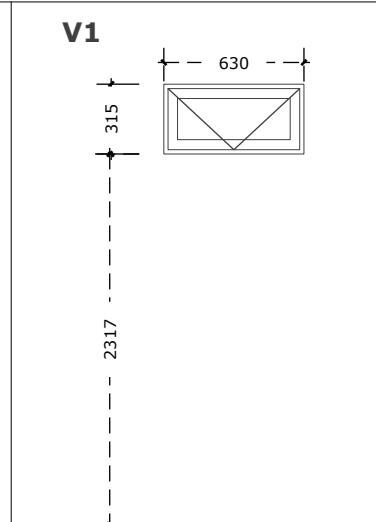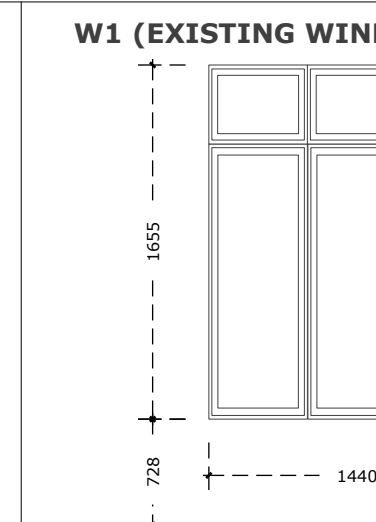Elevation View				
Floor Level				
Frame Material	Aluminum Grey Powder Coated		Aluminum Grey Powder Coated	
Panel Material	Aluminum Grey Powder Coated with Grey Cladding Panel		Aluminum Grey Powder Coated with Black Glass Panel	
Qty	02		01	


Fabrication not required as this is an existing window.
No. of Window: 03
Contractor is required to remove and re-install these 3 windows.

1

DOOR & WINDOW SCHEDULE


A16

NOT TO SCALE

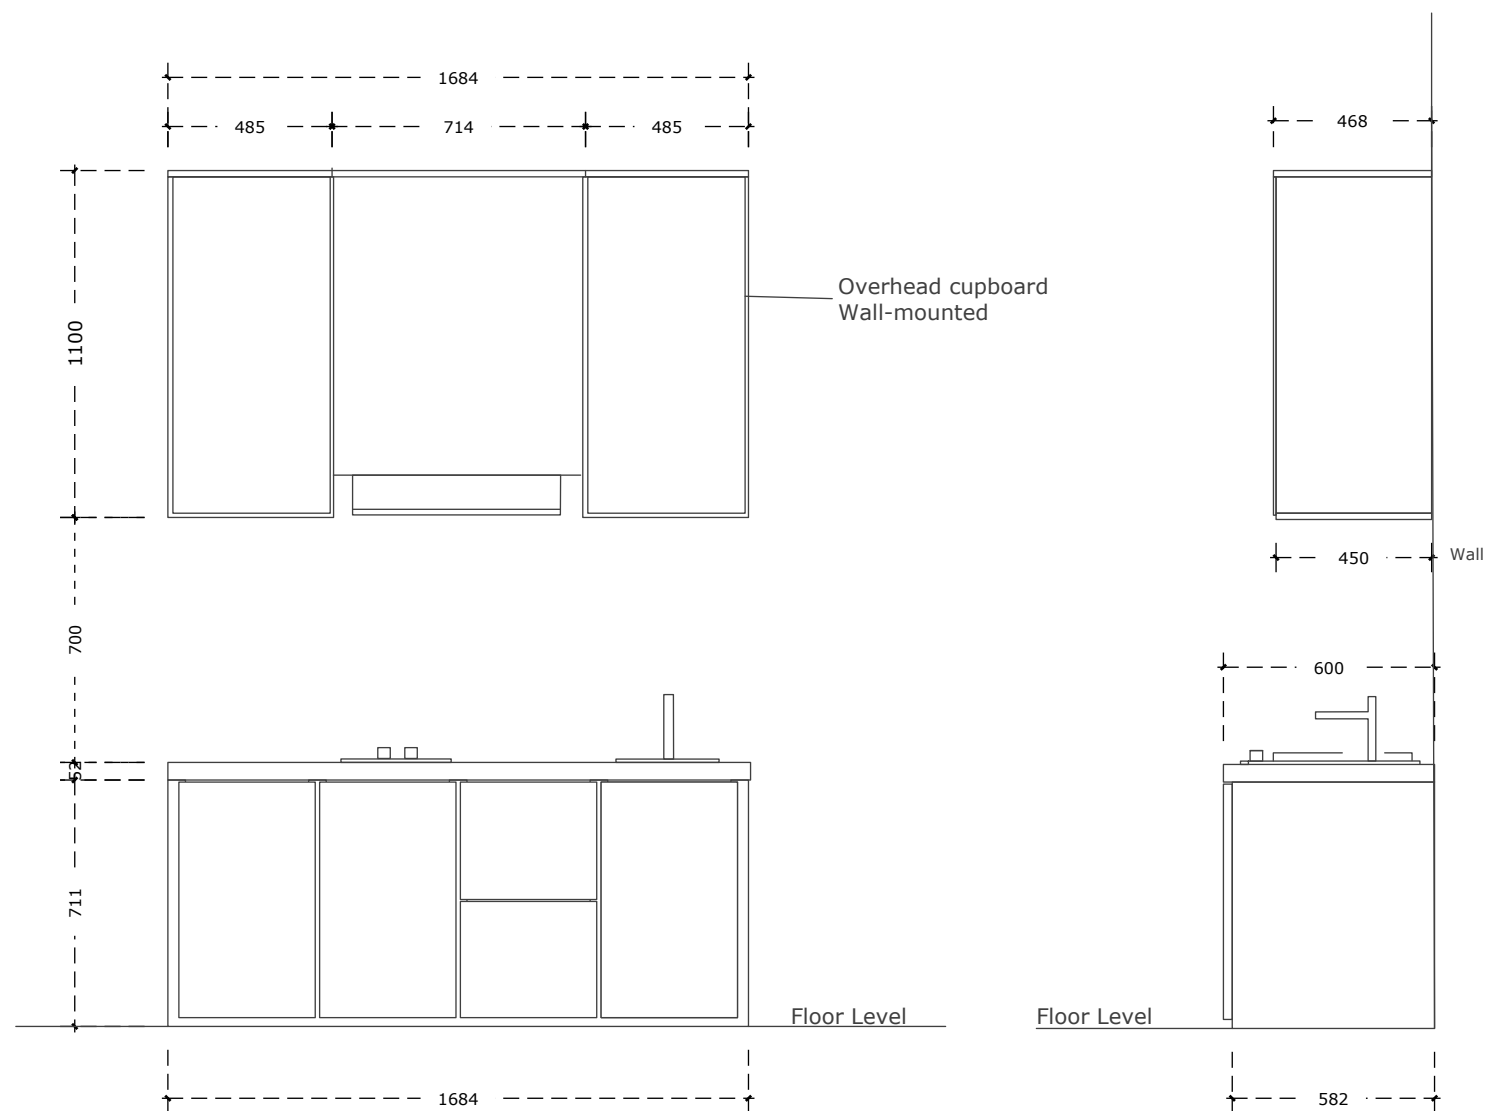

ELEVATION VIEW (FRONT)

ELEVATION VIEW

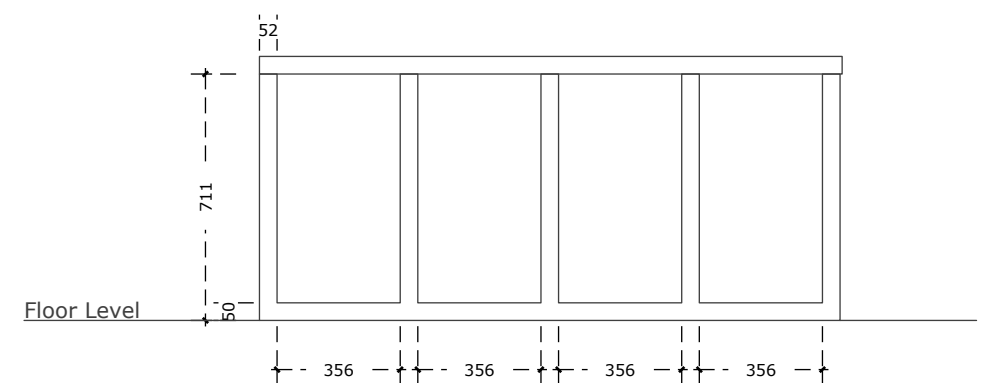

ELEVATION VIEW

1 KITCHEN CUPBORD DETAILS
A17 NOT TO SCALE