





MOOT COURT FACULTY OF SHARIAH AND LAW



2:45 / 2:50



KNOW WHAT IS MOOTING?



Like




Comment






Share






16 · 3 comments · 2.4K

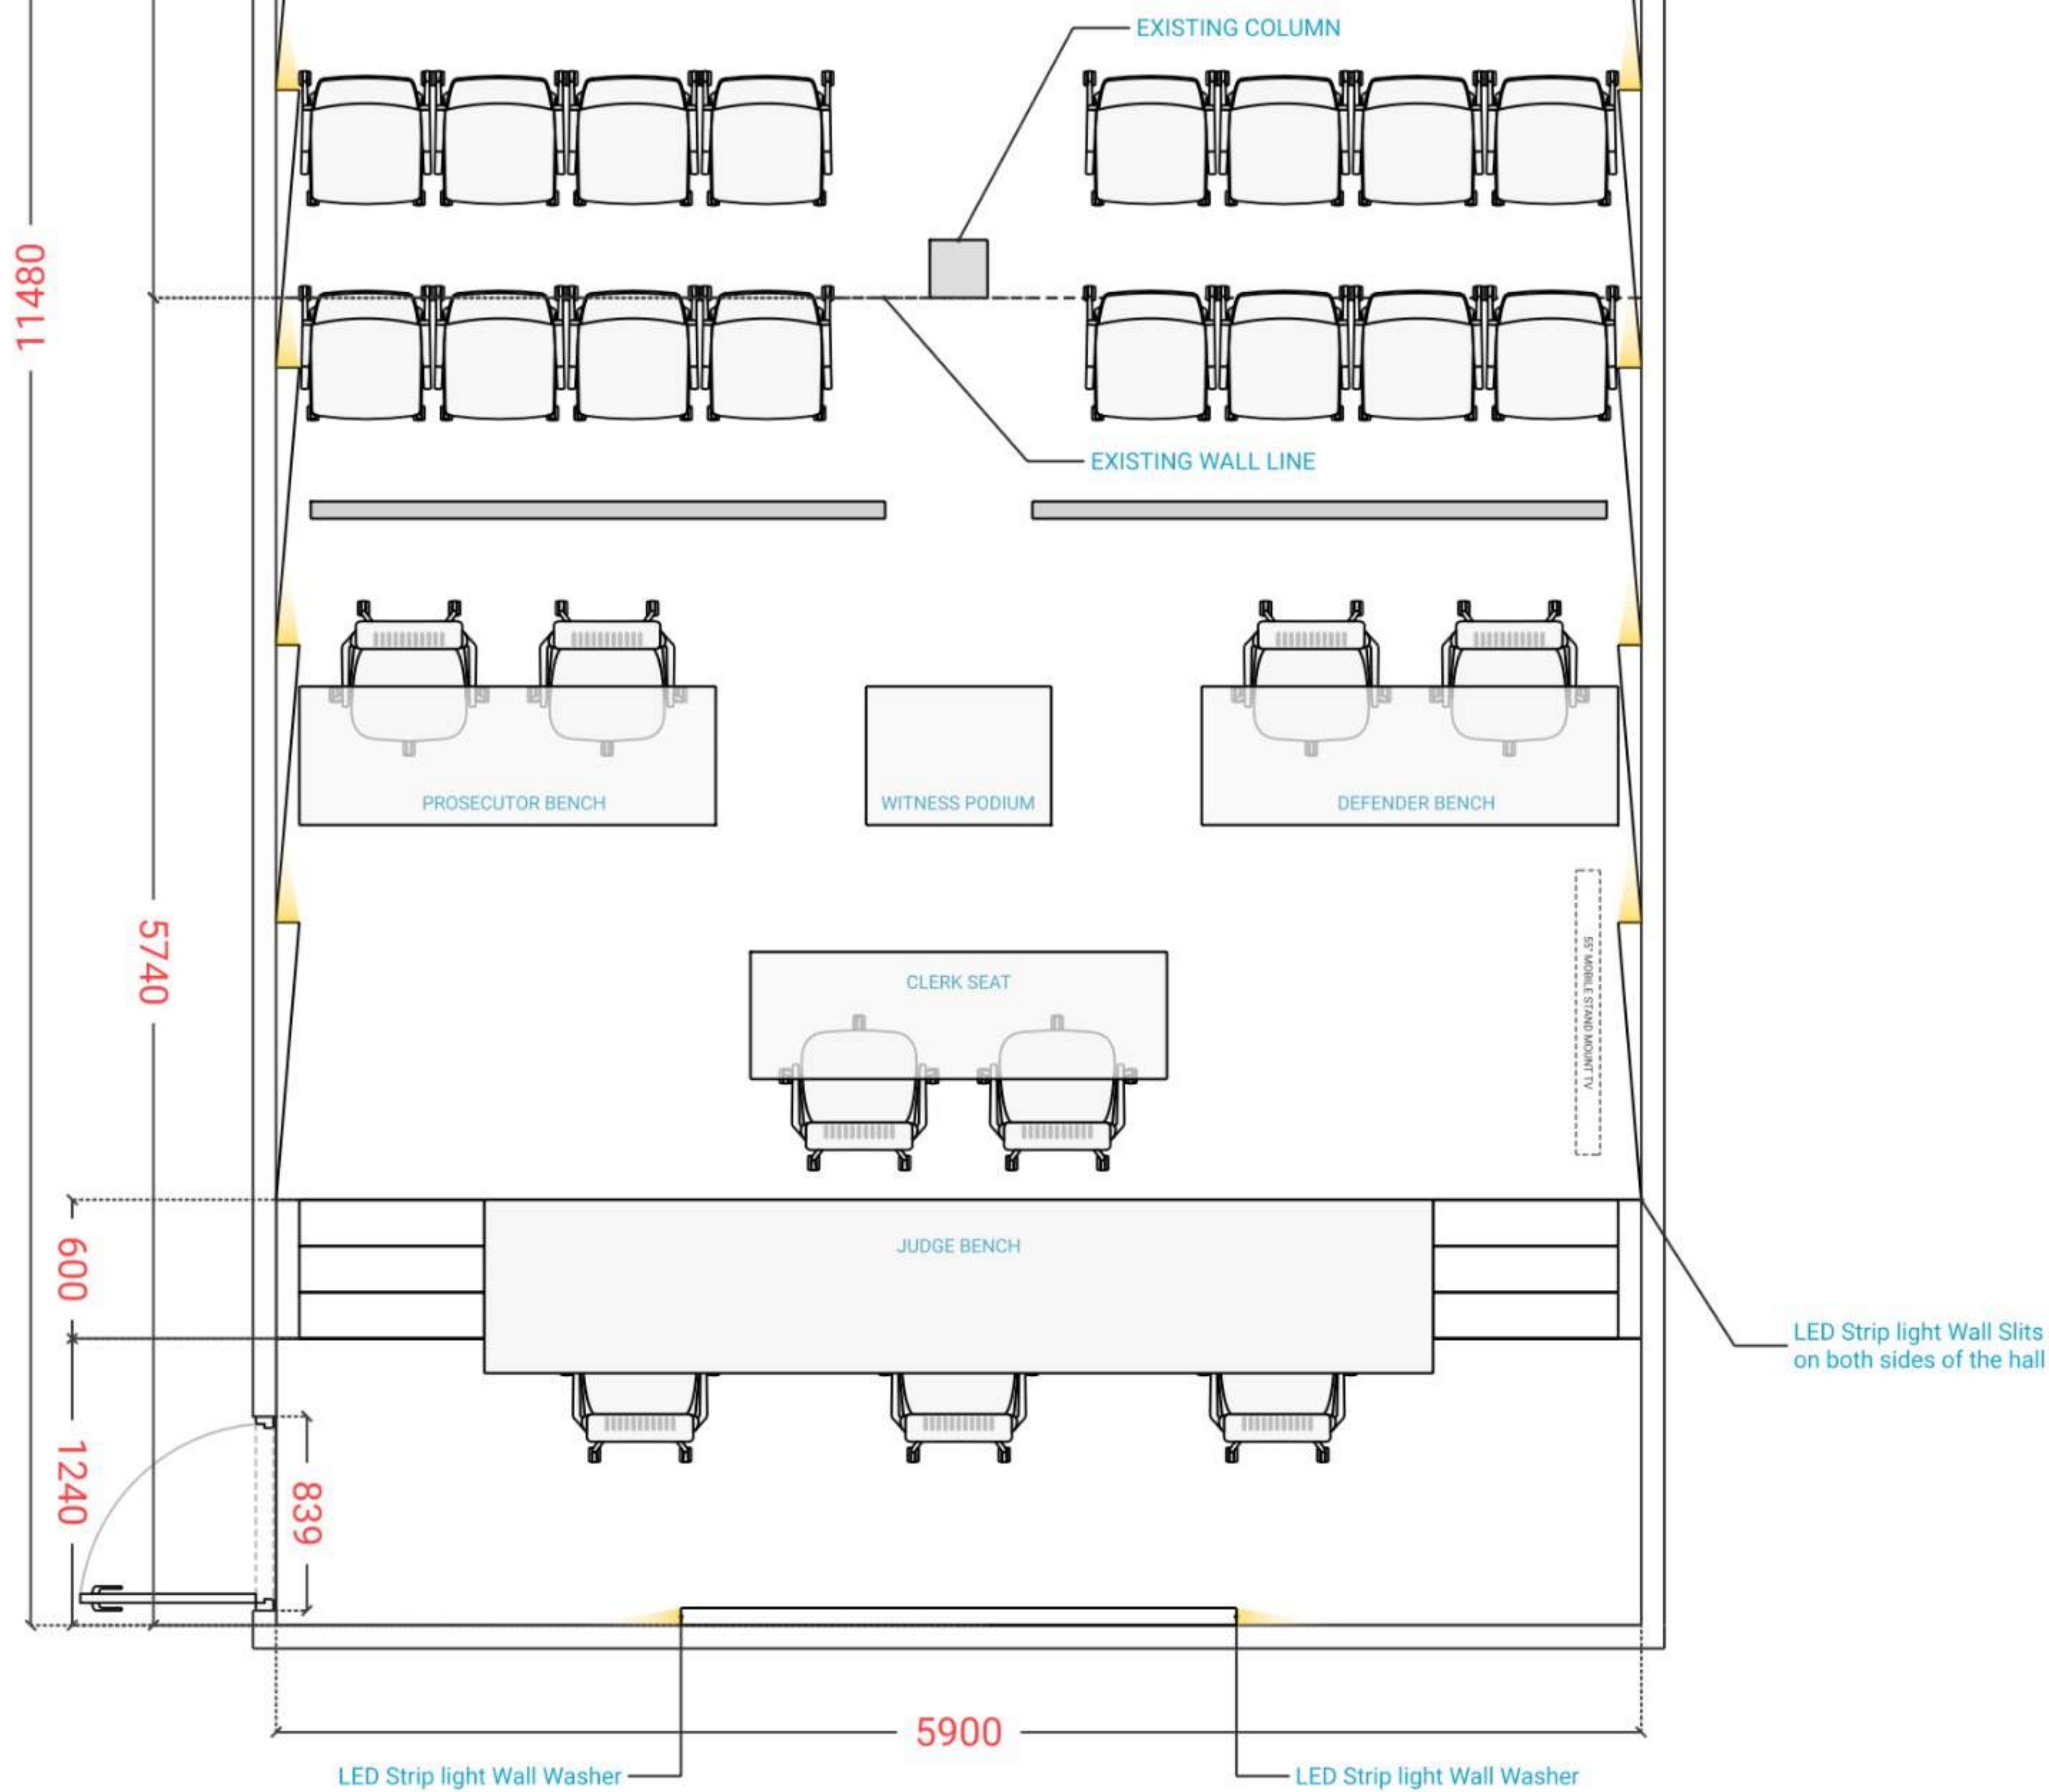


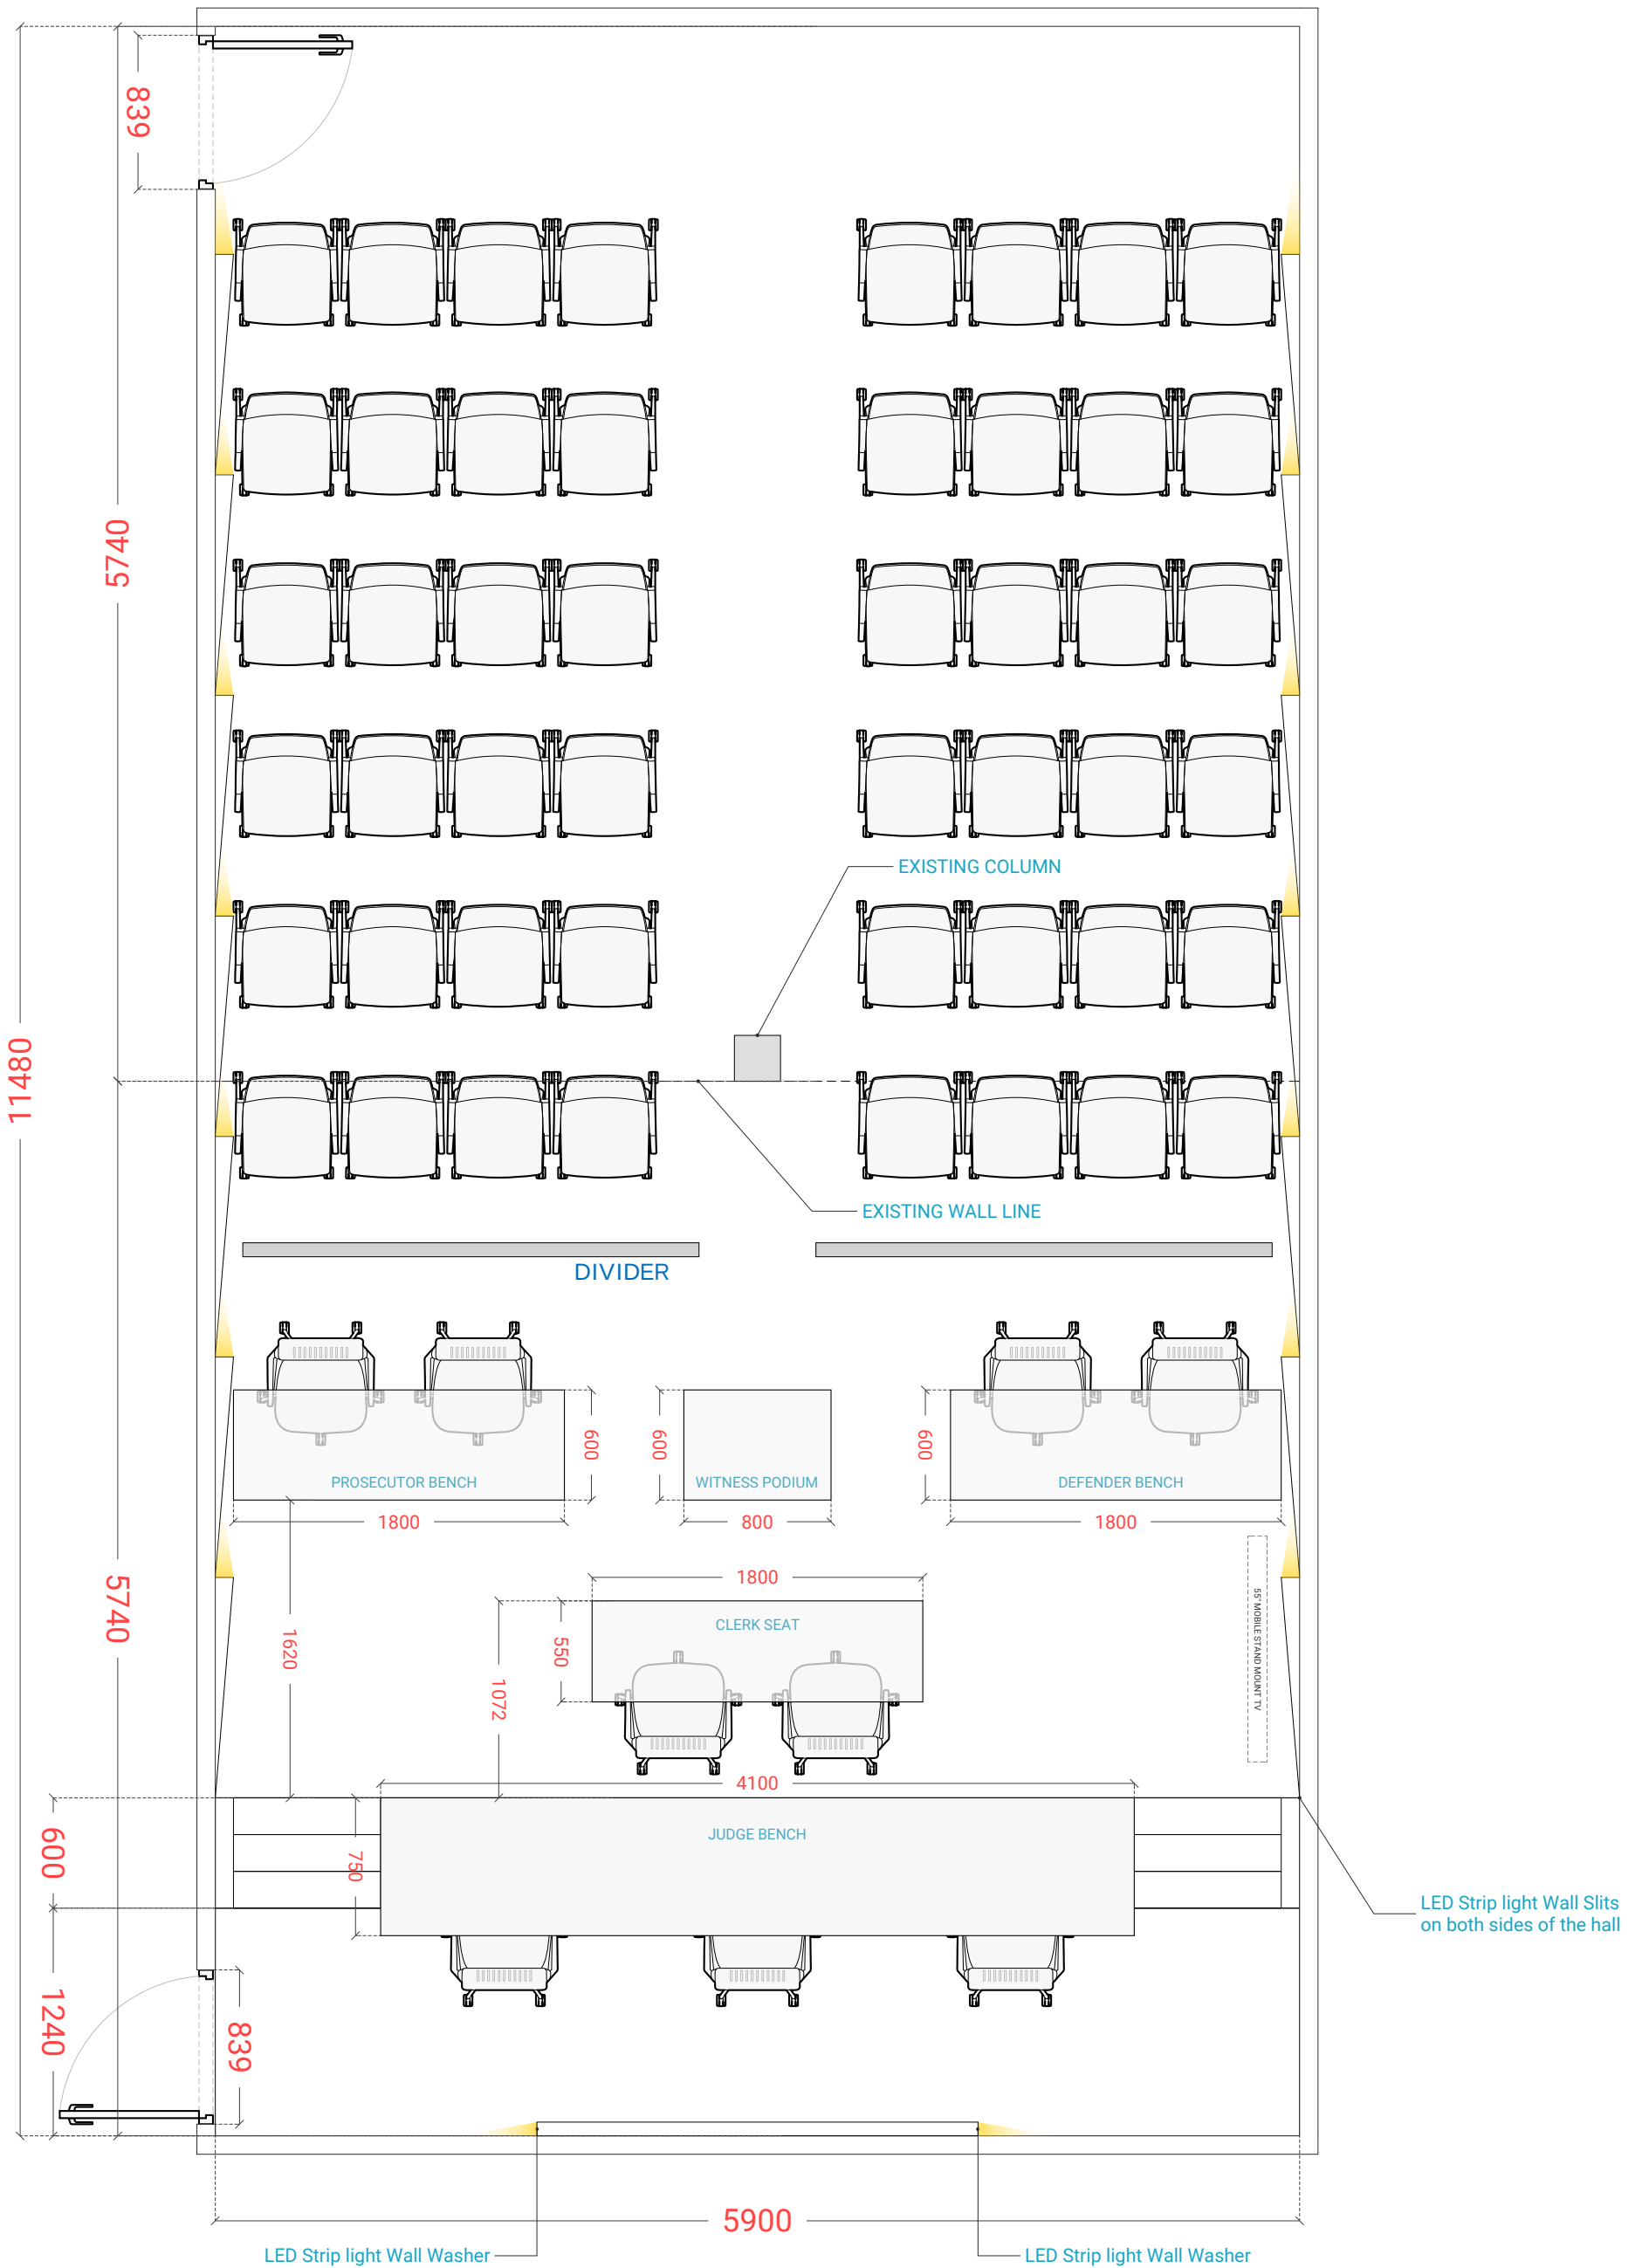

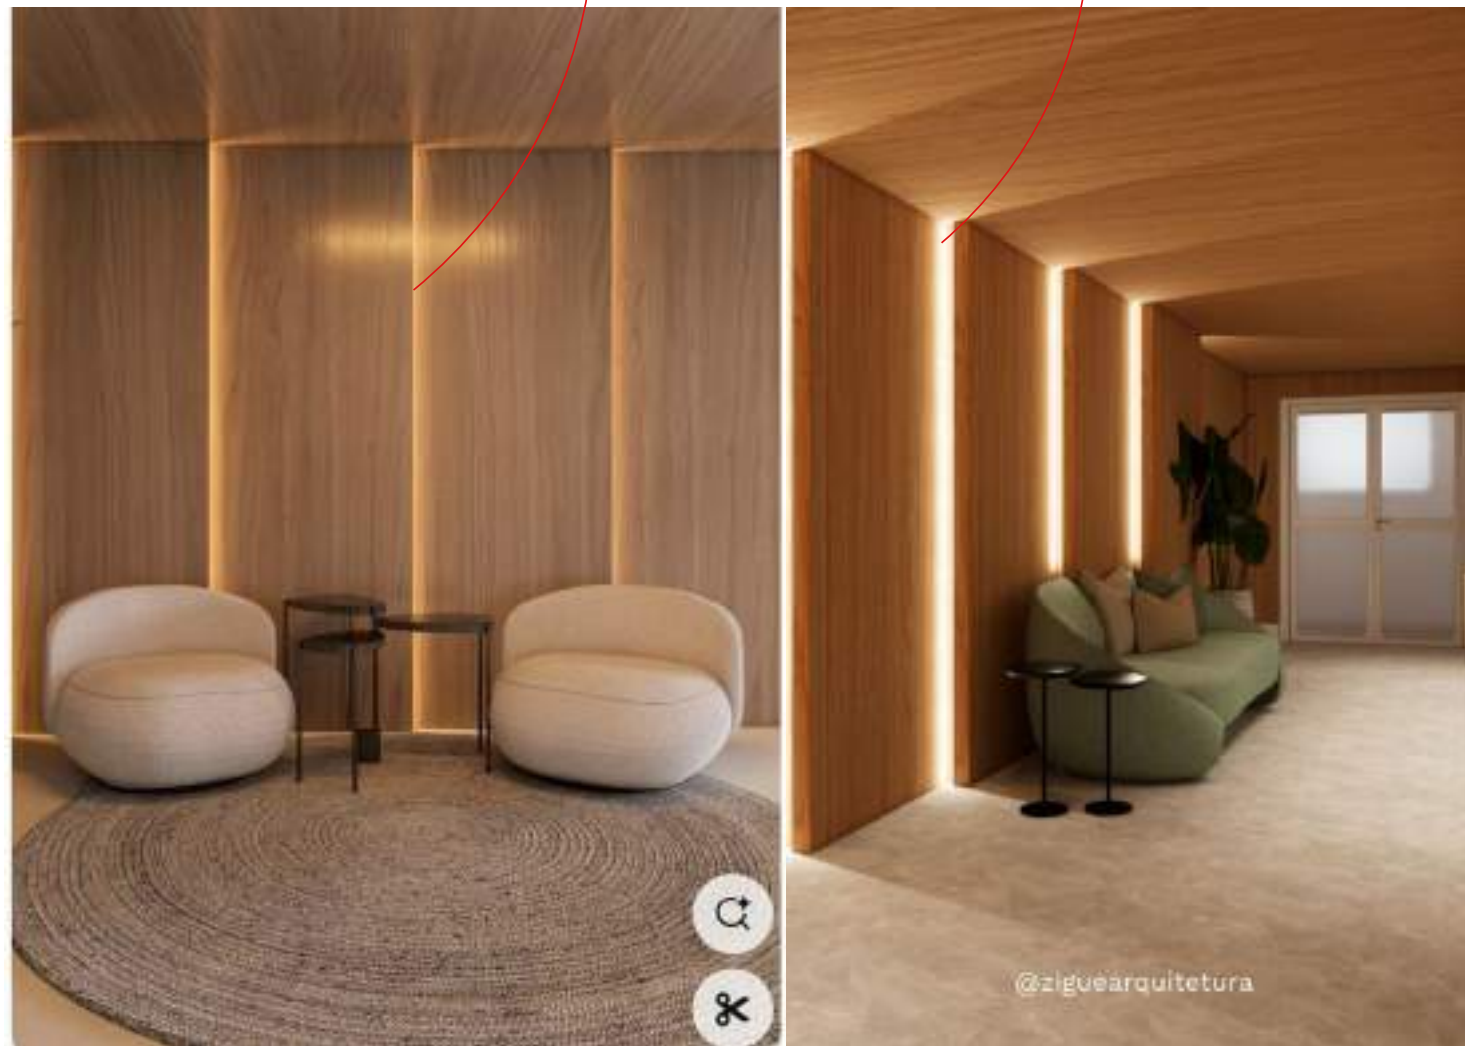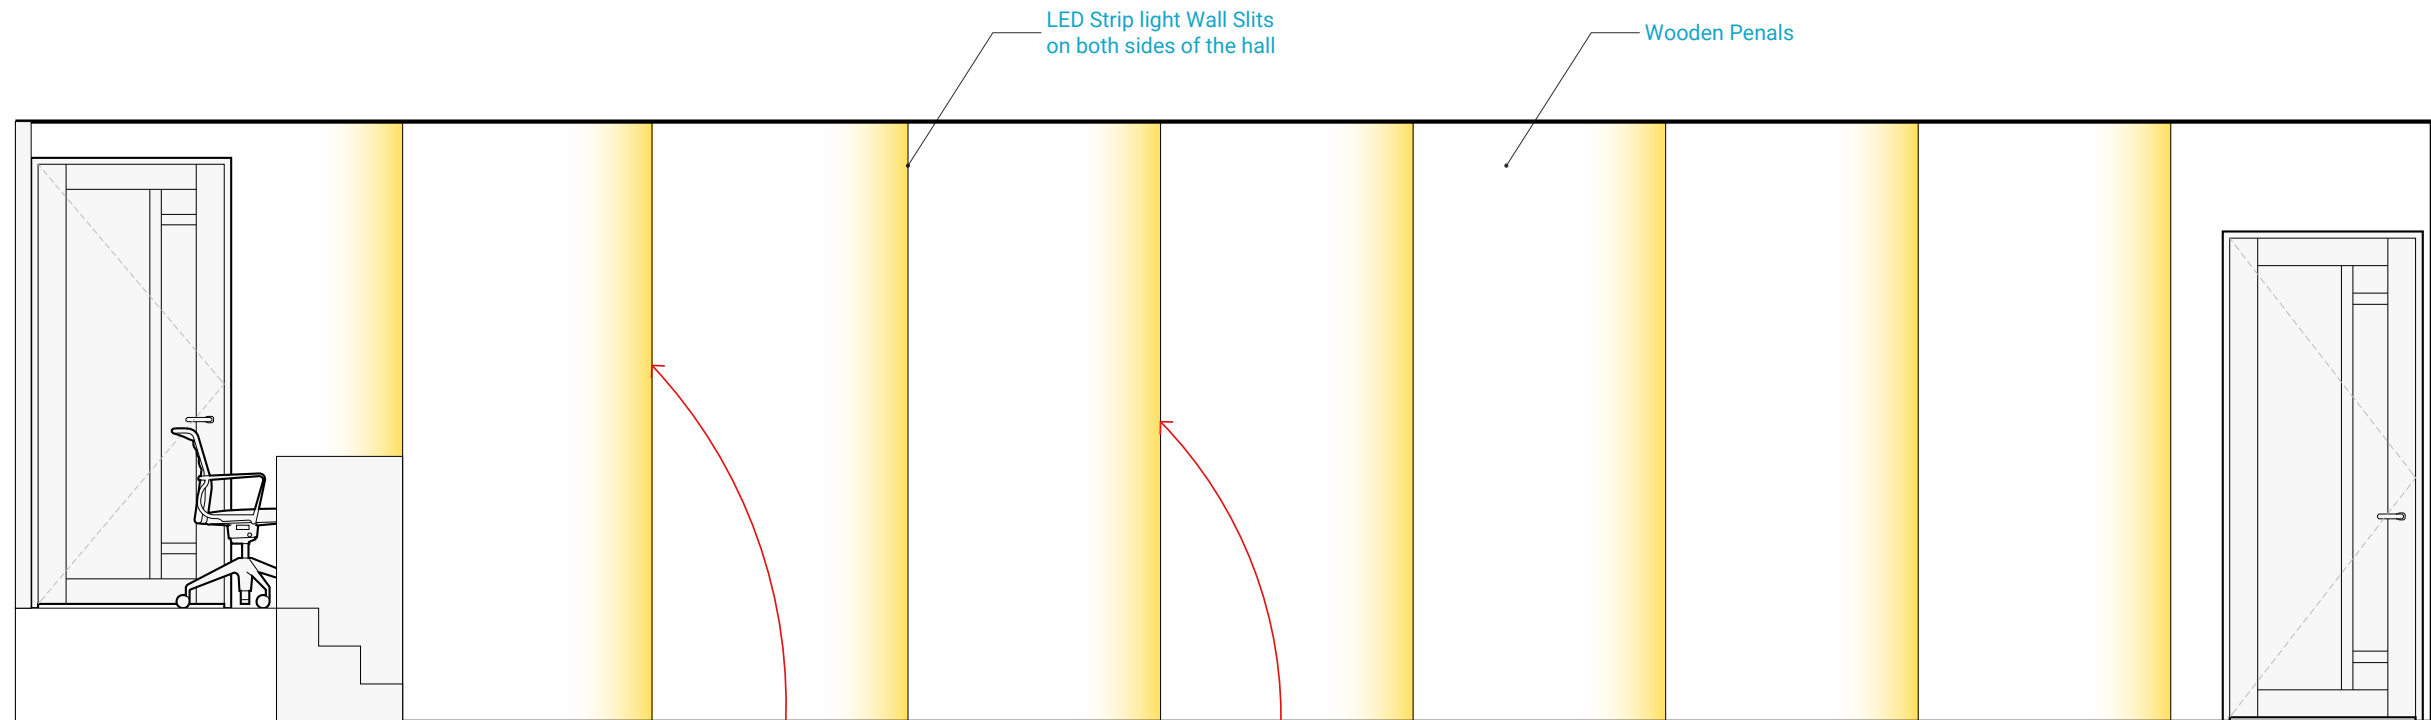


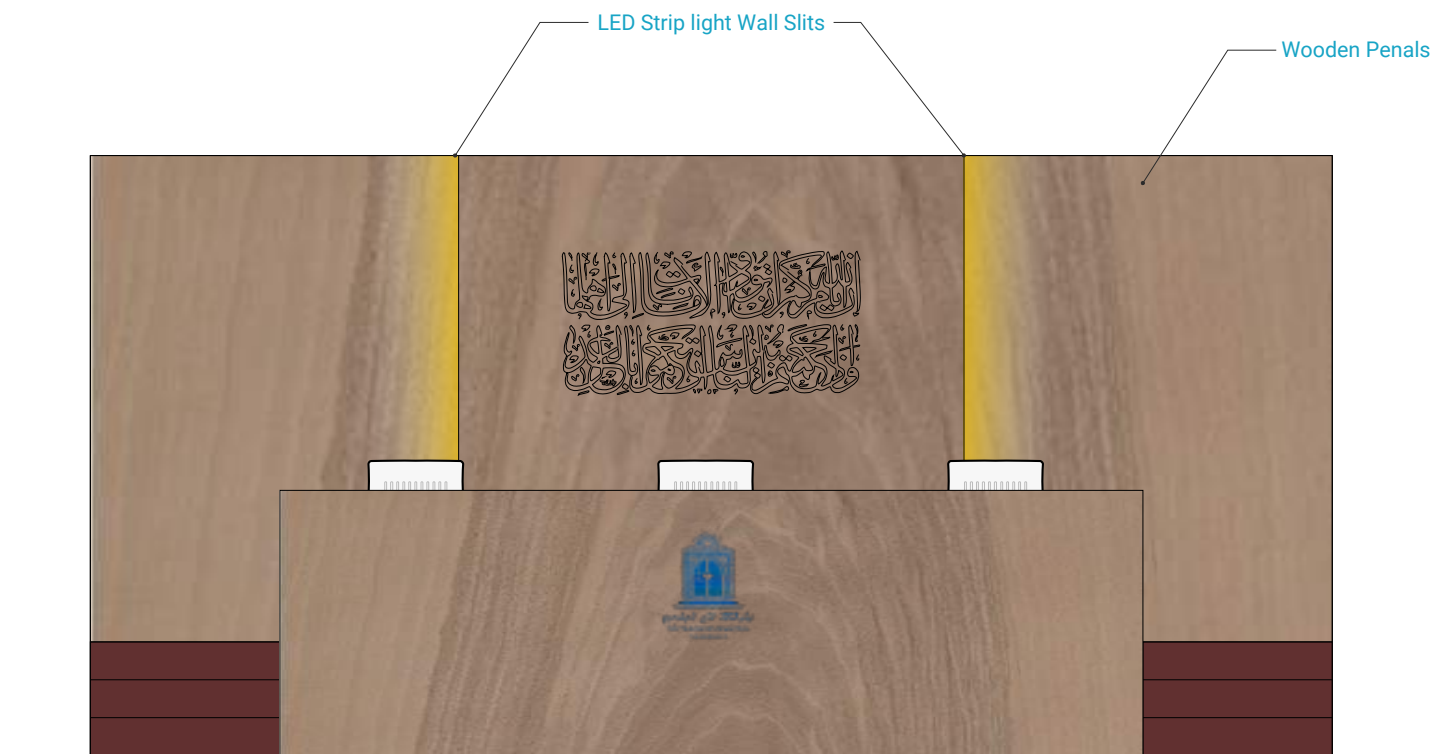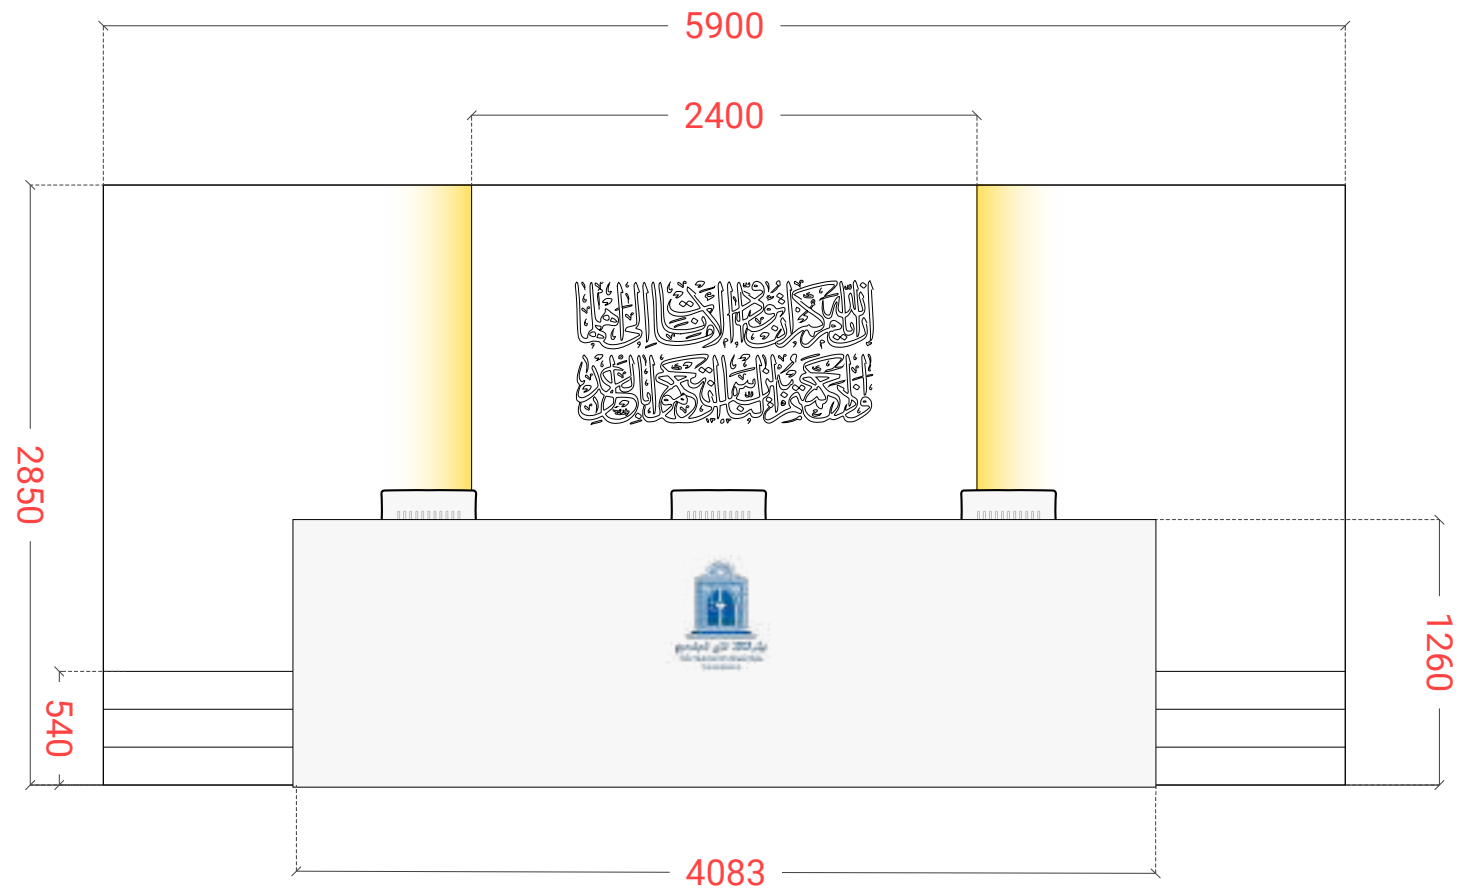

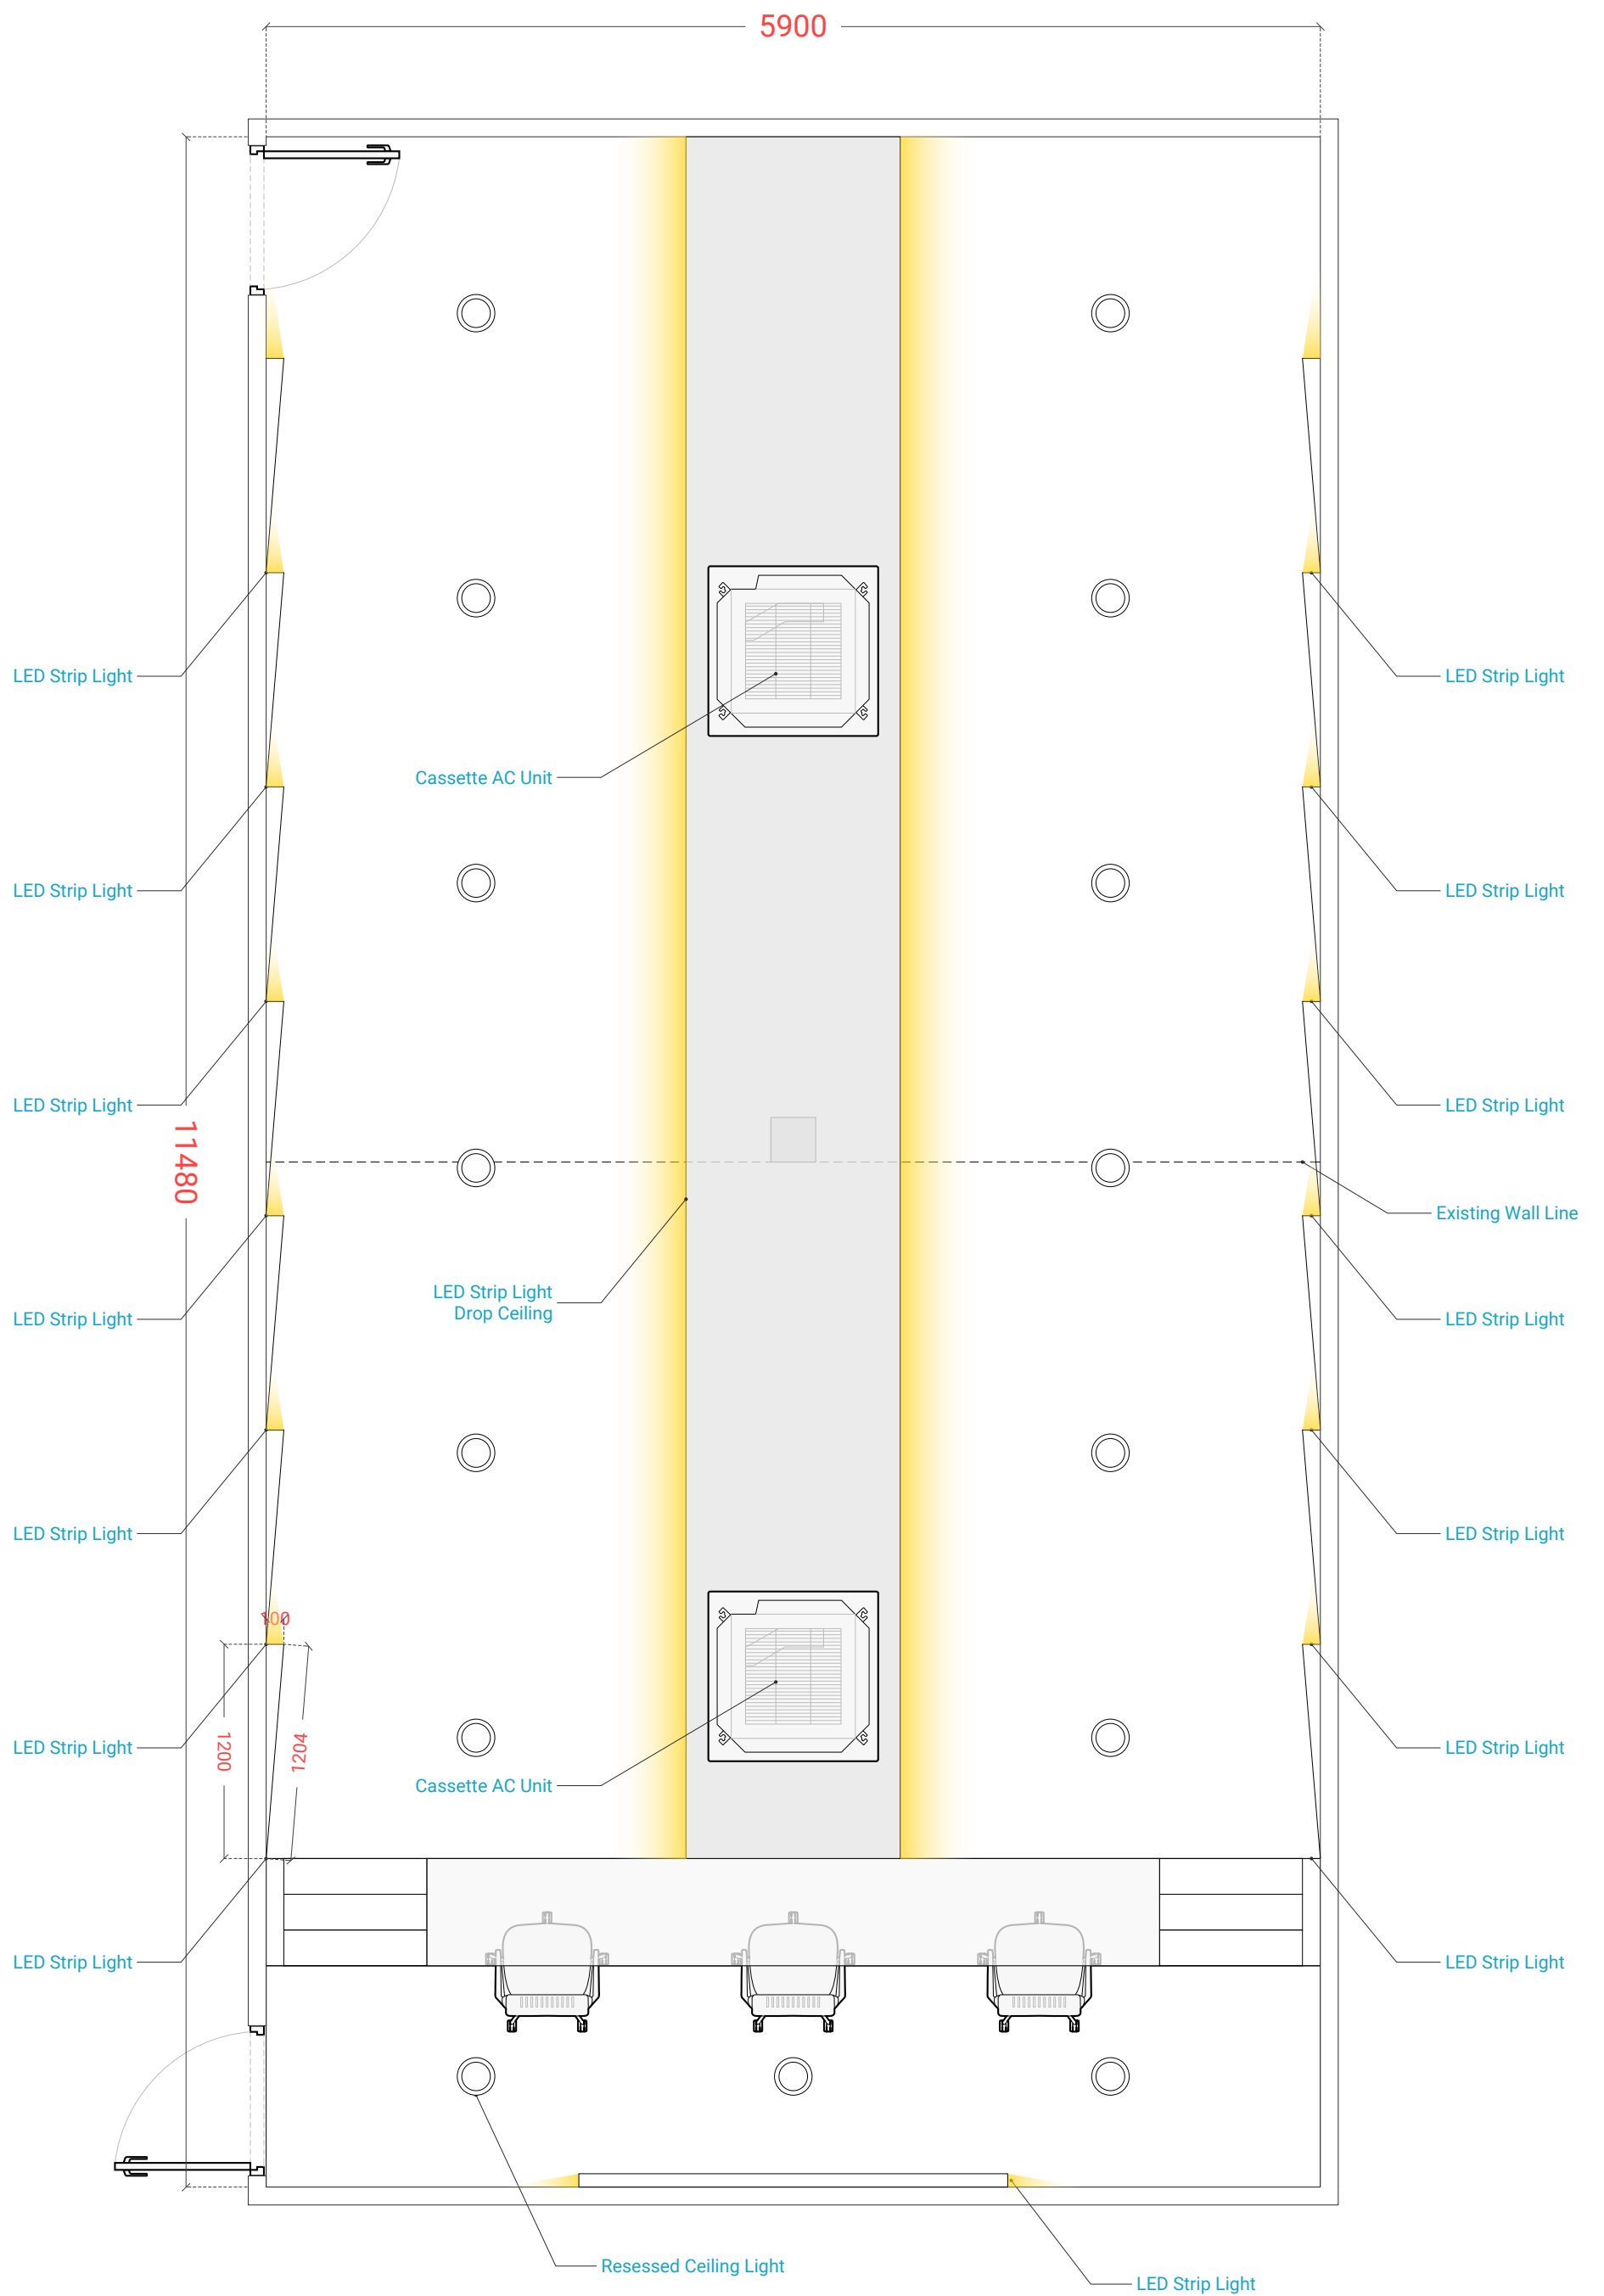

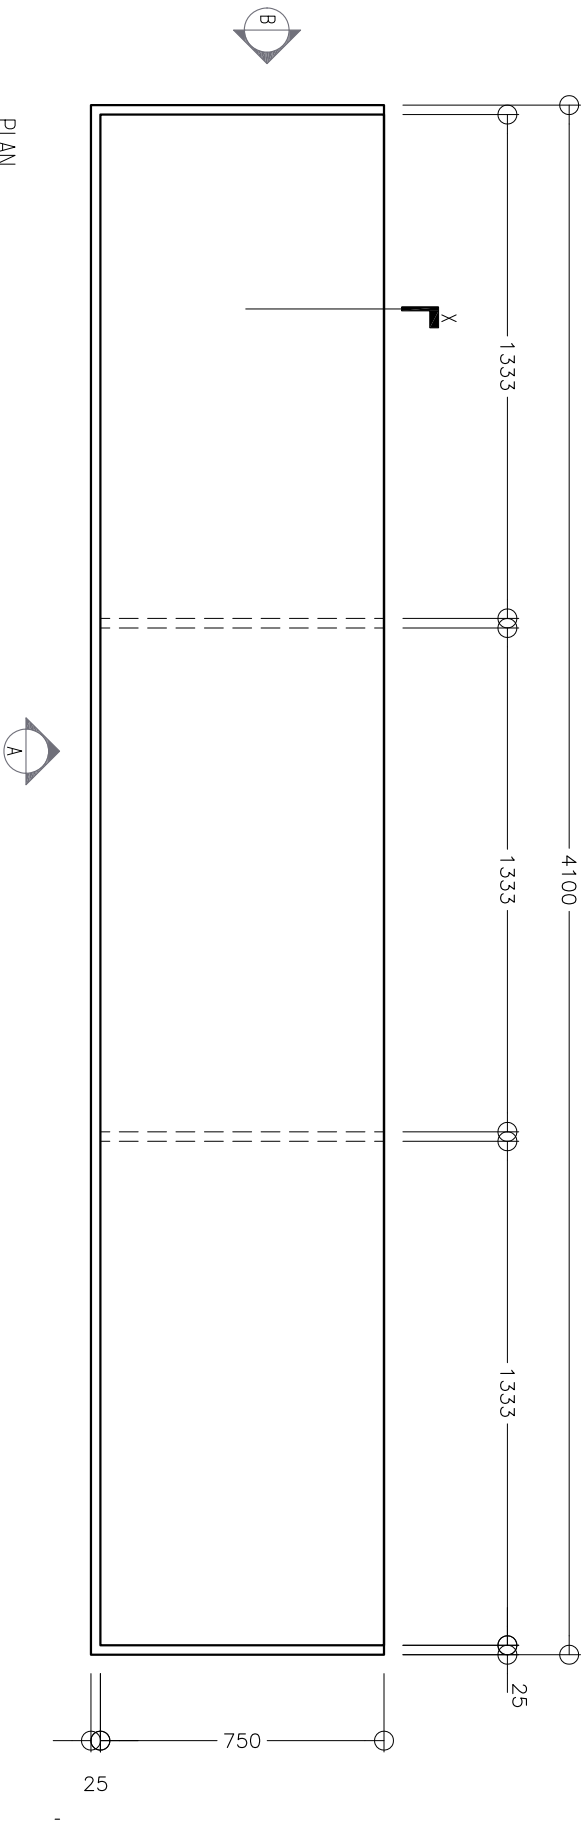

PLAN


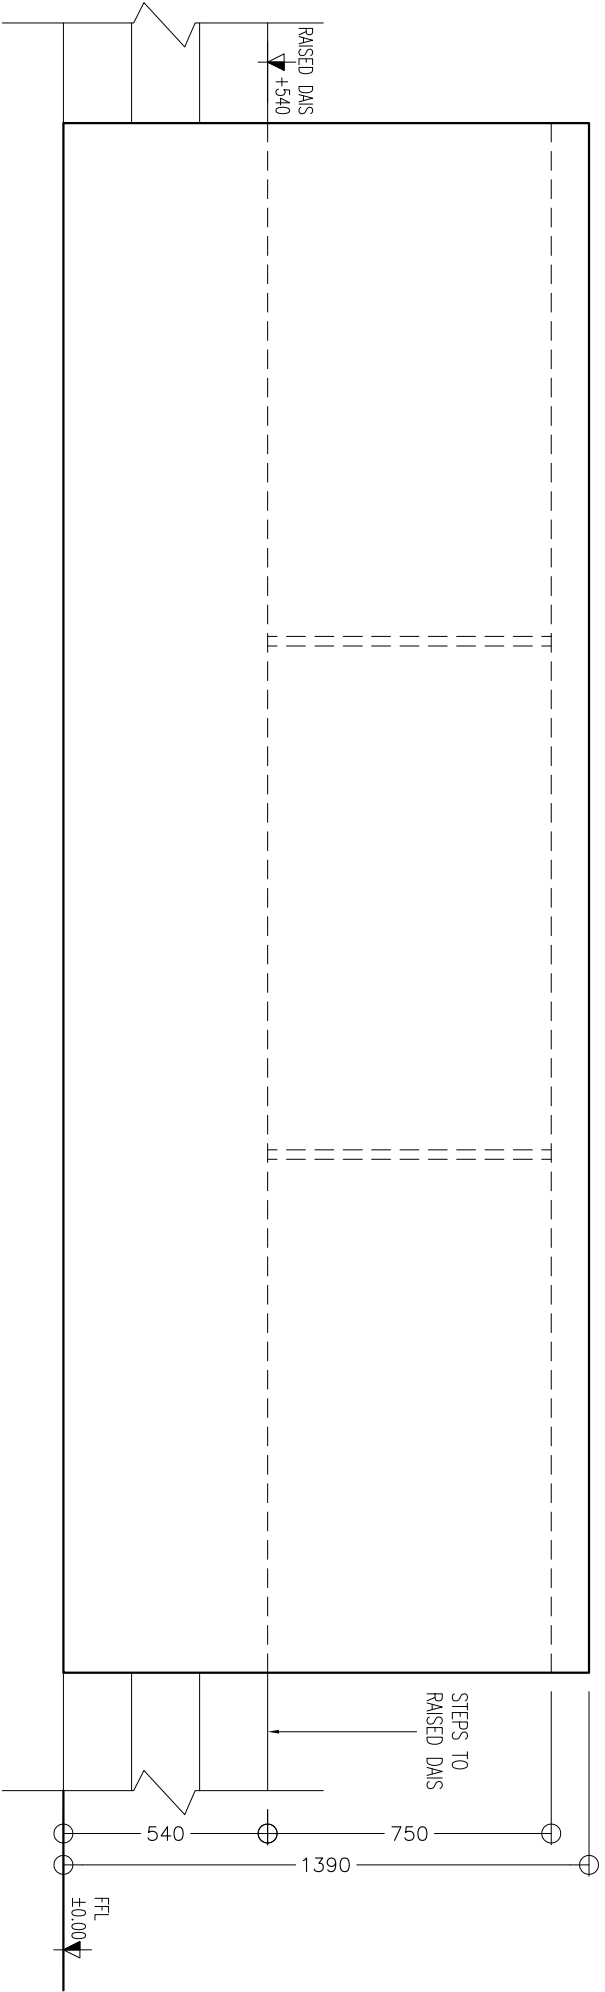


ELEVATION - A

JUDGE BENCH DETAIL - 1

SCALE 1:20


Client:	Project:	Drawing Title	Date:	Scale:	A		Sheet No:
MNU	MOORT COURT AT MNU	JUDGE BENCH DETAIL - 1	05/08/2026	1:20			A01

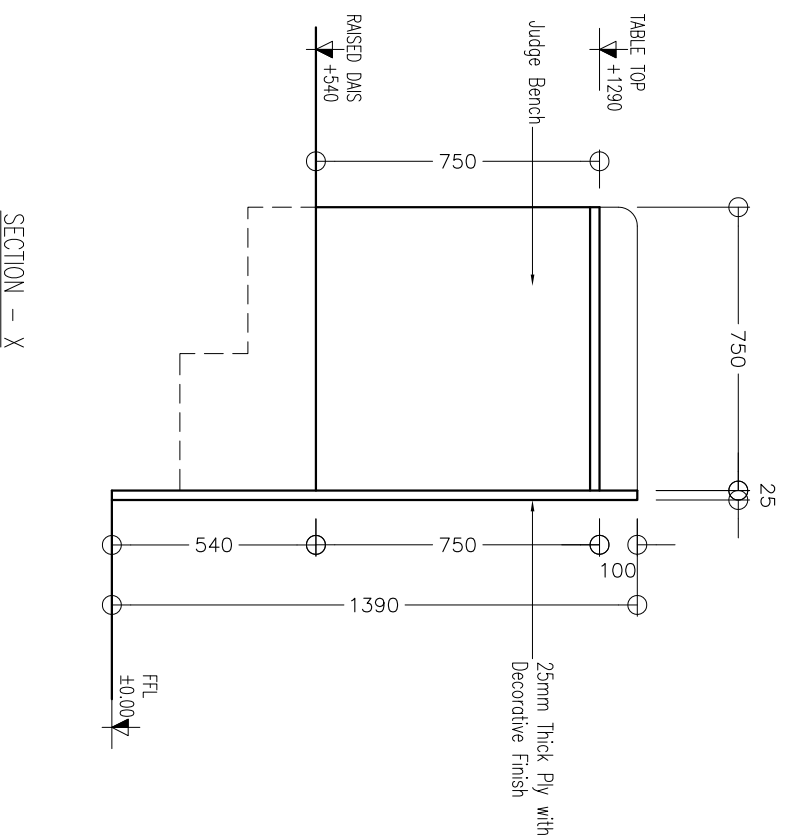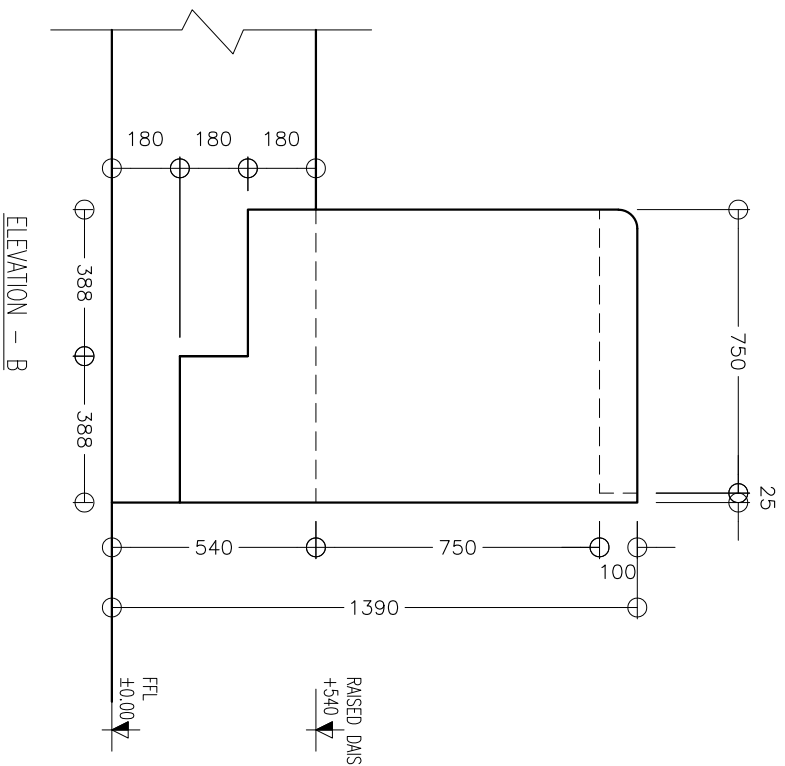


JUDGE BENCH DETAIL - 2

SCALE 1:20


Client: MNU	Project: MOORT COURT AT MNU	Drawing Title	Date:	Scale:	A	Sheet No:
		JUDGE BENCH DETAIL - 2	05/08/2026	1:20		A02

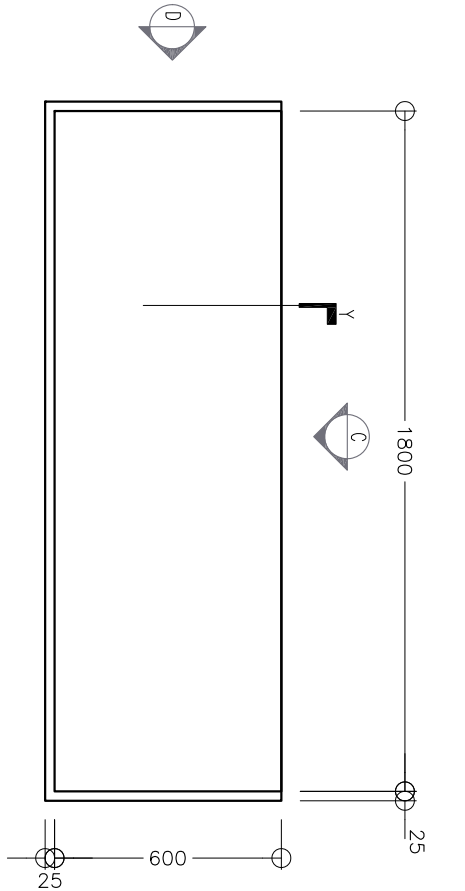


PLAN

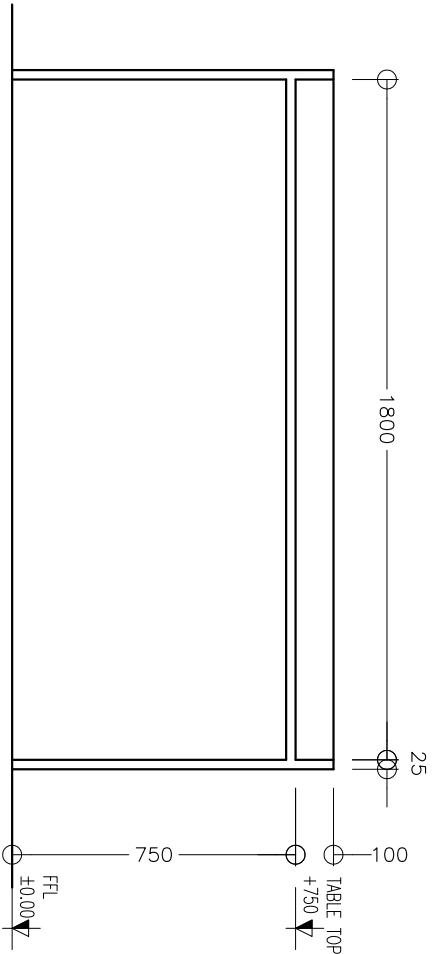

ELEVATION – C

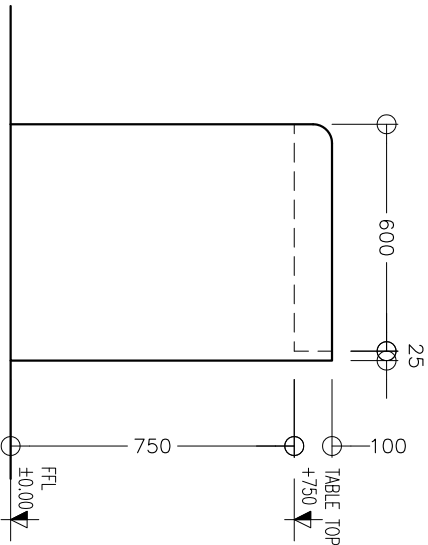

ELEVATION – D




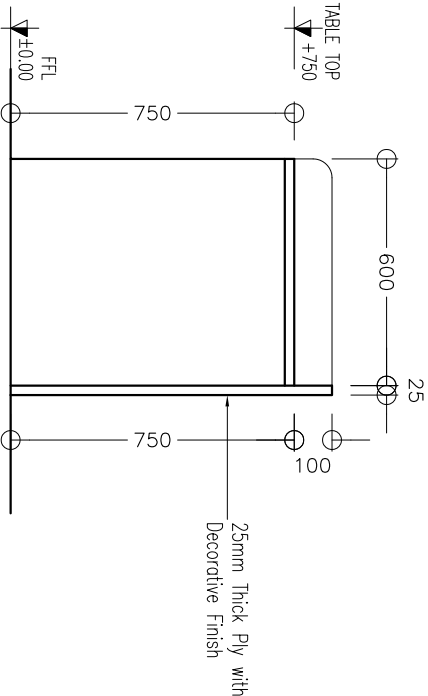


SECTION – Y

PROSECUTOR & DEFENDER BENCH DETAIL

SCALE 1:20


Client:	Project:	Drawing Title	Date:	Scale:	A	Sheet No:
MNU	MOORT COURT AT MNU	PROSECUTOR & DEFENDER BENCH DETAIL	05/08/2026	1:20		A03

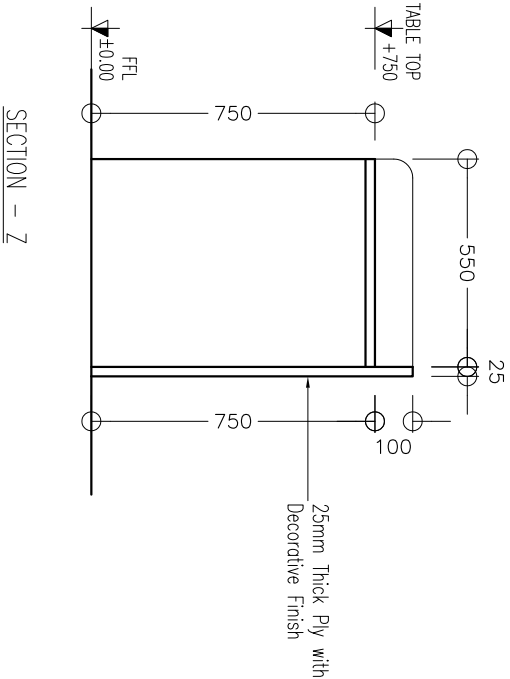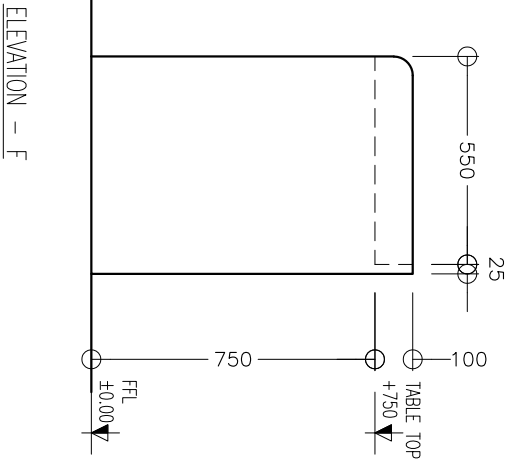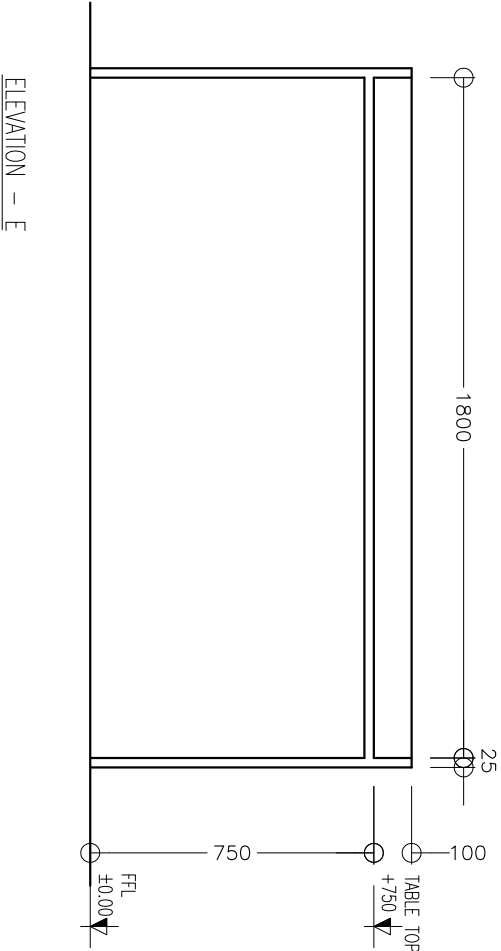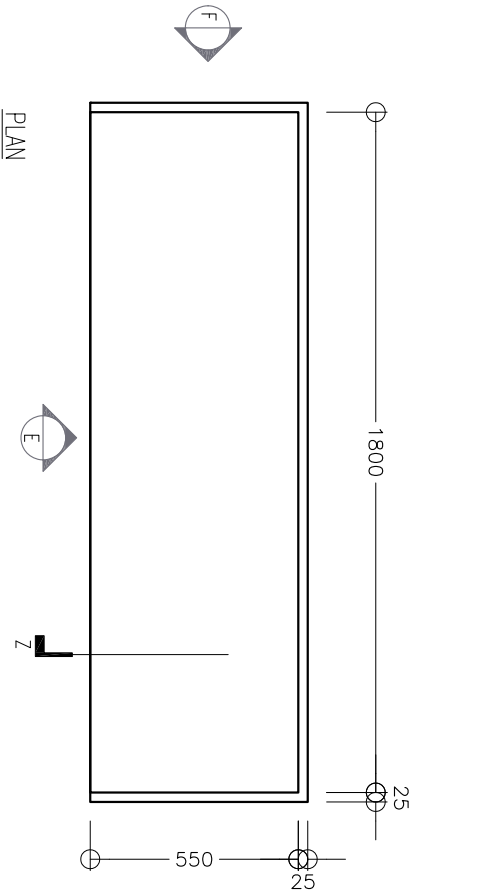


CLERK SEAT - DESK

SCALE 1:20


Client:	Project:	Drawing Title	Date:	Scale:	A		Sheet No:
MNU	MOORT COURT AT MNU	CLERK SEAT - DESK	05/08/2026	1:20			A04

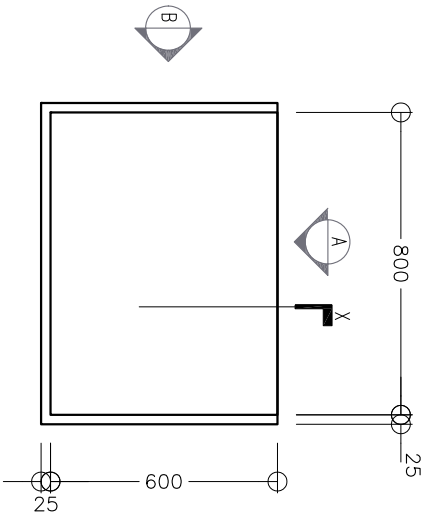


PLAN

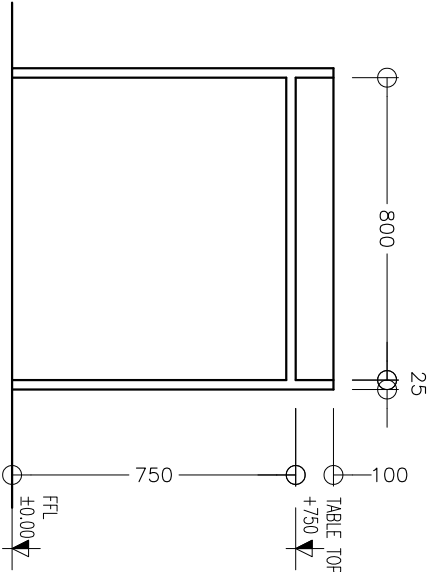

ELEVATION – A

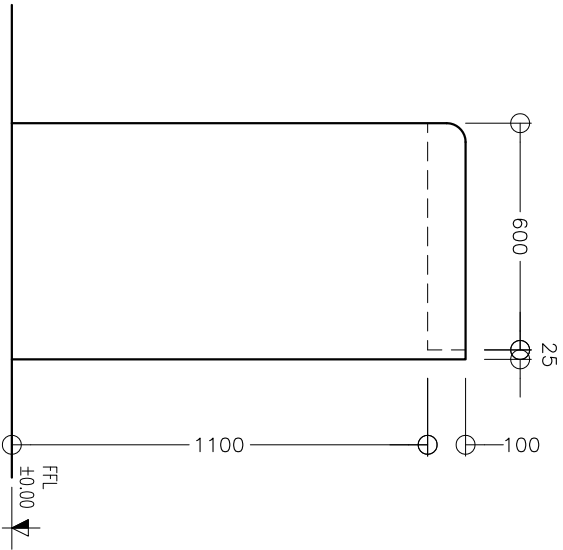

ELEVATION – B

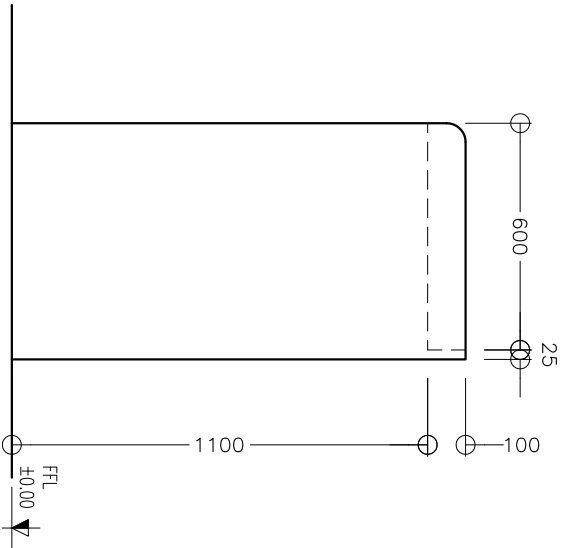


SECTION – X

WITNESS PODIUM DETAIL


SCALE 1:20

Client:	Project:	Drawing Title	Date:	Scale:	A	Sheet No:
MNU	MOORT COURT AT MNU	WITNESS PODIUM DETAIL	05/08/2026	1:20		A05

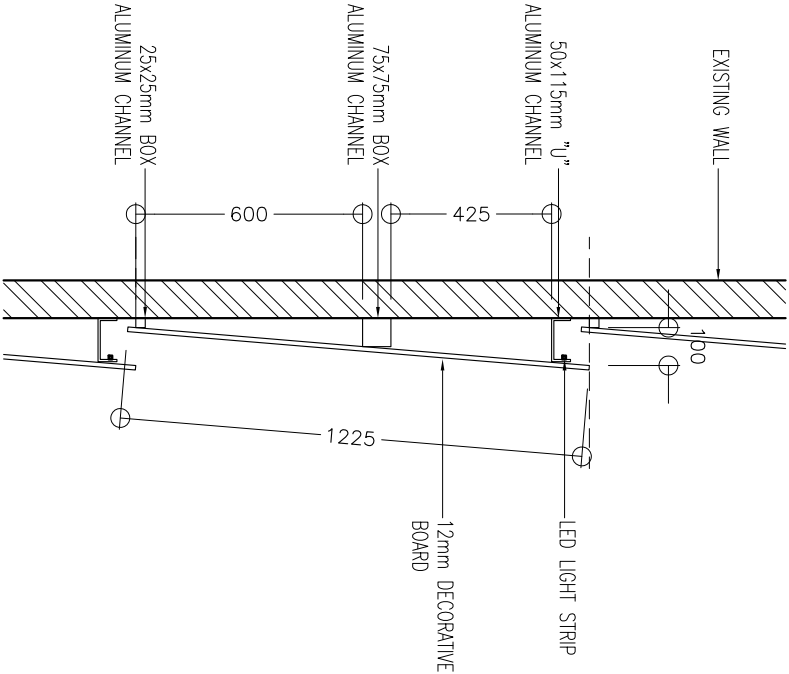


WALL PANEL DETAIL

SCALE 1:20

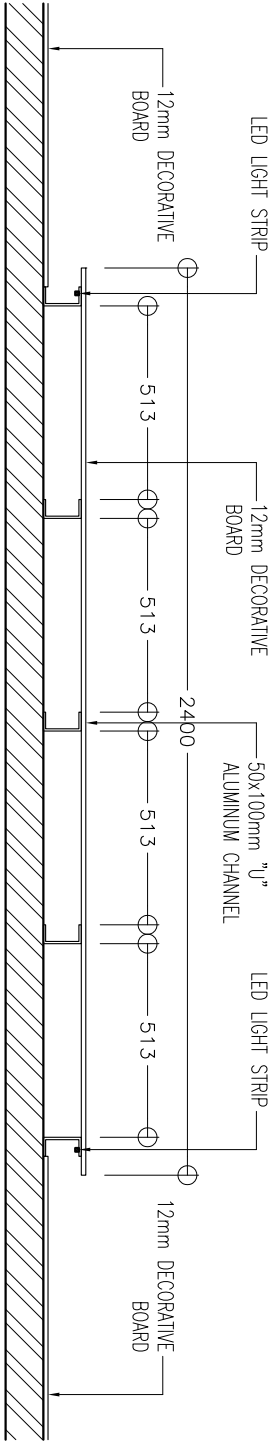

JUDGE PANEL AREA BACK WALL PANEL DETAIL

SCALE 1:20

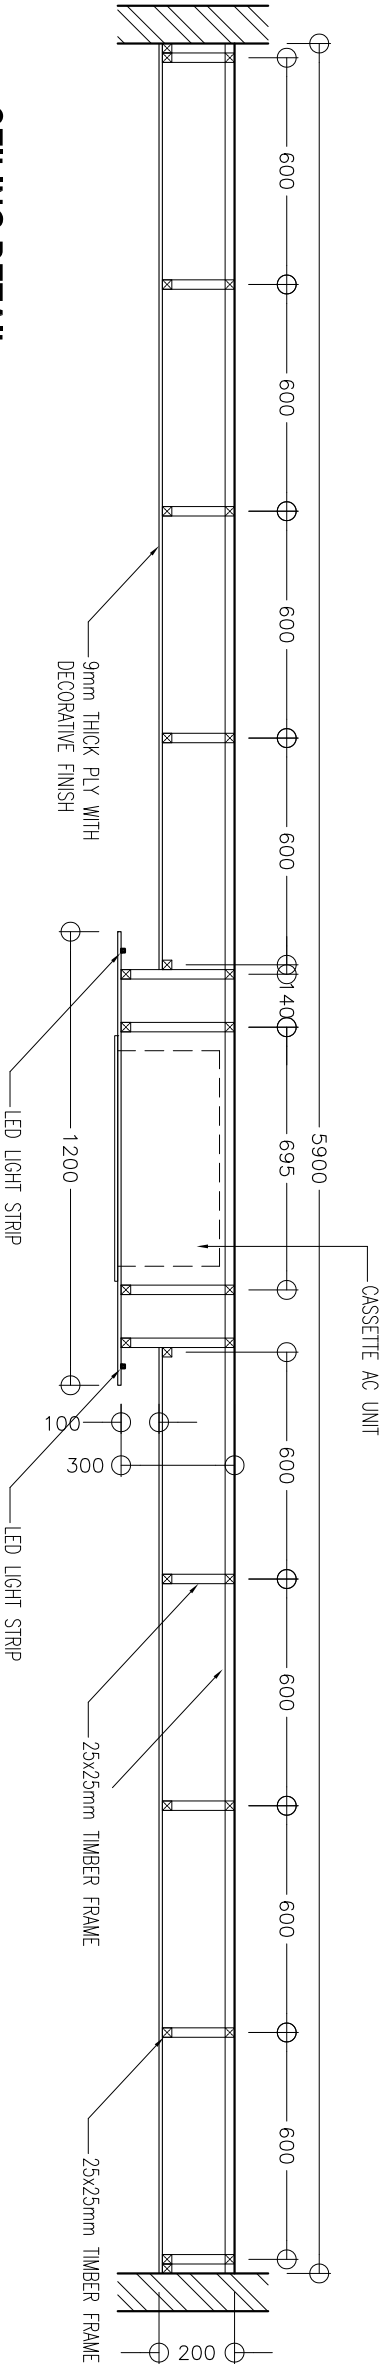

CEILING DETAIL

SCALE 1:20

Client:	Project:	Drawing Title	Date:	Scale:	A	Sheet No:
MNU	MOORT COURT AT MNU	PANEL DETAILS & CEILING DETAIL	05/08/2026	1:20		A06