




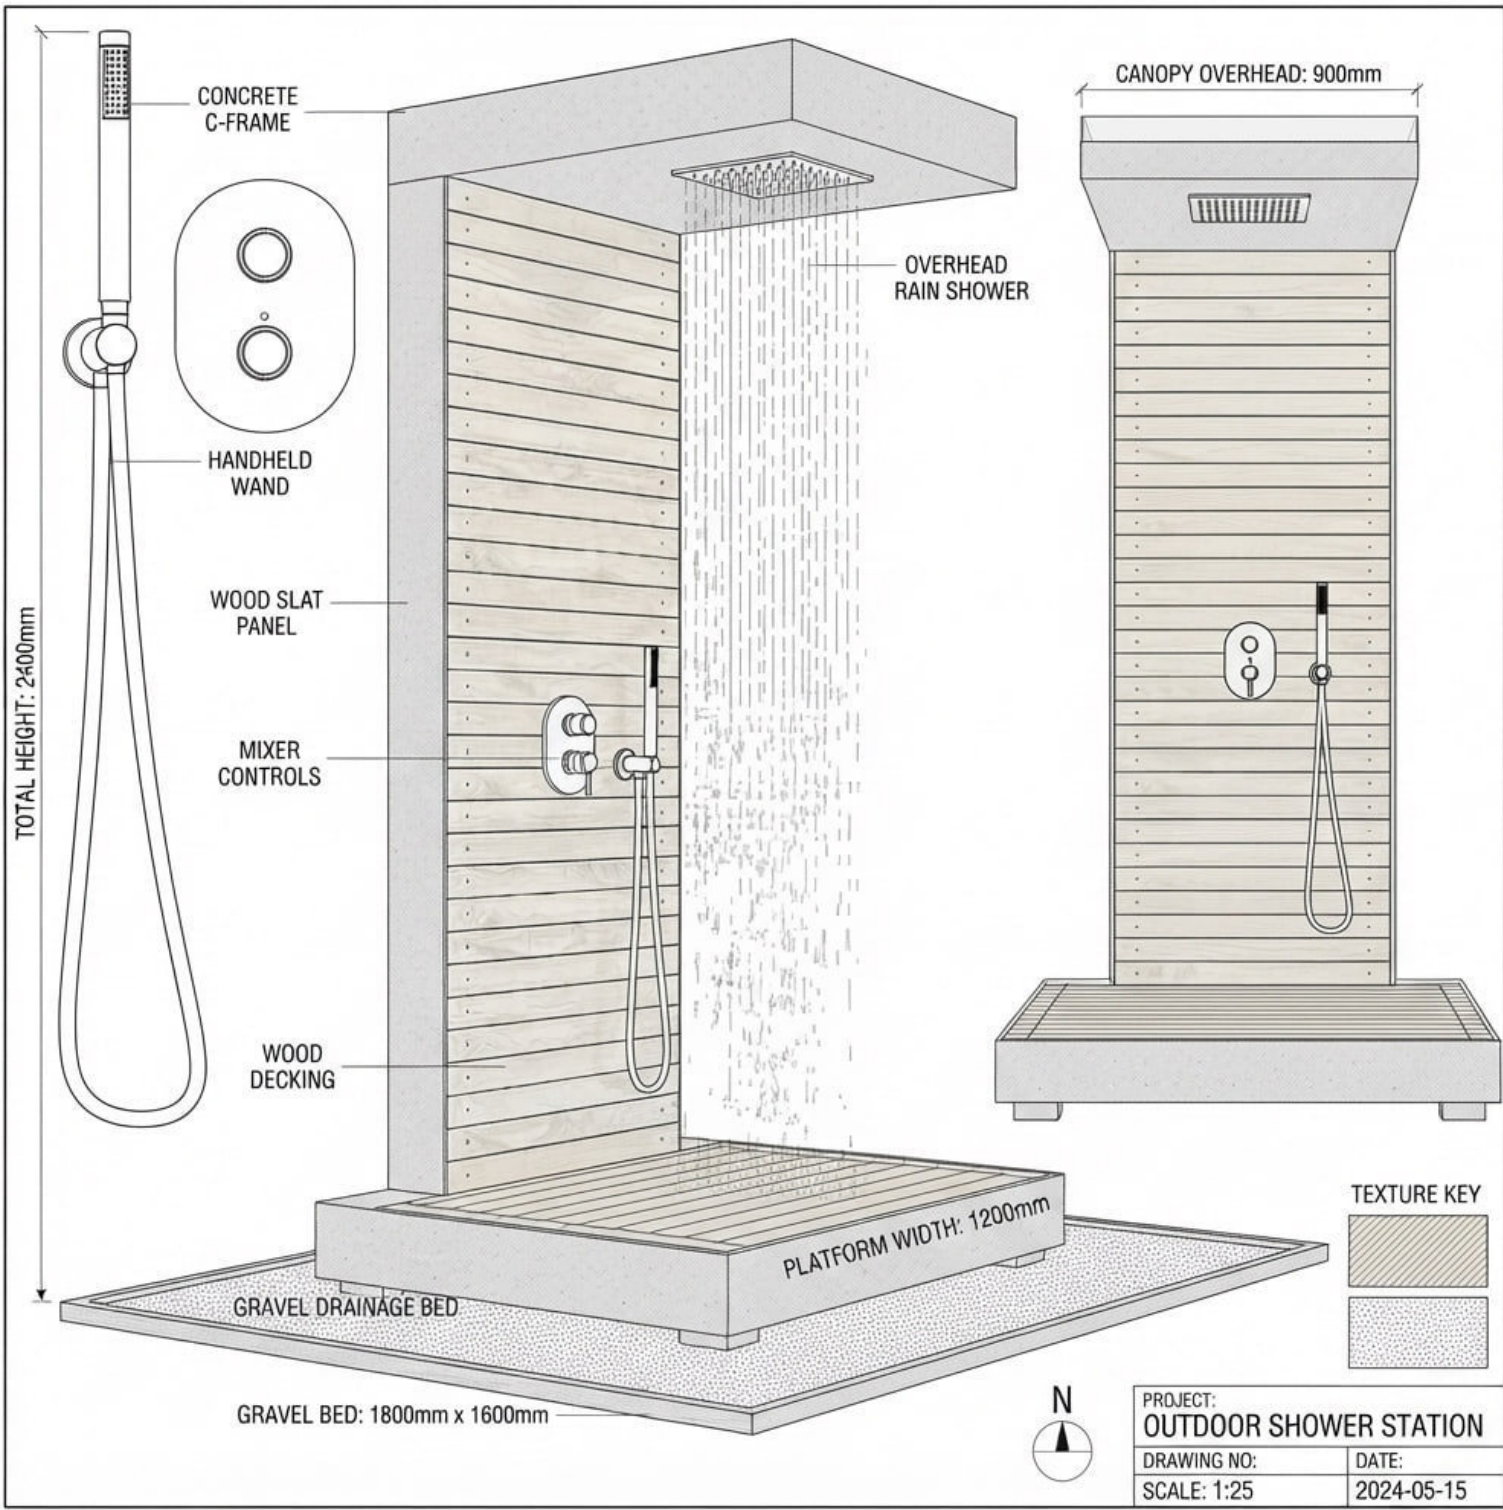

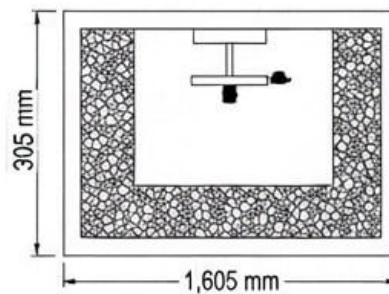

PROJECT:
OUTDOOR SHOWER INSTALLATION
DRAWING:
ELEVATION & FOOTPRINT PLAN
SCALE: 1:25

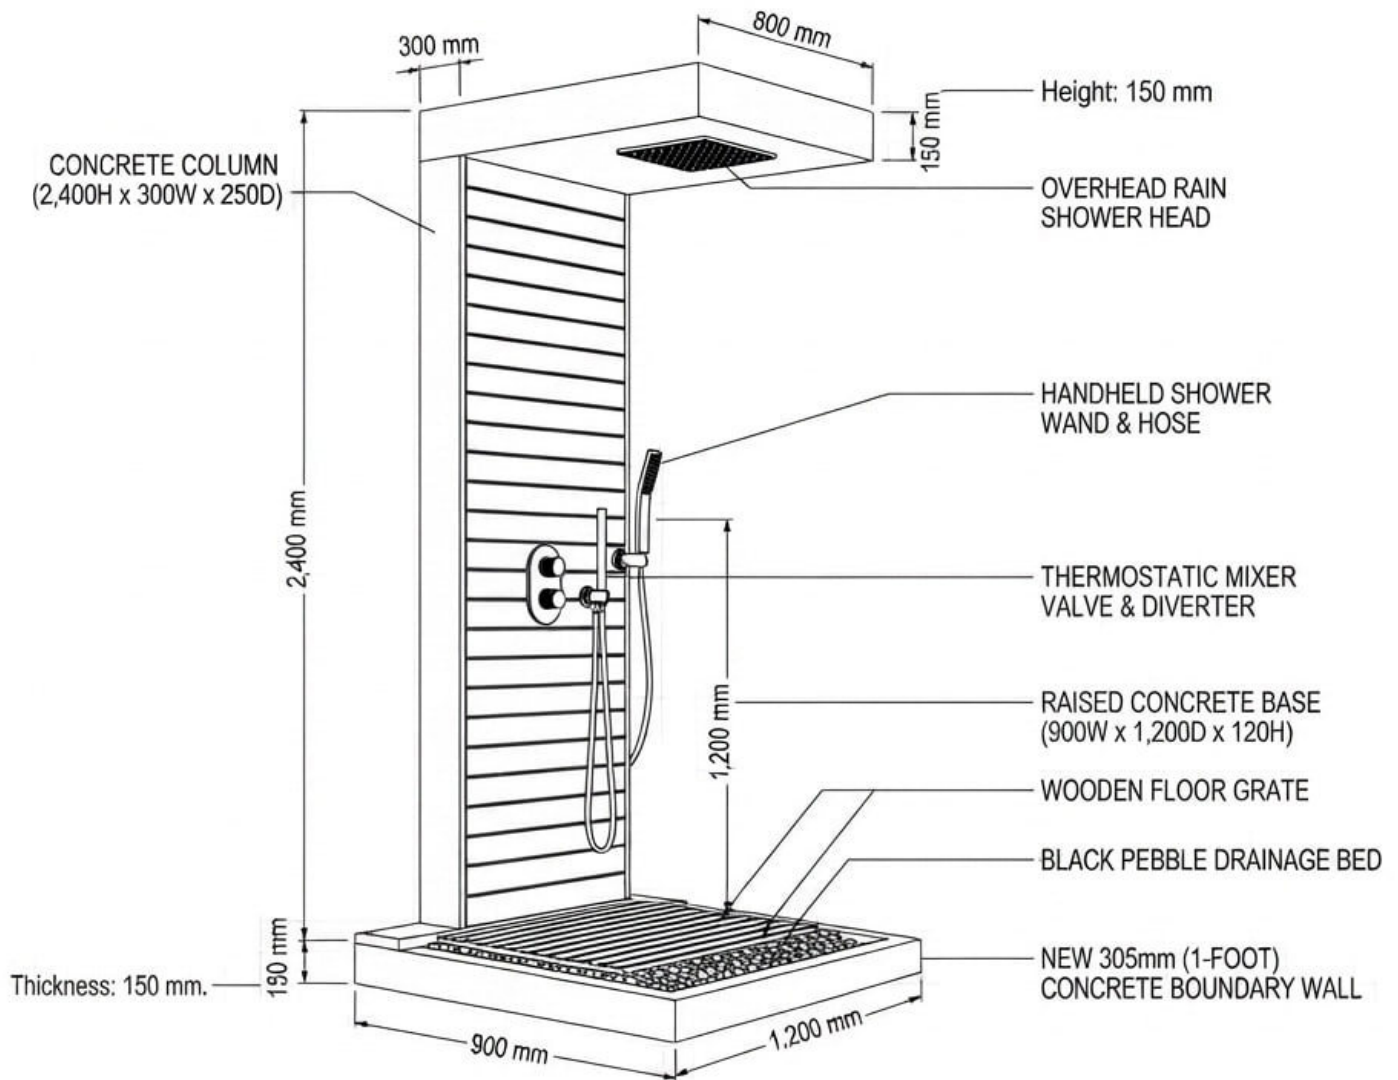