Secretariat of the Uligan Council
HA. Uligan, Rep. of Maldives

EXTENSION OF THAKURU HIYAA

HA. ULIGAN

Secretariat of the Uligan Council
Alimagu
HA. Uligan, 01020
6501013
projects@uligan.gov.mv

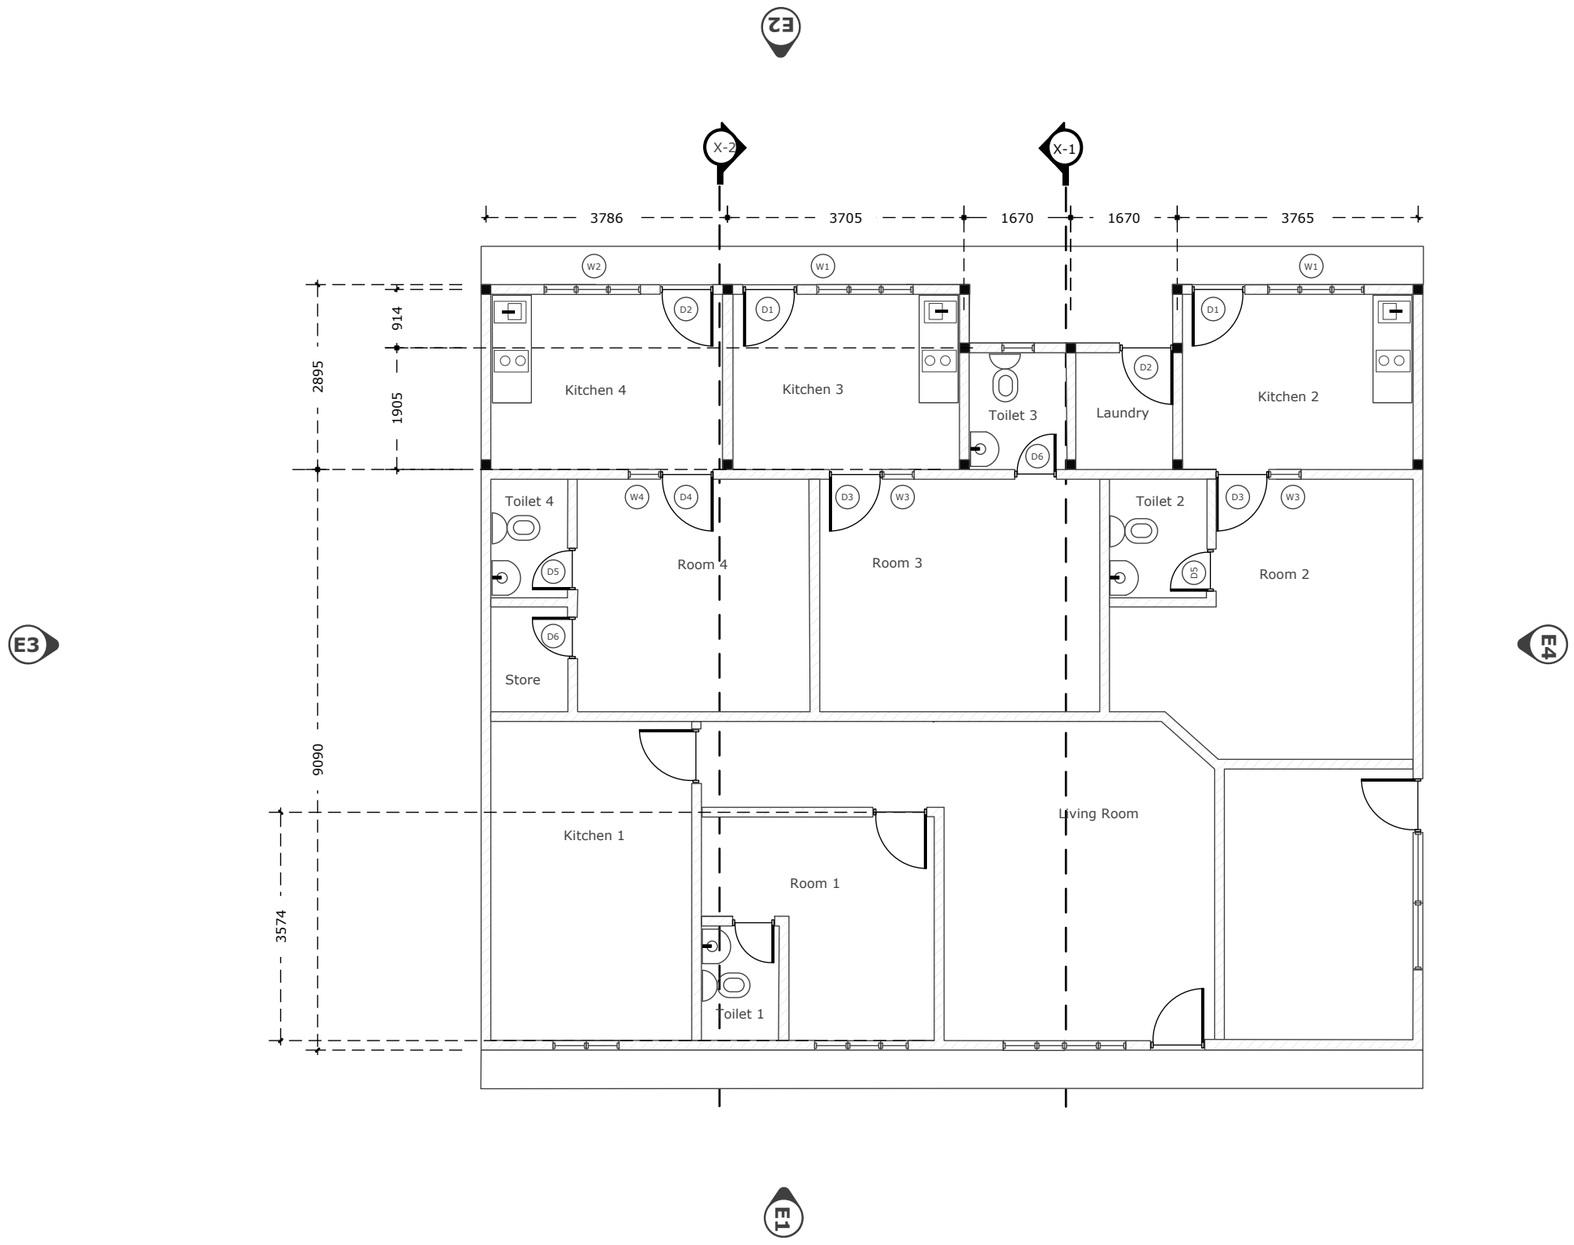

1 A01 **FLOOR PLAN**

Scale: 3/16" : 1' (1:64)

Secretariat of the Uligan Council

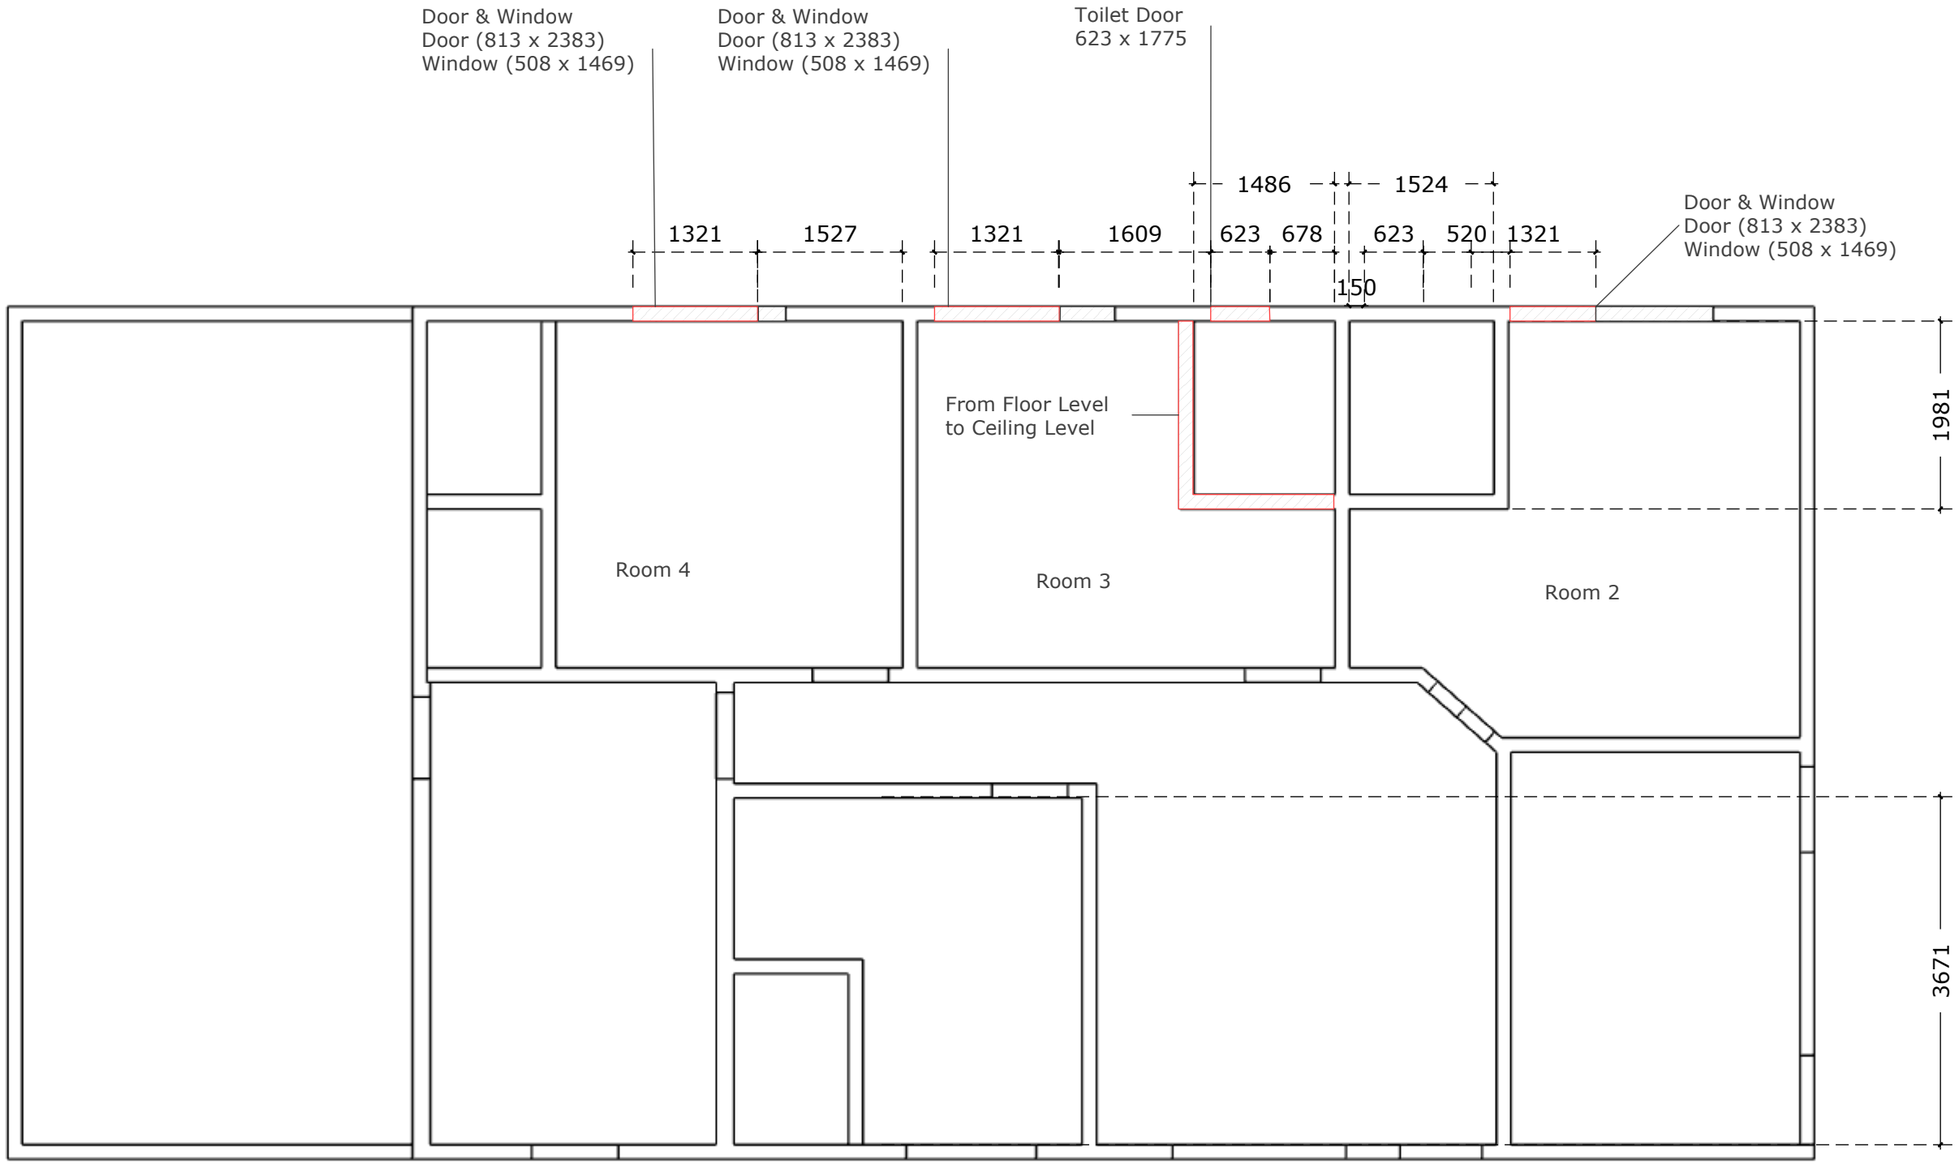

1 A02 **DEMOLITION PLAN**

Scale: 3/16" : 1' (1:64)

Secretariat of the Uligan Council

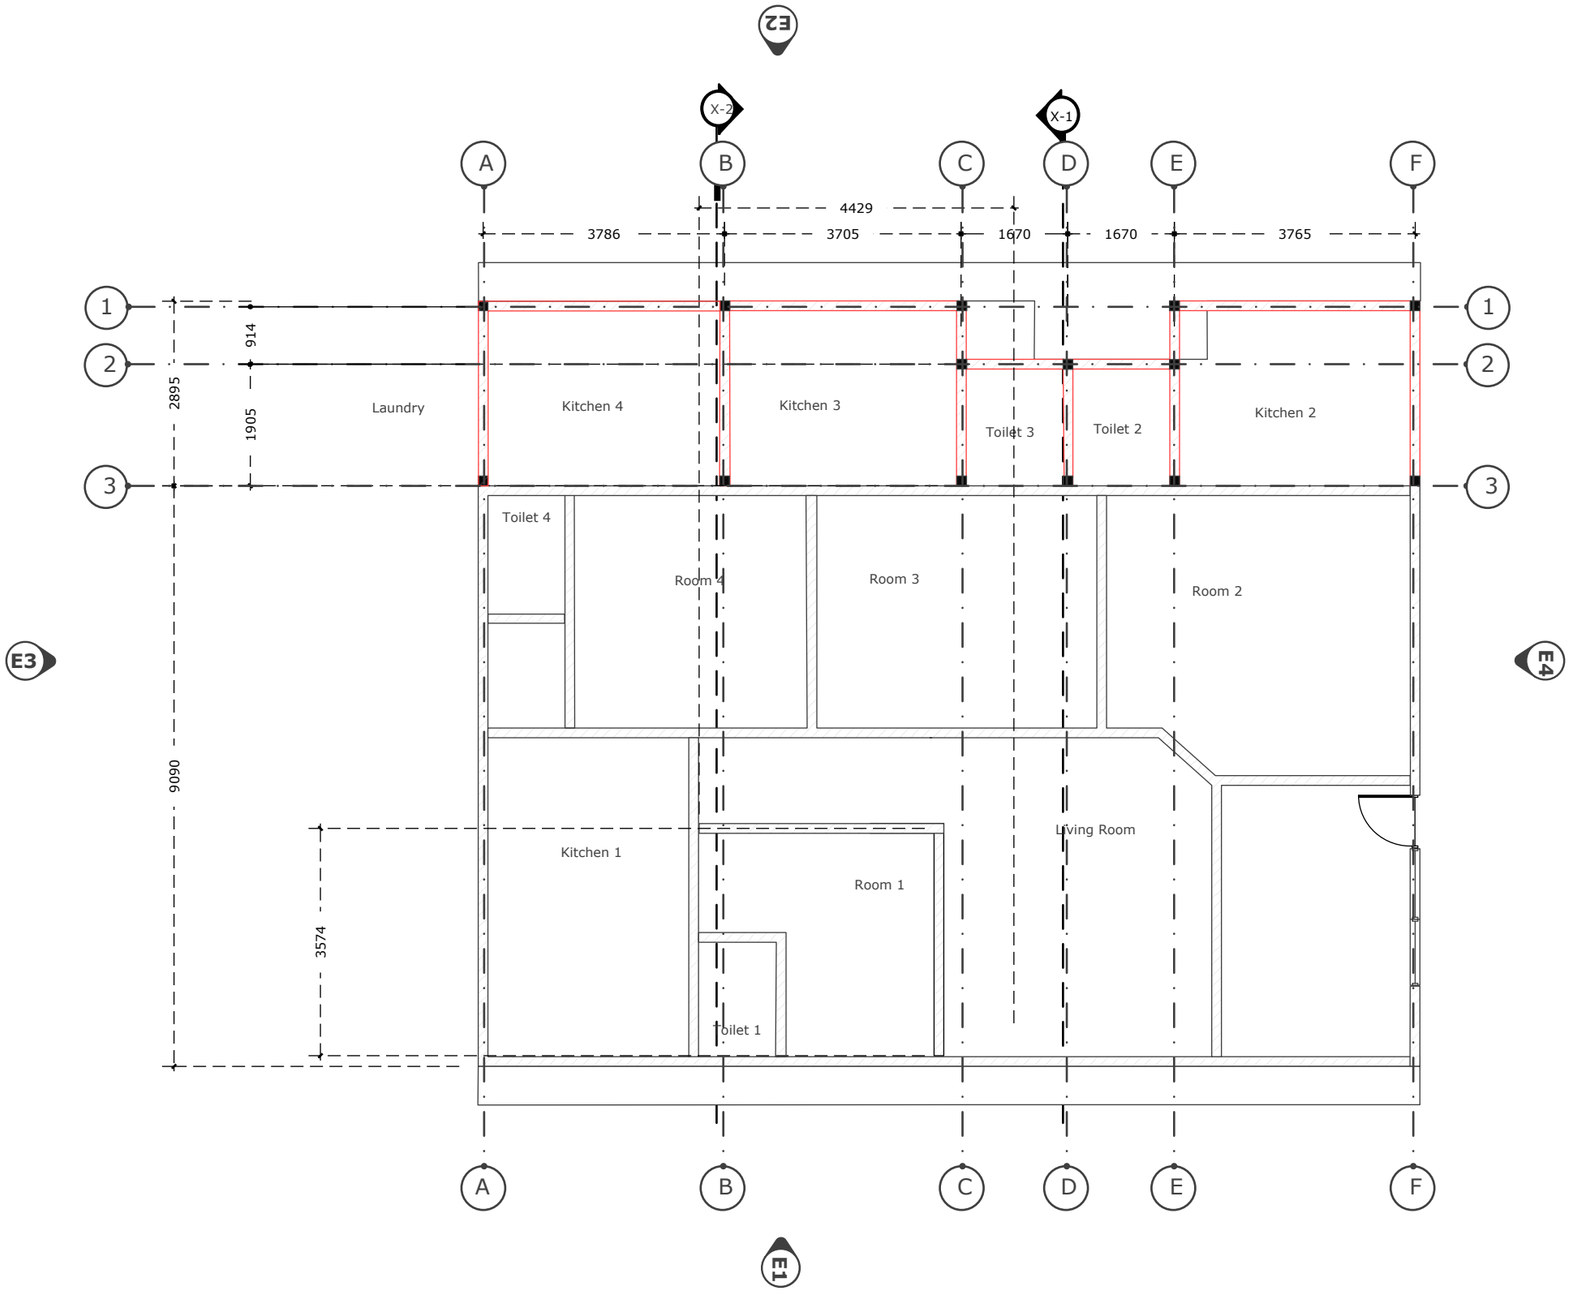

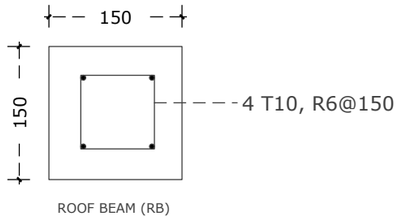

ROOF BEAM (RB)

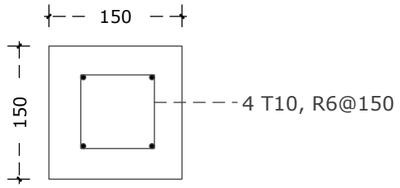

COLUMN (C1)

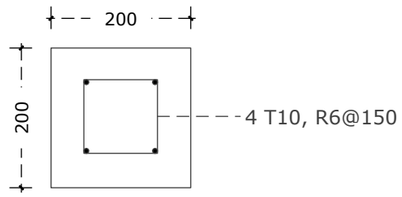

FOUNDATION BEAM (TB)

1 / A03 **FOUNDATION (TIE BEAM) & BEAM PLAN**

NOT TO SCALE

Secretariat of the Uligan Council

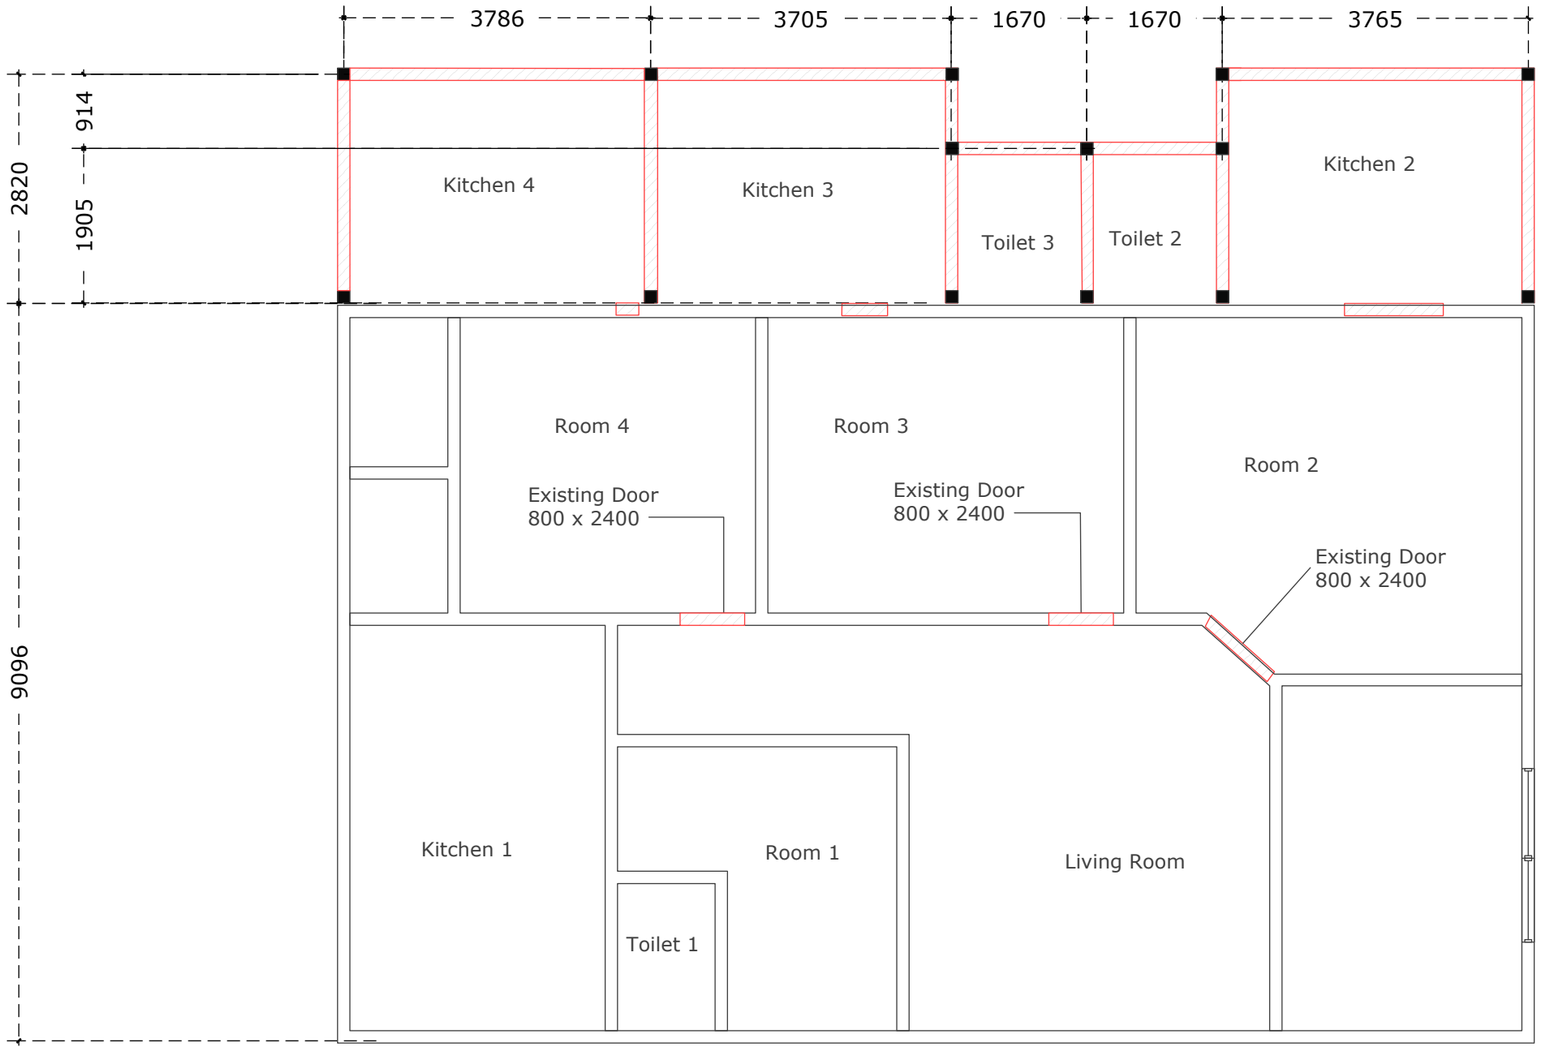

1
A04

MASONRY WALL

Scale: 3/16" : 1' (1:64)

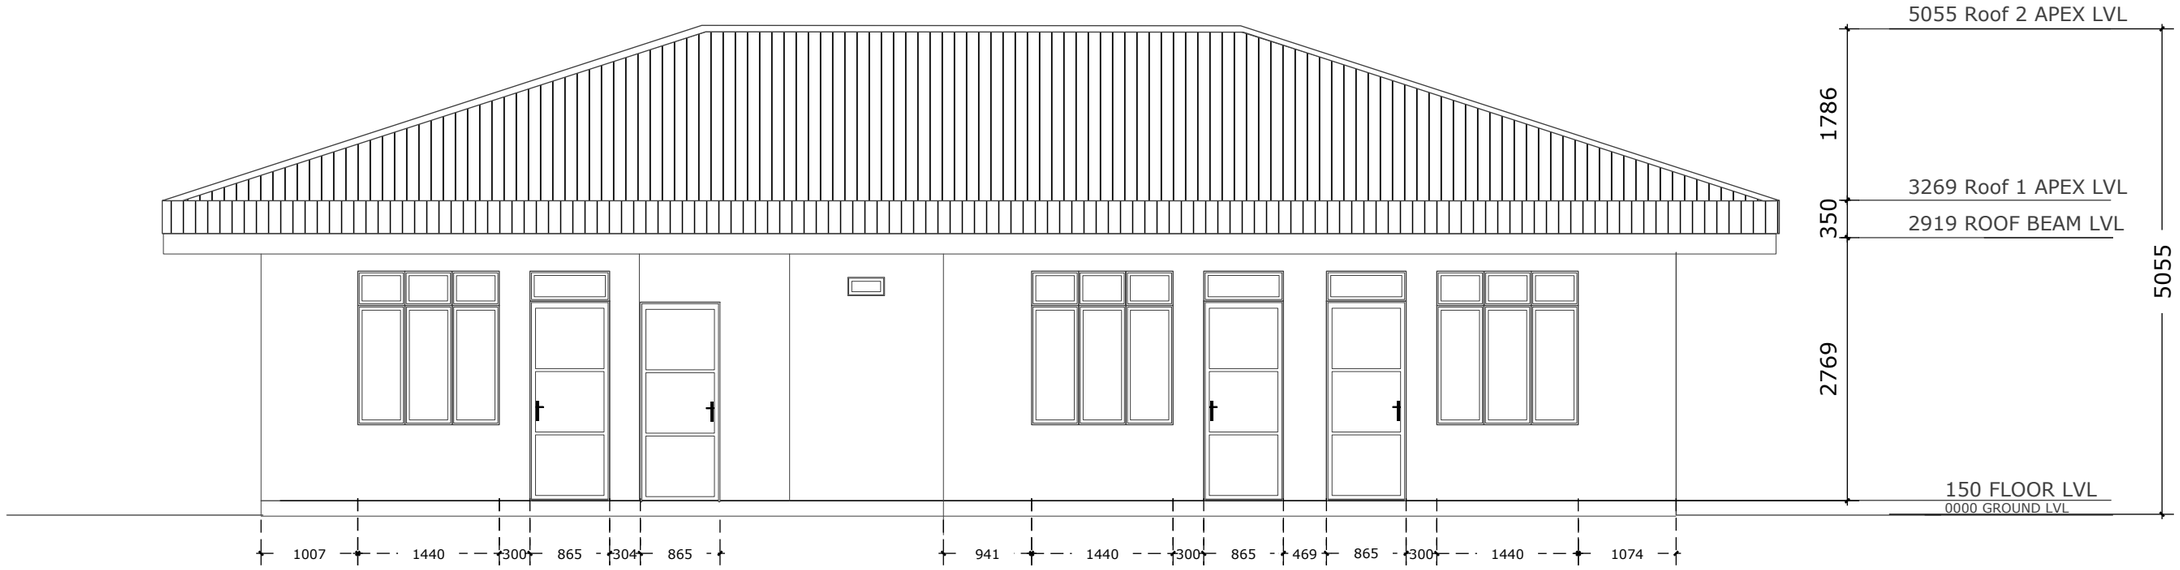

1 A05 **ELEVATION 2**

Scale: 3/16" : 1' (1:64)

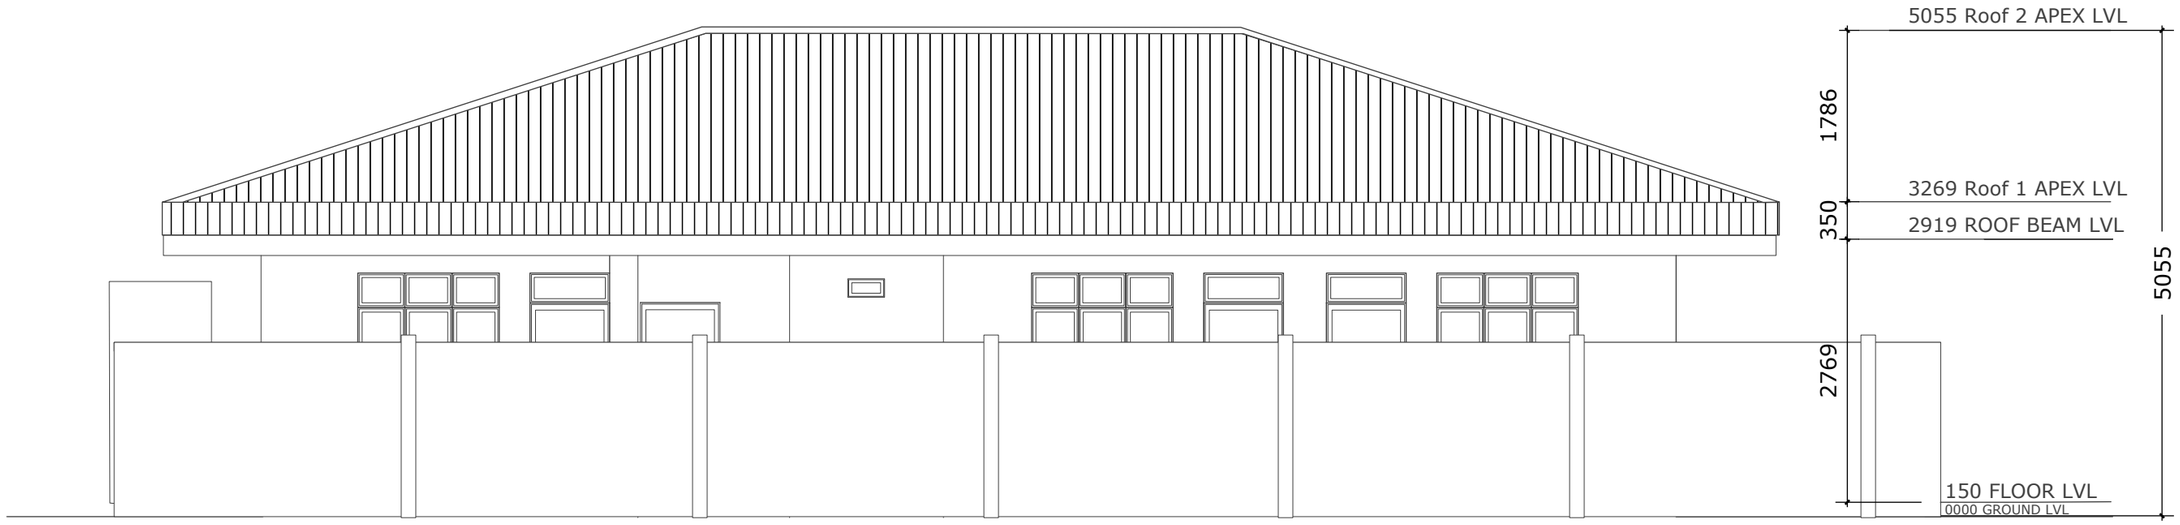

2 A05 **ELEVATION 2 WITH BOUNDARY WALL**

Scale: 3/16" : 1' (1:64)

Secretariat of the Uligan Council

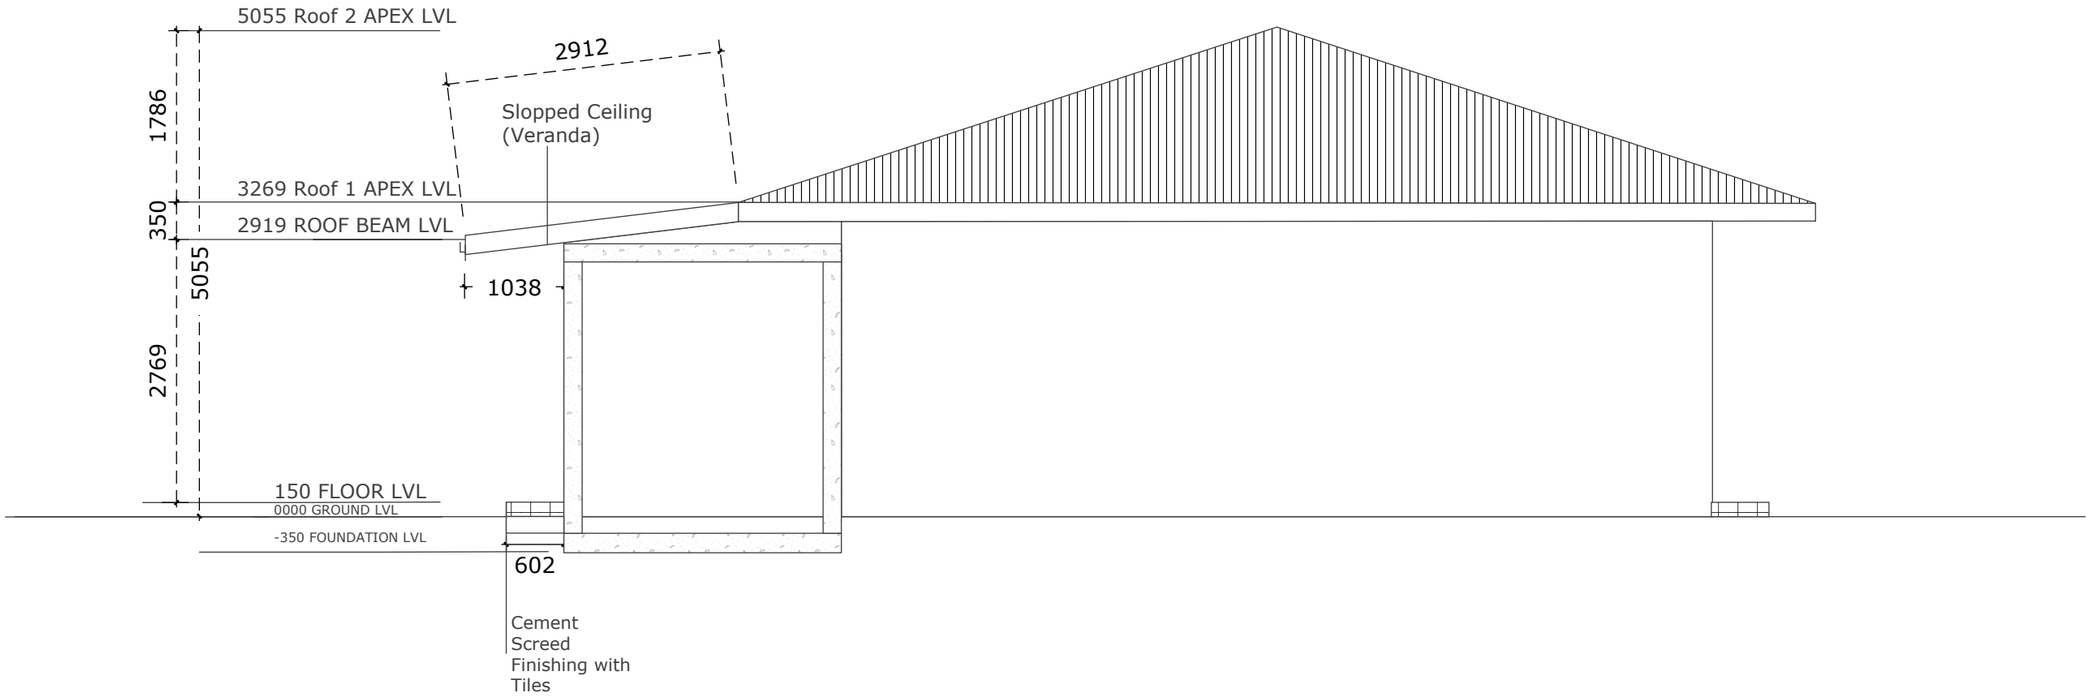

1 A06 **ELEVATION 3**

Scale: 3/16" : 1' (1:64)

Secretariat of the Uligan Council

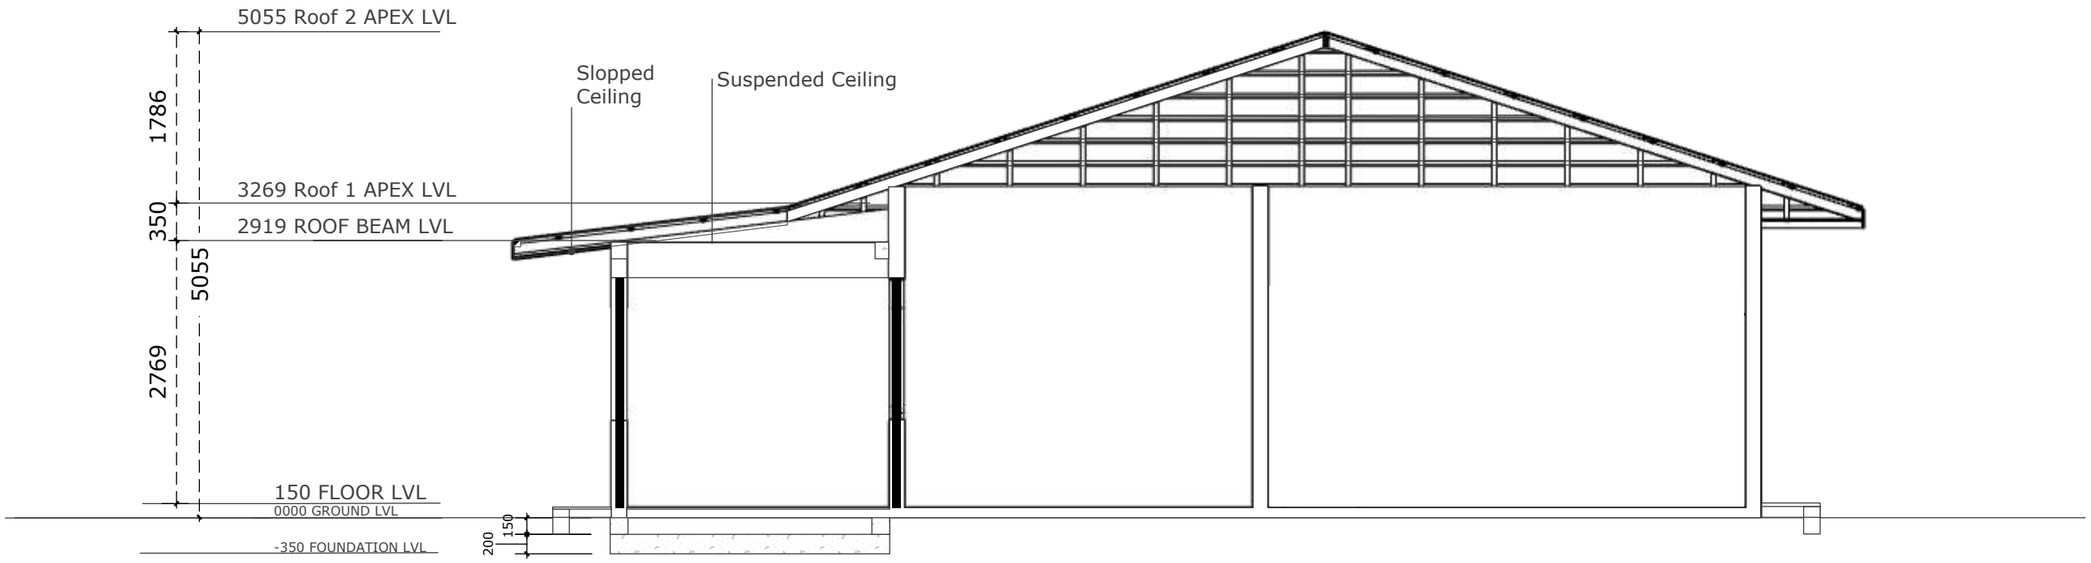

1 A07 **SECTION X-1**

Scale: 3/16" : 1' (1:64)

Secretariat of the Uligan Council

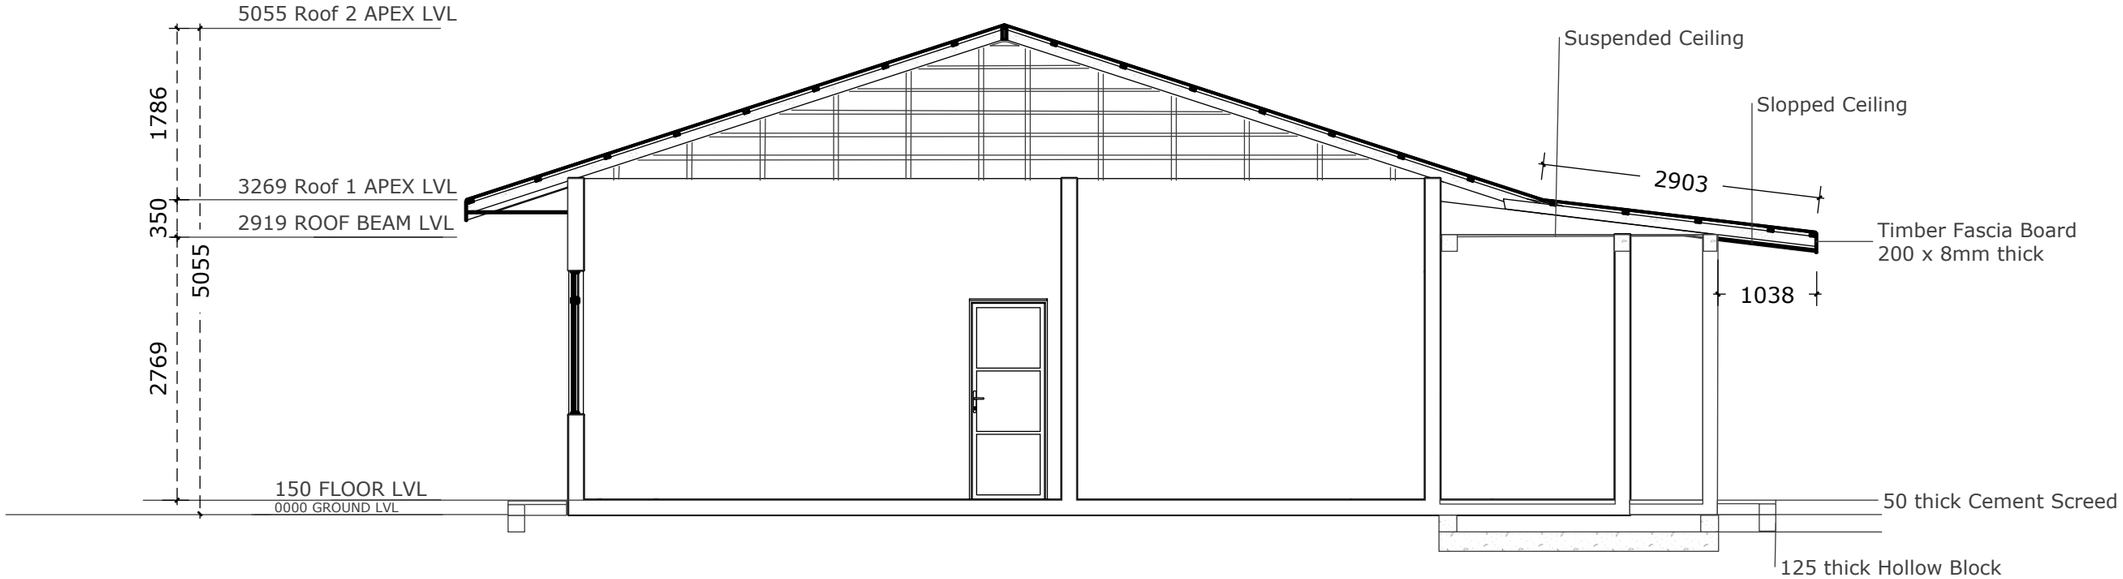

1
A08

SECTION X-2

Scale: 3/16" : 1' (1:64)

Secretariat of the Uligan Council

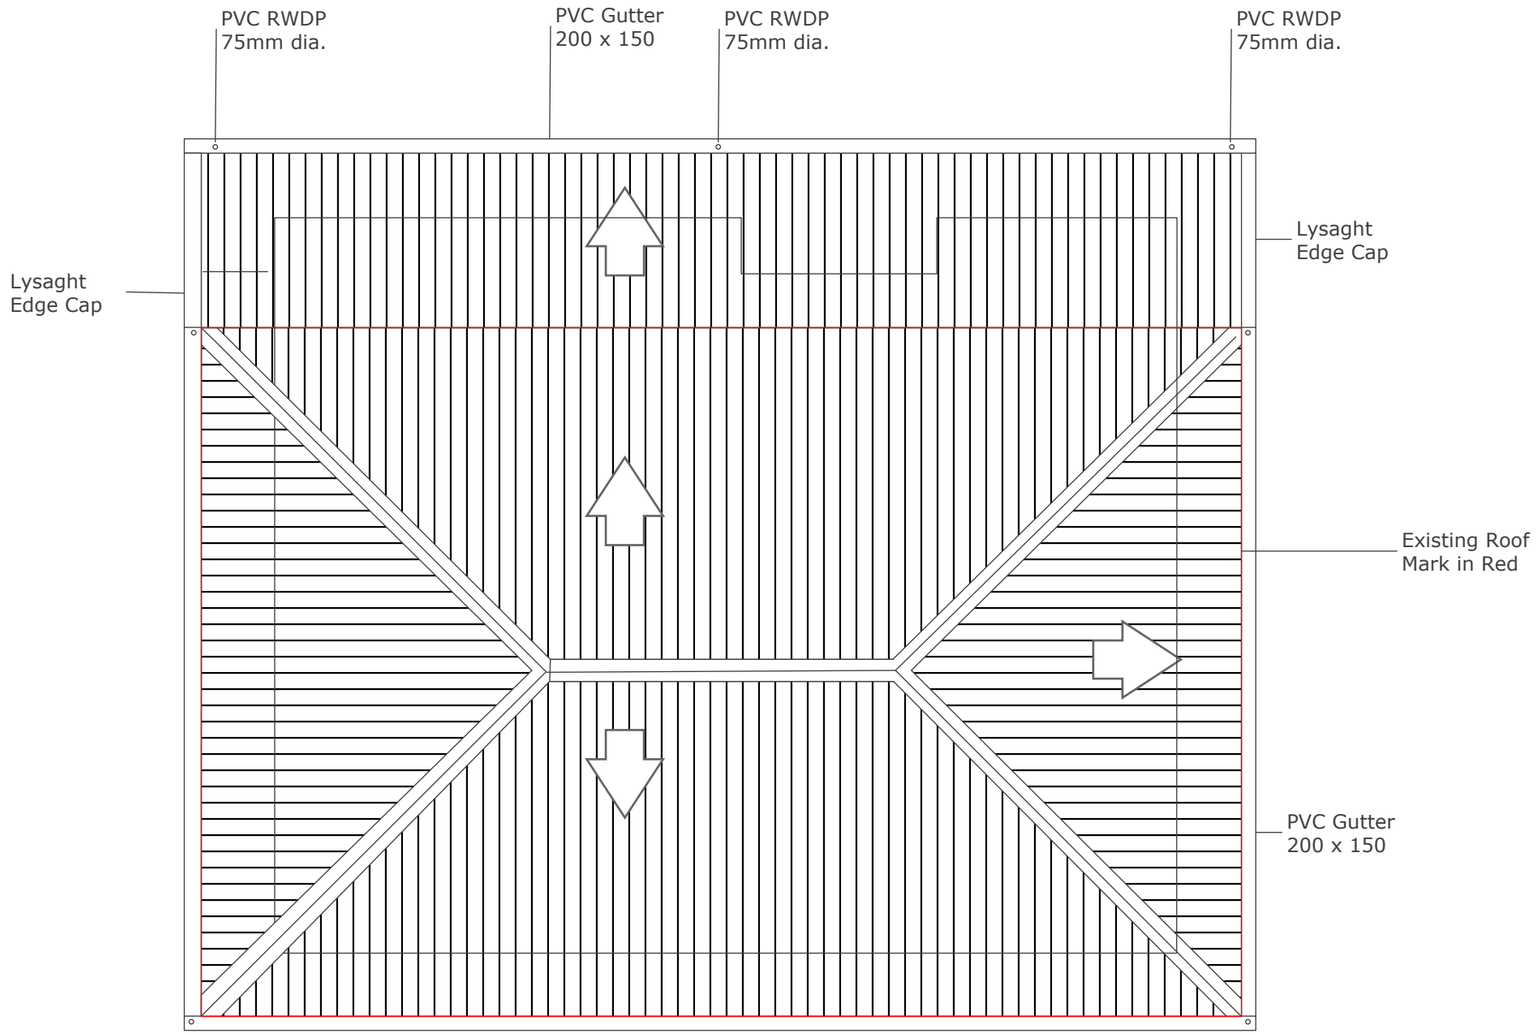

1 A09 **ROOF PLAN**

Scale: 3/16" : 1' (1:64)

Secretariat of the Uligan Council

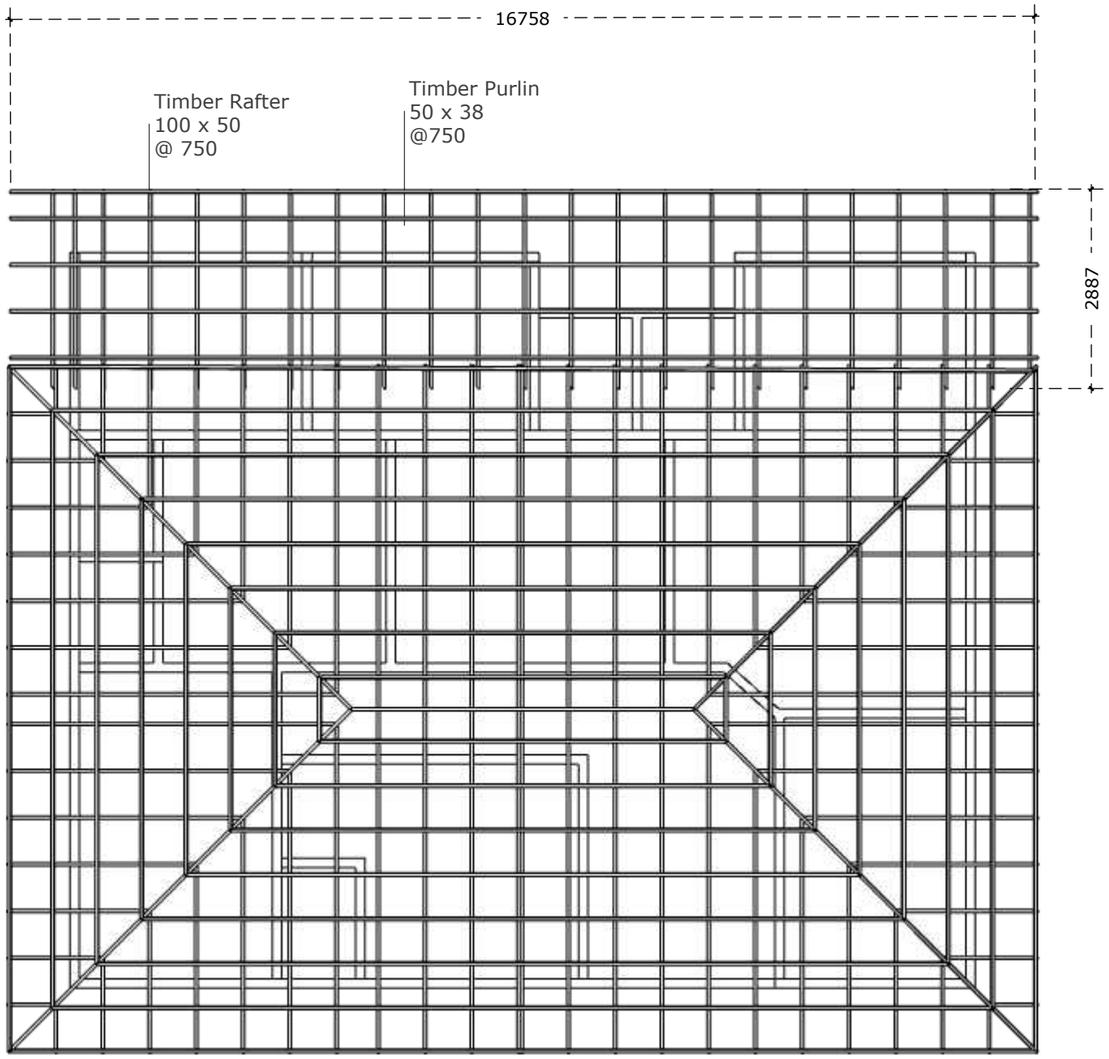

1 A10 **ROOF STRUCTURE**

Scale: 3/16" : 1' (1:64)

Secretariat of the Uligan Council

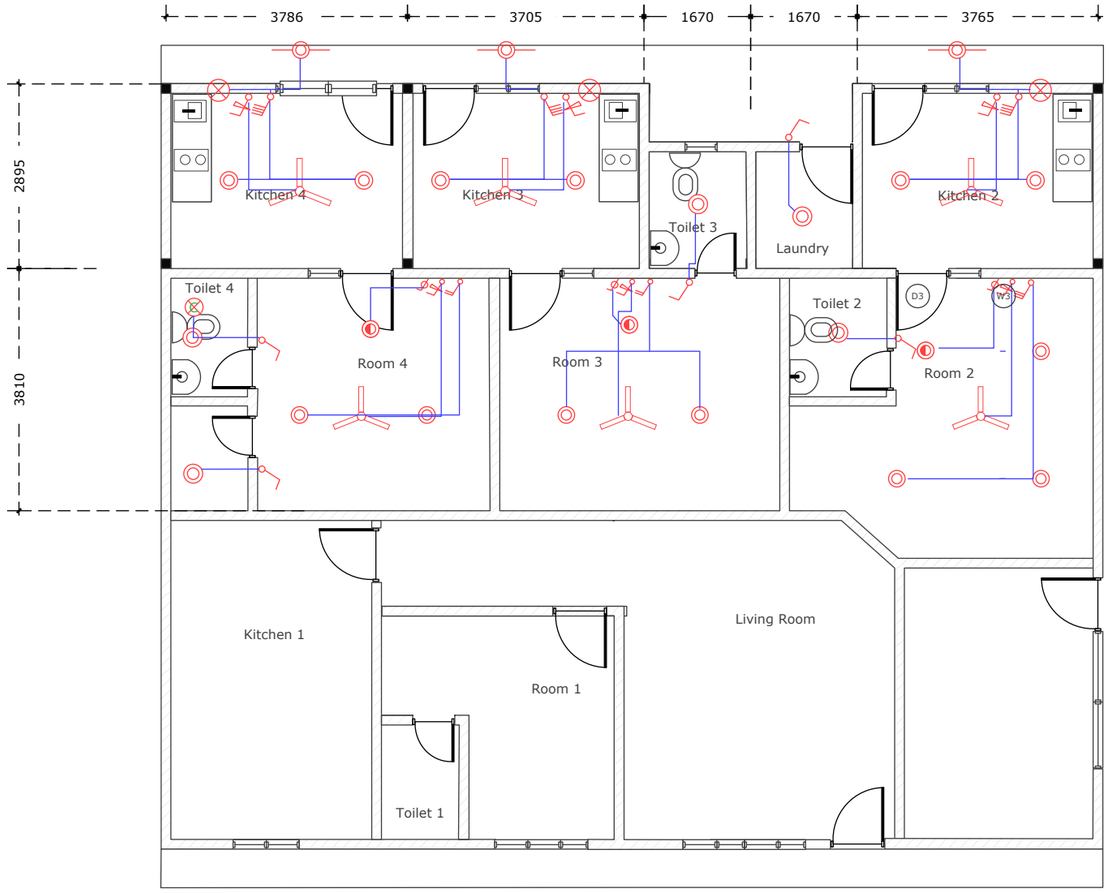

LEGEND

- Ceiling Fan 1200
- Wall Mounted Exhaust Fan 300
- Ceiling Mounted Exhaust Fan 300
- Ceiling Mount Light
- Exterior Ceiling Mount Light
- Ceiling Mount Nightlight
- Exterior Wall Mount Light
- 1 Gang 1 Way Switch
- 2 Gang 1 Way Switch
- 3 Gang 1 Way Switch
- 4 Gang 1 Way Switch
- Dimmer Switch
- Fan Controller

1 / A11 **ELECTRICAL LAYOUT**

Scale: 3/16" : 1' (1:64)

Secretariat of the Uligan Council

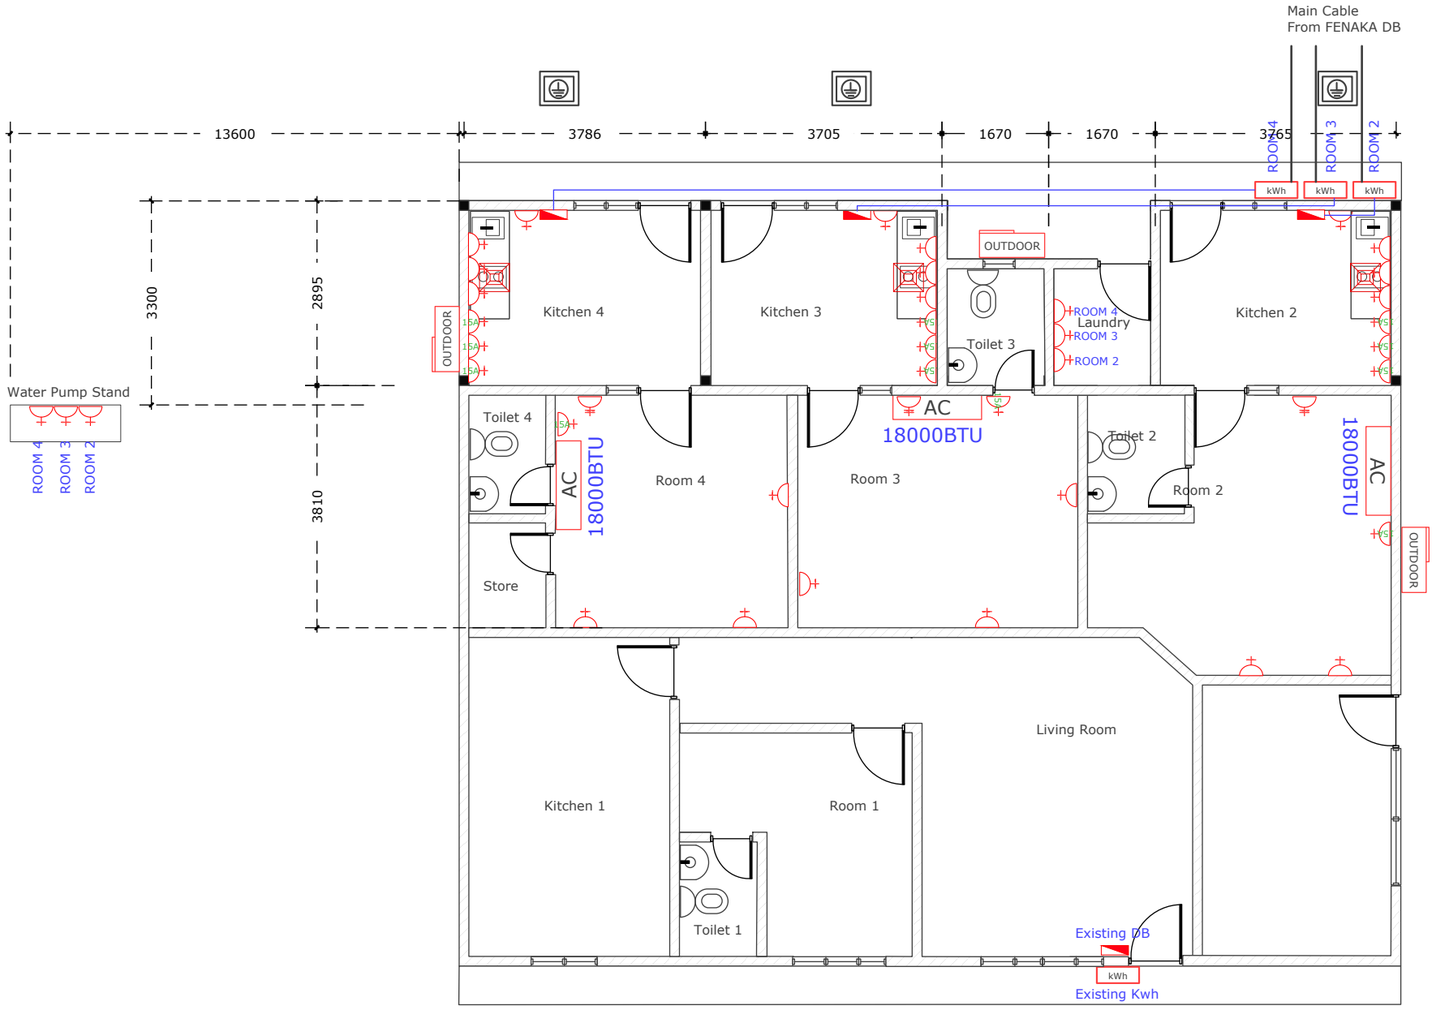

LEGEND

- kWh — House Hour Meter Single Phase
- Flush Mounted Distribution Box
- 1 Gang 15A Socket Outlet
- 1 Gang 13A Socket Outlet
- 2 Gang 13A Socket Outlet
- AC — Air-Conditioner,Indoor Unit Inveter, 18000BTU/Hr
- OUTDOOR — Air-Conditioner, Outdoor Unit
- Range Kitchen Hood 600mm
- Earth Box (as per FENAKA regulation) To be installed near Main DB

1 / A12 **MECHANICAL & POWER LAYOUT**

NOT TO SCALE

Secretariat of the Uligan Council

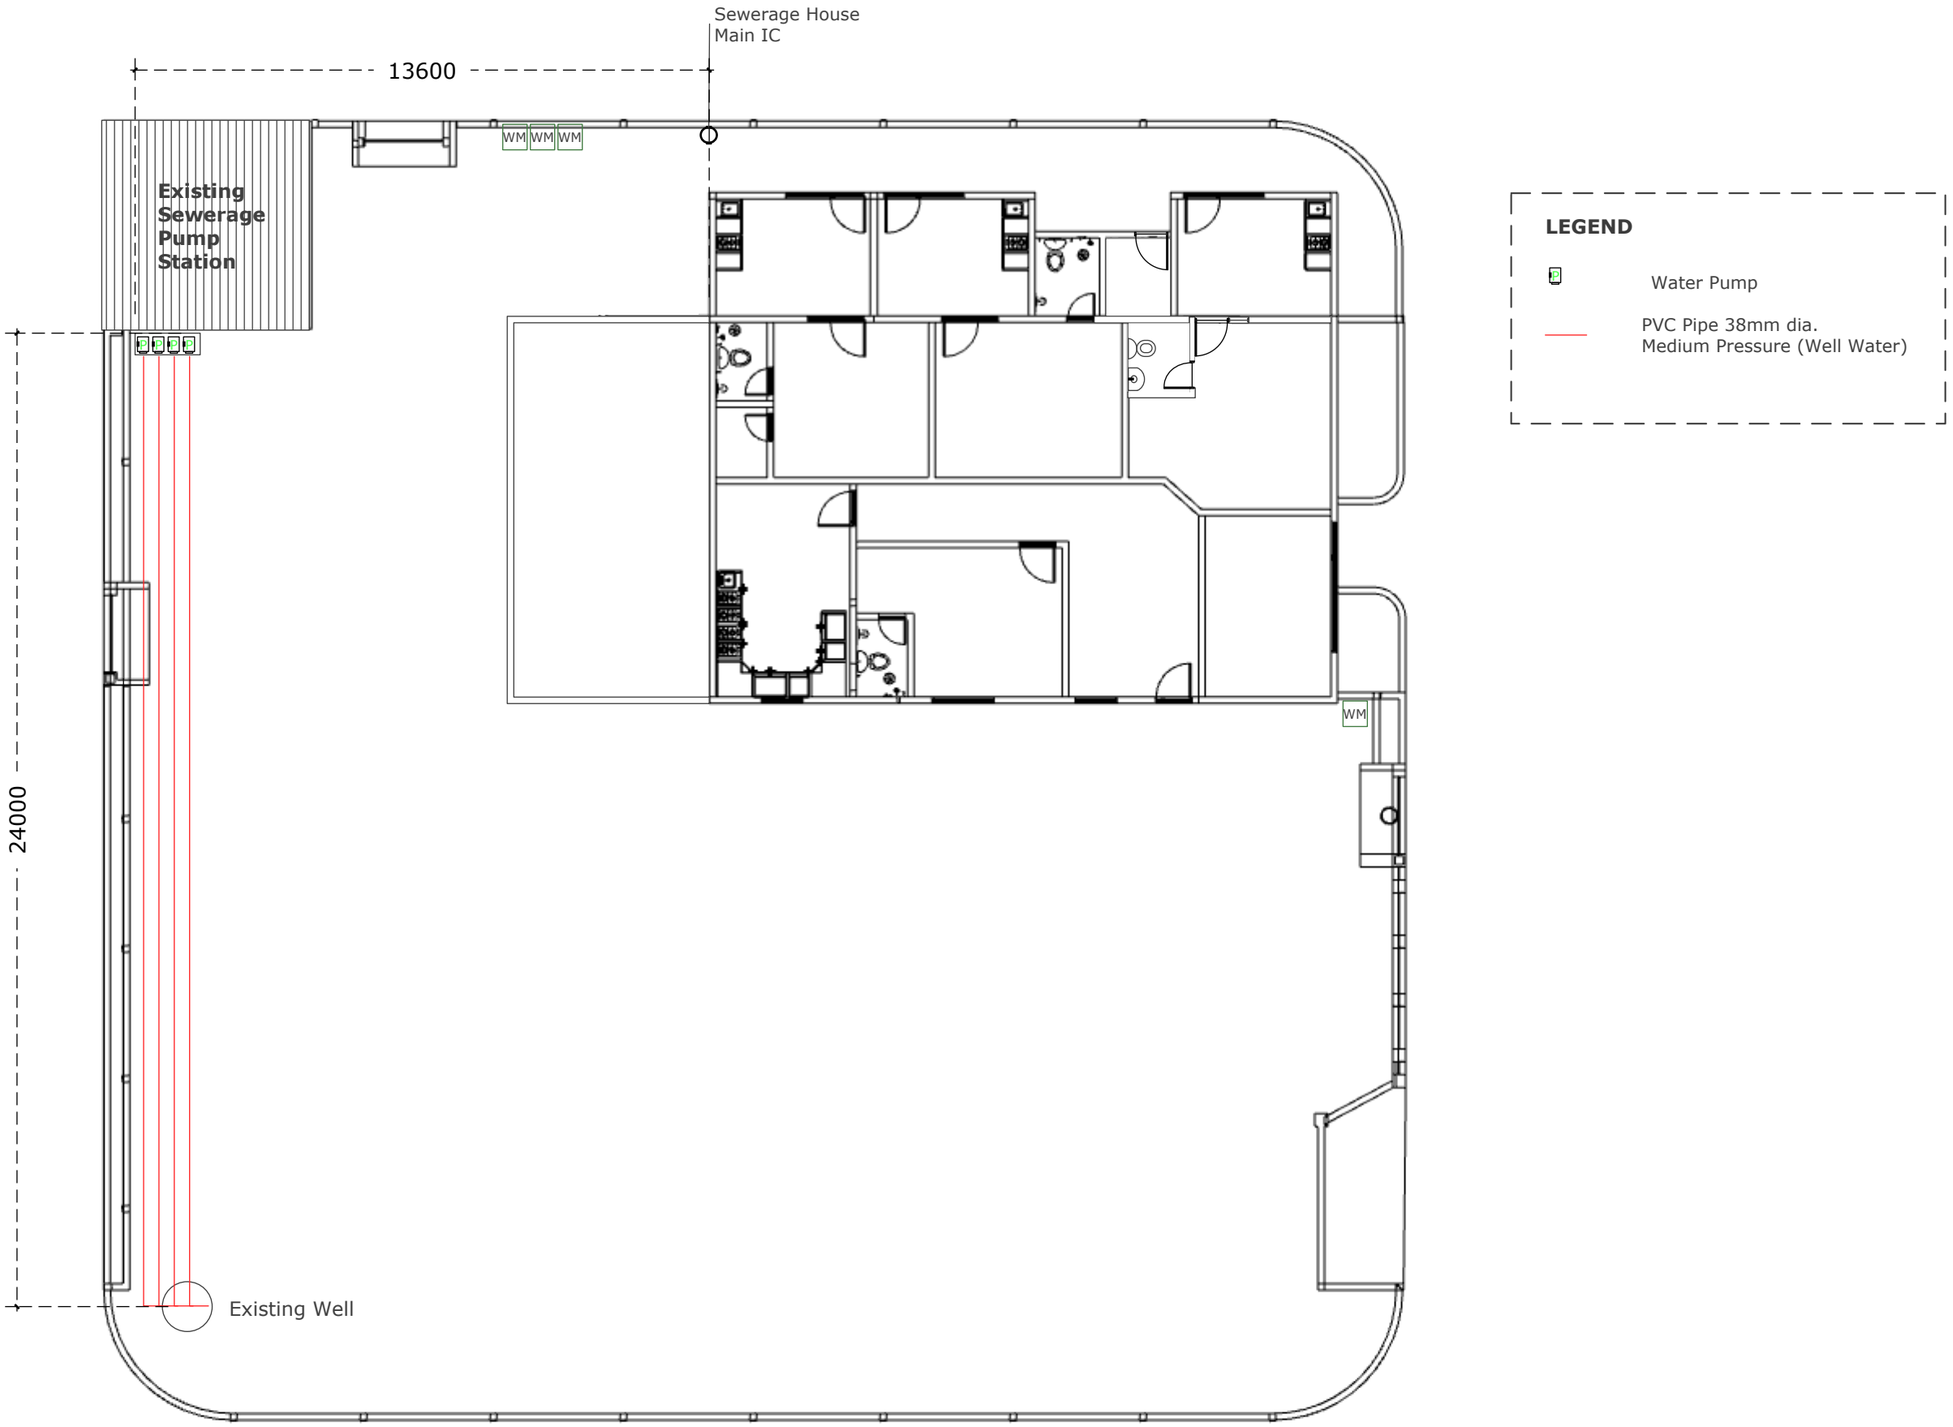

1 A13 **WATER LAYOUT-1**

Scale: 3/16" : 1' (1:64)

Secretariat of the Uligan Council

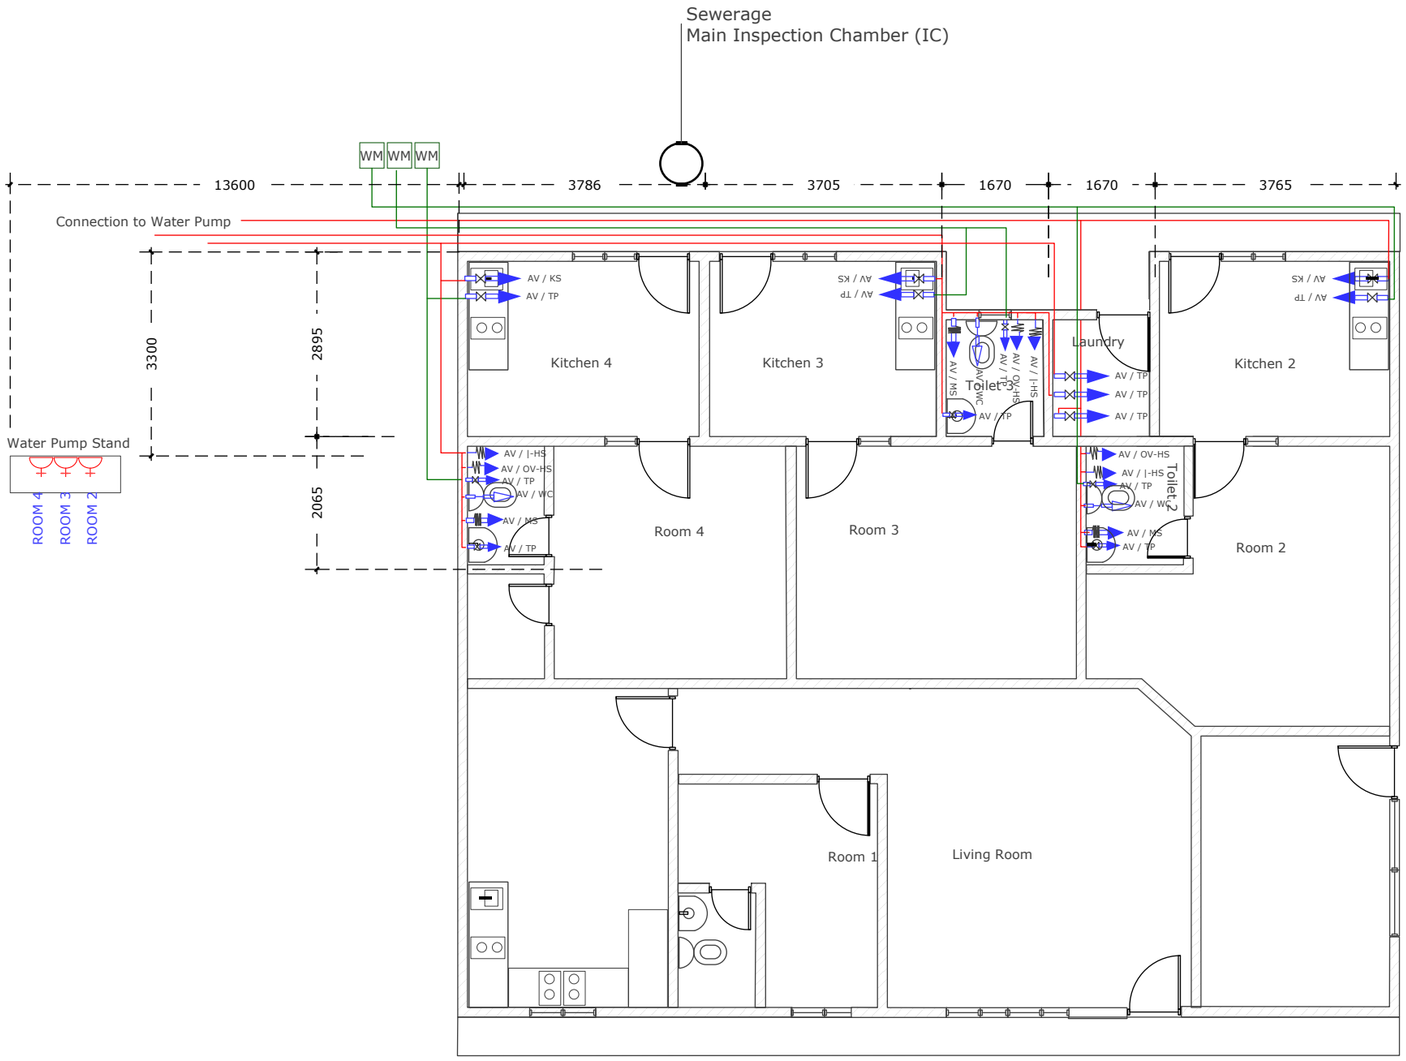

LEGEND

WM	Water Meter
AV / TP	Tap /AV
AV / MS	Muslim Shower /AV
AV / OV-HS	Overhead Shower /AV
AV / I-HS	Hand Shower /AV
AV / WC	Water Closet /AV
AV / KS	Kitchen Sink Tap /AV
	25mm PVC Class 5 Pipe (Municipal Water)
	25mm PVC Class 5 Pipe (Well Water)

1 / A14 **WATER LAYOUT-2**

Scale: 3/16" : 1' (1:64)

Secretariat of the Uligan Council

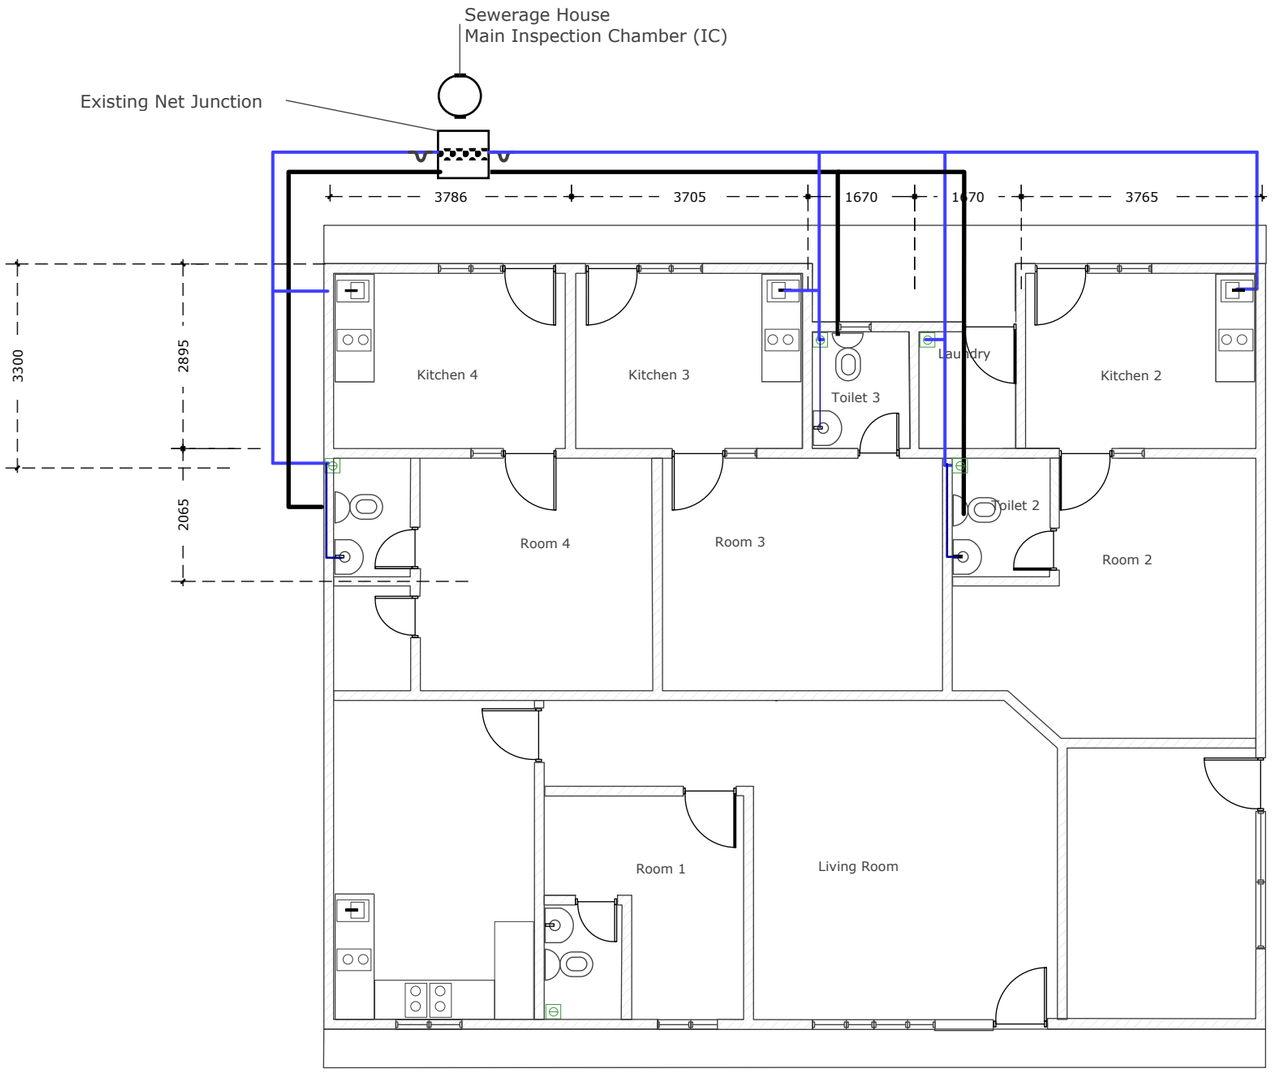

LEGEND

- Floor Drain 100x50mm
- PVC Pipe 75mm dia. Medium Pressure
- PVC Pipe 100mm dia. Medium Pressure
- PVC Pipe 38mm dia. Medium Pressure
- PVC Running Trap 75mm dia. (U-Trap), Medium Pressure

1 / A15 **SEWER LAYOUT**

Scale: 3/16" : 1' (1:64)

Secretariat of the Uligan Council

Elevation View Floor Level	**D1** 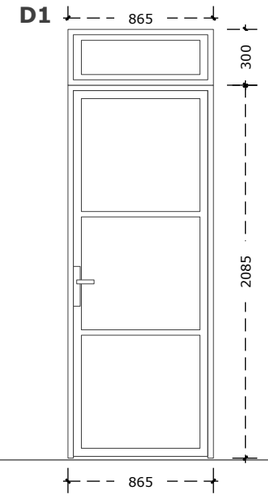 	**D2** 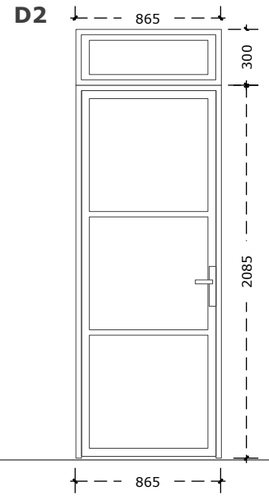 	**W2** **D3** 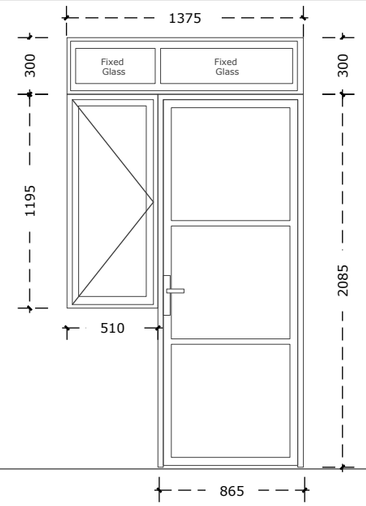 	**D4** **W3** 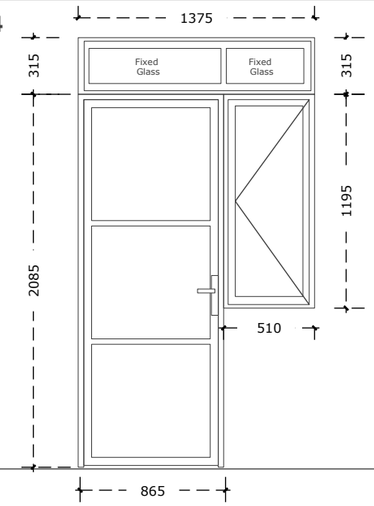
Frame Material	Door: Aluminum Grey Powder Coated	Door: Aluminum Grey Powder Coated	Door: Aluminum Grey Powder Coated Window: Aluminum Grey Powder Coated	Door: Aluminum Grey Powder Coated Window: Aluminum Grey Powder Coated
Panel Material	Door: Aluminum Grey Powder Coated with Grey 5mm Cladding Panel	Door: Aluminum Grey Powder Coated with Grey 5mm Cladding Panel	Door: Aluminum Grey Powder Coated with Grey 5mm Cladding Panel Window: Aluminum Grey Powder Coated with 5mm Black Glass Panel	Door: Aluminum Grey Powder Coated with Grey 5mm Cladding Panel Window: Aluminum Grey Powder Coated with 5mm Black Glass Panel
Qty	02	02	02	01

Elevation View Floor Level	**D5** 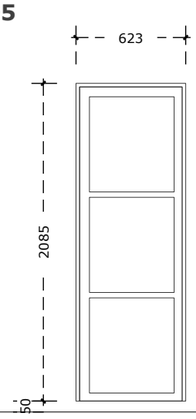 	**D6** 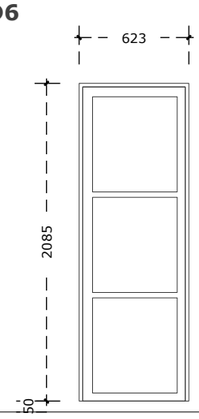 	**V1** 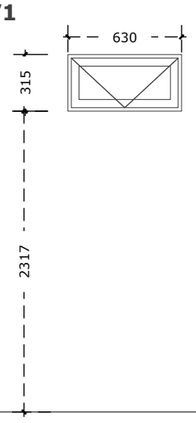 	**W1 (EXISTING WINDOW)** 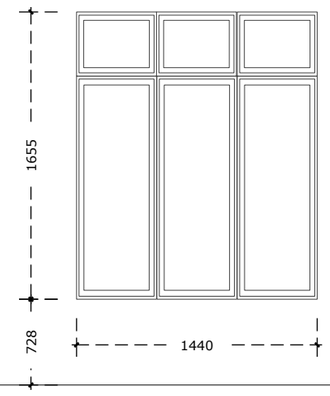 Fabrication not required as this is an existing window. No. of Window: 03 Contractor is required to remove and re-install these 3 windows.
Frame Material	Aluminum Grey Powder Coated	Aluminum Grey Powder Coated	Aluminum Grey Powder Coated	Aluminum Grey Powder Coated
Panel Material	Aluminum Grey Powder Coated with Grey Cladding Panel	Aluminum Grey Powder Coated with Grey Cladding Panel	Aluminum Grey Powder Coated with Black Glass Panel	Aluminum Grey Powder Coated with Black Glass Panel
Qty	02	02	01	03

1 / A16 **DOOR & WINDOW SCHEDULE**

NOT TO SCALE

Secretariat of the Uligan Council

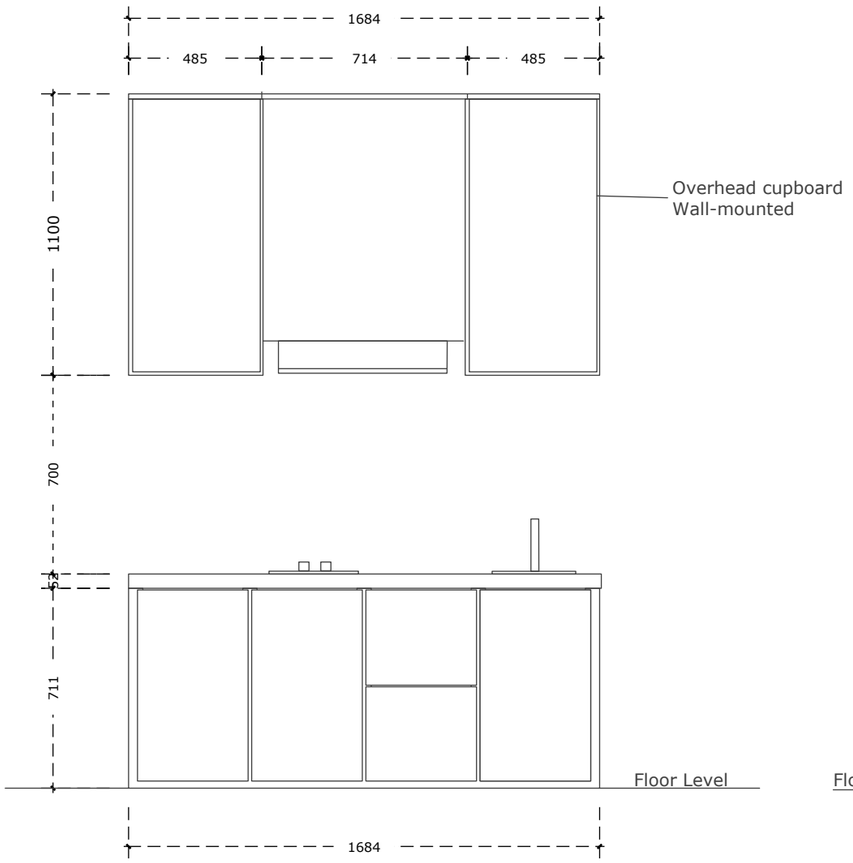

ELEVATION VIEW (FRONT)

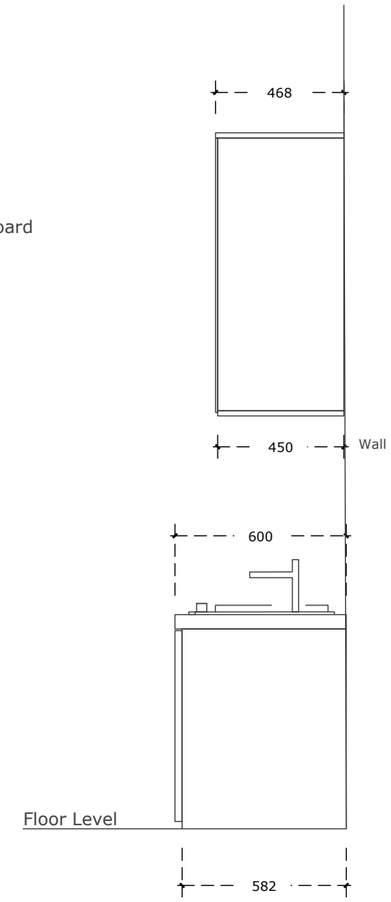

ELEVATION VIEW

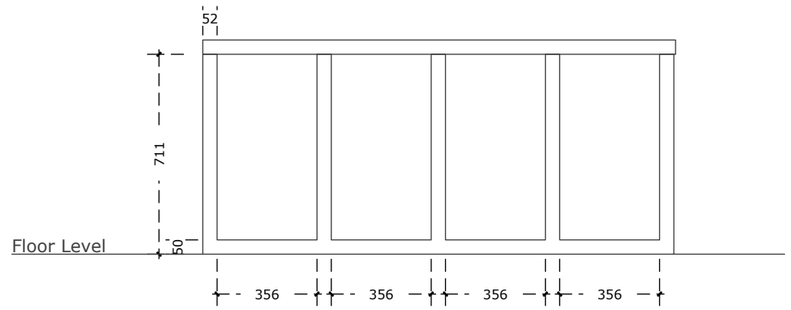

ELEVATION VIEW

1 A17 **KITCHEN CUPBORD DETAILS**

NOT TO SCALE

Secretariat of the Uligan Council