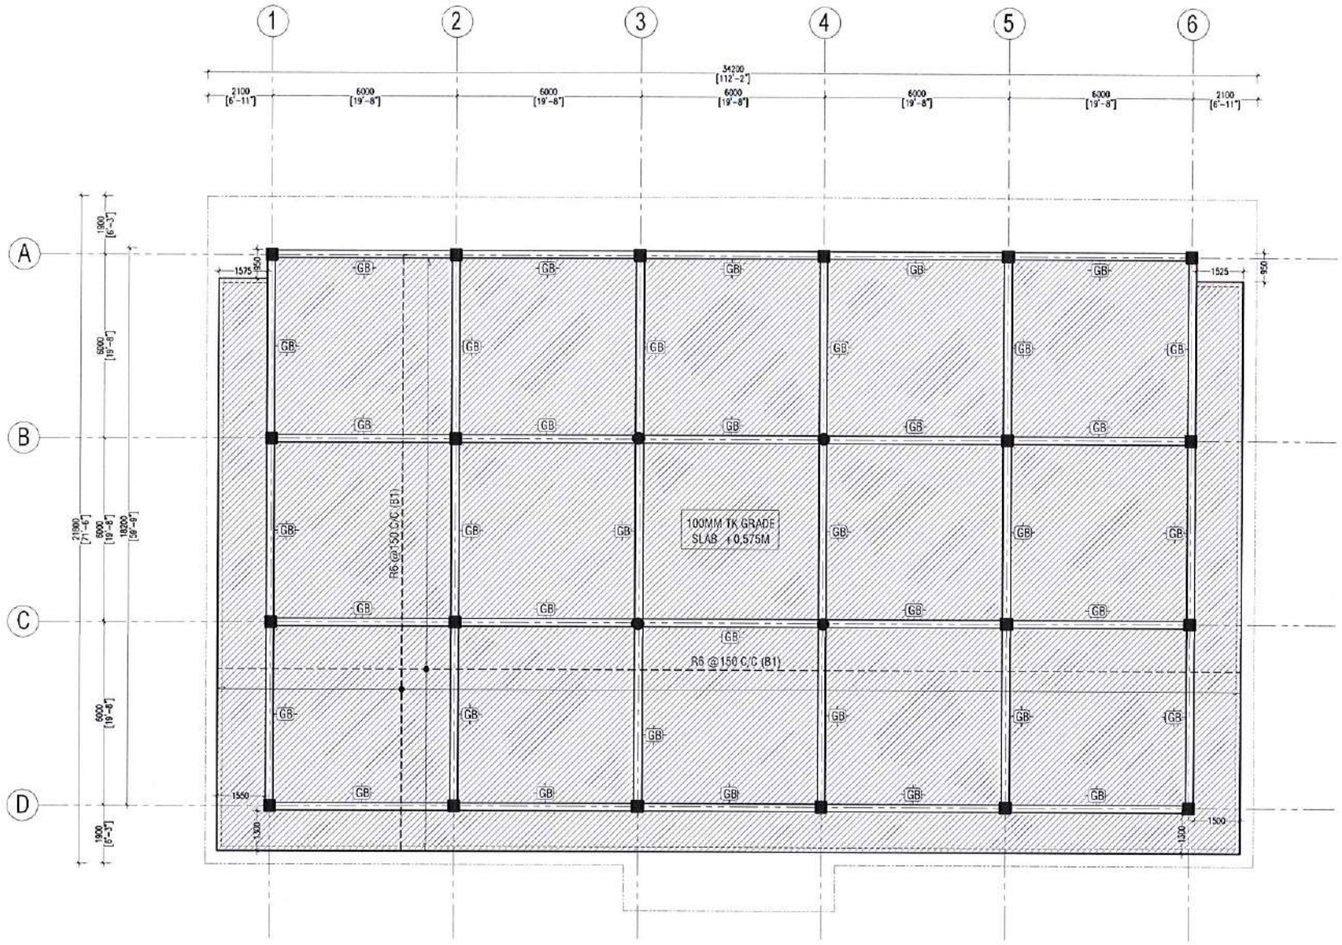

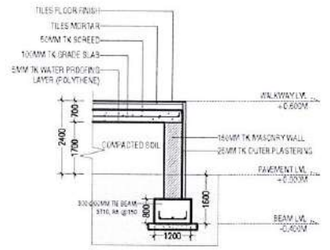

WALKWAY WALL DETAILS

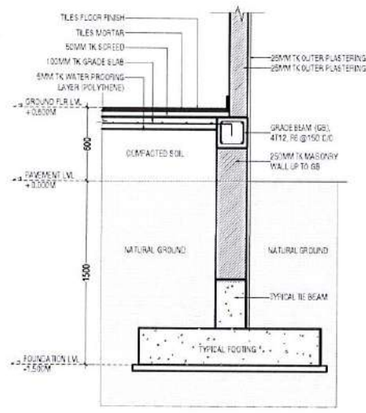

TYPICAL FOUNDATION TO FLOOR & WALL CONNECTION

STRUCTURAL NOTES

GRADE SLAB THICKNESS	= 100MM
MIX RATIO OF CONCRETE	= 1:2:4
REINFORCEMENT	= R6 @150 B/W
UNDERLAY POLYTHENE SHEET 500 GAUGE	

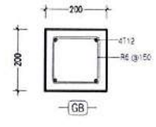

GROUND FLOOR BEAM PLAN +0.575M LVL

[CITY COUNCIL BUILDING - GDH. THINADHOO]
SCALE 1:200

N

Ministry of National Planning,Housing & Infrastructure
ACCREDITED CHECKER
ARCHITECTURAL CHECKER B1
Name: Saeed Adam VALIDITY: 13.11.23 - 12.11.25
Accredited No: BPR2023046B1 B1-2023-046-001

Ministry of National Planning, Housing & Infrastructure
ACCREDITED CHECKER
STRUCTURAL CHECKER A1
Name: Mohamed Muththalib Waleed VALIDITY: 23.09.23 - 11.09.25
Accredited No: BPR2023042A1 A1-2023-042-001

OWNER :
THINADHOO CITY COUNCIL

KEY PLAN :

NOTES :

- THIS DRAWING SHALL NOT BE USED FOR CONSTRUCTION UNLESS CERTIFIED.
- CONTRACTOR TO VERIFY ALL DIMENSIONS OF EXISTING SITE BEFORE COMMENCING ANY WORK OR PREPARING SHOP DRAWINGS.
- DO NOT SCALE DRAWINGS, USE WRITTEN DIMENSIONS ONLY.
- THIS DRAWING IS TO BE READ IN CONJUNCTION WITH THE SPECIFICATIONS AND CONDITIONS OF CONTRACT.
- THIS DRAWING AND DESIGN IS COPYRIGHT AND NO PORTION MAY BE REPRODUCED WITHOUT THE PERMISSION OF THE CONSULTANT.

NO.	REVISION	DATE

PROJECT :

THINADHOO CITY COUNCIL
MCH BUILDING

DESCIPLINE :

- [ ] ARCHITECTURAL DESIGN
- [x] STRUCTURAL DESIGN
- [ ] INTERIOR DESIGN
- [ ] SERVICES DESIGN
- [ ] _____

PHASE :

- [ ] CONCEPTUAL DESIGN
- [ ] DESIGN DEVELOPMENT
- [ ] BUILDING APPROVAL
- [x] CONSTRUCTION DOCUMENTATION
- [ ] AS-BUILT DRAWINGS
- [ ] _____

DESIGNATION	NAME
DESIGNER	INSIDE PLUS
ARCHITECT	AHMED ASHRAF
ENGINEER	ZIMAAM HASSAN YOOSUF
ARCH. CHECKER	SAEED ADAM
STRU. CHECKER	MOHAMMED MUMTHTHALIB WALEEB

INSIDE+
Interior Architecture & Design
H.Theveli (7th Floor) . Kalaafaanu Hin'gun . Male' . Maldives
info@inside-plus.com
www.inside-plus.com
+960 333 7587

CONTENTS :
AS GIVEN

CODE :	SHEET NO. :	REVISION :
S	03	0

SCALE :	AS GIVEN	DATE :	05 MAY 2024
FORMAT :	A3	ISSUE DATE :	
FILE NAME :			