



NOTES:

- THIS DRAWING SHALL NOT BE USED FOR CONSTRUCTION UNLESS CERTIFIED.
- CONTRACTOR TO VERIFY ALL DIMENSIONS OF EXISTING SITE BEFORE COMMENCING ANY WORK OR PREPARING SHOP DRAWINGS.
- DO NOT SCALE DRAWINGS. USE WRITTEN DIMENSIONS ONLY.
- THIS DRAWING IS TO BE READ IN CONJUNCTION WITH THE SPECIFICATIONS AND CONDITIONS OF CONTRACT.
- THIS DRAWING AND DESIGN IS COPYRIGHT AND NO PORTION MAY BE REPRODUCED WITHOUT THE PERMISSION OF THE CONSULTANT.

NO.	REVISION	DATE

PROJECT: THINADHOO CITY COUNCIL MCH BUILDING

DISCIPLINE:

☒ ARCHITECTURAL DESIGN

☐ STRUCTURAL DESIGN

☐ INTERIOR DESIGN

☐ SERVICES DESIGN

PHASE:

☐ CONCEPTUAL DESIGN

☐ DESIGN DEVELOPMENT

☐ BUILDING APPROVAL

☒ CONSTRUCTION DOCUMENTATION

☐ AS-BUILT DRAWINGS

DESIGNATION	NAME
DESIGNER	INSIDE PLUS
ARCHITECT	AHMED ASHRAF
ENGINEER	ZIMAAM HASSAN YOUSUF
ARCH. CHECKER	SAEED ADAM
STRU. CHECKER	MOHAMMED MUMTHALIB WALEEB


INSIDE+
Interior Architecture & Design
H.Theveli (7th Floor) , Kaafanuu Hin'gun , Male' , Maldives

info@inside-plus.com
www.inside-plus.com
+960 333 7587

CONTENTS:

AS GIVEN

CODE:	SHEET NO.:	REVISION:
A	01	0
SCALE:	AS GIVEN	DATE:
FORMAT:	A3	ISSUE DATE:
FILE NAME:		

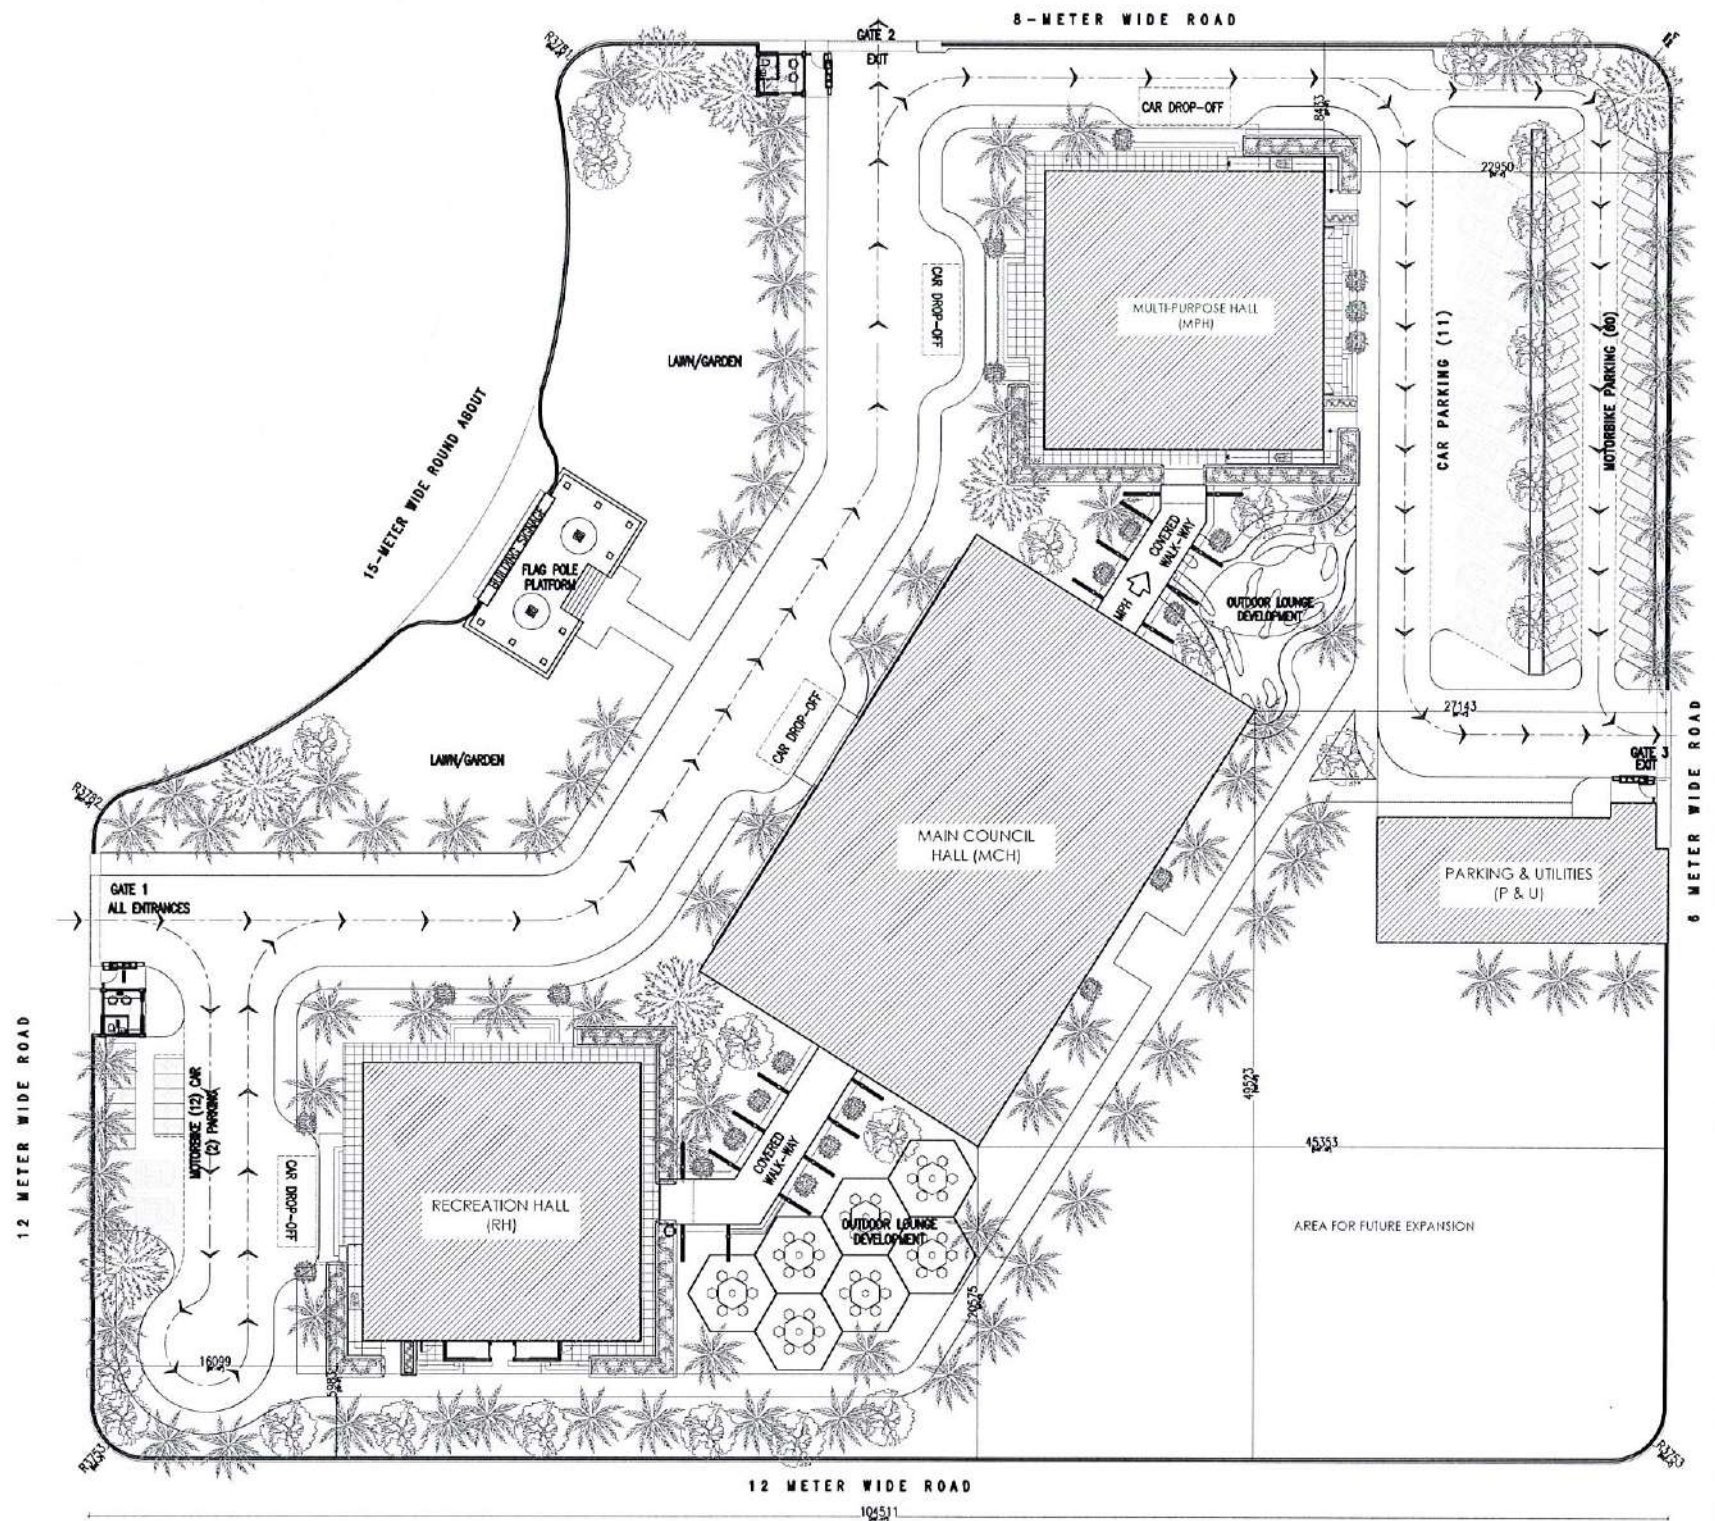

SITE LOCATION PLAN
[CITY COUNCIL BUILDING - GDH, THINADHOO]
SCALE 1:500

Ministry of National Planning, Housing & Infrastructure

ACCREDITED CHECKER

ARCHITECTURAL CHECKER B1

Name: Saeed Adam VALIDITY: 13.11.23 - 12.11.25
Accredited No: BPR2023046B1 B1-2023-046-001

Ministry of National Planning, Housing & Infrastructure

ACCREDITED CHECKER

STRUCTURAL CHECKER A1

Name: Mohamed Muththalib Waleed VALIDITY: 23.09.23 - 11.09.25
Accredited No: BPR2023042A1 A1-2023-042-001