

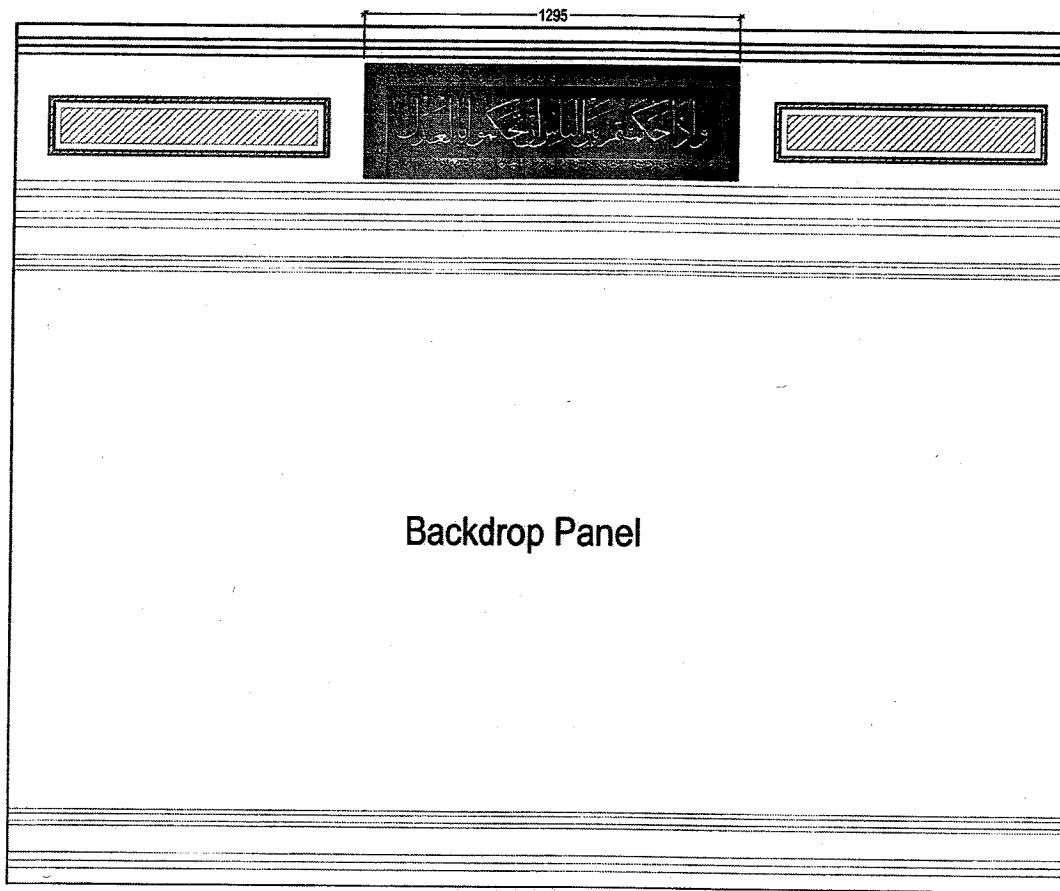
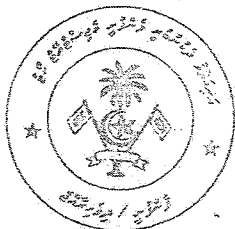
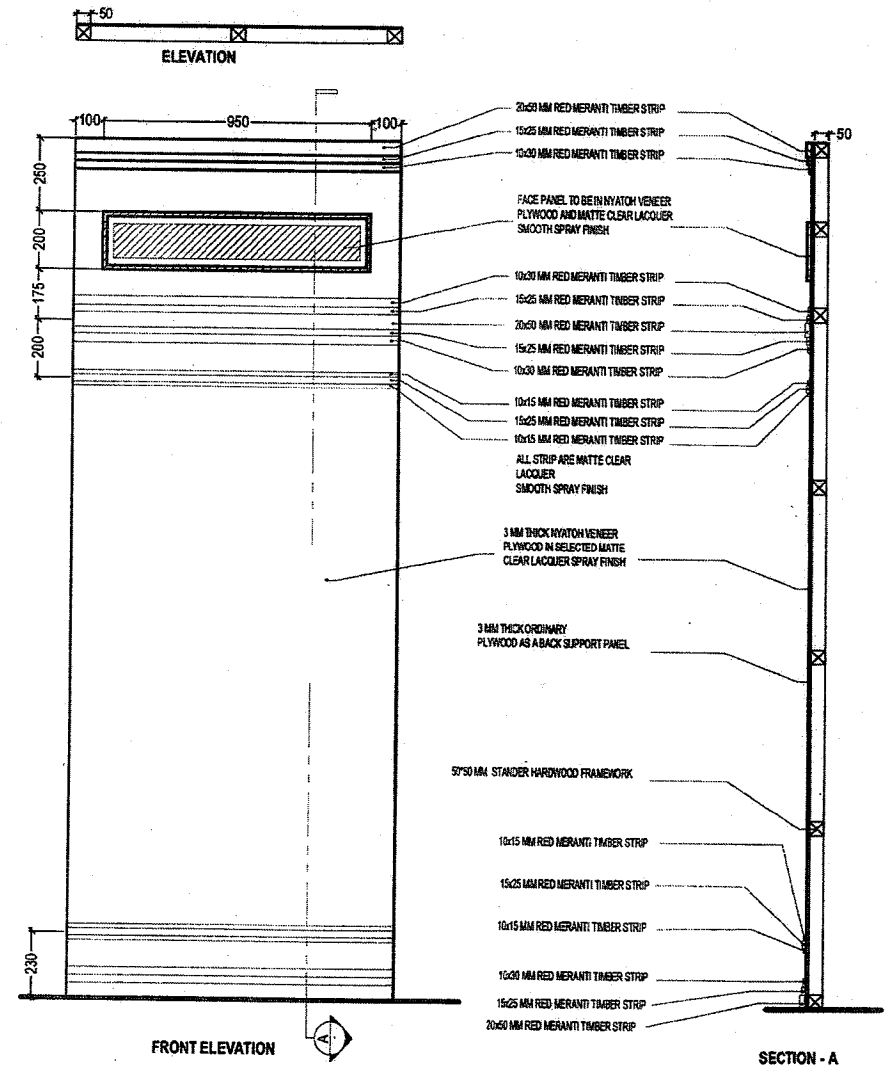


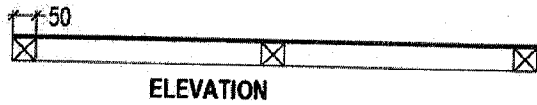


COURT ROOM BACK PANELS DETAILS
SCALE

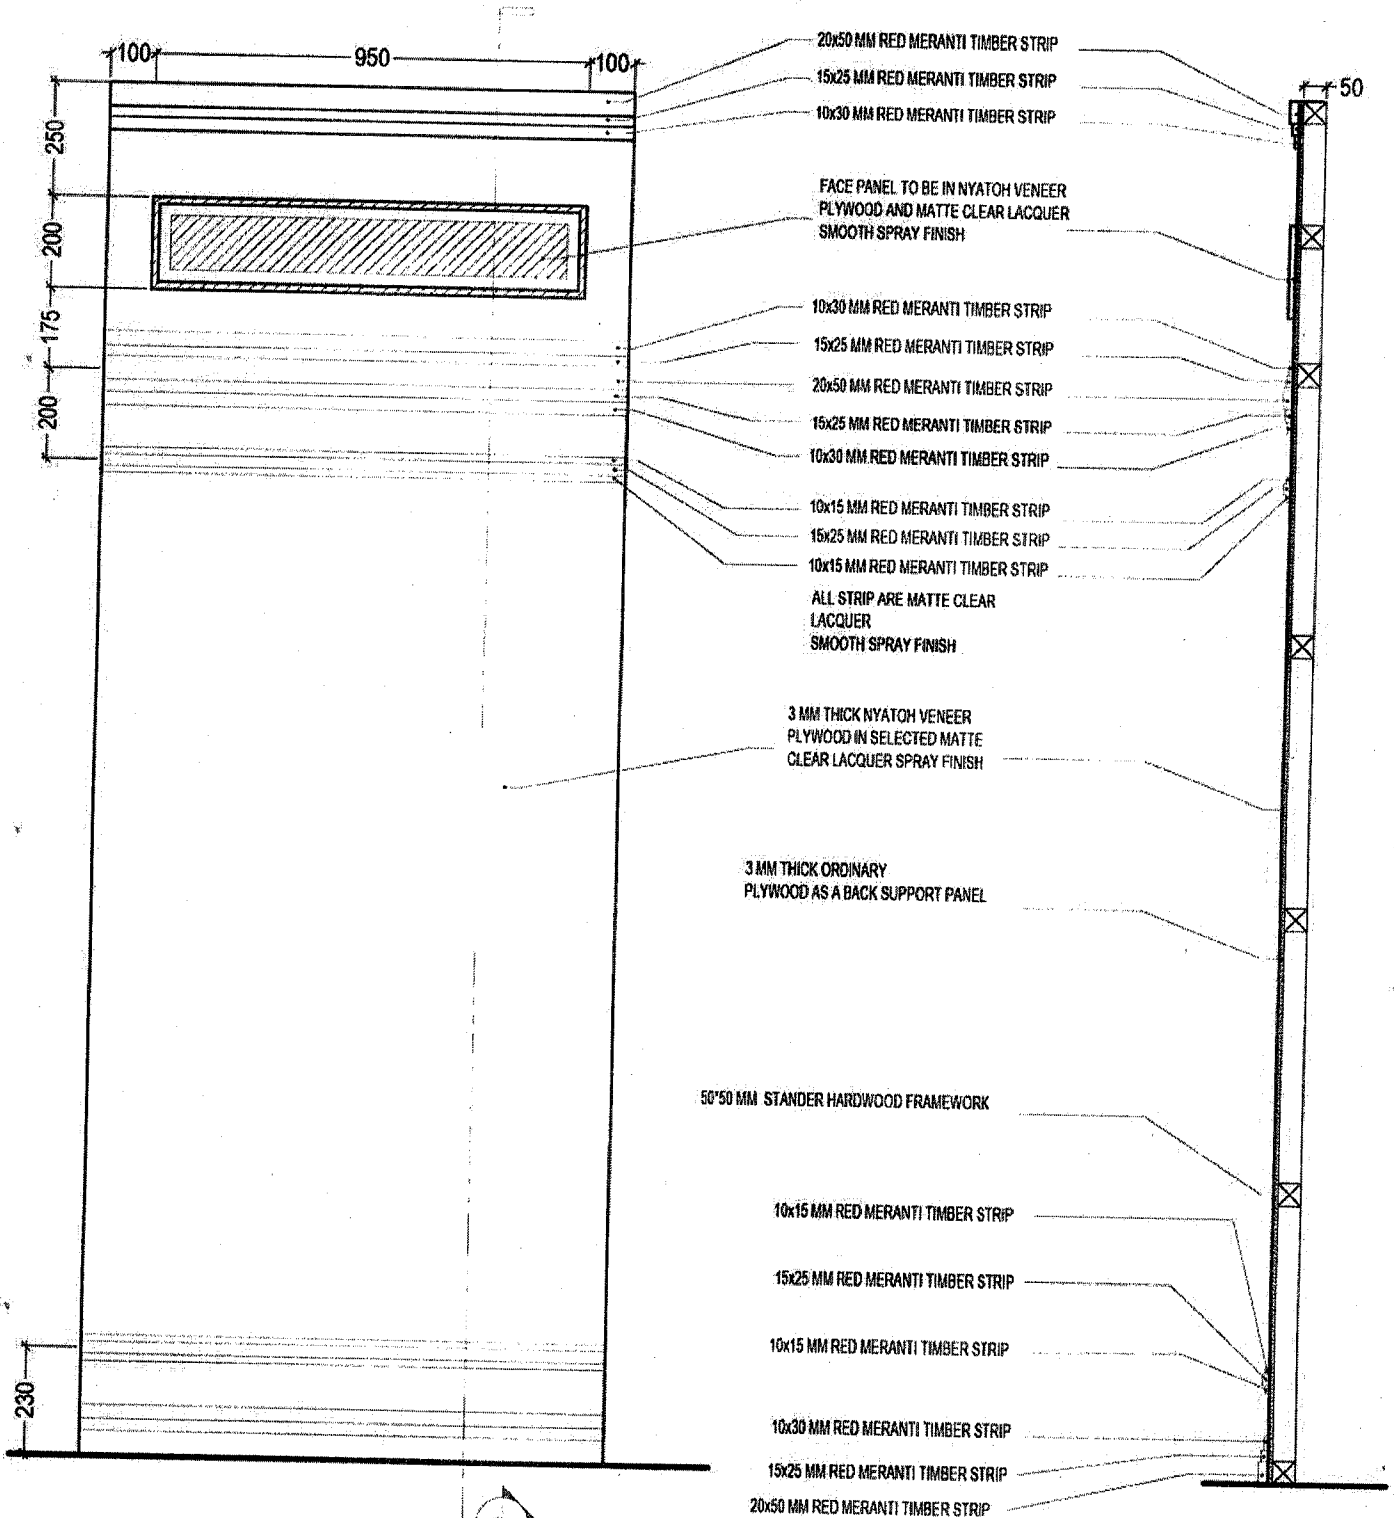


FRONT ELEVATION

SECTION - A

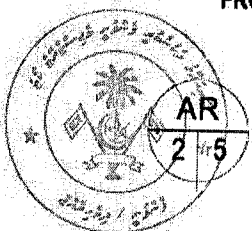


COURT ROOM BACK PANELS DETAILS



SCALE

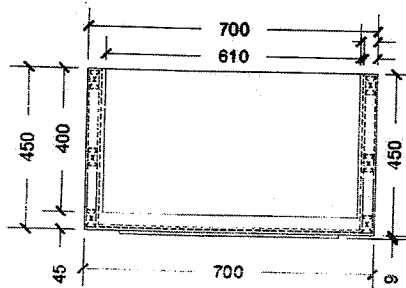


PLAN VIEW

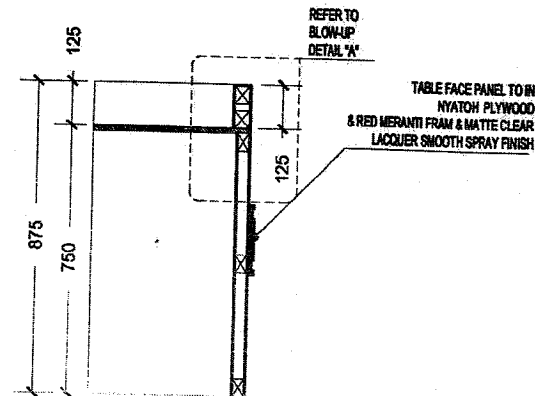

SECTION

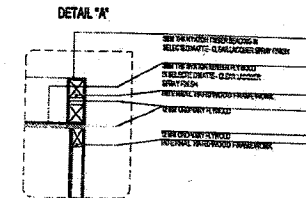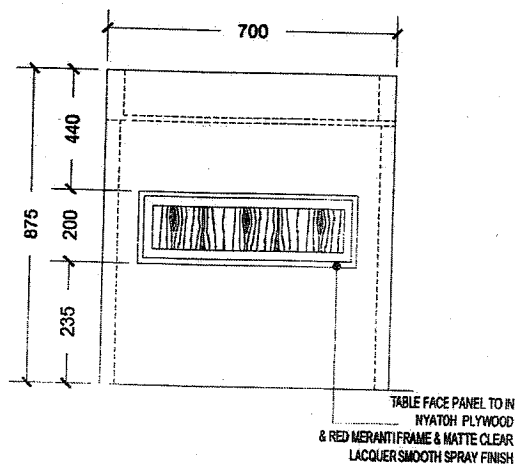

FRONT ELEVATION

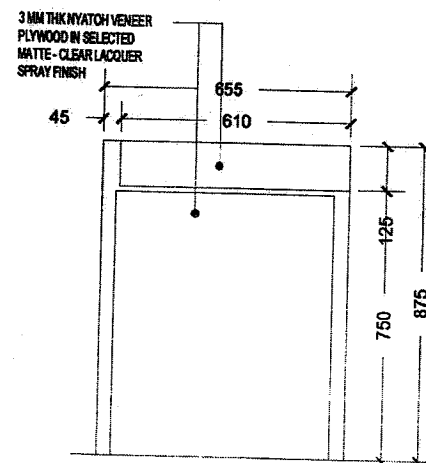


REAR ELEVATION


NOTE:

ALL TIMBERS WHICH ARE USED FOR THE STANDARD EXTERNAL FRAMEWORK TO BE APPLIED WITH SOLIGNUM TIMBER TREATMENT CHEMICAL OR EQUIVALENT, 24 HOURS BEFORE USING ON THE FRAMEWORK.

ALL SIDES TO BE FINISHED WITH NATURAL VENEER OF THE SAME WOOD USED ON THE RESPECTIVE PART OF THE FURNITURE.

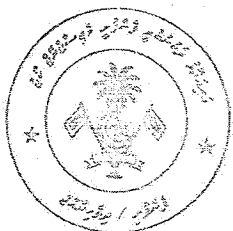

REGISTRARS/LAWYER'S/WITNESS' TABLE
TABLE DETAILS

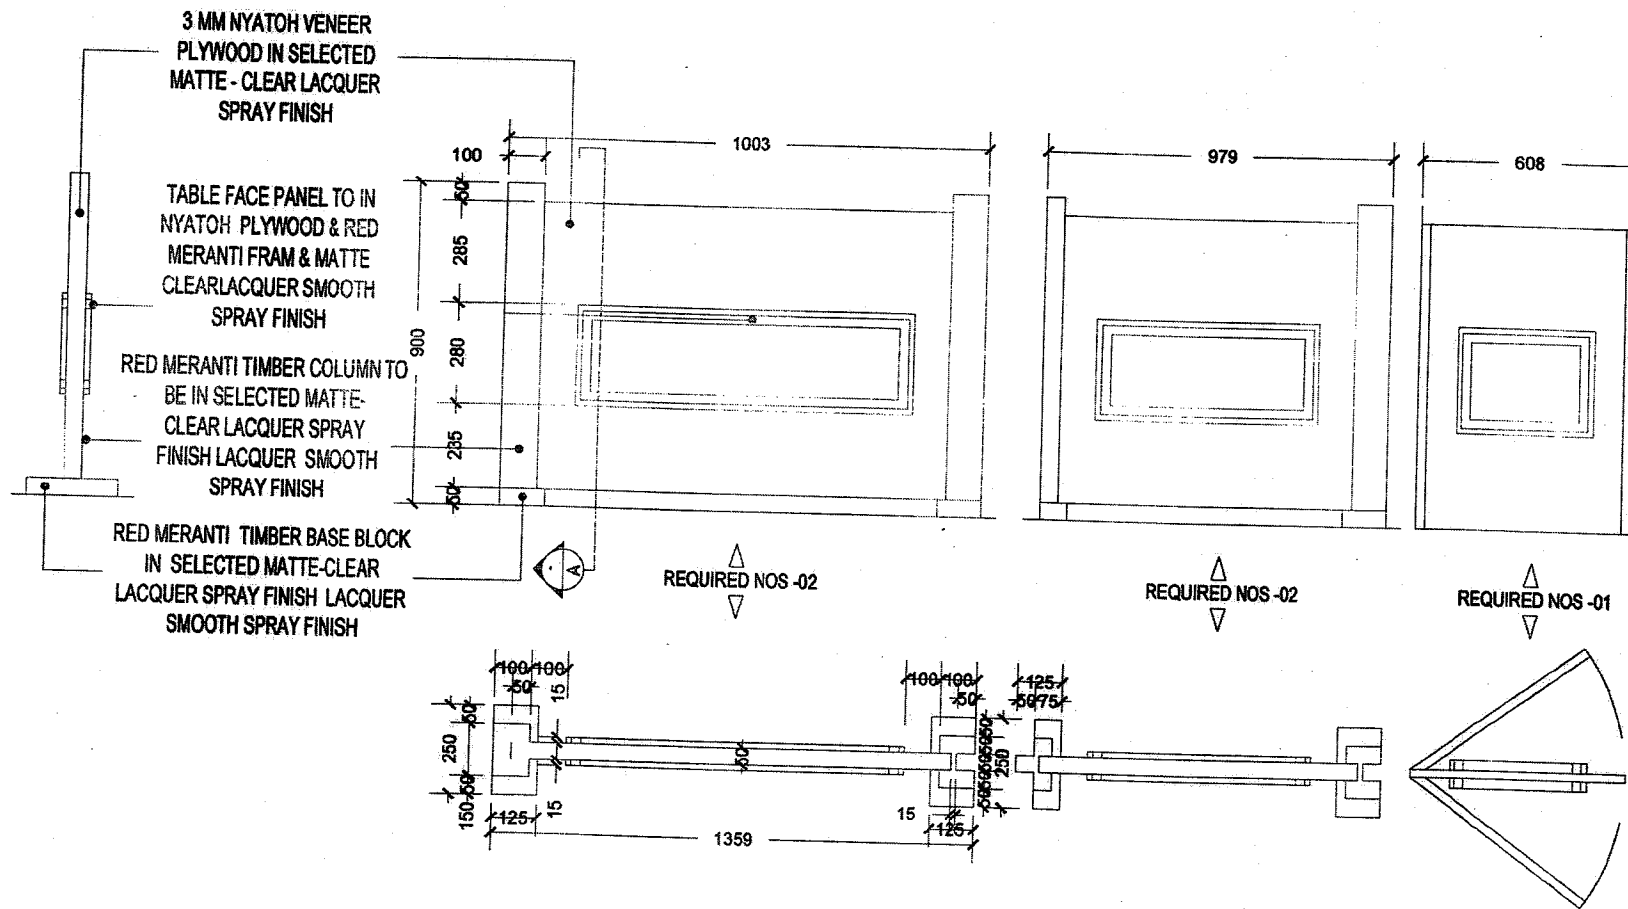

ALL THE TIMBERS WHICH ARE USED
FOR THE STANDARD INTERNAL
FRAME WORK TO BE APPLIED WITH
SOLIGNUM TIMER TREATMENT
CHEMICAL OR EQUIVALENT, 24HRS
BEFORE USING ON THE
FRAMEWORK

ALL THIN SIDE TO BE FINISHED
WITH NATURAL VENEER OF THE
SAME WOOD USED ON THE
RESPECTIE PART OF THE
FURNITURE

 **DIVIDER PARTITION DETAIL**
1:20

