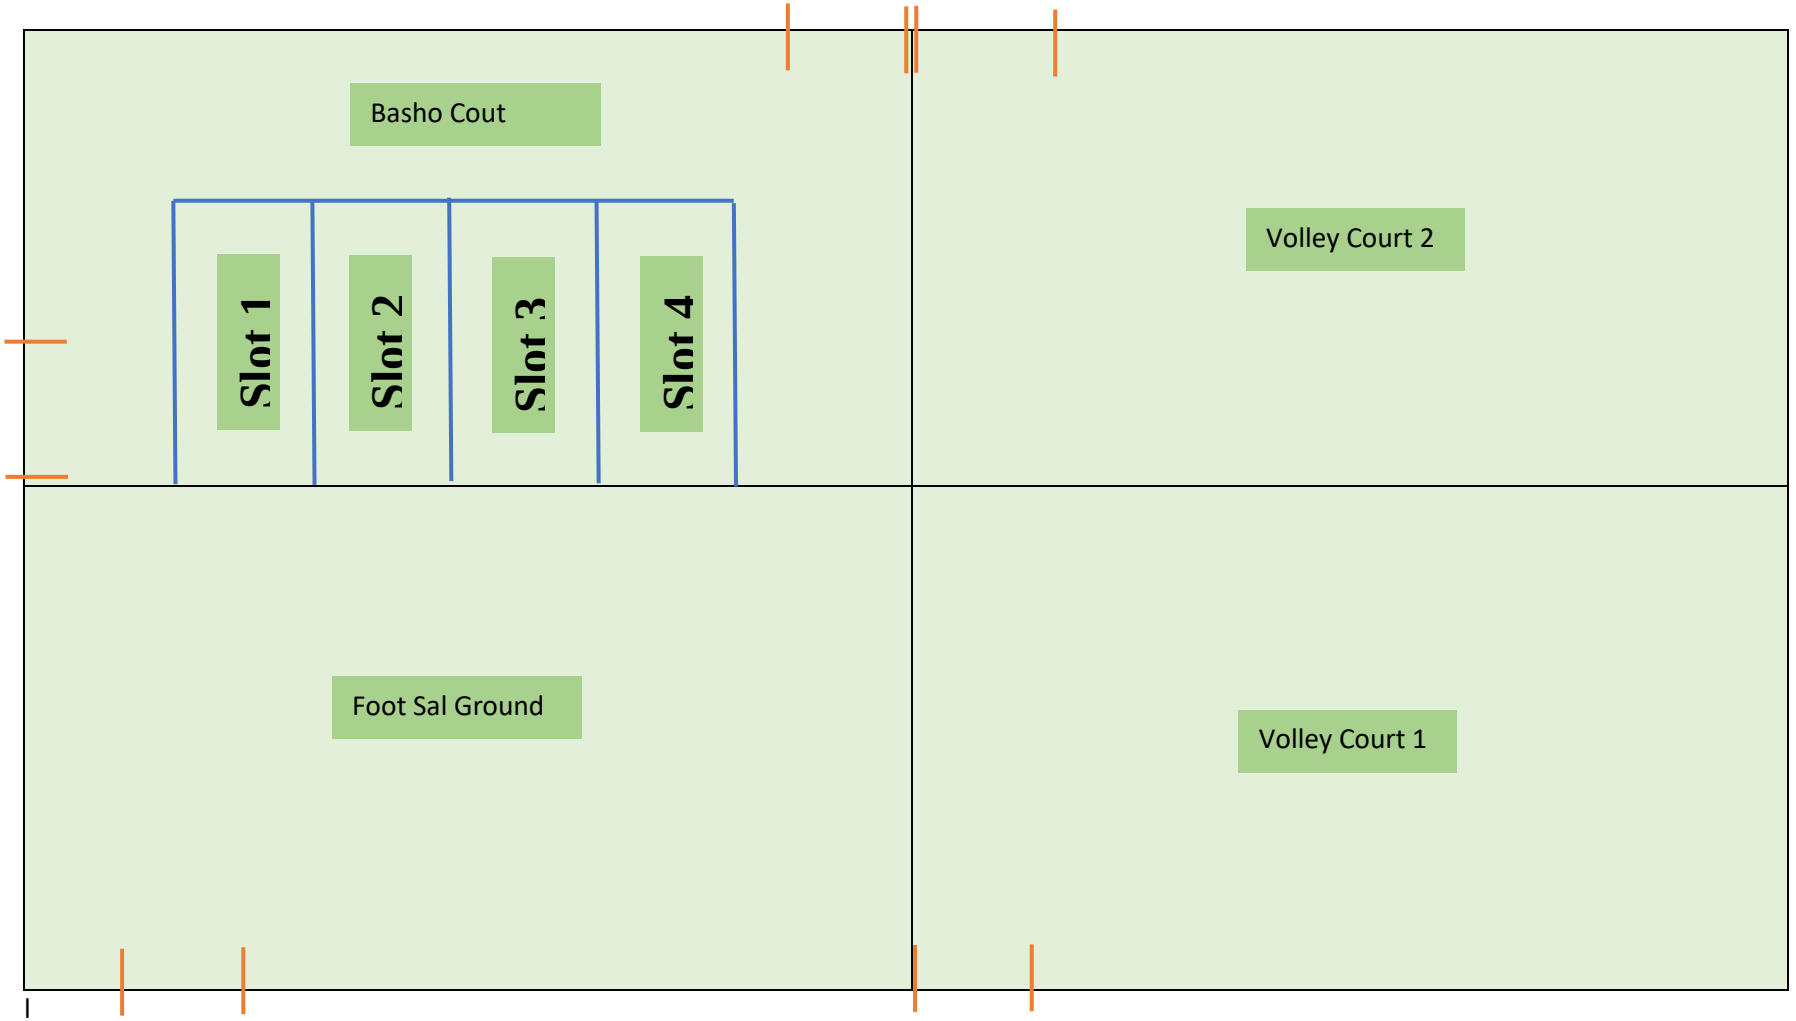
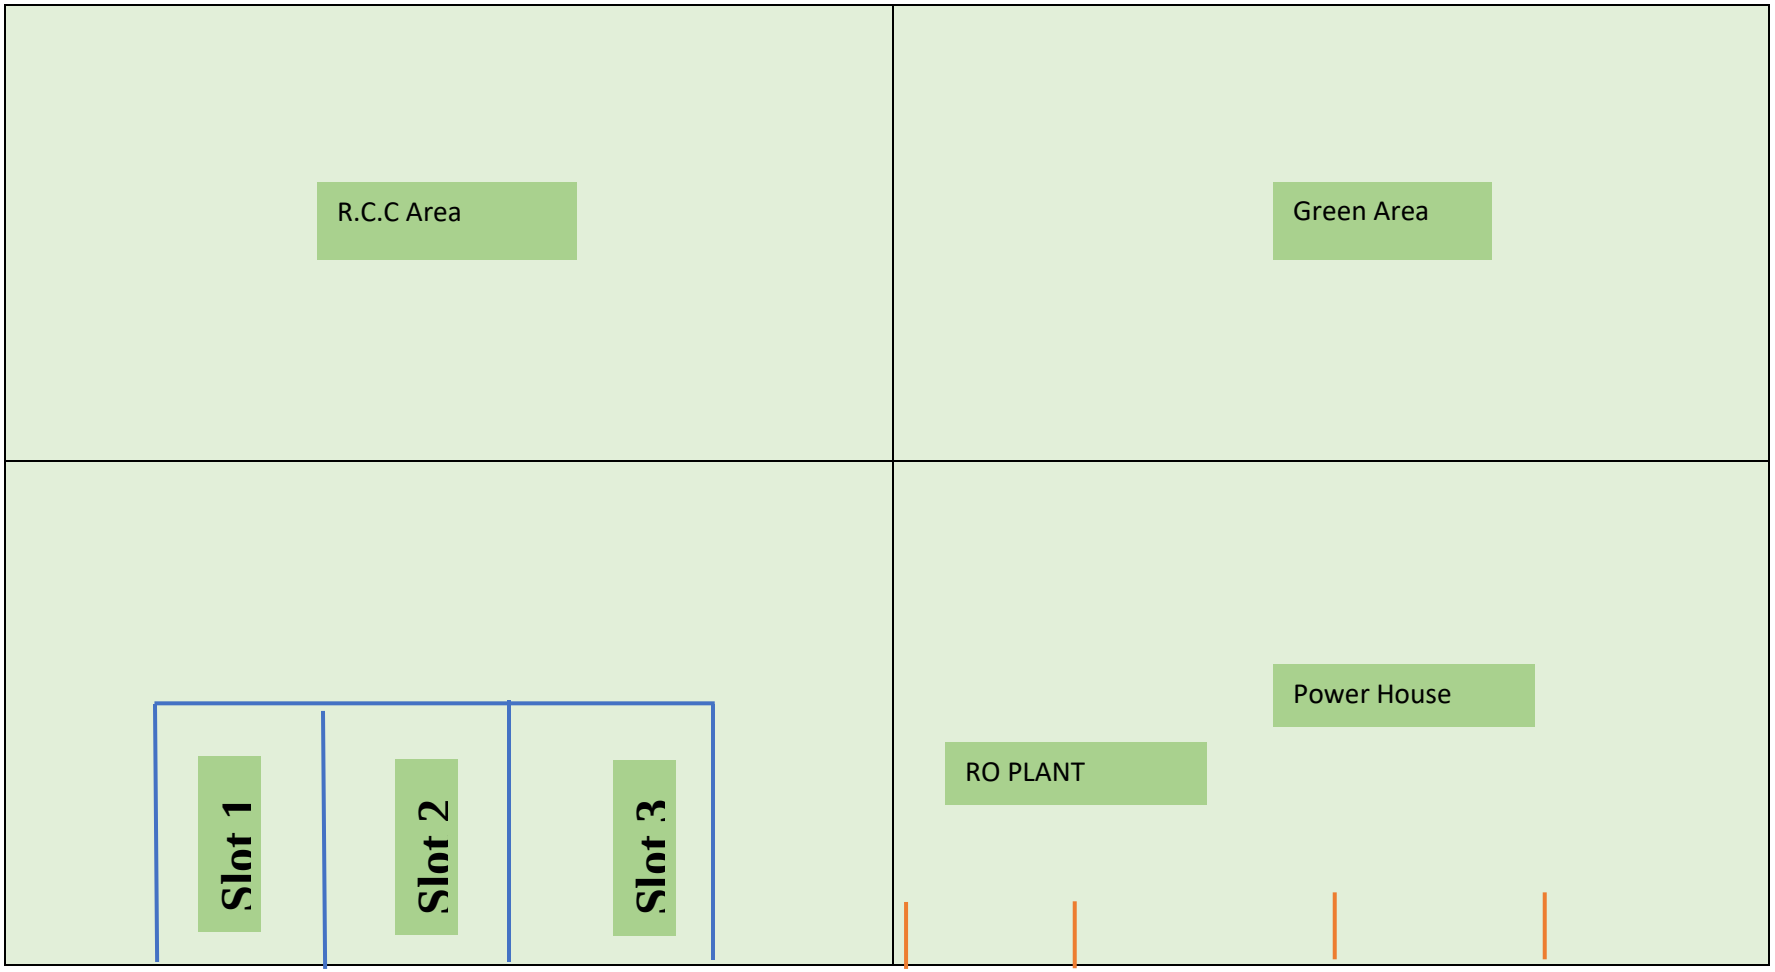

Basho Cout
Slot 1
Slot 2
Slot 3
Slot 4
Volley Court 2
Foot Sal Ground
Volley Court 1


R.C.C Area
Green Area
Slot 1
Slot 2
Slot 3
Power House
RO PLANT