
ORANGE HIYA WORKS (THIRD FLOOR) - SLOTTED ANGLE STORAGE RACKS IN FOUR ROOMS

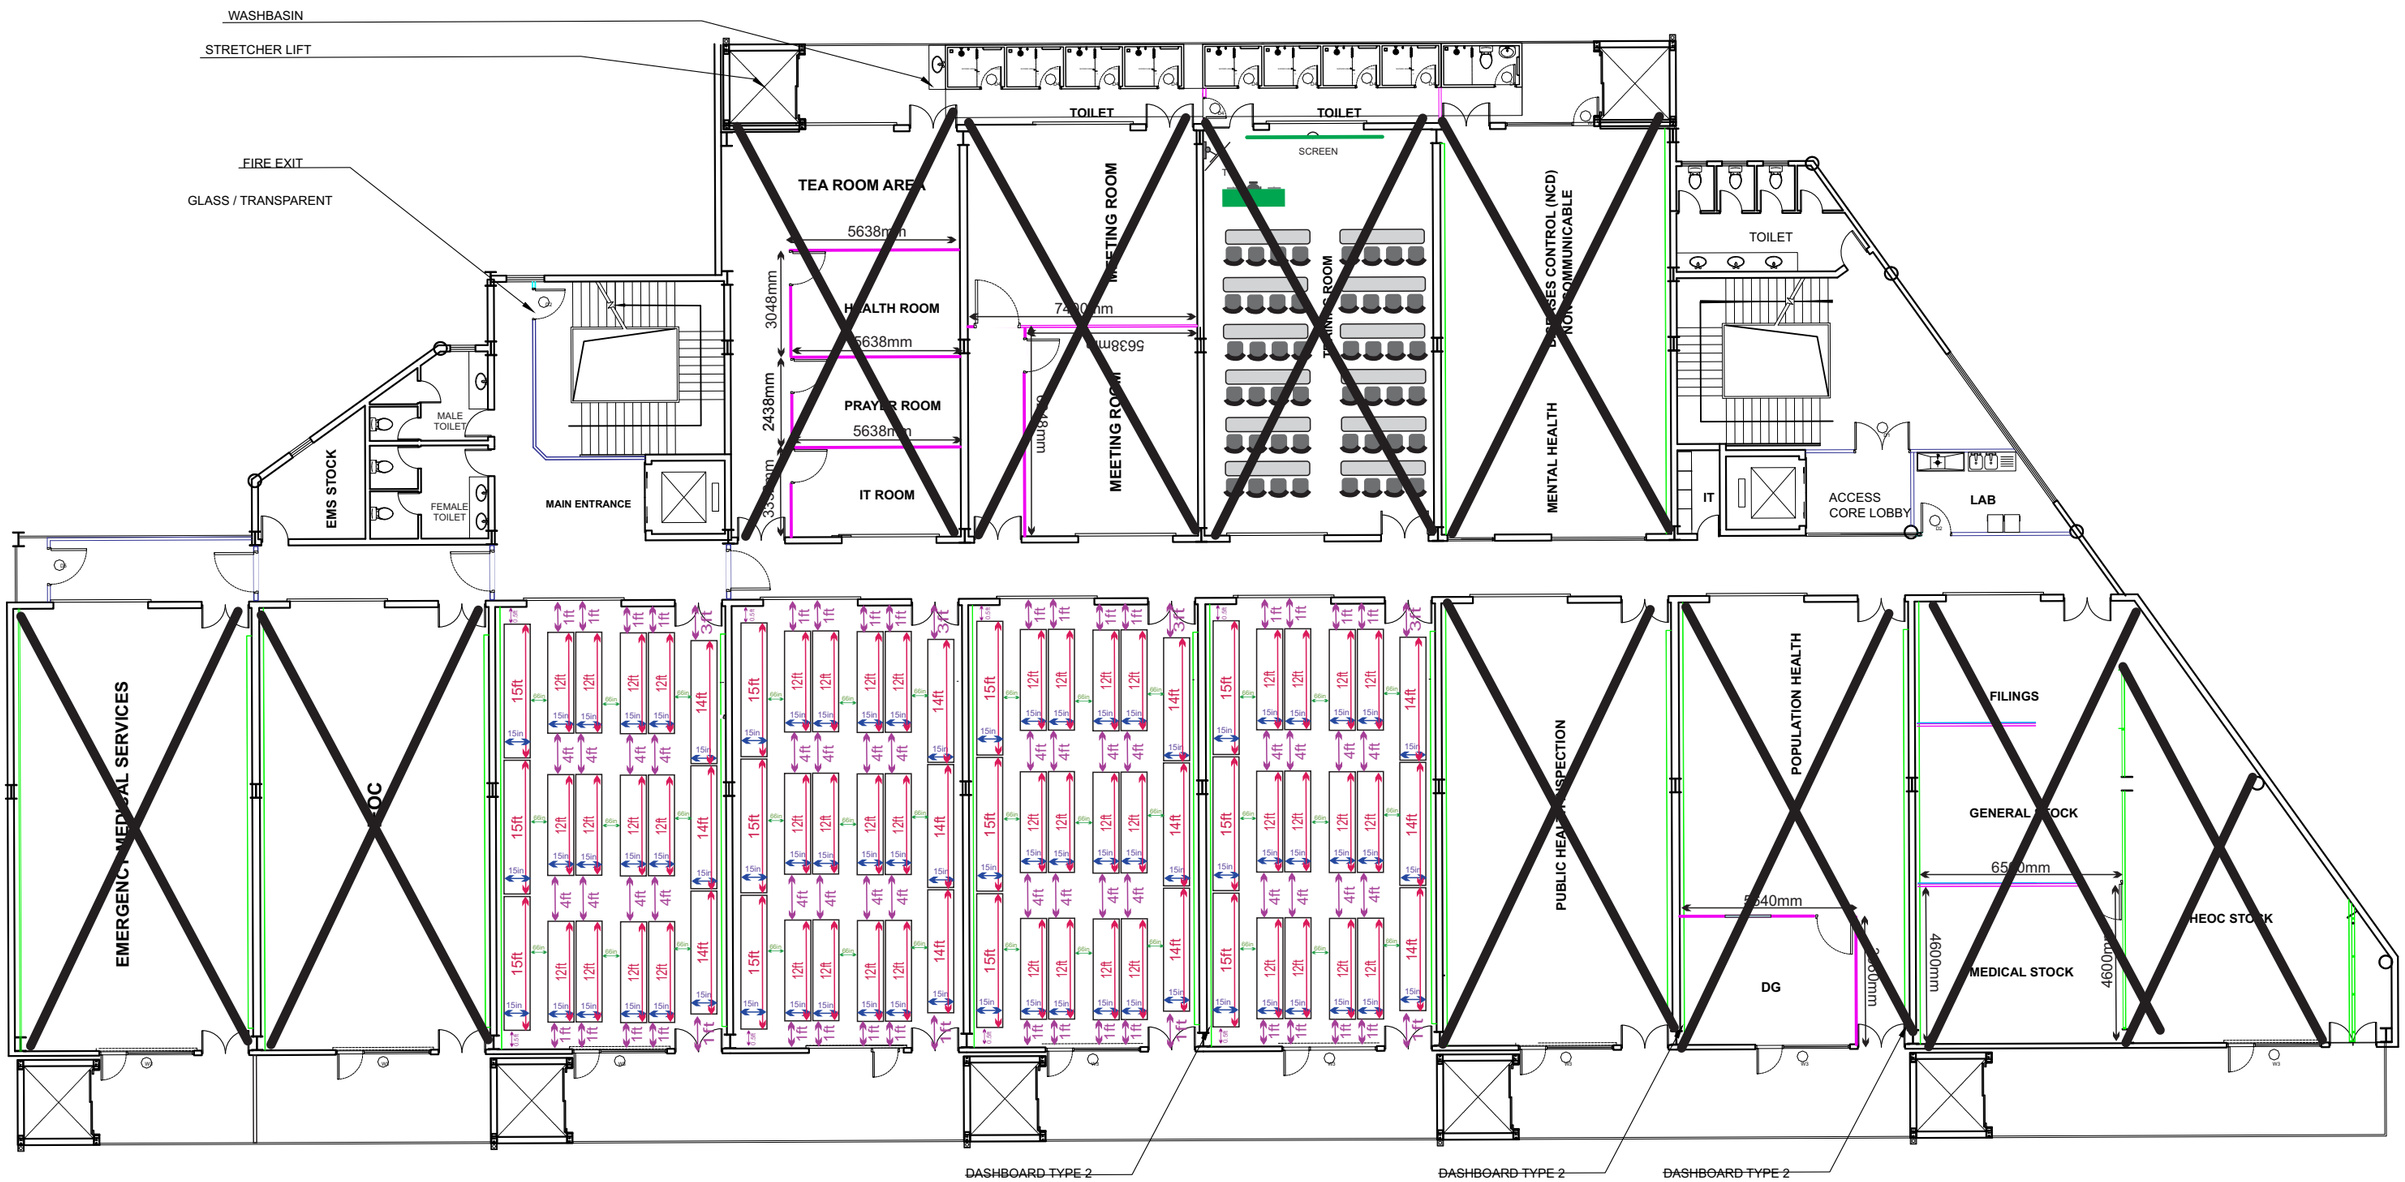

HPA RE-LOCATION THIRD FLOOR PLAN

SCALE 1:200

0 1m 2m 3m 5m

- 2.4M HIGH PARTITION
- 3M HIGH PARTITION
- FLOOR TO FLOOR HIGH PARTITION
- DASHBOARD PARTITION
- 13AMPS SOCKET
- DISTRIBUTION BOARD LOCATION
- AIR CONDITIONER