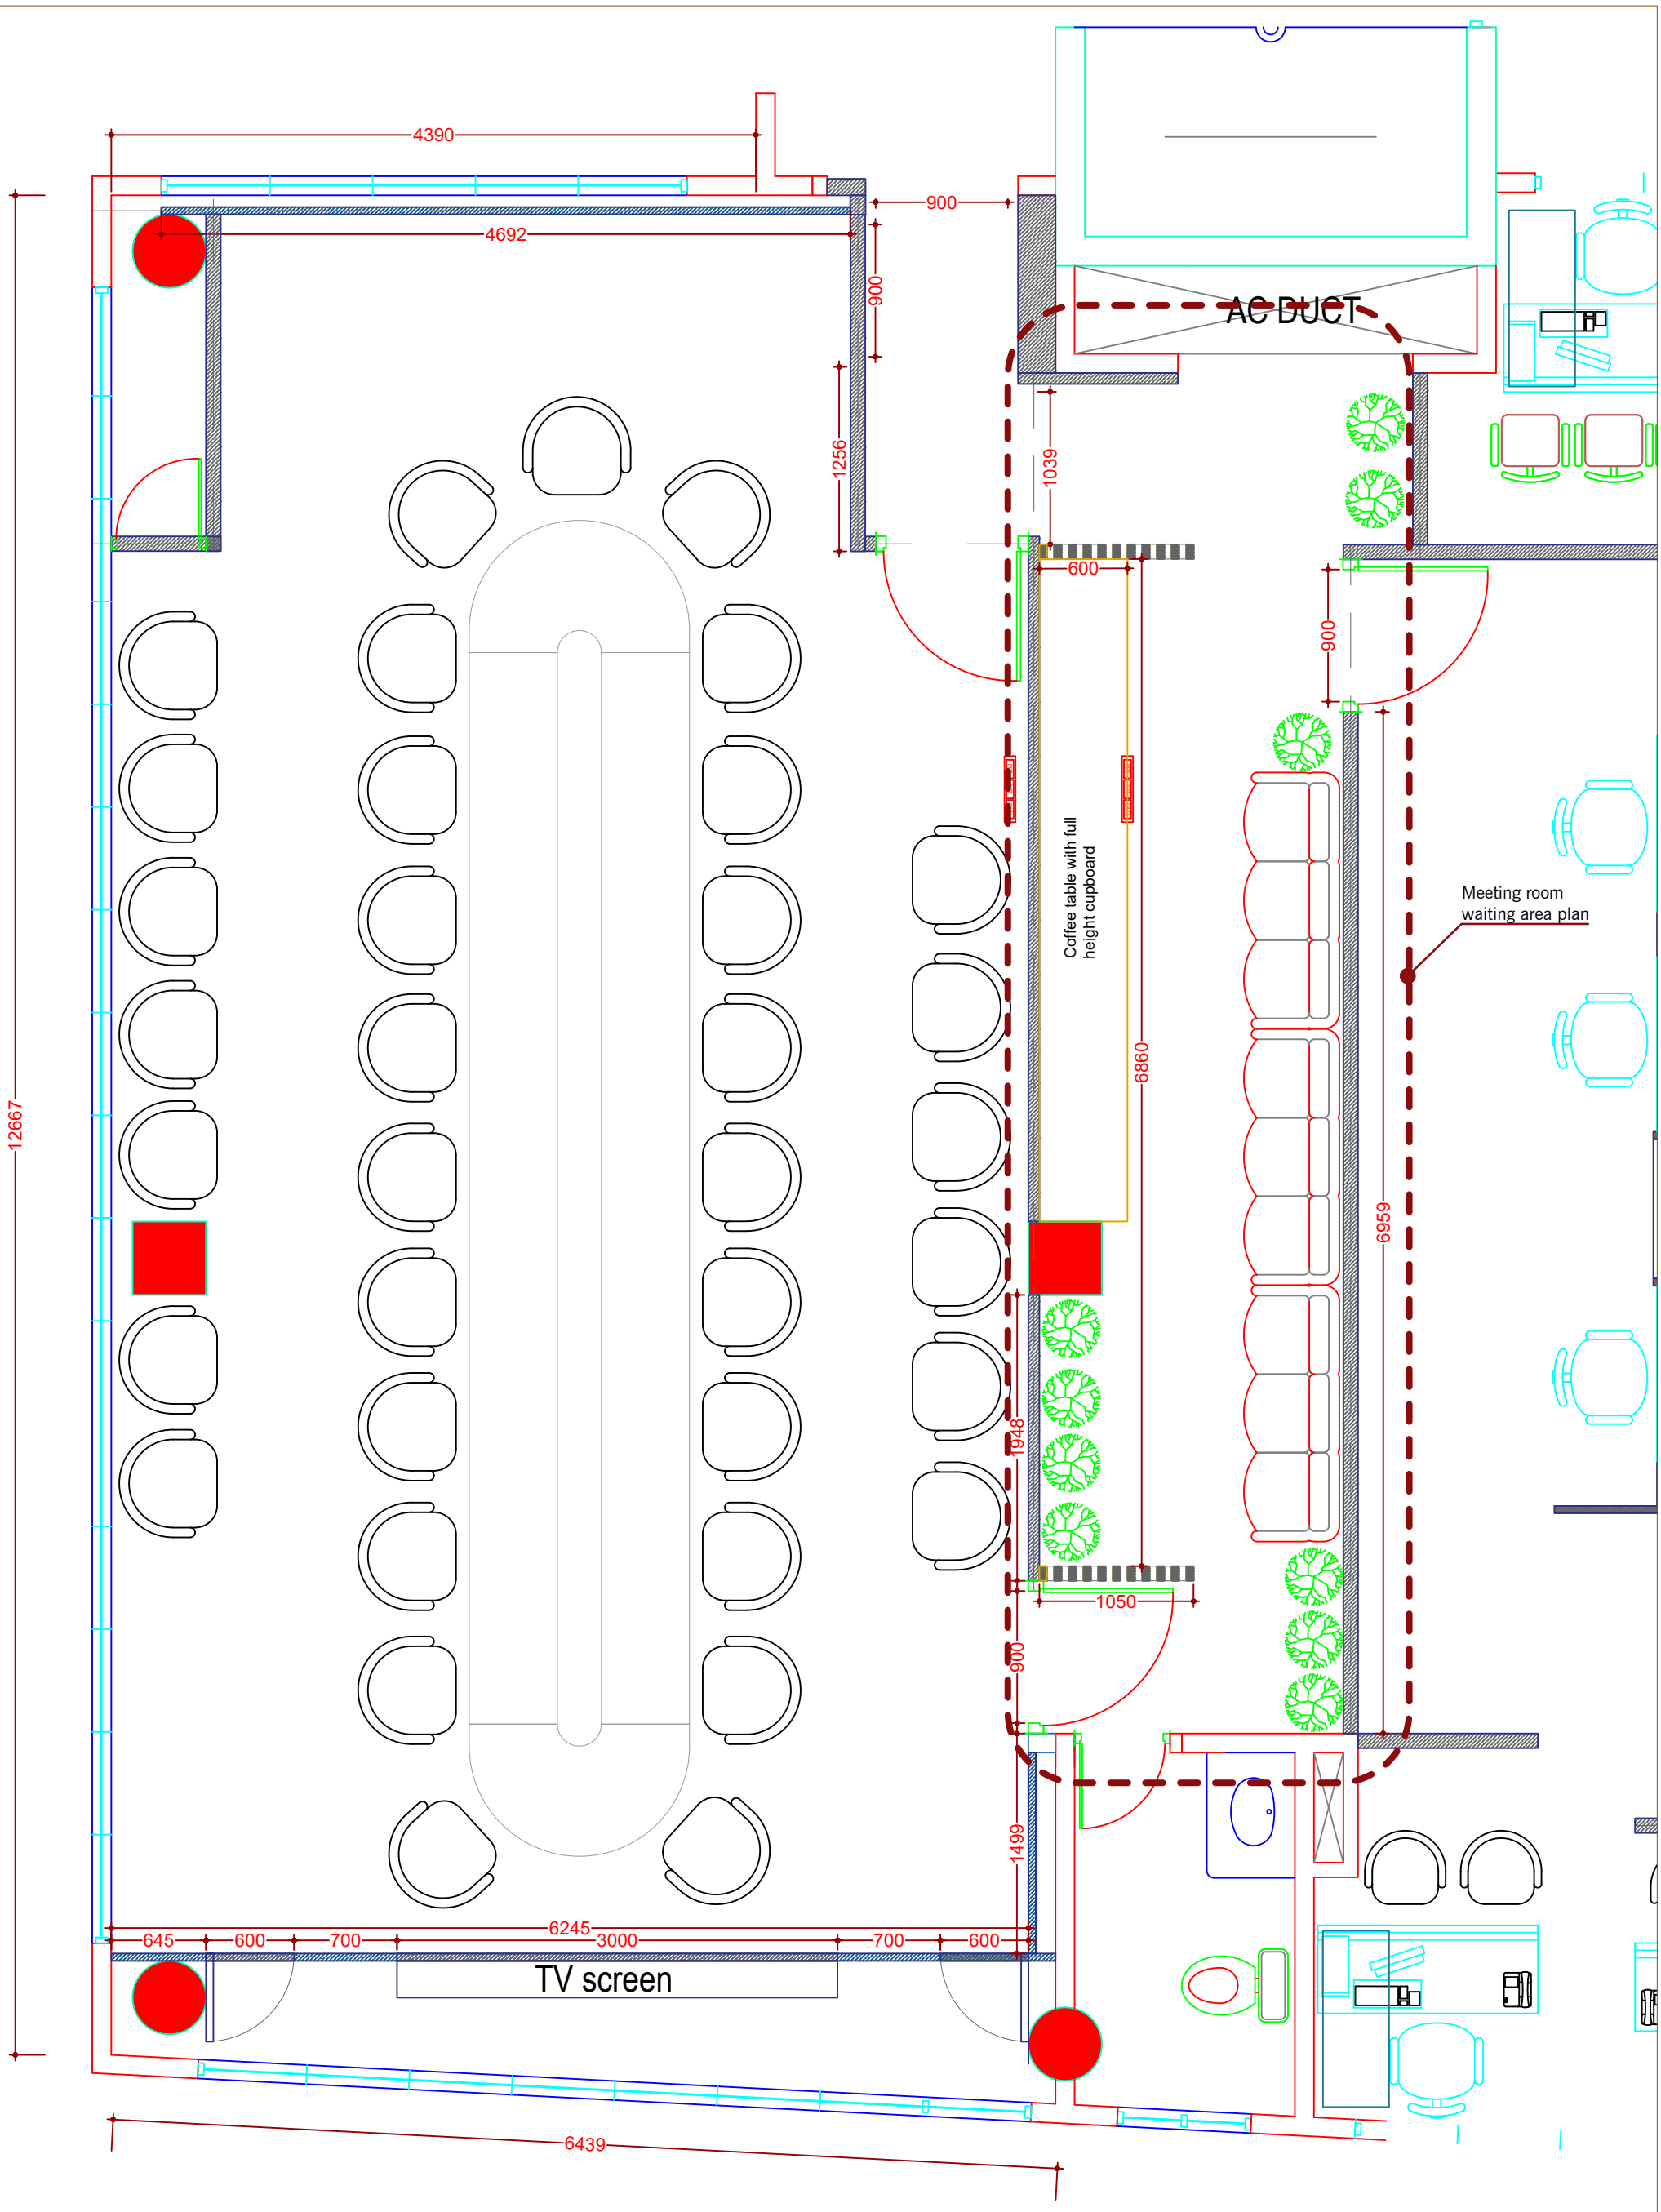
4390
4692
900
900
1256
1039
600
AC DUCT
900
12667
Coffee table with full height cupboard
6860
1948
1050
900
Meeting room waiting area plan
6959
1499
6245
645
600
700
3000
700
600
TV screen
6439
5m
0
NORTH
SCALE : 1:200
A-10
1
WAITING AREA PLAN

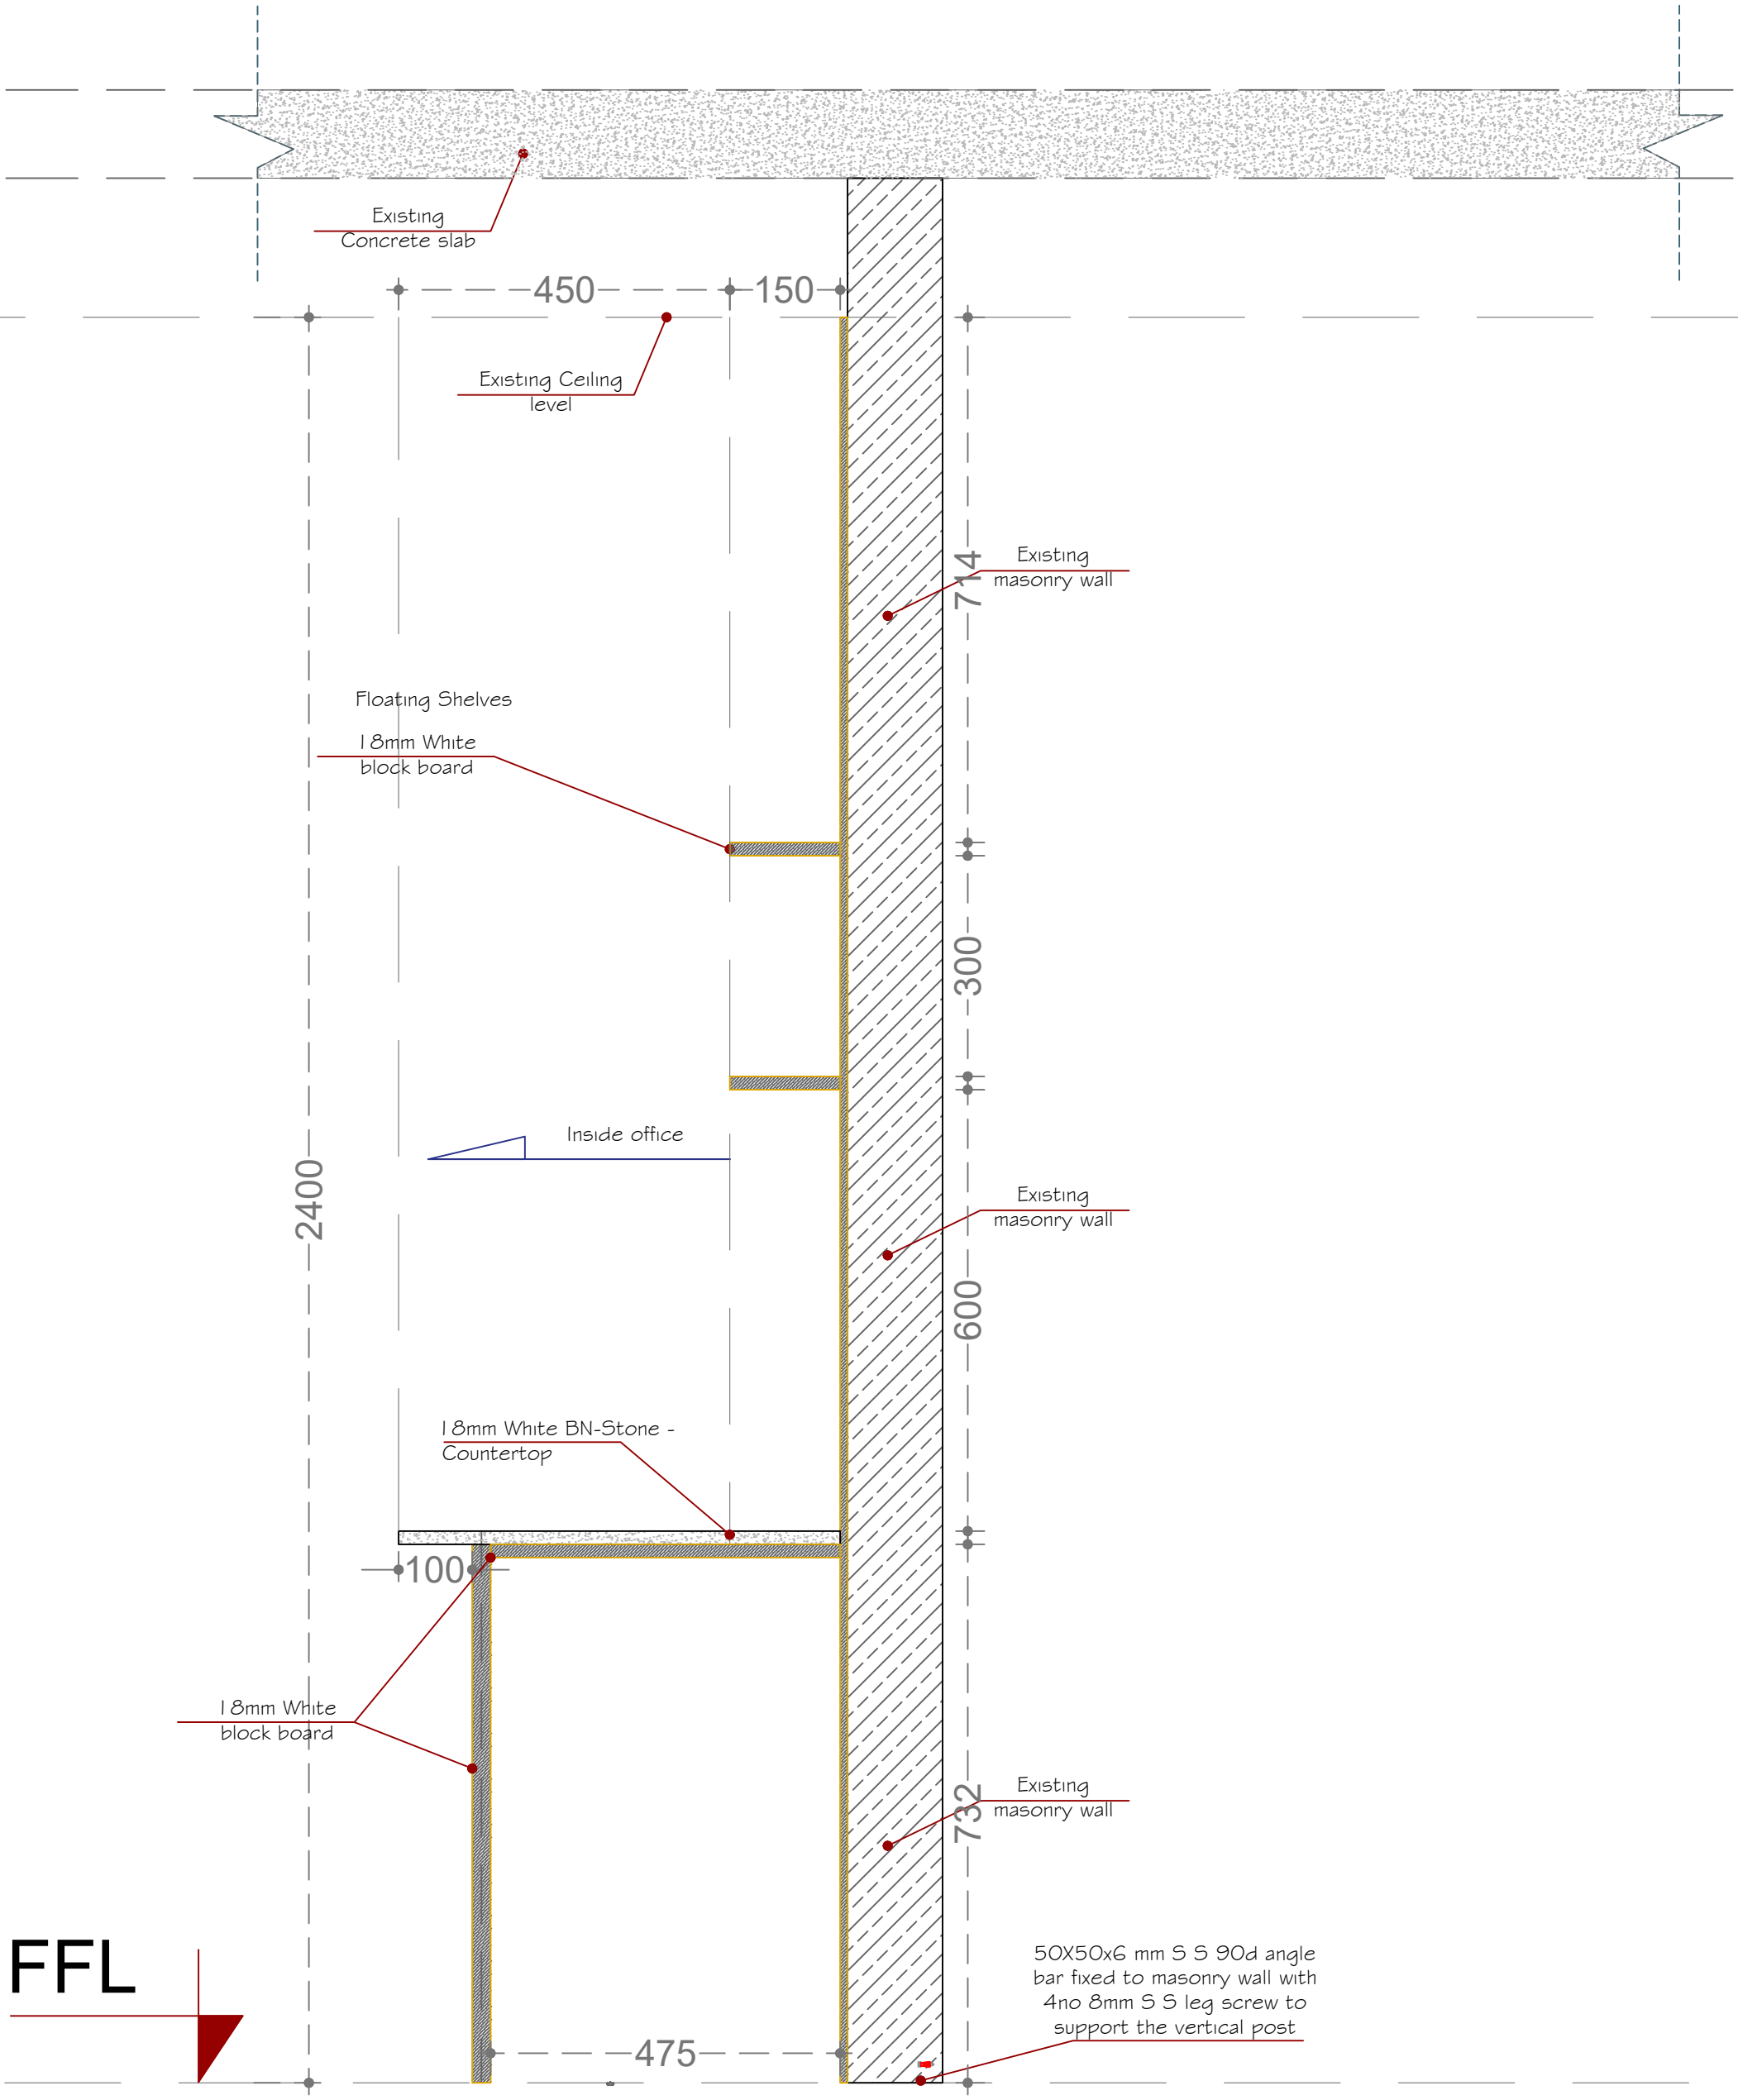

Section(xx-xx)

SCALE : fit to paper

Notes:
For all doors and panels showing details of sections, assembly, type of locks, hinges, bolts and handles should be submitted by the contractor for the consultants or client approval & all measurement should be checked on site before the construction