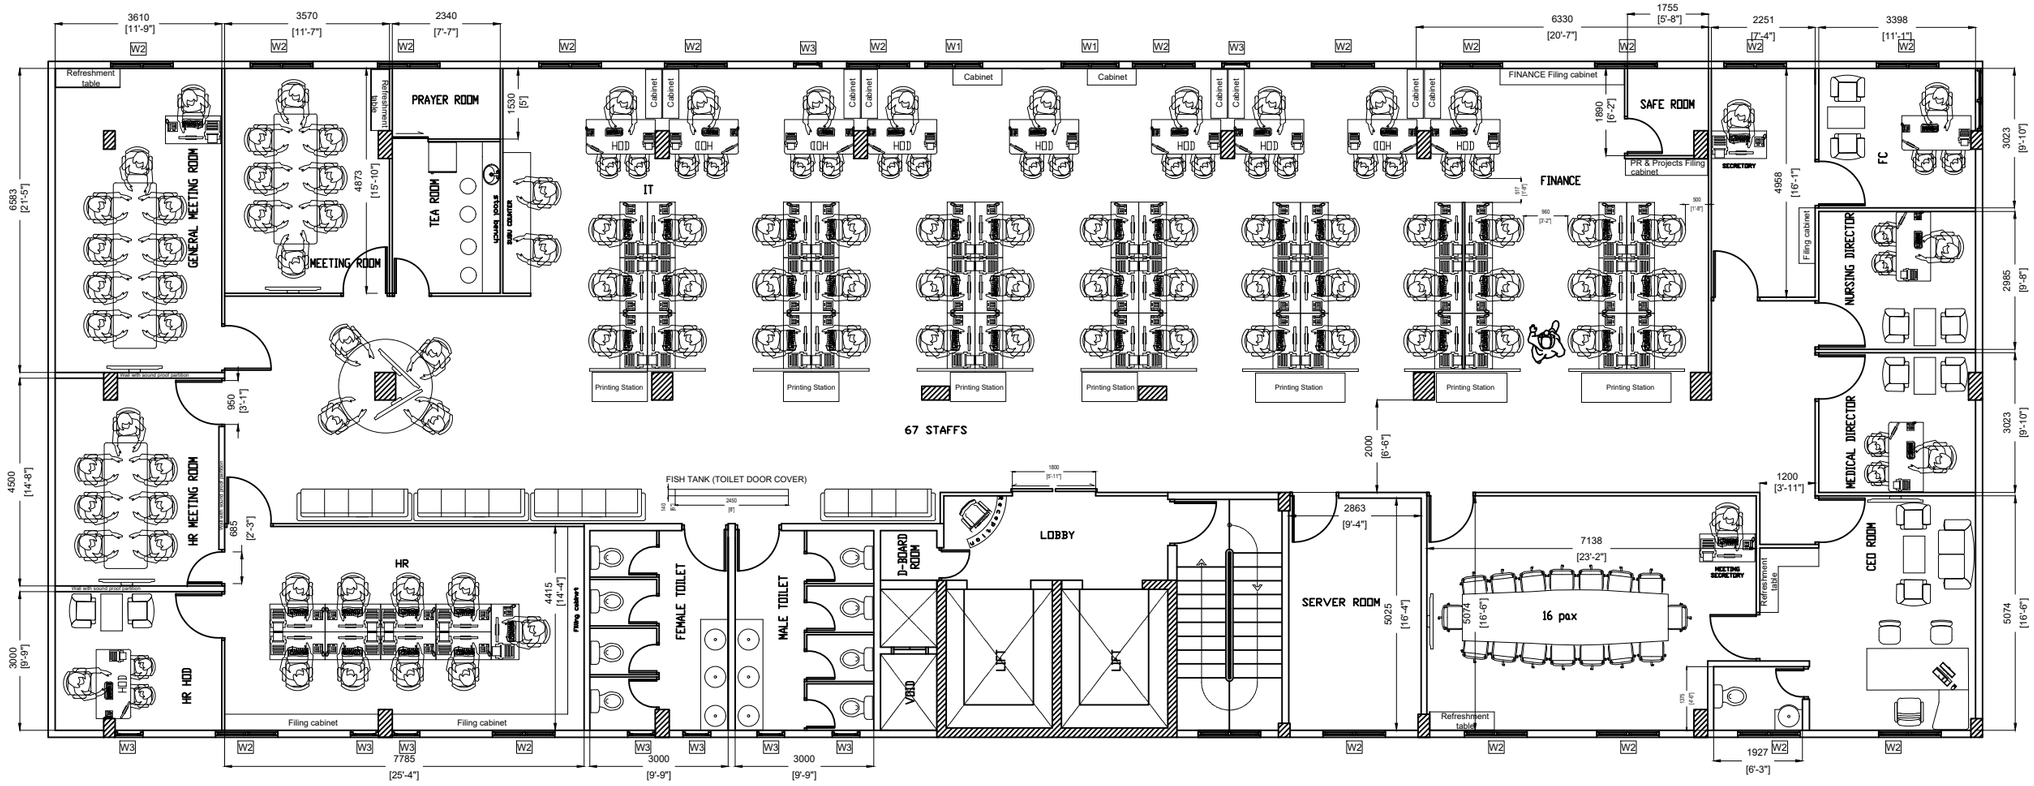

4TH FLOOR / ADMINISTRATIVE OFFICE

Revision notes:

Rev:	Date:	Notes:
1	17/09/2020	SIX STORY FINAL FLOOR PLAN AS PER COMMENTS

Drawn by:
Hussain Shakir
Hussain Sifaz

Project:
SIX STORY
6TH FLOOR

Date:
17/09/2020

Scale @ A3:

Client:
Hulhumale Hospital

Drawing Title:
CONCEPT

Revision:

HULHUMALE' HOSPITAL