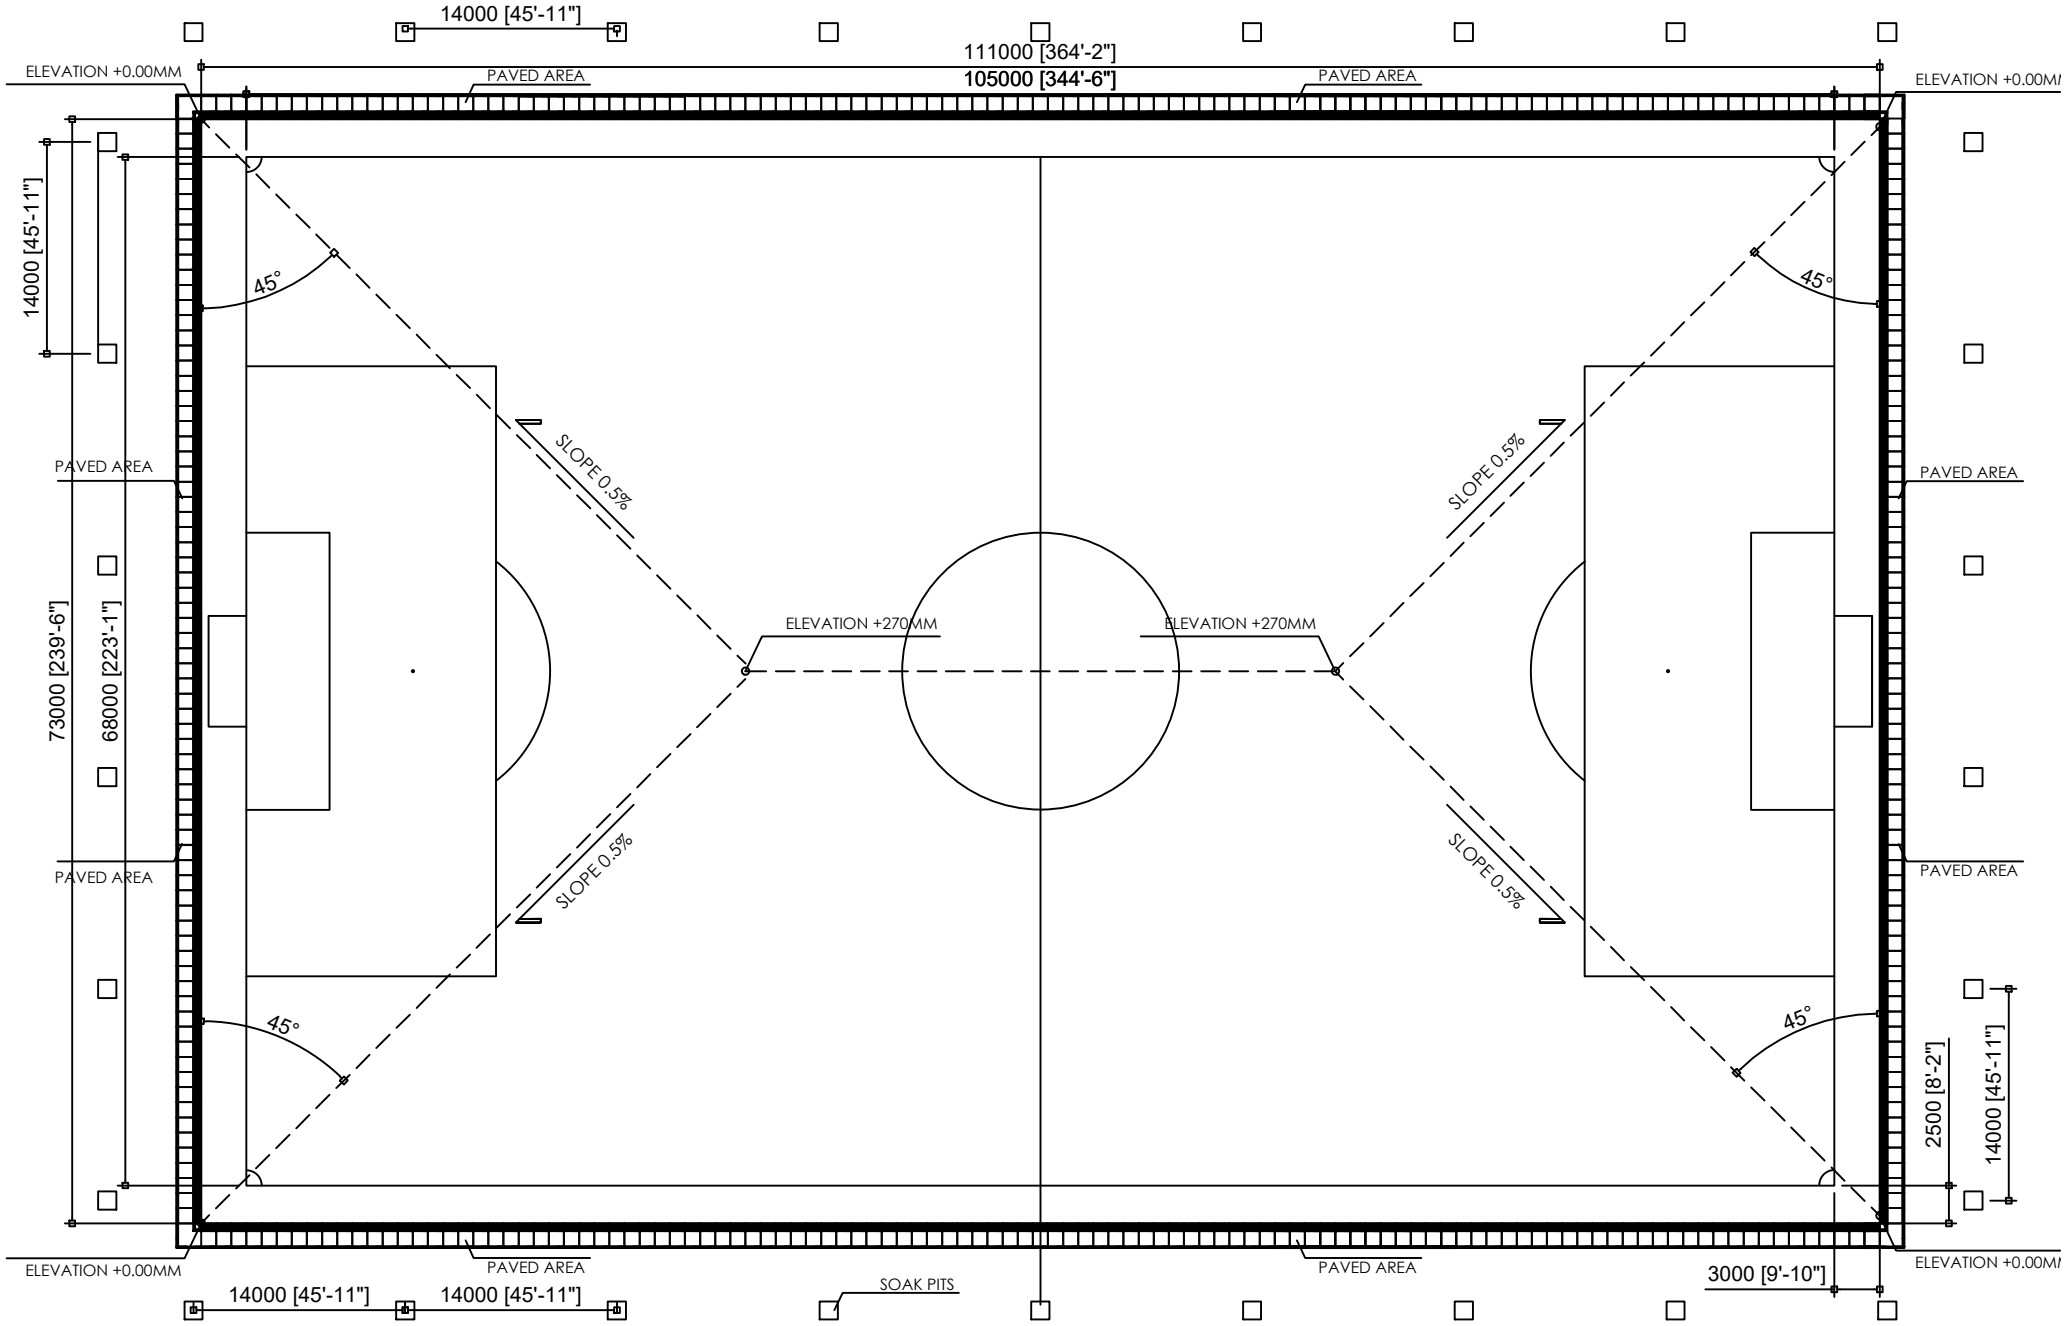

STANDARD ARTIFICIAL TURF FULL PITCH PLAN