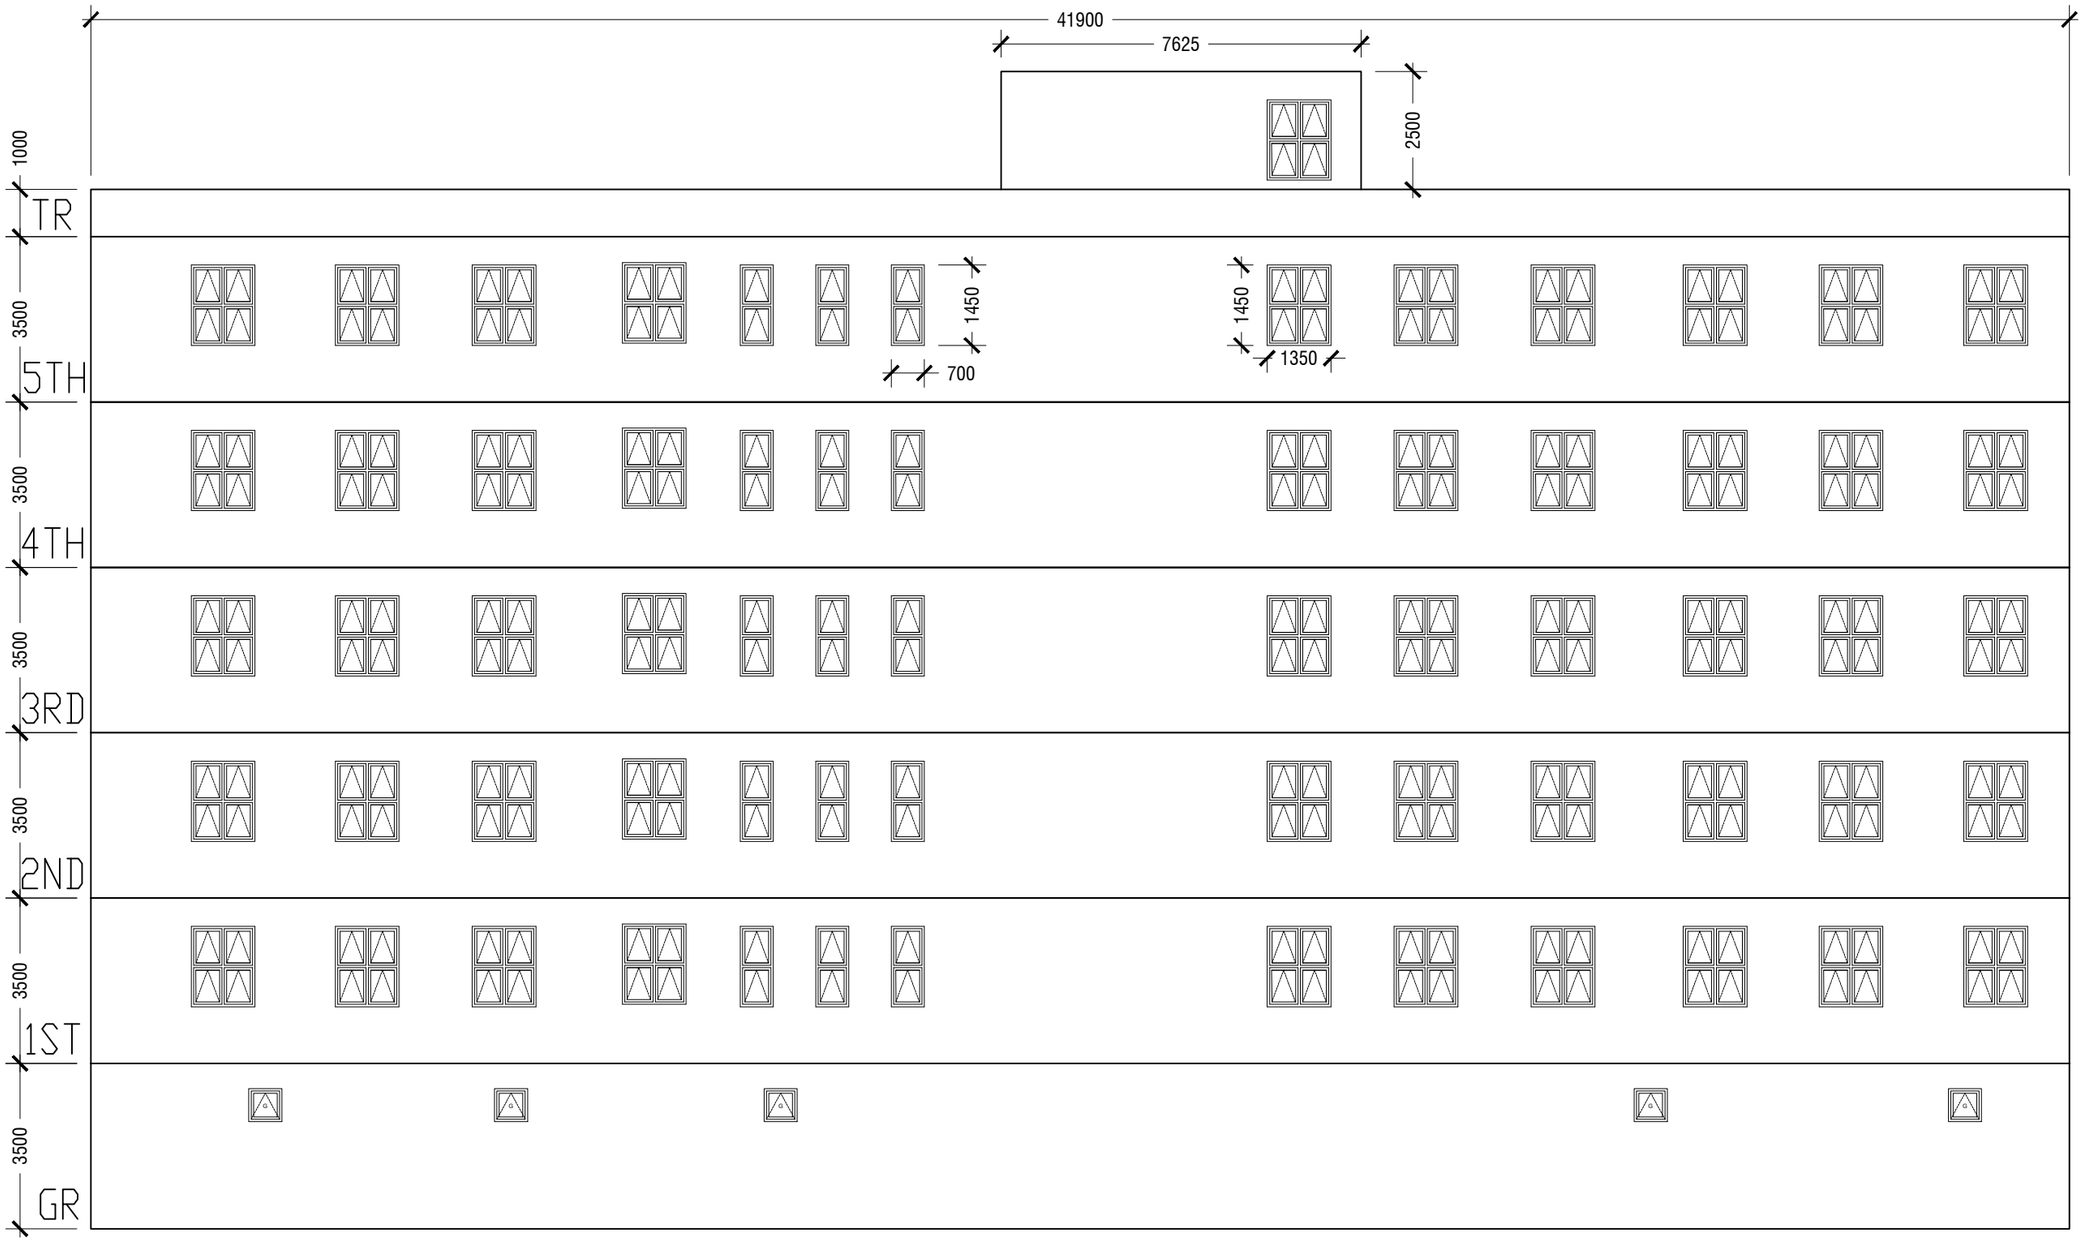

SEALER NOT REQUIRED ON HATCHED AREA

ELEVATION E3 / PUBLIC FLAT BUILDING SIDE

Revision notes:

Rev:	Date:	Notes:
1	24-04-2021	HMH 6STORY CURRENT ELEVATION PLAN

Drawn by: Kleem, Hussain Sifaz

Client: Hulhumale Hospital

Project: 6 story, ELEVATION E1

Drawing Title: Construction

Date: 24-04-2021

Scale @ A3:

Revision: