SITE PLAN FOR ADDITIONAL BOUNDARY WALL
N. LANDHOO ISLAND

SCALE: 1 : 200

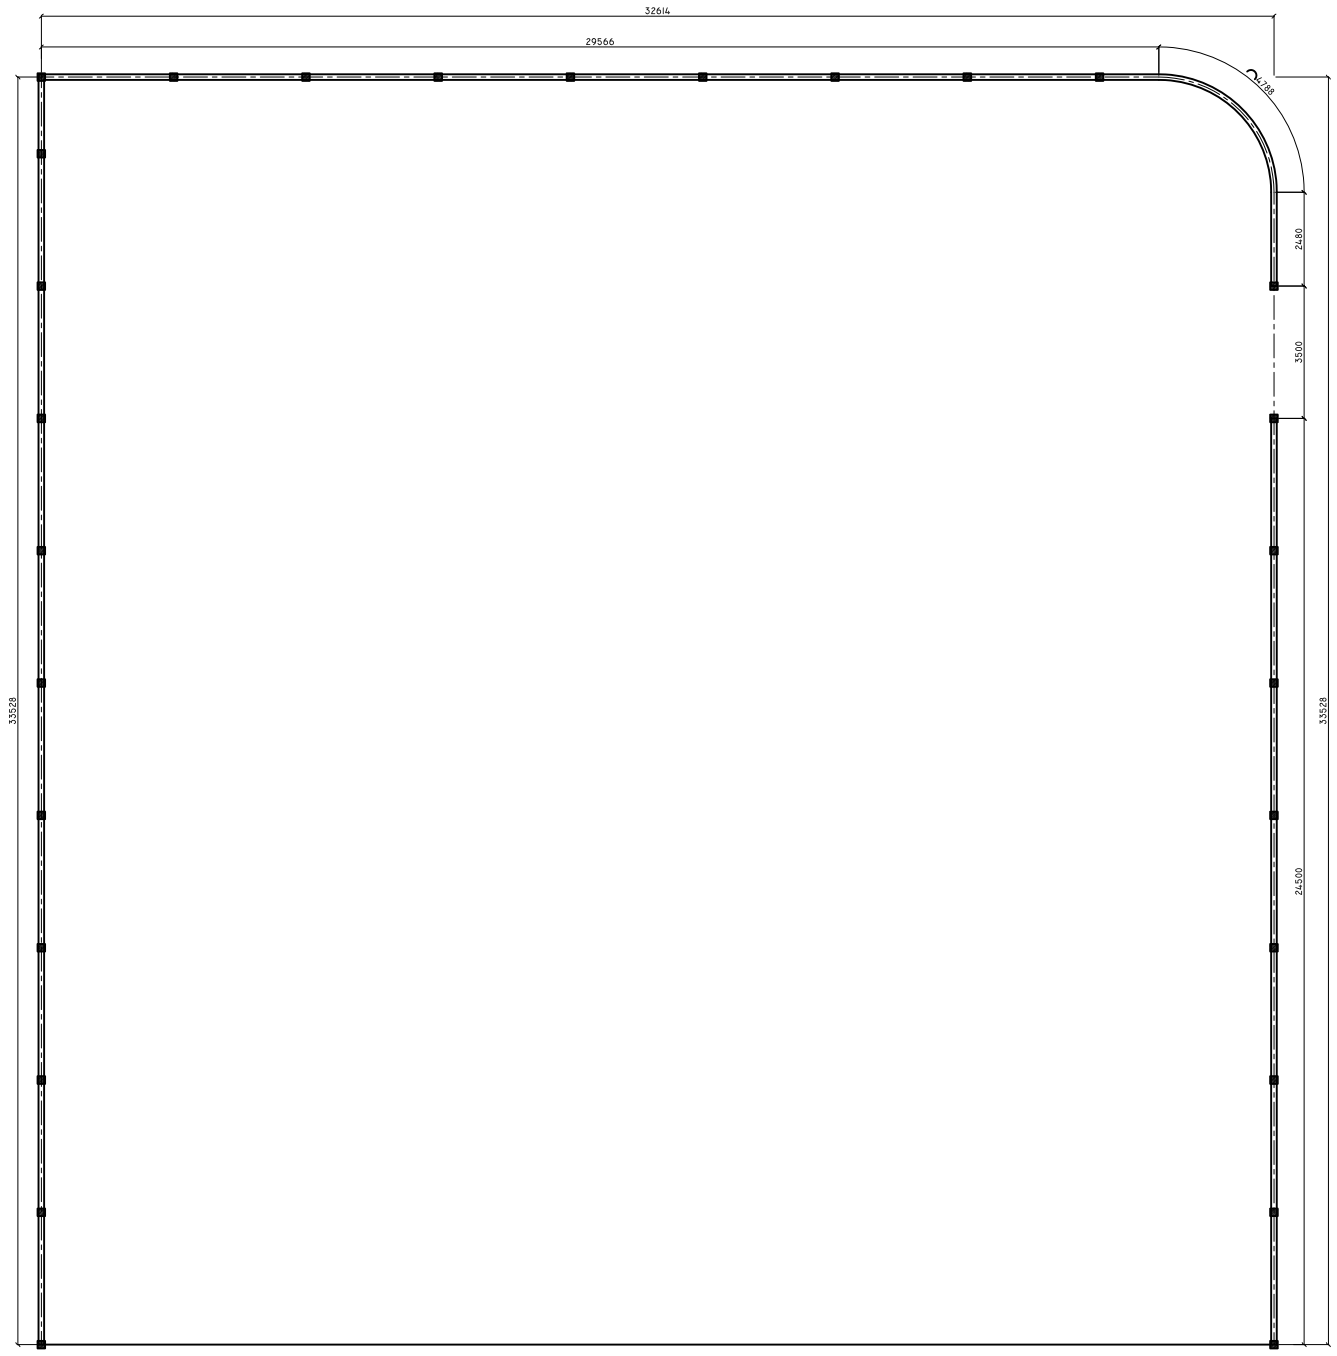

CROSS SECTION X-X

SCALE: 1 : 50

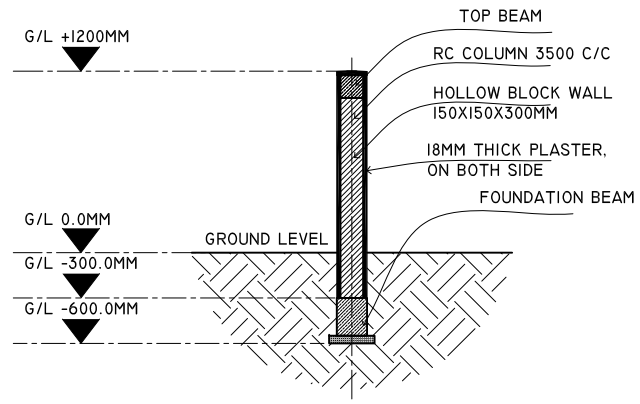

DETAILS R/C

SCALE: 1 : 25

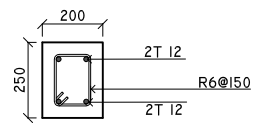

FOUNDATION BEAN (FB)

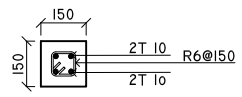

TOP BEAM

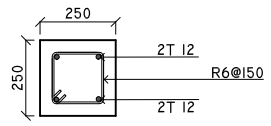

GATE COLUMN (C2)

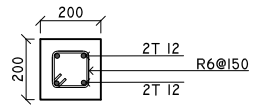

COLUMN (C1)

MINIMUM 50MM COVER BELOW GROUND LEVEL	ALL BAR BENDING & OVERLAPS AS PER ACTUAL BS STANDARD.
MINIMUN 30MM COVER ABOVE GROUND LEVEL	

NOTE:
LINTEL BEAMS TO BE LAID ABOVE AND BELOW ALL WINDOWS AND ALL DOORS.

SHEET CONTENTS :

REVISION NOTES:

PROJECT:
CONSTRUCTION OF BOUNDARY WALL

CLIENT:
MINISTRY OF HEALTH

LOCATION:
MULTIPLE ISLANDS

CONTENTS: *AS GIVEN*

PROJECT MANAGER:
DESIGNER: *ARIZ*
CIV/STR. ENGINEER:
SURVEYED BY: -
DRAWN BY: *ARIZ*
CHECKED BY:
DATE : *DEC 2020*
SHEET NO. : /

ADMIN DIVISON
Ministry of Health
Roshanee Building
Sosun Magu'
Tel: 332 8887, Fax: 3328889