② Enlarged Entry Wall Plan-East Side

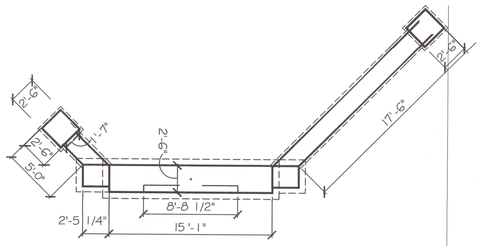

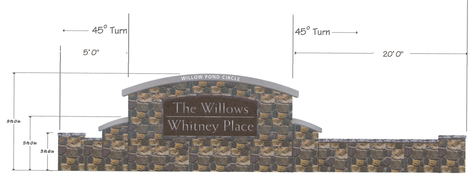

④ Front elevation

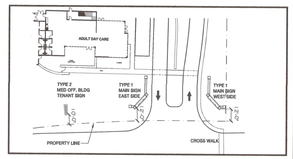

① Entrance Plan

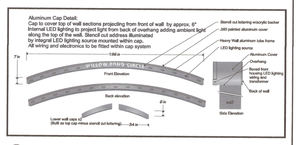

③ Aluminum Cap Detail

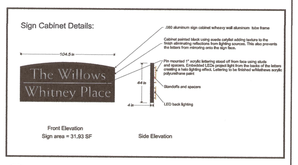

⑤ Sign Cabinet Details

Customer:
Salmon Health & Retirement Community

Location:
Medway, MA 02053

Order Number: tbd
Salesman: mrb
Date: 6/5/15
Drawn by: mrb

file path: graphics/a-s/e/salmon/medway/wall2

☐ Approved for Fabrication
☐ Approved as Noted
☐ Revise and Resubmit

approved date

New England Sign Group Inc.

☒ Kay Gee Sign
200 Southbridge Street
Auburn, MA 01501
phone: 508.832.3471
fax: 508.832.7538

☐ NESG Retail.com
867 Quaker Highway
Uxbridge, MA 01569
phone: 508.832.3471
fax: 508.832.7538

☐ AA White Company
867 Quaker Highway
Uxbridge, MA 01569
phone: 508.832.3471
fax: 508.832.7538

This drawing illustrates or otherwise contains information propietory to New England Sign Group Inc. Kay Gee Sign and Graphics Company AA White Company or NESG retail. Any disclosure or use of this information is expressly prohibited without written agreement.

Drawing No. 1

Sign Type 3B - Wayfinding Sign

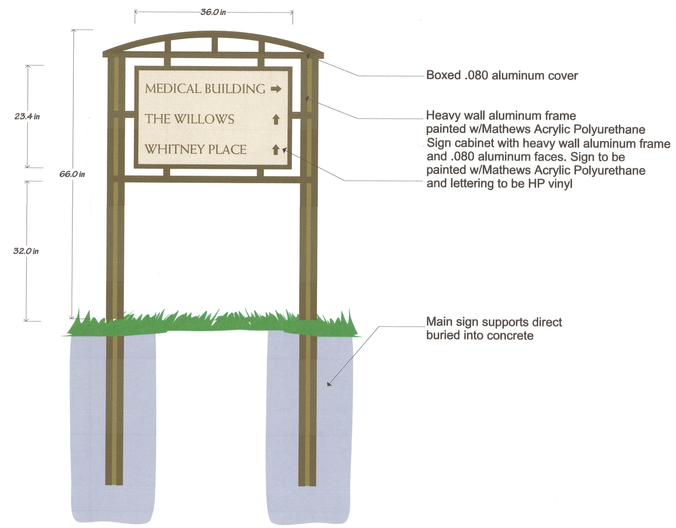

Customer:
Salmon Health & Retirement Community

Location:
Medway, MA 02053

Order Number: tbd
Salesman: mrb
Date: 6/5/15
Drawn by: mrb

file path: graphics/a-s/e/salmon/medway/wall2

Approved for Fabrication
Approved as Noted
Revise and Resubmit

approved date

New England Sign Group Inc.

X Kay Gee Sign
200 Southbridge Street
Auburn, MA 01501
phone: 508.832.3471
fax: 508.832.7538

NESG Retail.com
867 Quaker Highway
Uxbridge, MA 01569
phone: 508.832.3471
fax: 508.832.7538

AA White Company
867 Quaker Highway
Uxbridge, MA 01569
phone: 508.832.3471
fax: 508.832.7538

This drawing illustrates or otherwise contains information propietory to New England Sign Group Inc. Kay Gee Sign and Graphics Company AA White Company or NESG retail. Any disclosure or use of this information is expressly prohibited without written agreement.

Drawing No. 1

Sign Type 4 - Street Sign

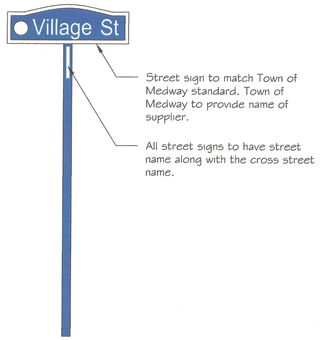

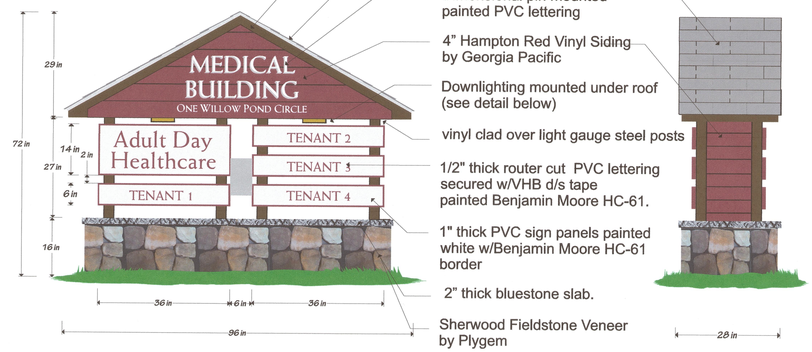

Customer:
Salmon Health & Retirement Community

Location:
Village St. Medway, MA

Order Number: tbd
Salesman: mrb
Date: 6/5/15
Drawn by: mrb

file path:
graphics/jobs/a_s/e/salmon/medway/craftsmanstyle2

☐ Approved for Fabrication
☐ Approved as Noted
☐ Revise and Resubmit

approved tda

New England Sign Group Inc.

☒ Kay Gee Sign
200 Southbridge Street
Auburn, MA 01501
phone: 508.832.3471
fax: 508.832.7538

☐ NESG Retail.com
867 Quaker Highway
Uxbridge, MA 01569
phone: 508.832.3471
fax: 508.832.7538

☐ AA White Company
867 Quaker Highway
Uxbridge, MA 01569
phone: 508.832.3471
fax: 508.832.7538

This drawing illustrates or otherwise contains information propietory to New England Sign Group Inc. Kay Gee Sign and Graphics Company AA White Company or NESG retail. Any disclosure or use of this information is expressly prohibited without written agreement.

Drawing No. 1

Lighting Detail

Description:
Attractive LED wall light constructed of solid bronze with a tabbed copper bracket for easy flush mounting walls and railings.

Construction:
Solid bronze body, copper bracket, frosted soda lime lens, stainless steel flagfasteners, high temperature socket, 25' tin-coated #18-2 Nu-Chek® marine-grade wire.

Specifications:
Integrated replaceable LED light source (60,500 hr. life). Power consumption — 3W (light output greater than 100W incandescent version of this fixture). Color Temperature: 2700° K; CRI: 85. Accepts input from 120 to 240 (AC or DC). Water resistant.

Warranty:
Lifetime on fixture components; 5-Year on LED board and driver.

Dimensions:

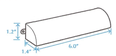

MASTER SIGNAGE PROGRAM

Font: Weiss

Sizes: Main Header	4.4"
Address Lettering	2"
Main Sign Panel	4.4"
Tenant Panels	2"

Color: Benjamin Moore HC-61

Sign Type 3A - Wayfinding Sign

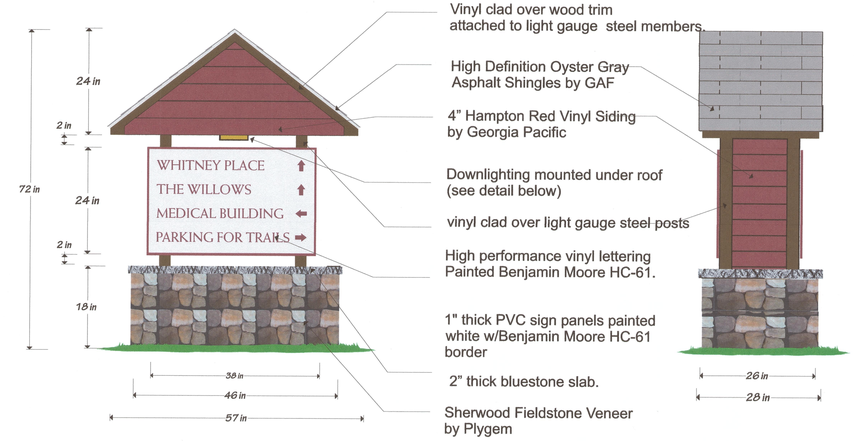

Customer:
Salmon Health & Retirement Community

Location:
Village St. Medway, MA

Order Number: tbd
Salesman: mrb
Date: 6/5/15
Drawn by: mrb

file path:
graphics/jobs/a_s/e/salmon/medway/craftsmanstyle2

Approved for Fabrication
Approved as Noted
Revise and Resubmit

approved tda

New England Sign Group Inc.

X Kay Gee Sign
200 Southbridge Street
Auburn, MA 01501
phone: 508.832.3471
fax: 508.832.7538

NESG Retail.com
867 Quaker Highway
Uxbridge, MA 01569
phone: 508.832.3471
fax: 508.832.7538

AA White Company
867 Quaker Highway
Uxbridge, MA 01569
phone: 508.832.3471
fax: 508.832.7538

This drawing illustrates or otherwise contains information propietory to New England Sign Group Inc. Kay Gee Sign and Graphics Company AA White Company or NESG retail. Any disclosure or use of this information is expressly prohibited without written agreement.

Drawing No. 1

Lighting Detail

Description:
Attractive LED wall light constructed of solid bronze with a tabbed copper bracket for easy flush mounting walls and railings.

Construction:
Solid bronze body, copper bracket, frosted soda lime lens, stainless steel flagfasteners, high temperature socket, 25' tin-coated #18-2 Nu-Chek® marine-grade wire.

Specifications:
Integrated replaceable LED light source (60,500 hr. life). Power consumption — 3W (light output greater than 100W incandescent version of this fixture). Color Temperature: 2700° K; CRI: 85. Accepts input from 120 to 240 (AC or DC). Water resistant.

Warranty:
Lifetime on fixture components; 5-Year on LED board and driver.

Dimensions:

1.2"
1.4"
6.0"

MASTER SIGNAGE PROGRAM

Font: Weiss

Sizes: Main Header	NA
Address Lettering	NA
Main Sign Panel	2.13.5"
Tenant Panels	NA

Color: Benjamin Moore HC-61

NOTE:
ANY MATERIAL, FINISH OR COLOR REFERENCED TO A MANUFACTURER MAY BE SUBSTITUTED BY AN APPROVED EQUAL OR BETTER PRODUCT.

PLANNING BOARD APPROVAL REQUIRED UNDER THE SPECIAL PERMIT ARCPUD ZONING BY-LAW.

MEDWAY PLANNING BOARD:

DATE OF APPROVAL:
DATE OF ENDORSEMENT:

REGISTERED ARCHITECT
DARIO D. PINTO
No. 5145
COMMONWEALTH OF MASSACHUSETTS

REVISIONS			
NO.	DATE	DESCRIPTION	DRCK

PROJECT: SALMON HEALTH AND RETIREMENT COMMUNITY
259, 261, 261R & 263 Village Street, Medway MA 02053

SHEET TITLE: TYPICAL SIGNS ELEVATIONS

ARCHITECTURE PLANNING CONSULTING
318 MAIN STREET - SUITE 210
NORTHBOROUGH, MA 01532
TEL: 508.393.9004
FAX: 508.877.4424

ARCHITECT: DARIO DESIGNS
CONSULTANT: LEVI+WONG DESIGN ASSOCIATES
LANDSCAPE ARCHITECT: LWDA
CHA design/construction solutions

OWNER: SALMON HEALTH and RETIREMENT
CONTINUING CARE MANAGEMENT, LLC
1 LYMAN STREET, WESTBOROUGH, MA 01581 (508) 898-3416

DATE 10/13/2015
SCALE: AS NOTED
PROJECT NO. 1507
NORTH
SHEET NO. G0.01