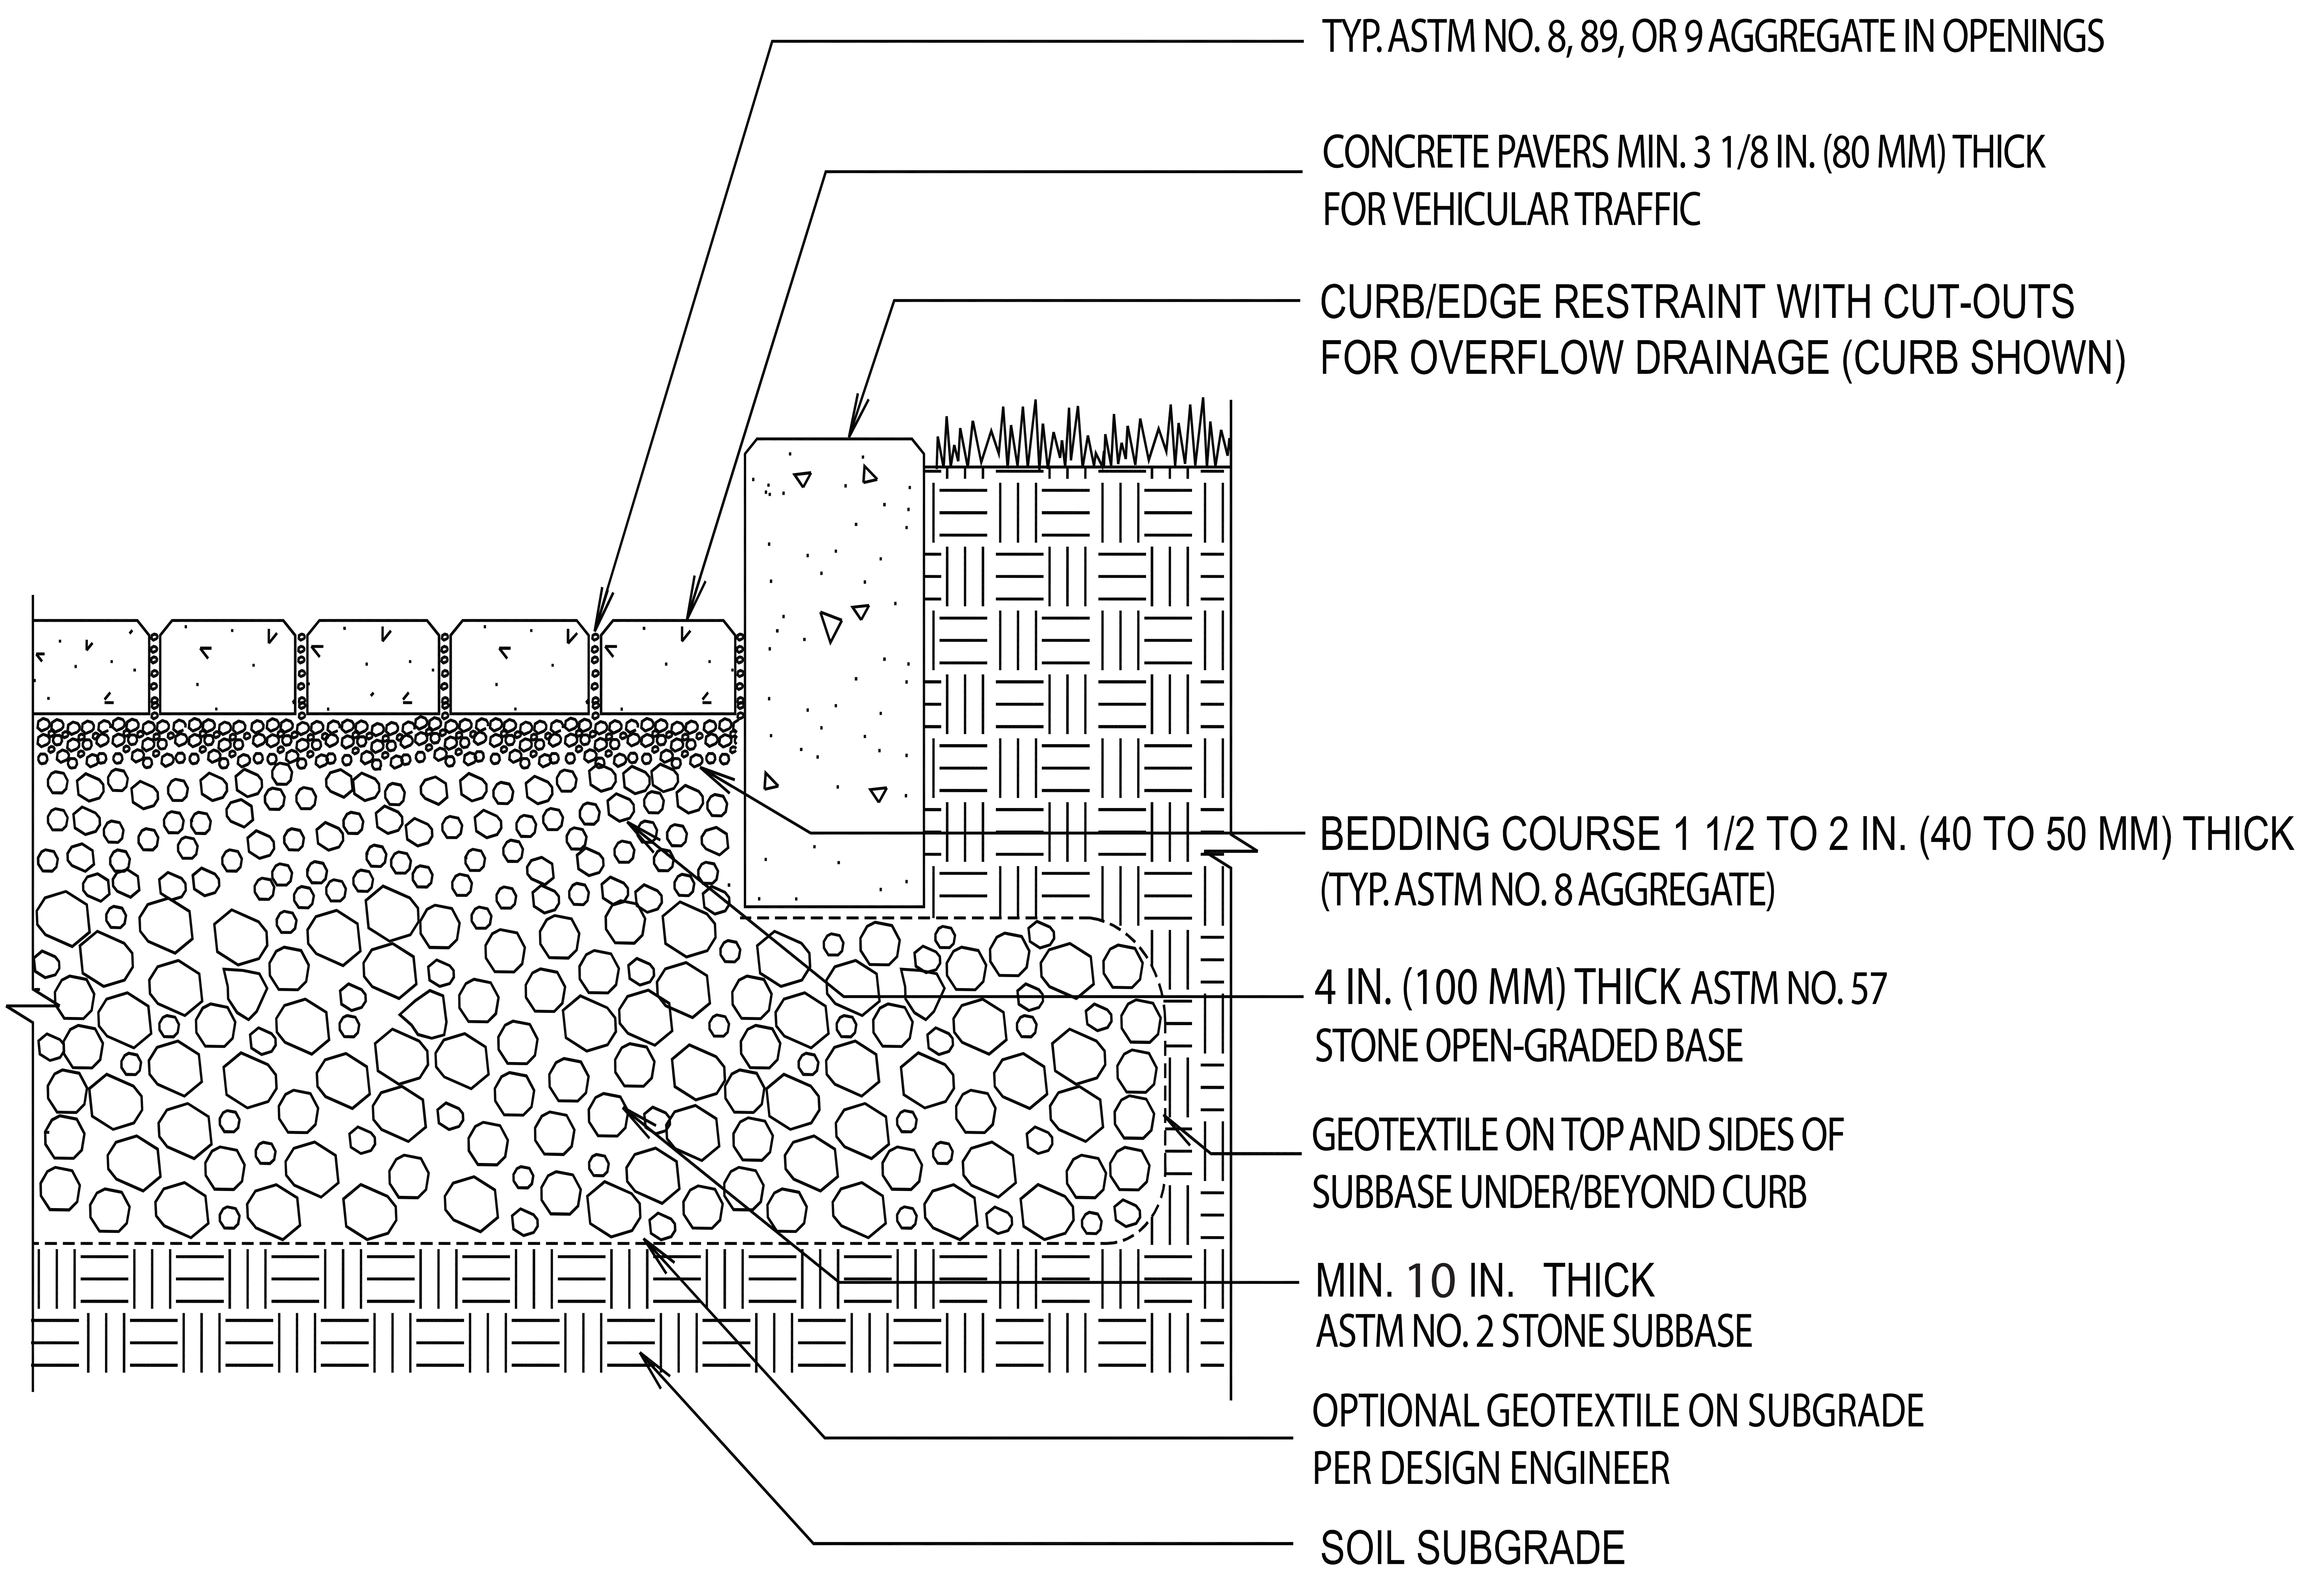PERMEABLE PAVER DETAIL - 5 INCH RAINFALL