2025 STREET & UTILITY IMPROVEMENTS

CITY OF NEW RICHLAND

FIGURE 1

JUNE 2025

BOLTON & MENK

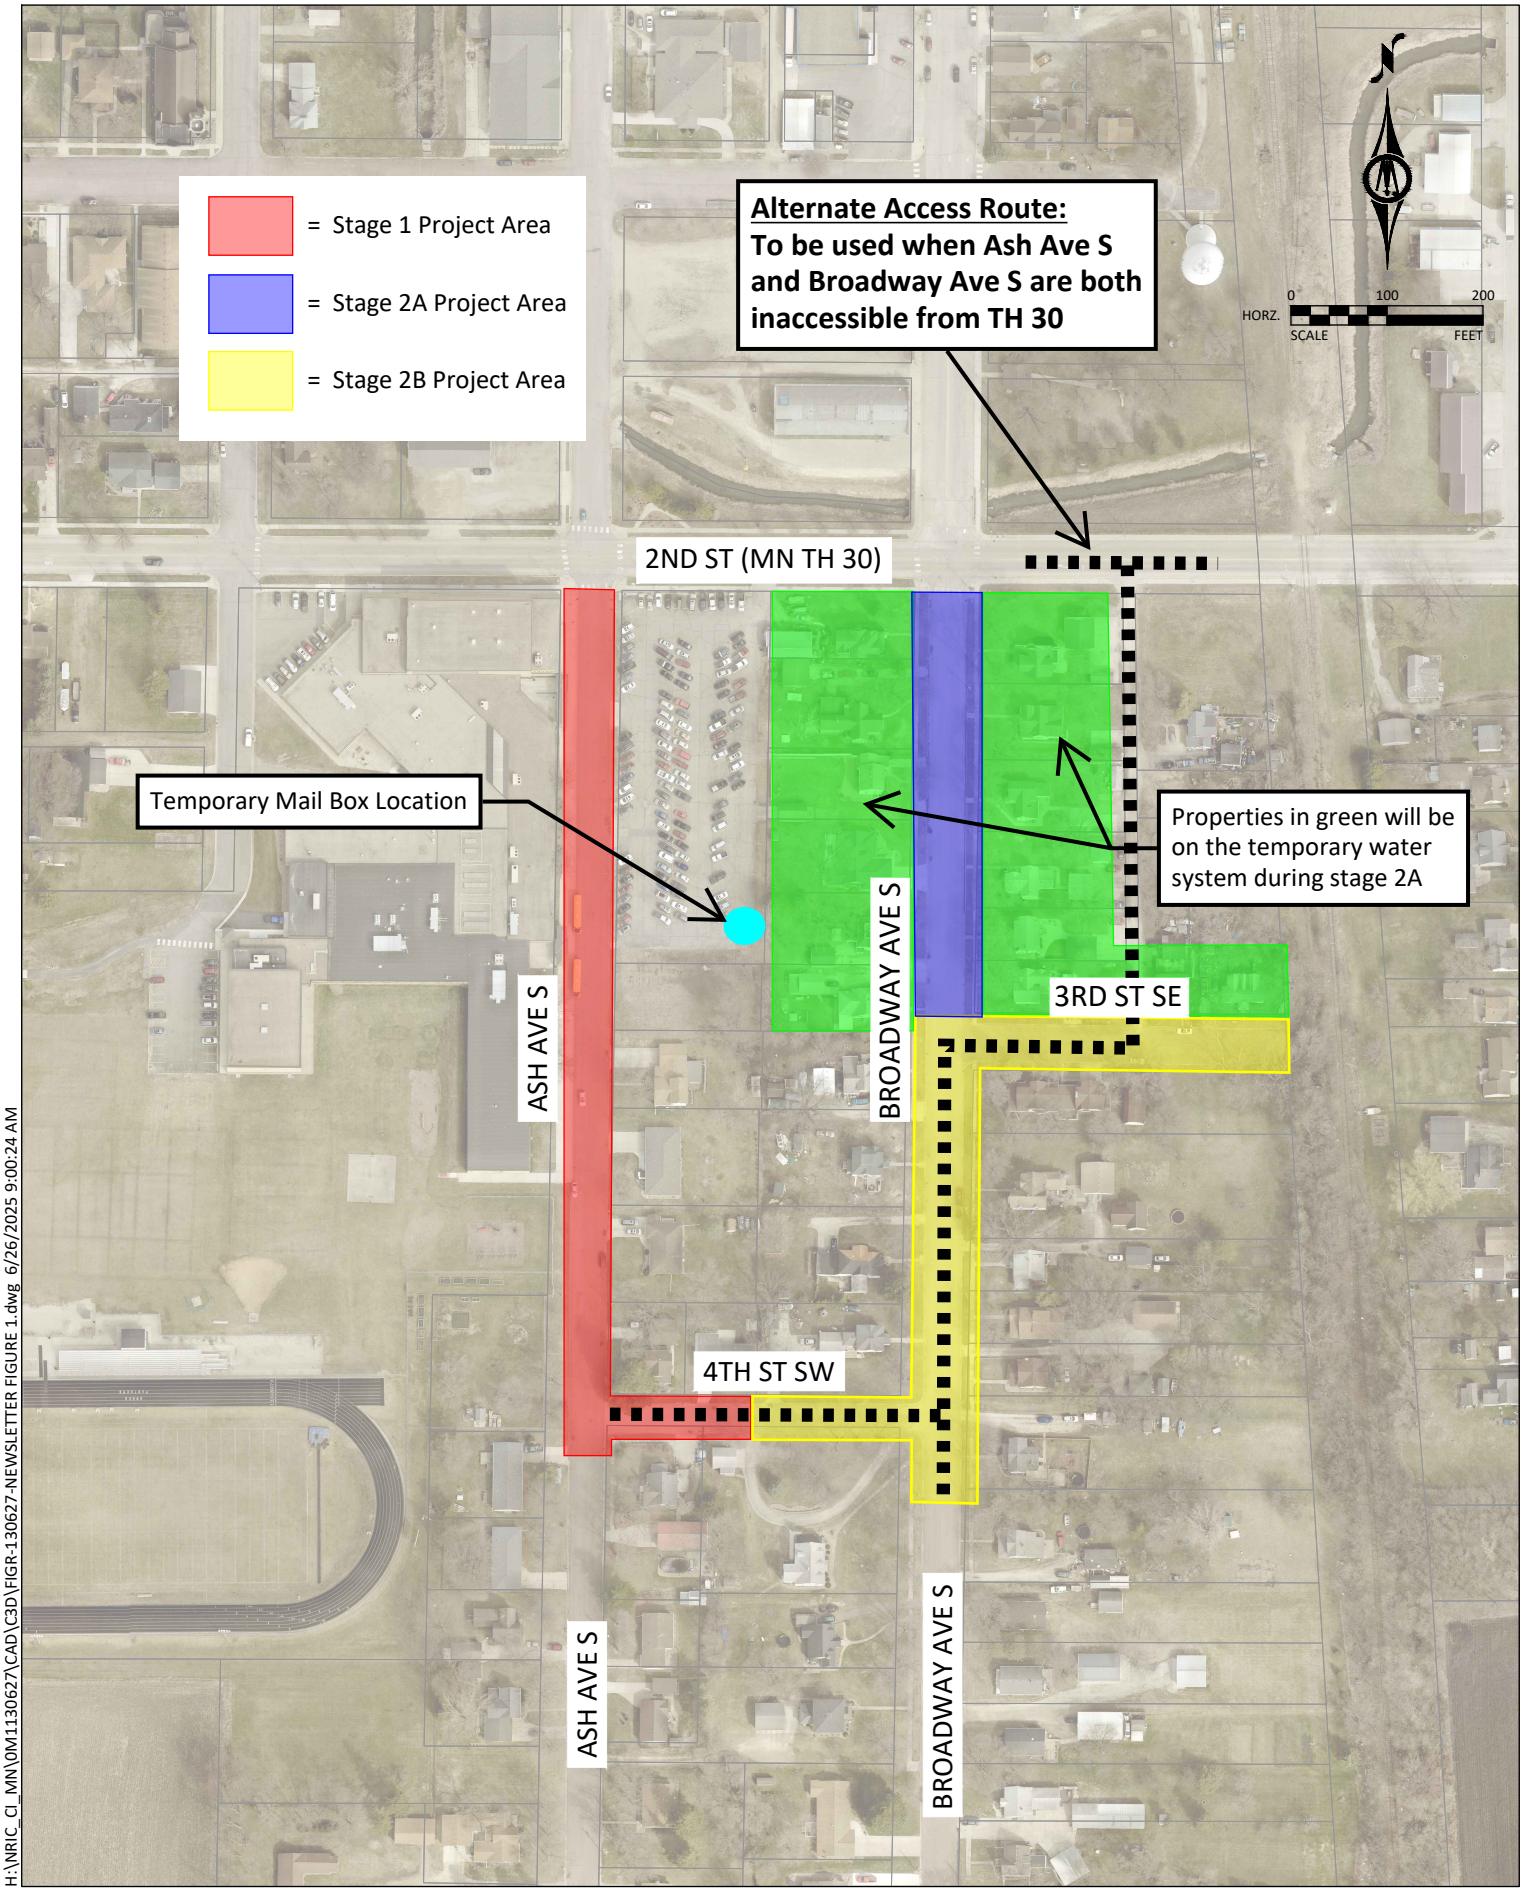

H:\NRIC_CI_MN\0M1130627\CAD\C3D\FIGR-130627-NEWSLETTER FIGURE 1.dwg 6/26/2025 9:00:24 AM