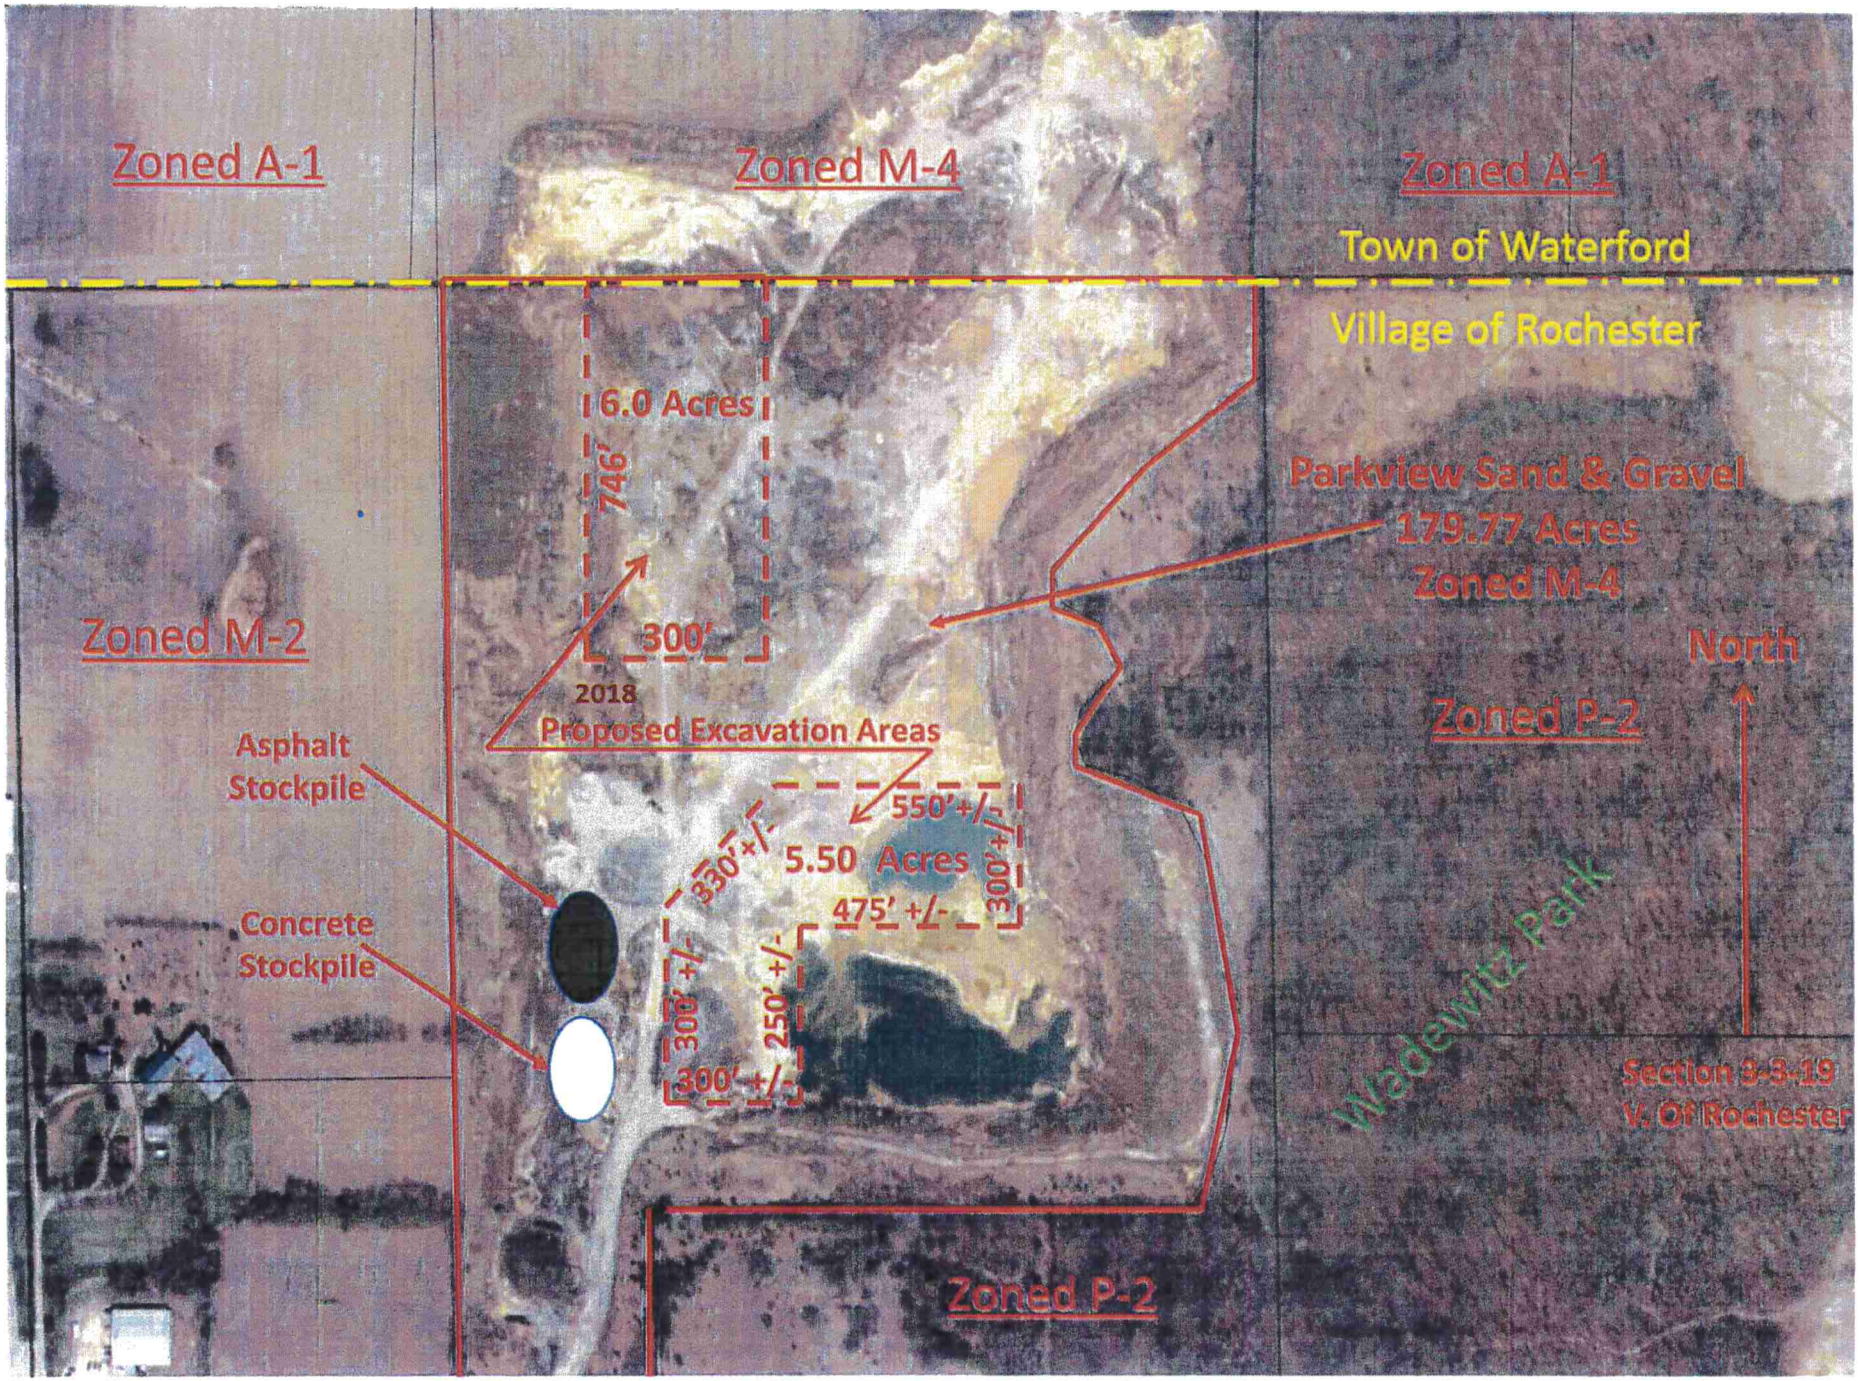
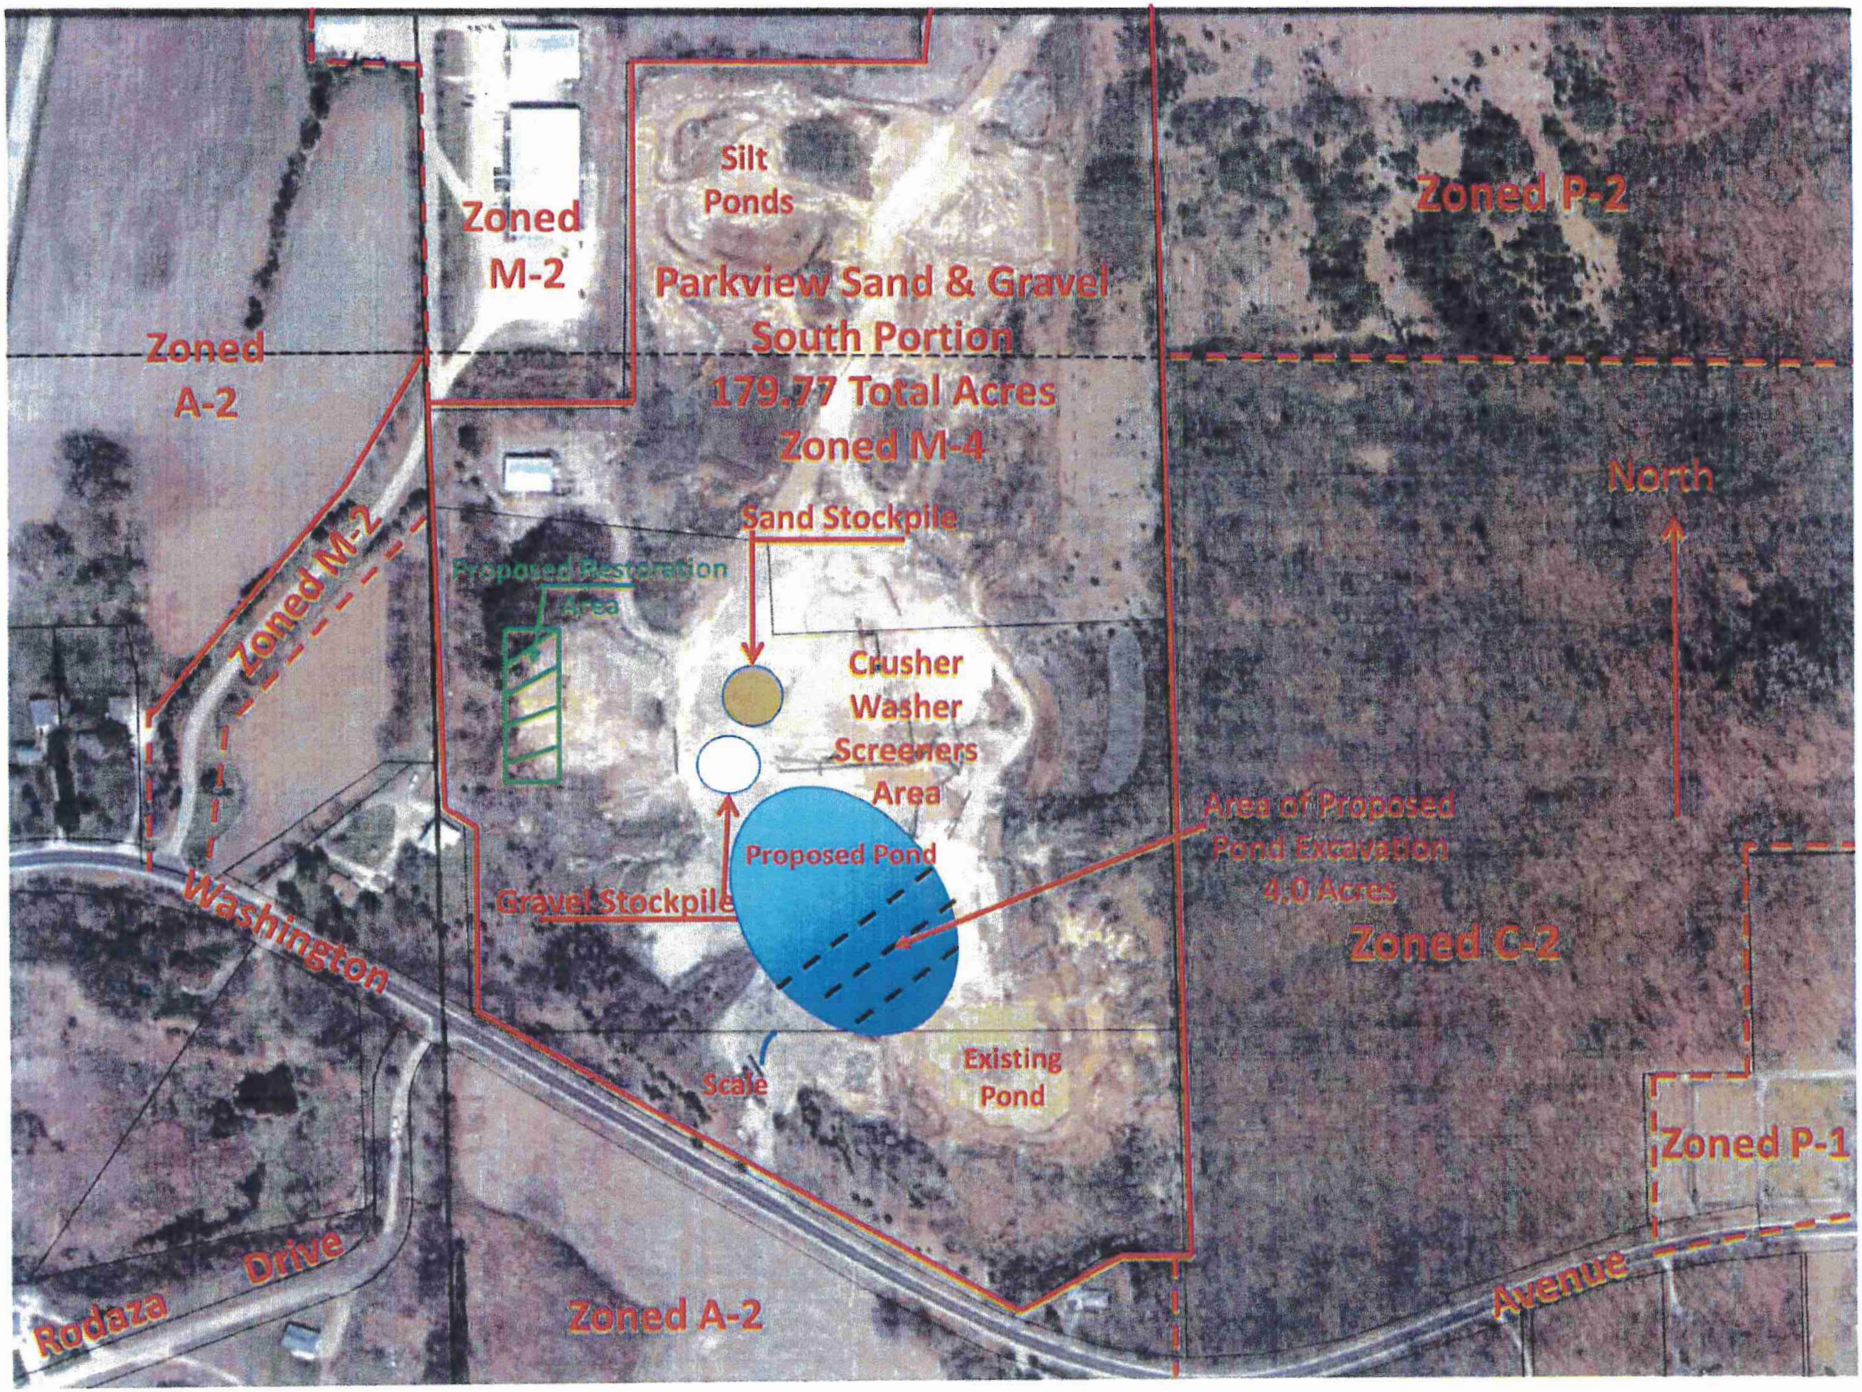

Zoned A-1
Zoned M-4
Zoned A-1
Town of Waterford
Village of Rochester
6.0 Acres
746'
300'
Parkview Sand & Gravel
179.77 Acres
Zoned M-4
Zoned M-2
North
2018
Proposed Excavation Areas
Zoned P-2
Asphalt
Stockpile
550'+/-
330'+/-
5.50 Acres
300'+/-
475' +/-
Concrete
Stockpile
300' +/-
250' +/-
300' +/-
Wadewitz Park
Section 3-3-19
V. Of Rochester
Zoned P-2


Zoned
M-2
Silt
Ponds
Zoned P-2
Parkview Sand & Gravel
South Portion
179.77 Total Acres
Zoned M-4
Zoned
A-2
Zoned M-2
North
Sand Stockpile
Proposed Restoration
Area
Crusher
Washer
Screeners
Area
Area of Proposed
Pond Excavation
4.0 Acres
Zoned C-2
Proposed Pond
Gravel Stockpile
Washington
Existing
Pond
Scale
Zoned P-1
Drive
Rodaza
Zoned A-2
Avenue

AERIAL IMAGERY DATED 5-18-2023



0 200 400 600 800

SCALE: 1"=200'
UNITS ARE IN FEET

DIGGERS HOTLINE
Call 811 or (800) 242-8511
www.DiggersHotline.com

PREPARED FOR:
FARVIEW SAND AND GRAVEL
ROCHESTER, WI

PREPARED BY:
A.W. OAKES & SON
2000 OAKES ROAD
RACINE, WISCONSIN 53406
OFFICE (262) 554-1414 FAX (262) 554-1417
www.awoakes.com

A.W. Oakes & Son

DRAWN BY:	AWK
CHECKED BY:	DO/TE
SCALE:	1"=200'
DATE:	5-18-2023
PROJECT NO:	

NO#	REVISIONS DESCRIPTION	DATE

SHEET# 1 OF 1

Copyright 2023 A.W. OAKES & SON, Inc. - Not to be used for any purpose without written consent from A.W. OAKES & SON.

AERIAL IMAGERY DATED 5.28.2025



DIGGERS HOTLINE
Call 811 or (800) 242-8511
www.DiggersHotline.com

PREPARED FOR:
PARKVIEW SAND AND GRAVEL
ROCHESTER, WI

PREPARED BY:
A.W. OAKES & SON
2050 OAKES ROAD
RACINE, WISCONSIN 53406
OFFICE (262) 554-1717 FAX (262) 554-1697
www.awoakes.com

A.W. Oakes & Son

DRAWN BY:	MWK
CHECKED BY:	DO/TE
SCALE:	1"=100'
DATE:	4-2-2025
PROJECT NO:	

NO#	DESCRIPTION	DATE:

REVISIONS

SHEET# 1 OF 1

Copyright 2025 A.W. OAKES & SON, Inc. - Not to be used for any purpose without written consent from A.W. OAKES & SON.