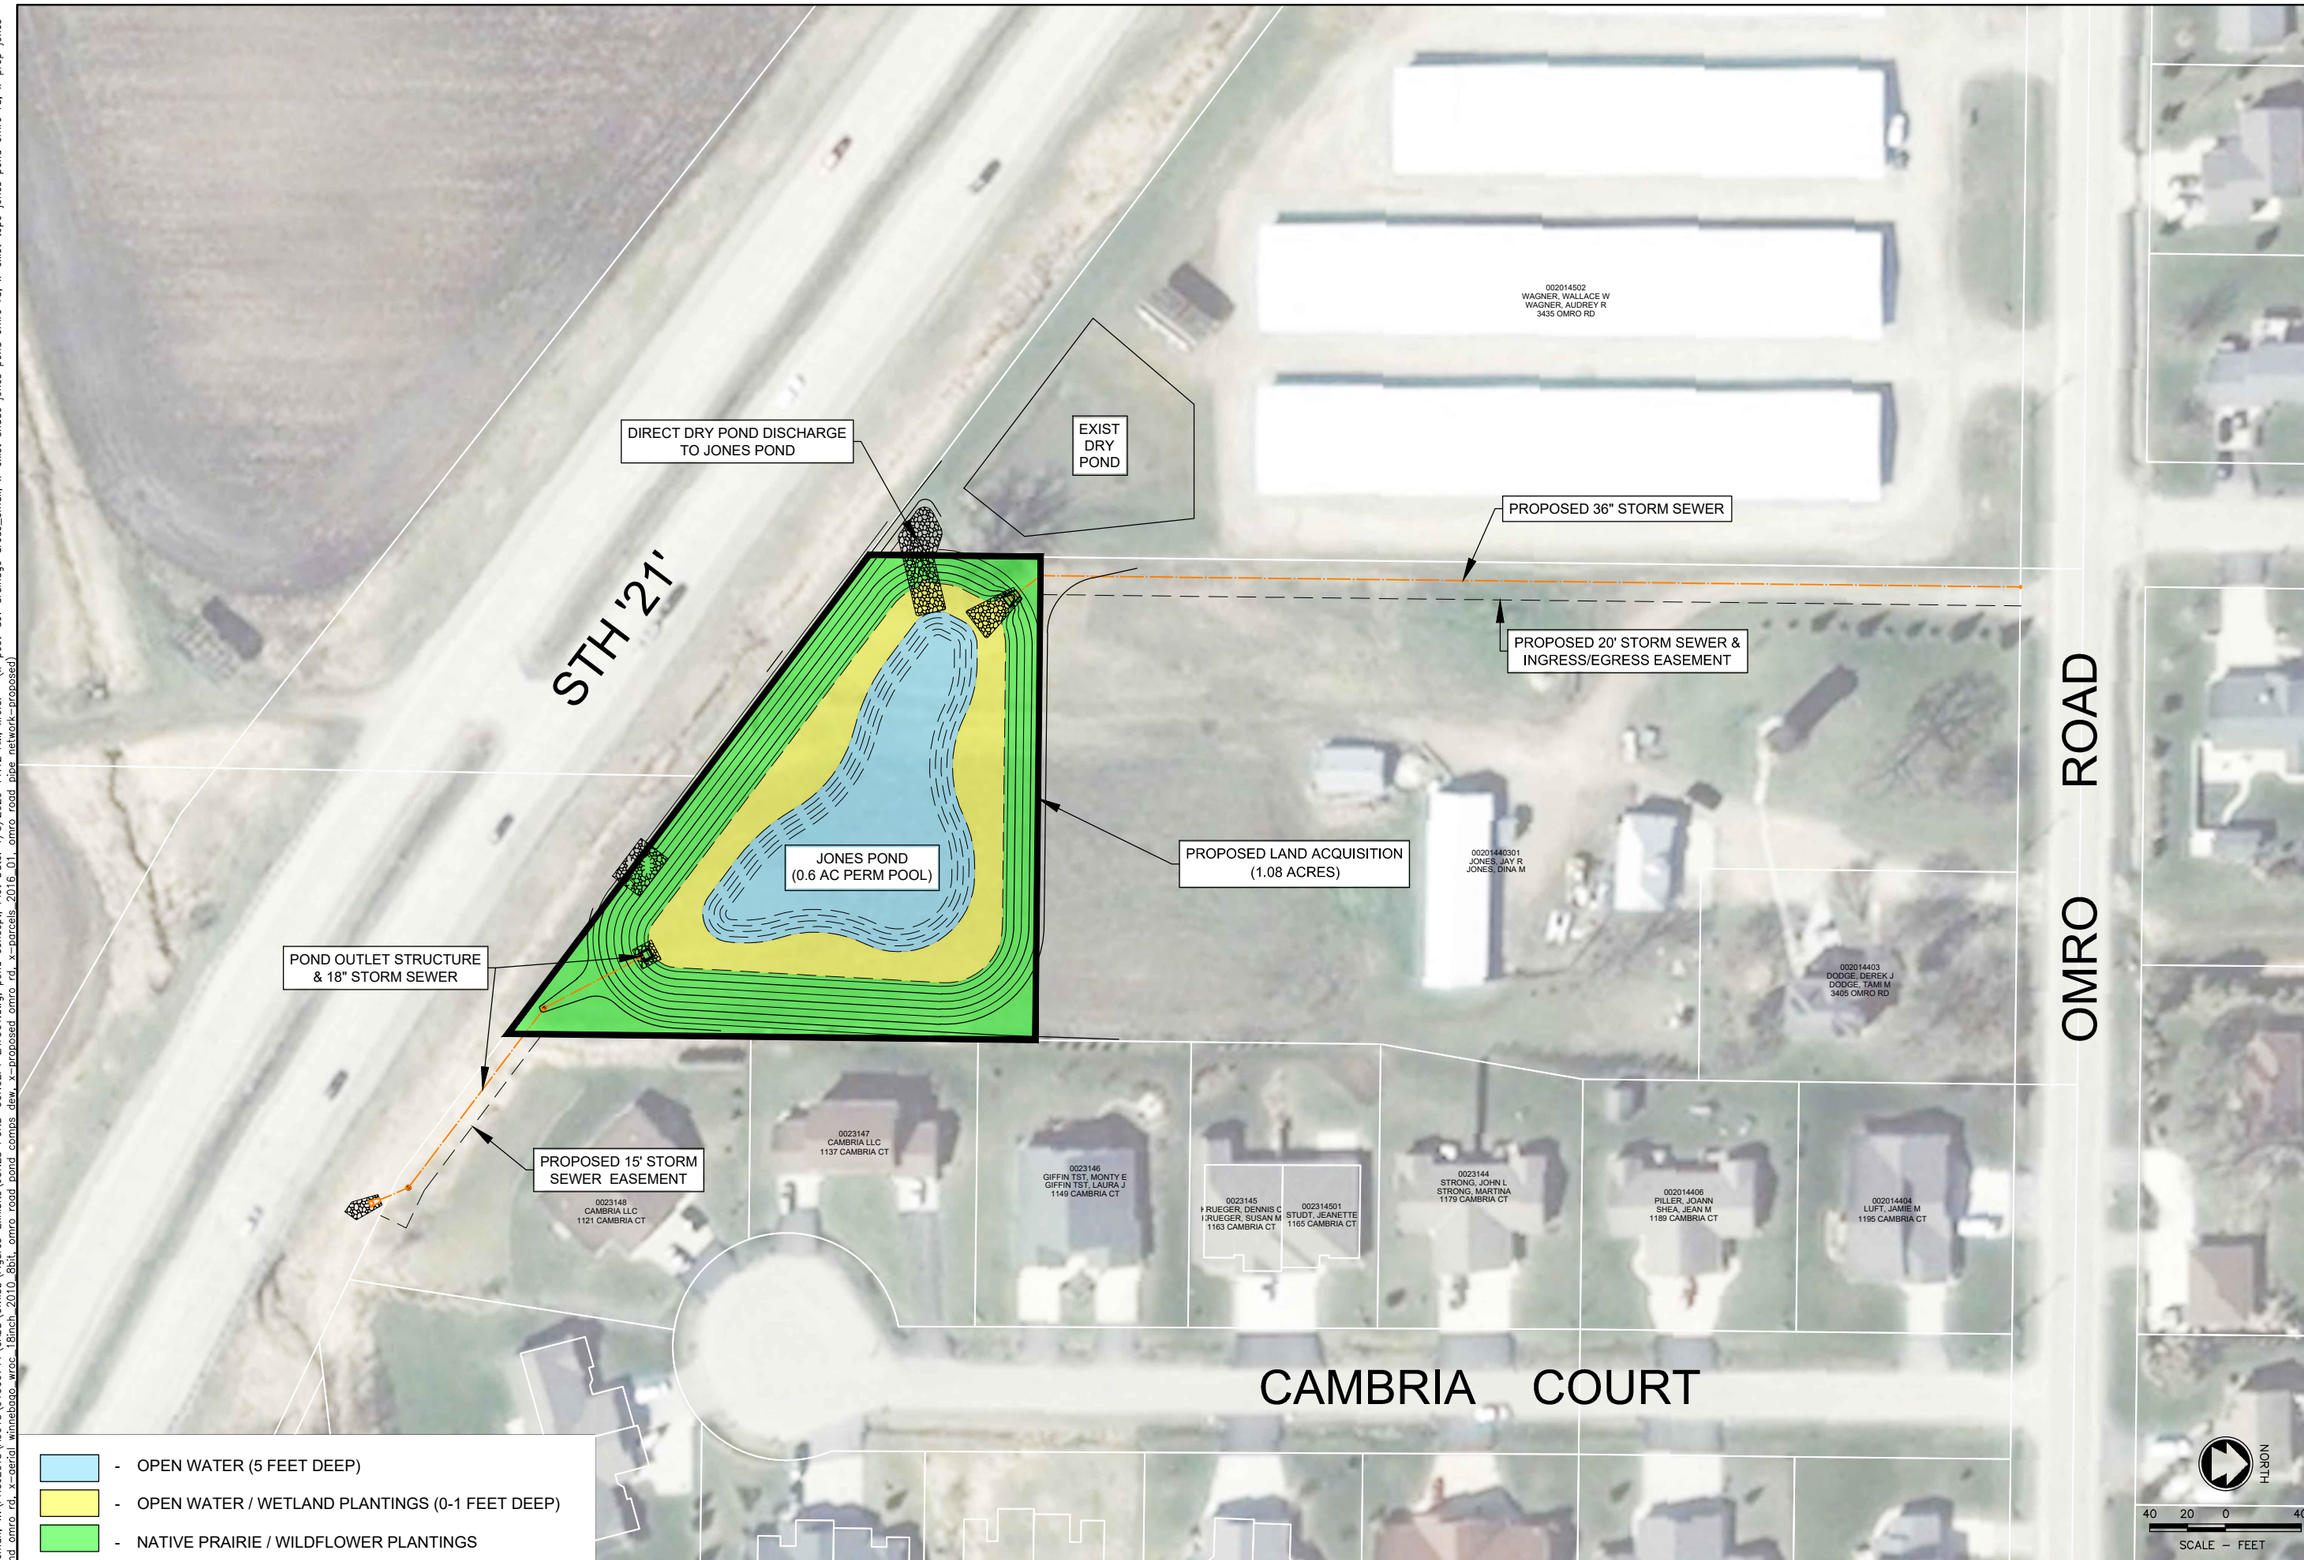

McMAHON
ENGINEERS ARCHITECTS
McMAHON ASSOCIATES, INC.
1445 McMAHON DRIVE NEENAH, WI 54956
Mailing: P.O.BOX 1025 NEENAH, WI 549574-1025
PH 920.751.4200 FX 920.751.4284 MCMGRP.COM

NO.	DATE	REVISION

JONES POND
TOWN OF ALGOMA, WINNEBAGO COUNTY, WISCONSIN
CONCEPT LAYOUT

DESIGNED	DRAWN
PTK	PTK

PROJECT NO. A0018-9-19-00711

DATE DEC. 2019

SHEET NO.