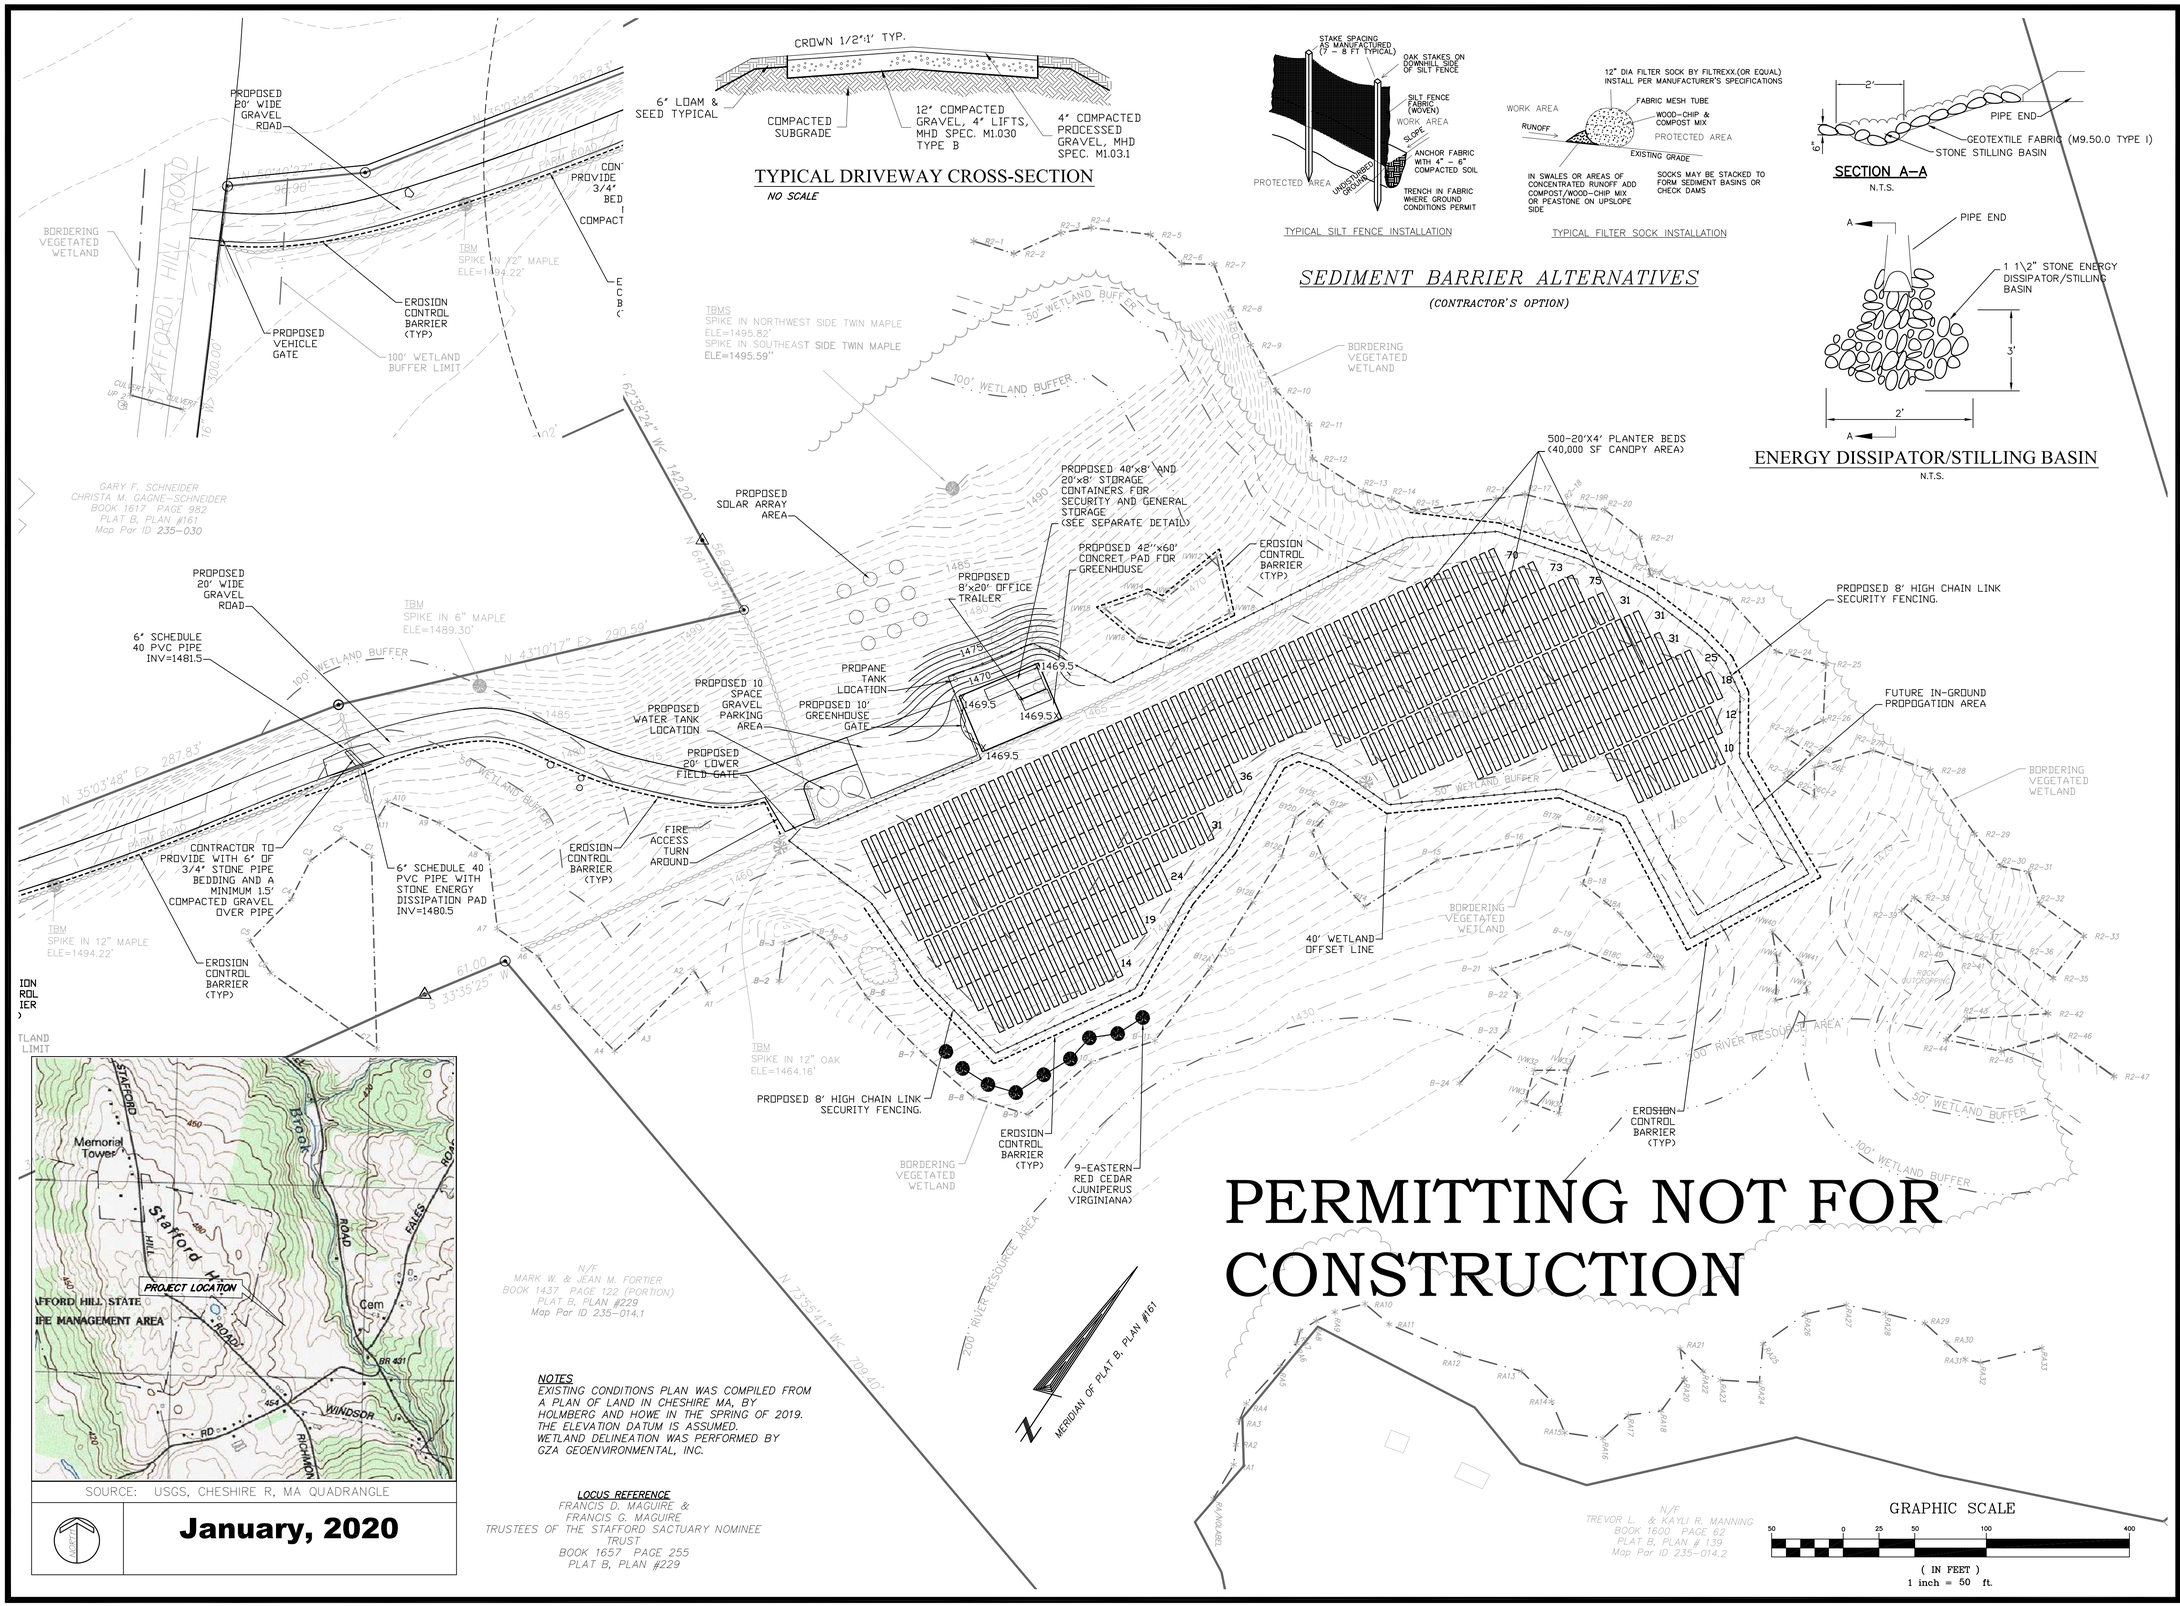

T Reynolds Engineering

Civil Engineers
Planning, Design, and Permitting Services

ph: 413 387-8078 fax: 413 727-3477
email: terry@treynoldsengineering.com
www.treynoldsengineering.com

152 Maplewood Terrace
Florence, MA 01062

Tier 5 Outdoor Cannabis Cultivation Plan

80 Stafford Hill Road
Cheshire, MA

COMMONWEALTH OF MASSACHUSETTS
TERRENCE R. REYNOLDS
NO. 46285
CIVIL
REGISTERED PROFESSIONAL ENGINEER

PREPARED FOR:

Stafford Green Inc.

82 East Road
Adams, MA

REVISIONS:	DATE:
ACCESS ROAD	5/5/20

UNAUTHORIZED ALTERATION OF THIS DOCUMENT IS A VIOLATION OF MASSACHUSETTS STATE LAW

PROJECT NO: 19-0206
DRAWING: Eng Work.dwg
DATE: 1/24/20
SCALE: 1" = 50'
SHEET NO. 1 OF 2