
FILE NAME = I:\Projects\5000\5088 - Town of Newport\5088.001.001 - Newport Roads Improvement\Site 2 - Cole Rd\5088.001.Cole_cph_grp_01.dgn
DATE = 8/30/2026
TIME = 9:55:24 PM
I:\MicroStation\Bentley V8i\Workspace\Plot\NYSDOT_SIZE_B_XEROX.tbl
I:\MicroStation\Bentley V8i\Workspace\system\pltcfg\pdf.pltcfg

DRAFTED BY ____ CHECKED BY ____ ESTIMATED BY ____ CHECKED BY ____ DESIGN BY ____ IN CHARGE OF ____

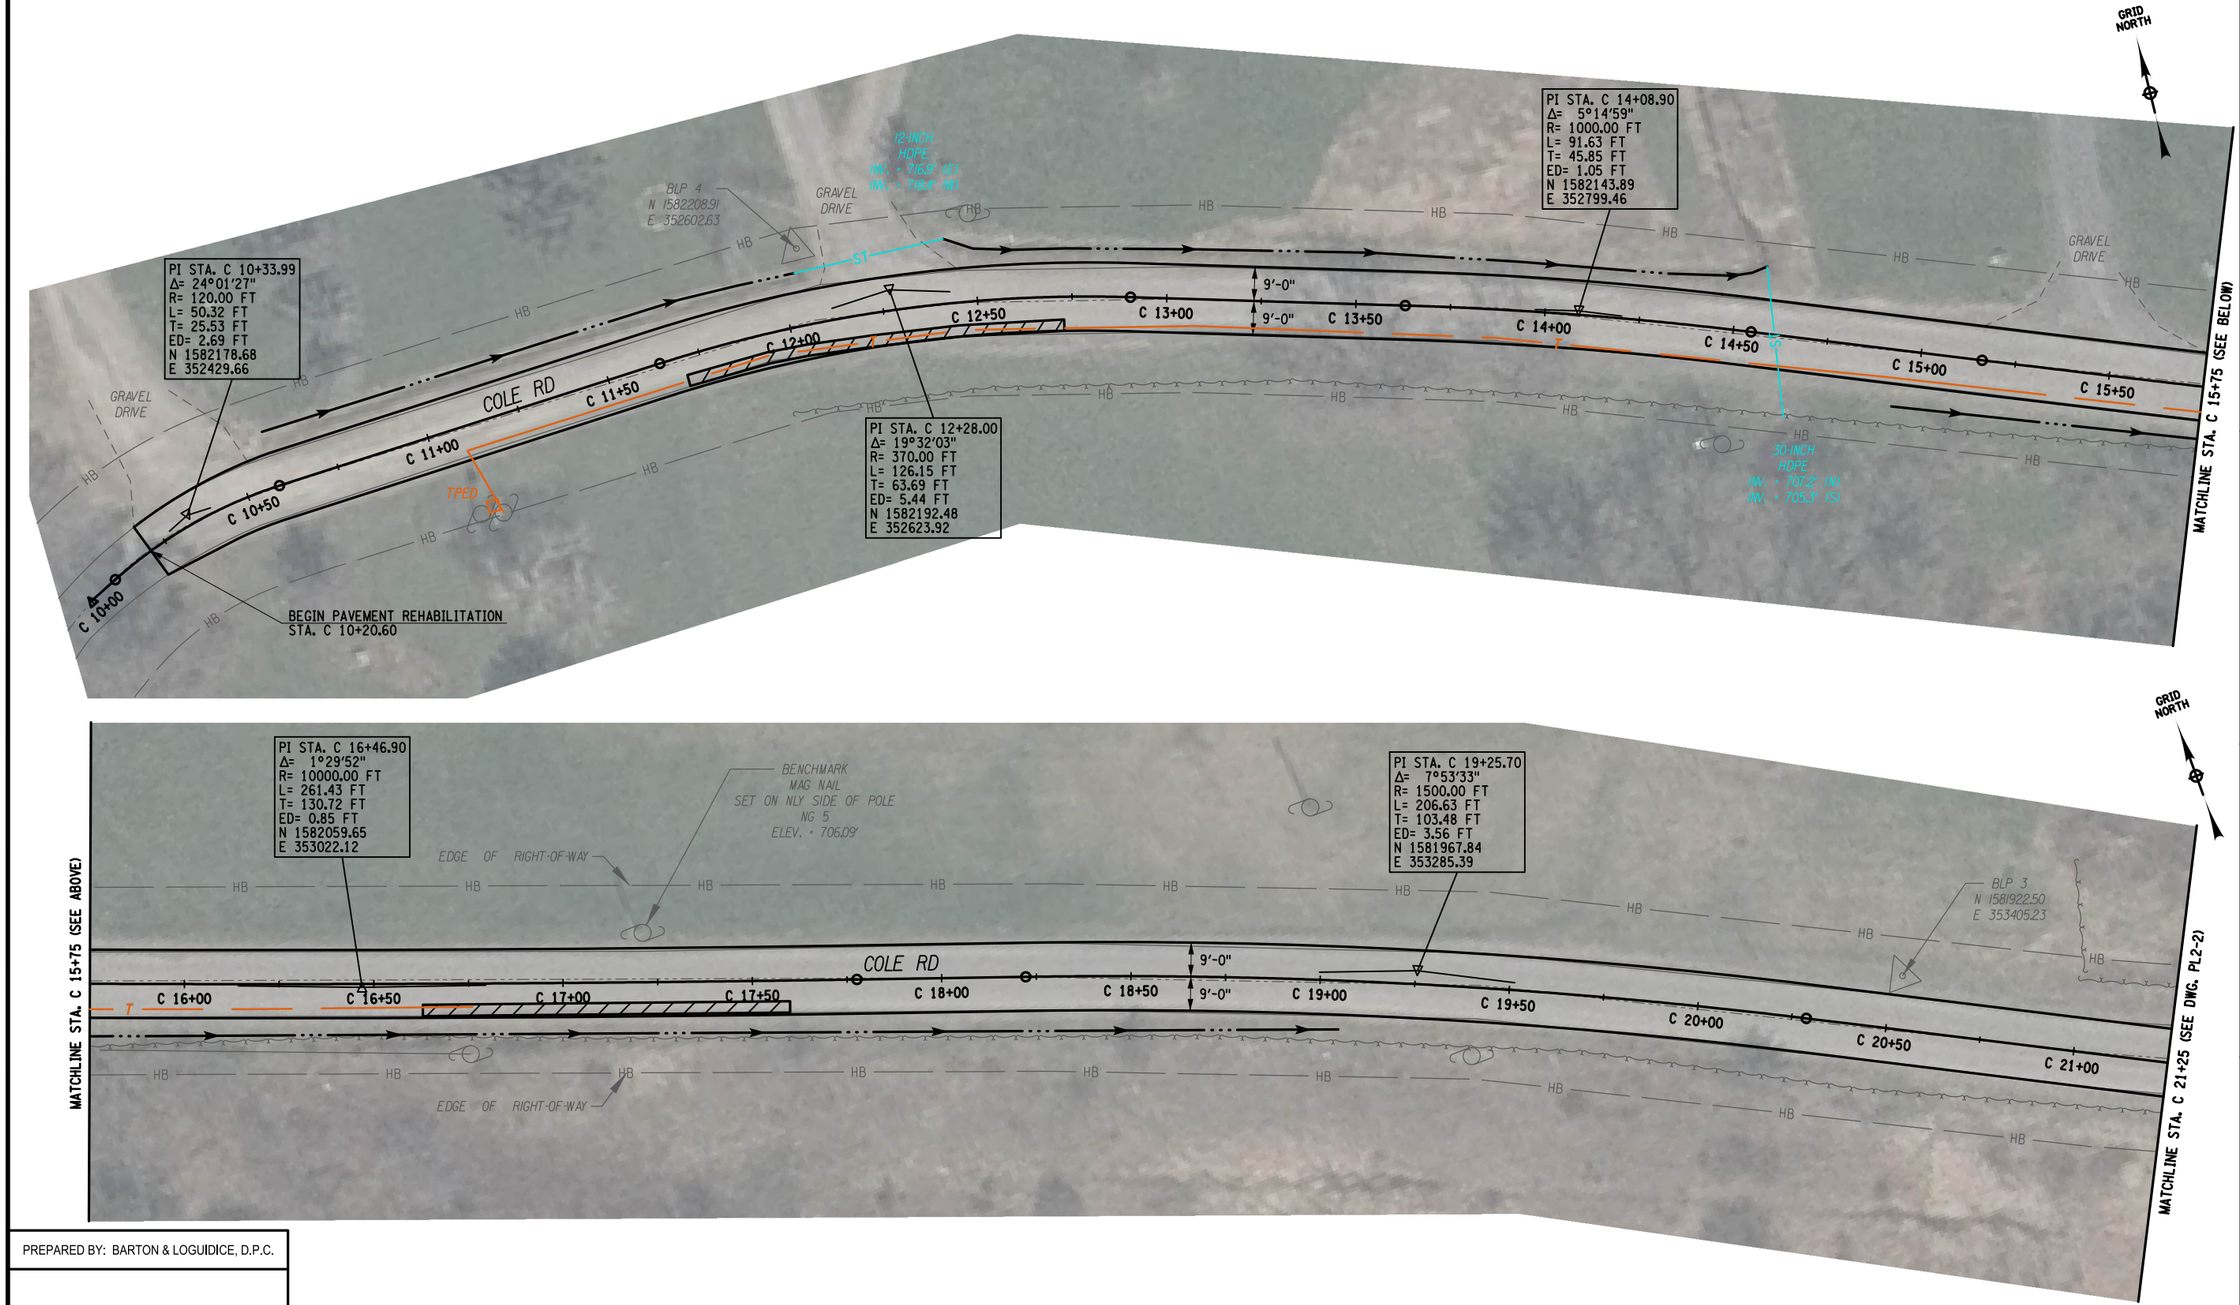

PREPARED BY: BARTON & LOGUIDICE, D.P.C.

LEGEND:

▨ - FULL-DEPTH RECONSTRUCTION BOX-OUT AREA

20' 0 20' 40'
SCALE BAR

NO.	DATE	BY	REVISION

TOWN OF NEWPORT NEW YORK


Barton & Loguidice


UNAUTHORIZED ALTERATION OR ADDITION TO THIS DRAWING IS A VIOLATION OF THE NEW YORK STATE EDUCATION LAW ARTICLE 145 SECTION 7209

NEWPORT ROADS IMPROVEMENT
TOWN OF NEWPORT
HERKIMER COUNTY, NEW YORK

SITE 2
GENERAL PLAN

SCALE: AS SHOWN
DATE ISSUED: 08 / 2026
DRAWING
PL2-1

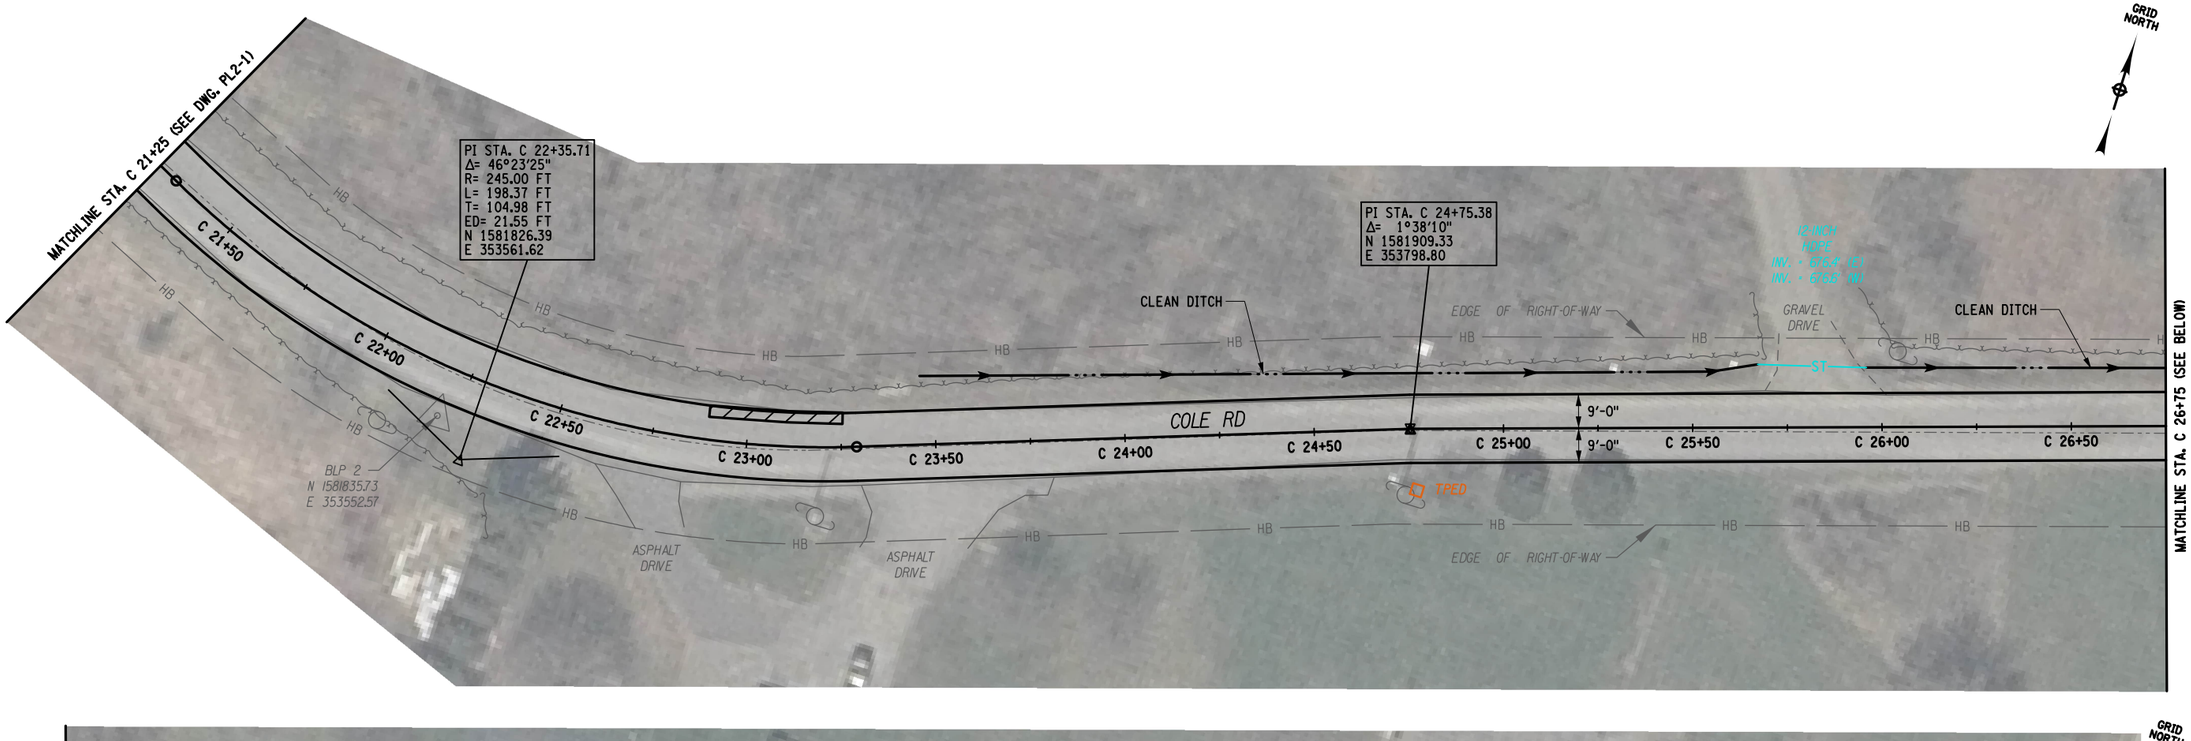

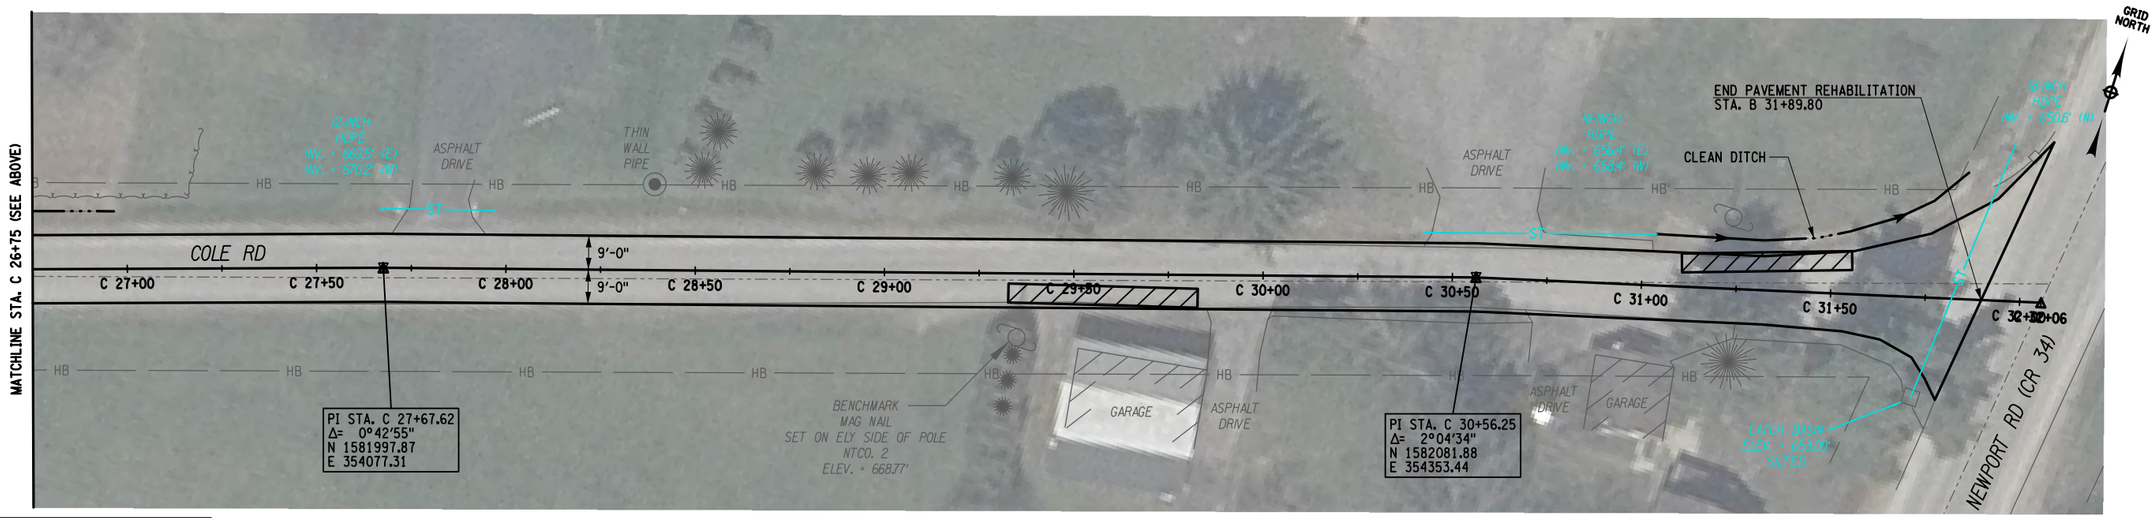

LEGEND:

▨ - FULL-DEPTH RECONSTRUCTION BOX-OUT AREA

20' 0 20' 40'

SCALE BAR

PREPARED BY: BARTON & LOGUIDICE, D.P.C.

NO.	DATE	BY	REVISION

TOWN OF NEWPORT NEW YORK

Barton & Loguidice

UNAUTHORIZED ALTERATION OR ADDITION TO THIS DRAWING IS A VIOLATION OF THE NEW YORK STATE EDUCATION LAW ARTICLE 145 SECTION 7209

NEWPORT ROADS IMPROVEMENT
TOWN OF NEWPORT
HERKIMER COUNTY

SITE 2
GENERAL PLAN

SCALE: AS SHOWN
DATE ISSUED: 08 / 2026
DRAWING
PL2-2

DESIGN BY ____ CHECKED BY ____ ESTIMATED BY ____
DRAFTED BY ____ CHECKED BY ____
IN CHARGE OF ____

FILE NAME = I:\Projects\5000\5088 - Town of Newport\5088.001.001 - Newport Roads Improvement\Site 2 - Cole Rd\5088.001.Cole_cph_grp_02.dgn
DATE = 8/30/2026
TIME = 9:55:34 PM
I:\MicroStation\Bentley V8i\Workspace\Plot\NYSDOT_SIZE_B_XEROX.tbl
I:\MicroStation\Bentley V8i\Workspace\system\pltcfg\pdf.pltcfg