
FILE NAME = I:\Projects\5000\5088 - Town of Newport\5088.001.001 - Newport Roads Improvement\Site 3 - First St\5088.001_First_cph_gnp_01.dgn
DATE = 8/30/2026
TIME = 9:55:43 PM
I:\MicroStation\Bentley V8i\Workspace\Plot\NYSDOT_SIZE_B_XEROX.tbl
I:\MicroStation\Bentley V8i\Workspace\system\pltcfg\pdf.pltcfg

IN CHARGE OF _____ DESIGN BY _____ CHECKED BY _____ ESTIMATED BY _____ CHECKED BY _____ DRAFTED BY _____ CHECKED BY _____

PREPARED BY: BARTON & LOGUIDICE, D.P.C.

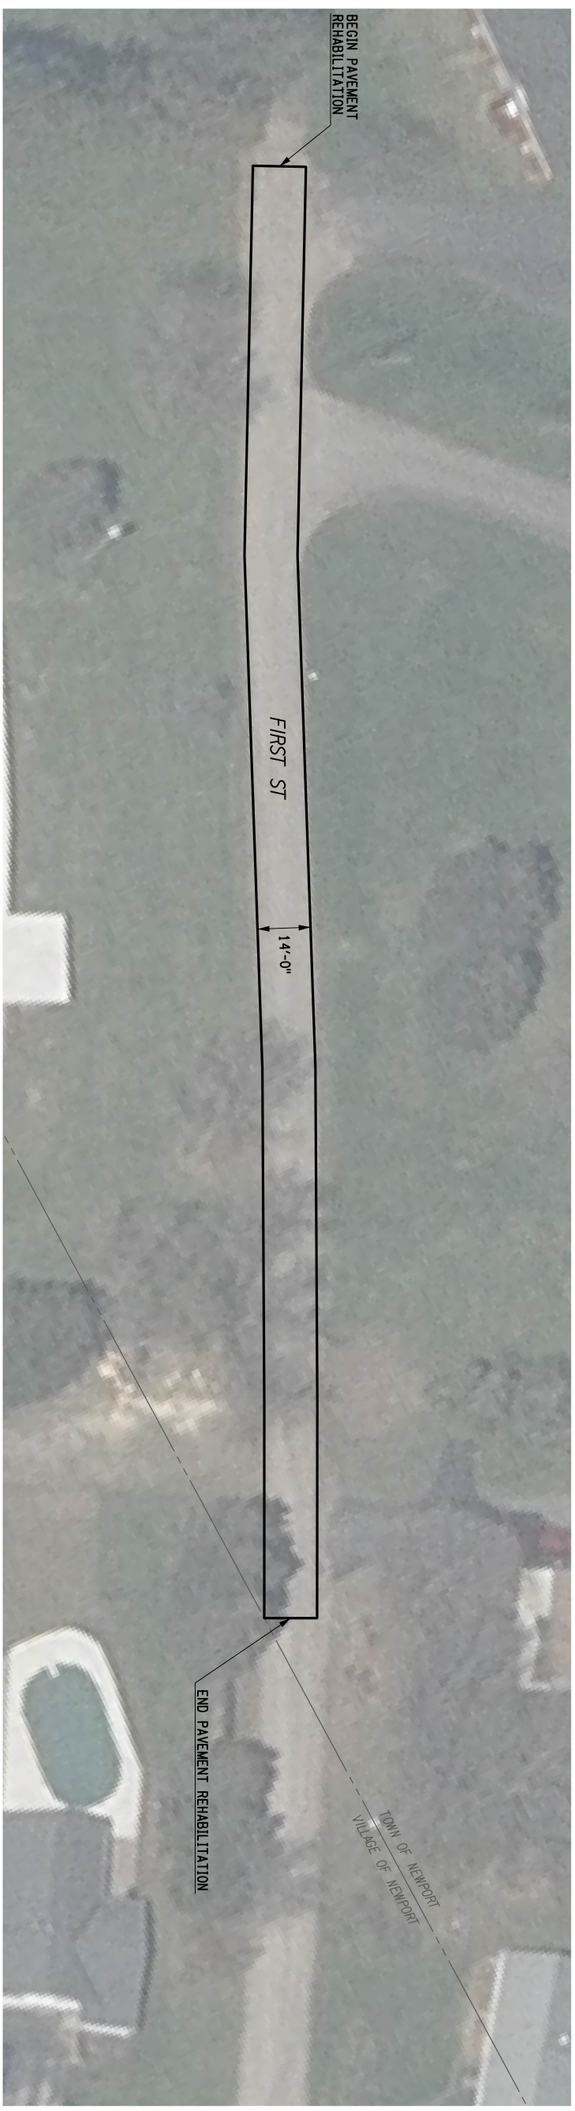

SCALE BAR
20' 0 20' 40'

GRID NORTH

SITE 3
GENERAL PLAN

DRAWING: PL3-1
DATE ISSUED: 08/2026
SCALE: AS SHOWN

NEWPORT ROADS IMPROVEMENT
TOWN OF NEWPORT
HERKIMER COUNTY
FIRST STREET

Barton & Loguidice

UNAUTHORIZED ALTERATION OR ADDITION TO THIS DRAWING IS A VIOLATION OF THE NEW YORK STATE EDUCATION LAW ARTICLE 145 SECTION 7209

TOWN OF NEWPORT
NEW YORK

NO.	DATE	BY	REVISION