
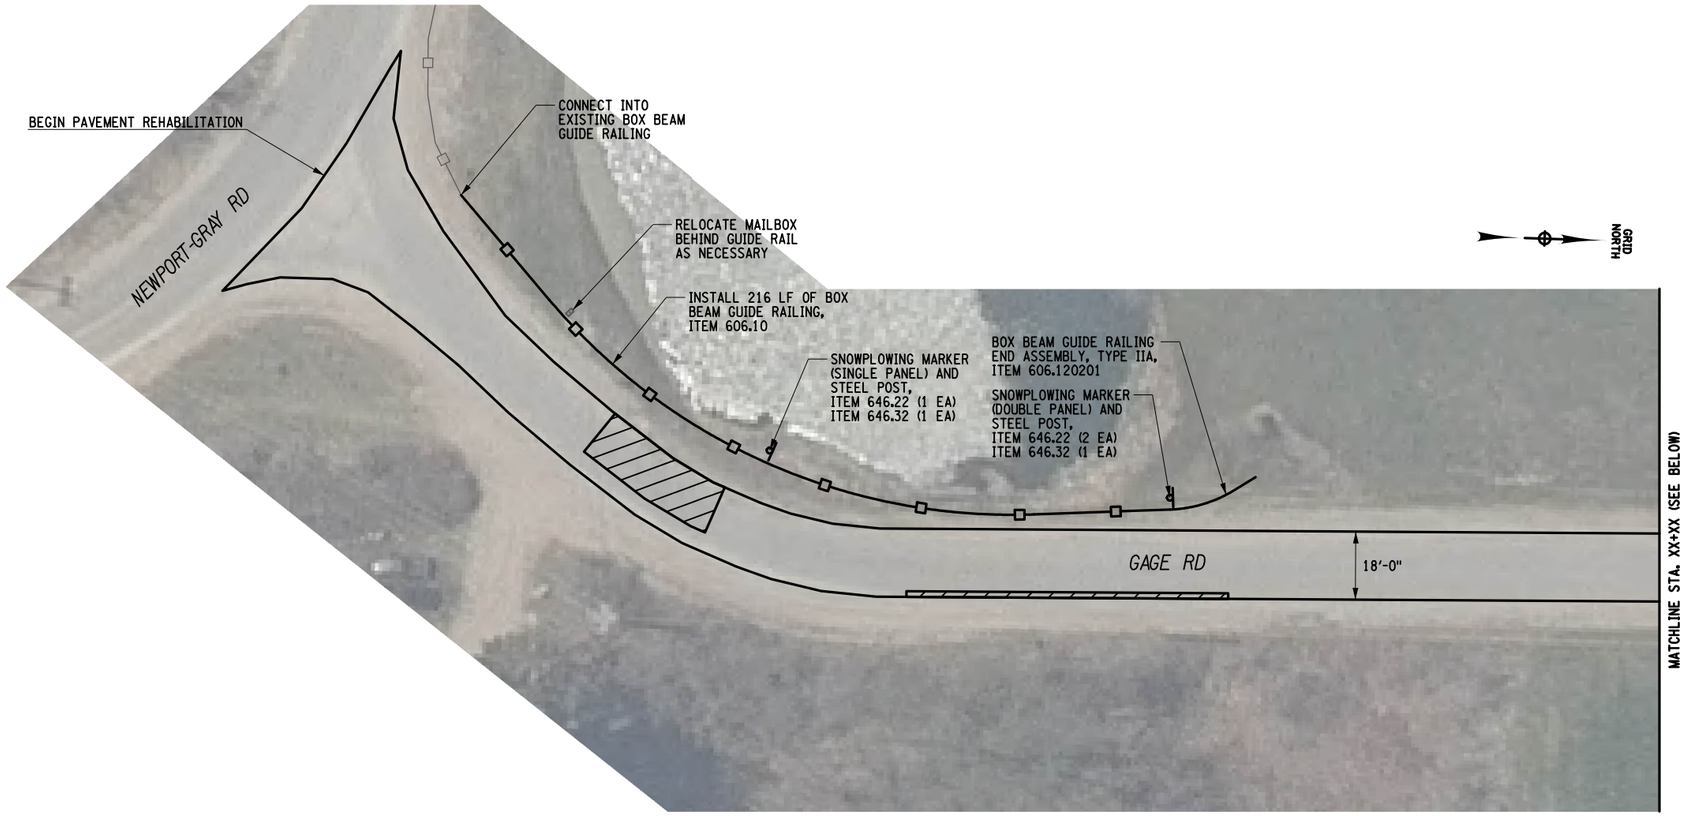


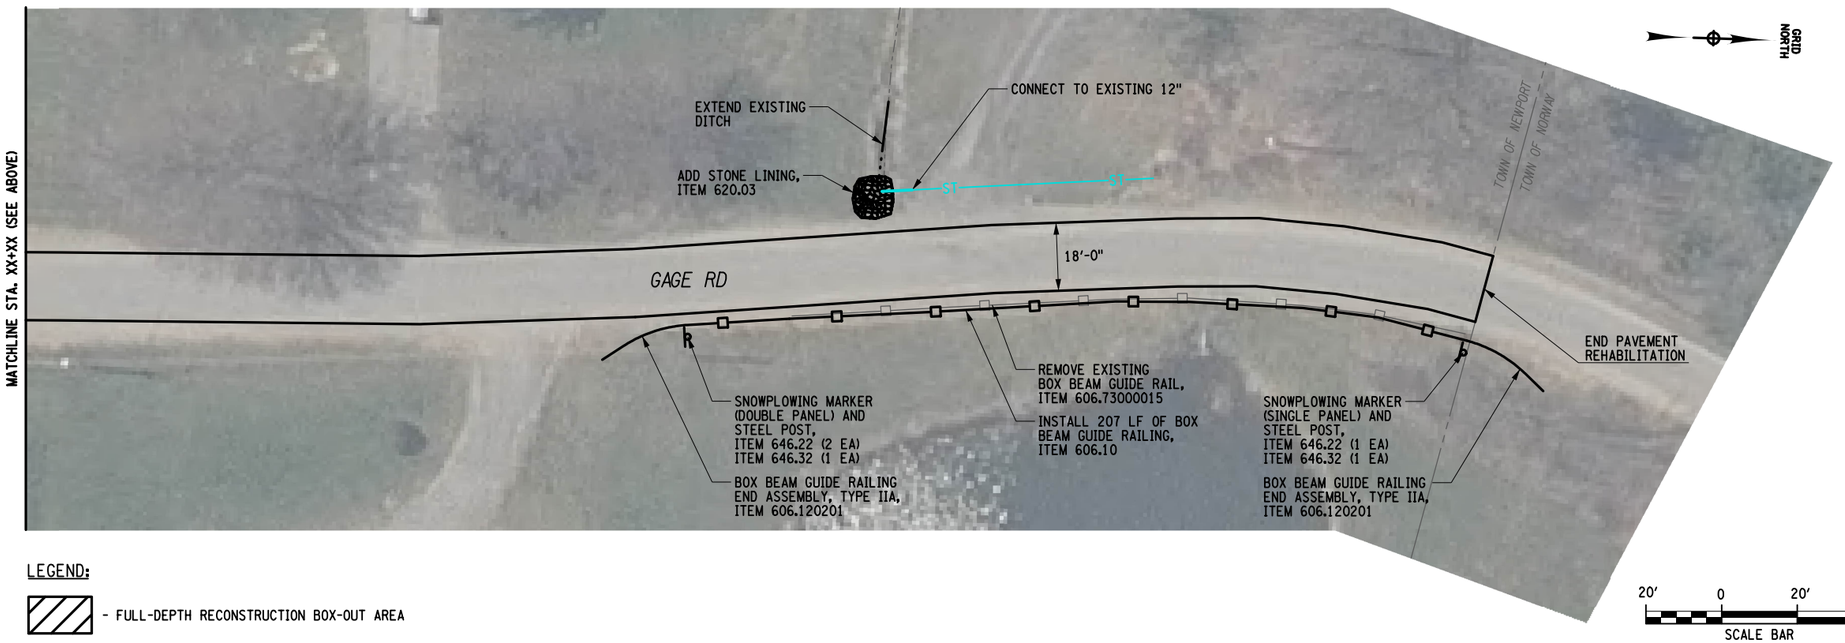

LEGEND:

▨ - FULL-DEPTH RECONSTRUCTION BOX-OUT AREA

PREPARED BY: BARTON & LOGUIDICE, D.P.C.

IN CHARGE OF _____ DESIGN BY _____ CHECKED BY _____ ESTIMATED BY _____

DRAFTED BY _____ CHECKED BY _____

FILE NAME = I:\Projects\5000\5088 - Town of Newport\5088.001.001 - Newport Roads Improvement\Site 4 - Gage Rd\5088.001_Gage_cph_grp_01.dgn
DATE = 8/30/2026
TIME = 9:55:52 PM
I:\MicroStation\Bentley V8i\Workspace\Plot\NYSDOT_SIZE_B_XEROX.tbl
I:\MicroStation\Bentley V8i\Workspace\system\pltcfg\pdf.pltcfg

NO.	DATE	BY	REVISION

TOWN OF NEWPORT NEW YORK

Barton & Loguidice

UNAUTHORIZED ALTERATION OR ADDITION TO THIS DRAWING IS A VIOLATION OF THE NEW YORK STATE EDUCATION LAW ARTICLE 145 SECTION 7209

NEWPORT ROADS IMPROVEMENT
TOWN OF NEWPORT
HERKIMER COUNTY

SITE 4
GENERAL PLAN

SCALE: AS SHOWN
DATE ISSUED: 08 / 2026
DRAWING
PL4-1