
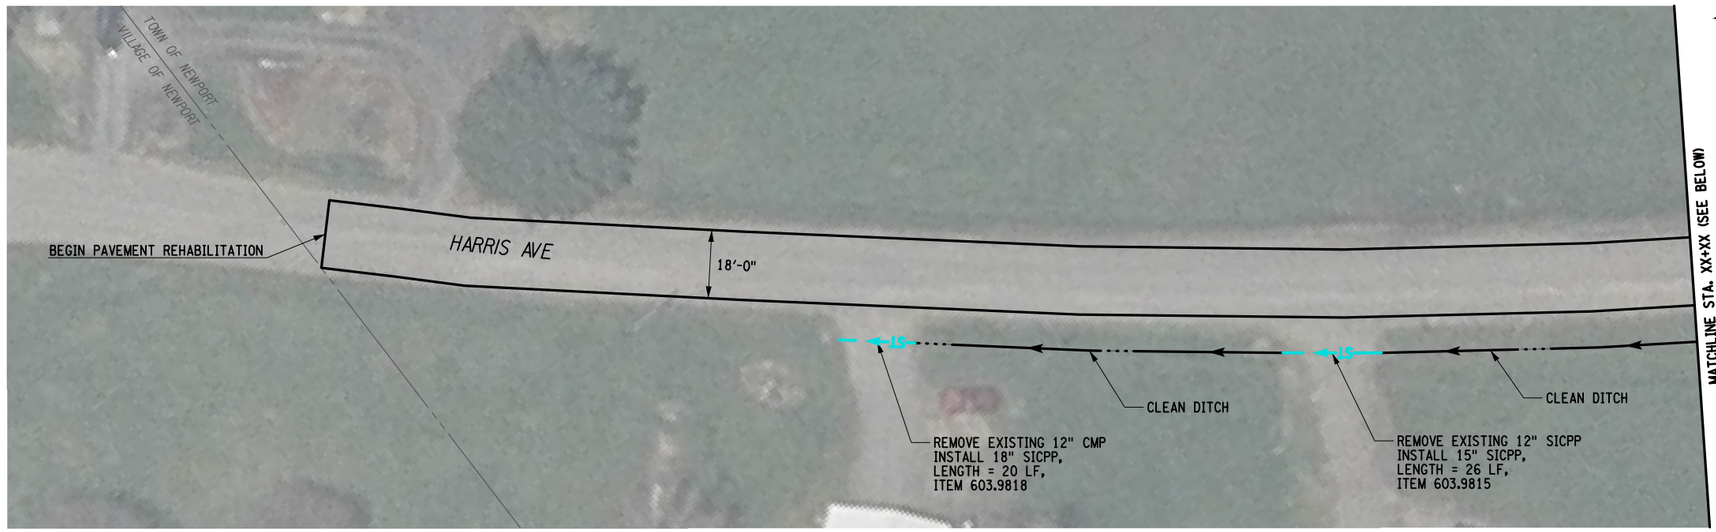


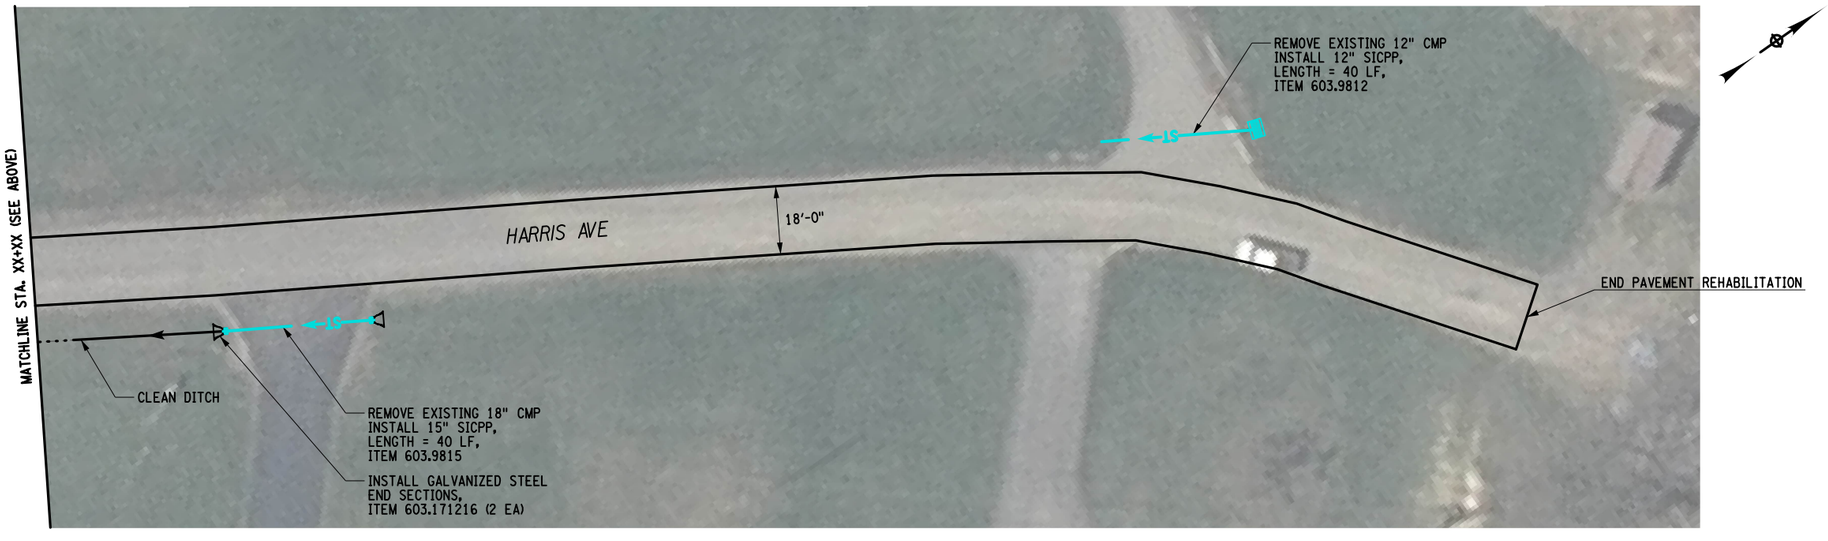

20' 0 20' 40'
SCALE BAR

PREPARED BY: BARTON & LOGUIDICE, D.P.C.

IN CHARGE OF ____ DESIGN BY ____ CHECKED BY ____ ESTIMATED BY ____

DRAFTED BY ____ CHECKED BY ____

NO.	DATE	BY	REVISION

TOWN OF NEWPORT NEW YORK

Barton & Loguidice

UNAUTHORIZED ALTERATION OR ADDITION TO THIS DRAWING IS A VIOLATION OF THE NEW YORK STATE EDUCATION LAW ARTICLE 145 SECTION 7209

NEWPORT ROADS IMPROVEMENT
TOWN OF NEWPORT
HERKIMER COUNTY

SITE 5
GENERAL PLAN

SCALE: AS SHOWN
DATE ISSUED: 08 / 2026
DRAWING
PL5-1

FILE NAME = I:\Projects\5000\5088 - Town of Newport\5088.001.001 - Newport Roads Improvement\Site 5 - Harris Ave\5088.001_Harris_cph_grading.dgn
I:\MicroStation\Bentley V8i\Workspace\Plot\NYSDOT_SIZE_B_XEROX.tbl
I:\MicroStation\Bentley V8i\Workspace\system\pltcfg\pdf.pltcfg
DATE = 8/30/2026
TIME = 9:55:58 PM