
FILE NAME = I:\Projects\5000\5088 - Town of Newport\5088.001.001 - Newport Roads Improvement\Site 7 - Old City Rd\5088.001_Old City_cph.xfp_01.dgn
DATE = 8/30/2026
TIME = 9:56:21 PM
I:\MicroStation\Bentley V8i\Workspace\Plot\NYSDOT_SIZE_B_XEROX.tbl
I:\MicroStation\Bentley V8i\Workspace\system\pltcfg\pdf.pltcfg

IN CHARGE OF _____ DESIGN BY _____ CHECKED BY _____ ESTIMATED BY _____ CHECKED BY _____ DRAFTED BY _____ CHECKED BY _____

PREPARED BY: BARTON & LOGUIDICE, D.P.C.

MATCHLINE STA. XX+XX (SEE ABOVE)

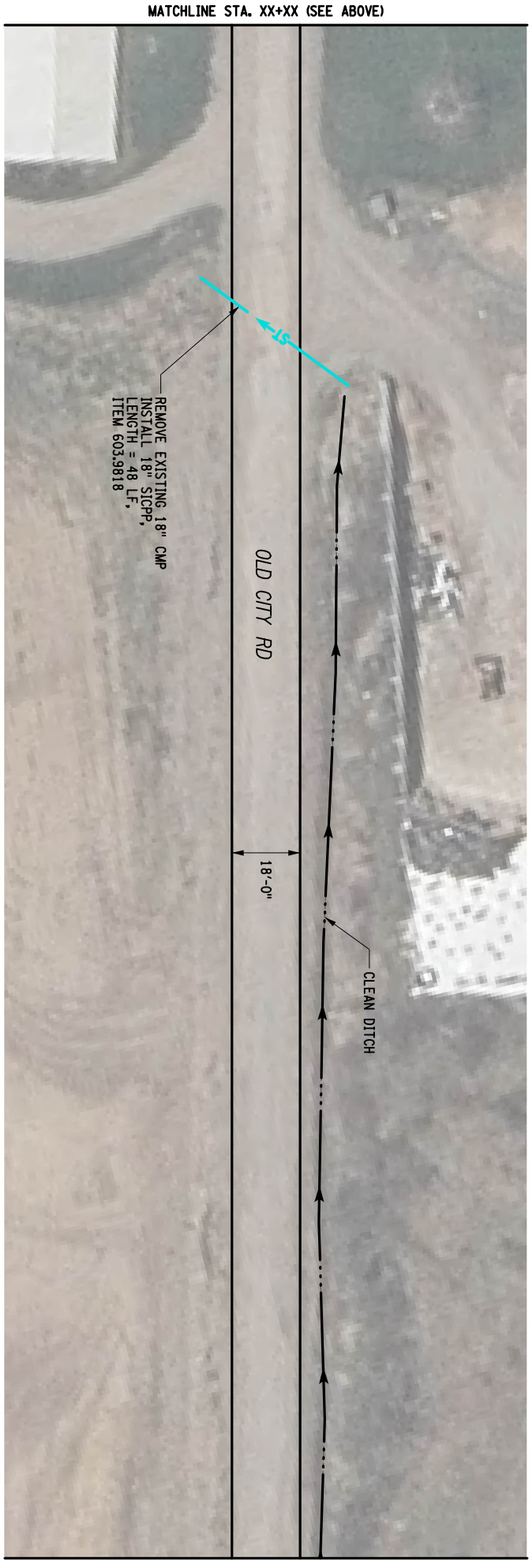

MATCHLINE STA. XX+XX (SEE DWG. PL7-2)



MATCHLINE STA. XX+XX (SEE BELOW)

GRID NORTH

GRID NORTH

SCALE BAR
20' 0 20' 40'

SITE 7
GENERAL PLAN

DRAWING
PL7-1

DATE ISSUED: 08/2026

SCALE: AS SHOWN

NEWPORT ROADS IMPROVEMENT

TOWN OF NEWPORT

HERKIMER COUNTY

Barton & Loguidice

UNAUTHORIZED ALTERATION OR ADDITION TO THIS DRAWING IS A VIOLATION OF THE NEW YORK STATE EDUCATION LAW ARTICLE 145 SECTION 7209


TOWN OF NEWPORT NEW YORK

NO.	DATE	BY	REVISION

FILE NAME = I:\Projects\5000\5088 - Town of Newport\5088.001.001 - Newport Roads Improvement\Site 7 - Old City Rd\5088.001_Old City_cph.dgn
DATE = 8/30/2026
TIME = 9:56:32 PM
I:\MicroStation\Bentley V8i\Workspace\Plot\NYSDOT_SIZE_B_XEROX.tbl
I:\MicroStation\Bentley V8i\Workspace\system\pltcfg\pdf.pltcfg

IN CHARGE OF _____ DESIGN BY _____ CHECKED BY _____ ESTIMATED BY _____ CHECKED BY _____ DRAFTED BY _____ CHECKED BY _____

PREPARED BY: BARTON & LOGUIDICE, D.P.C.

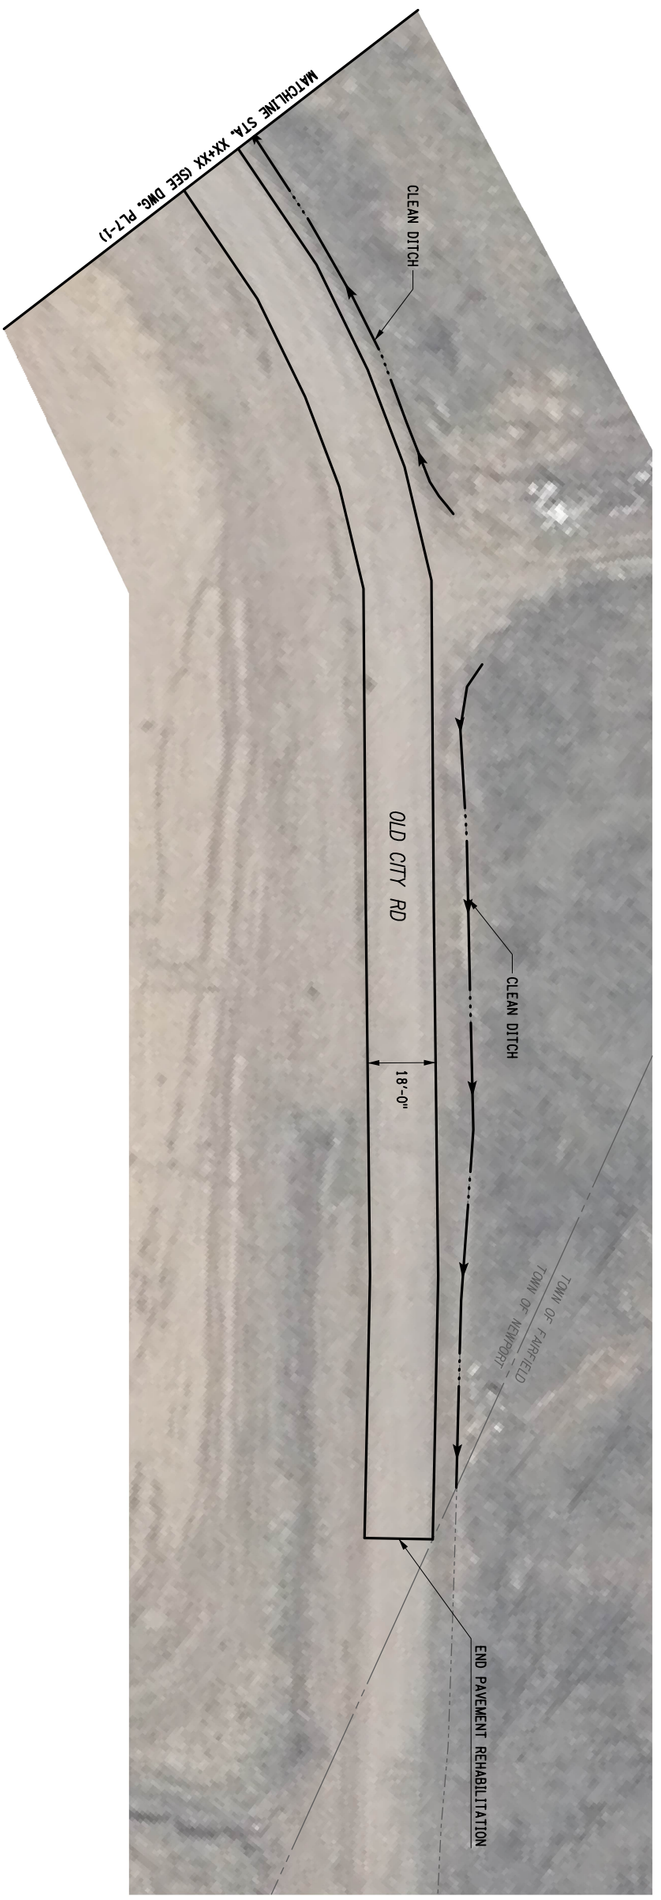

SCALE BAR
20' 0 20' 40'

SITE 7
GENERAL PLAN

DRAWING PL7-2

DATE ISSUED: 08 / 2026

SCALE: AS SHOWN

NEWPORT ROADS IMPROVEMENT

TOWN OF NEWPORT

HERKIMER COUNTY

Barton & Loguidice

UNAUTHORIZED ALTERATION OR ADDITION TO THIS DRAWING IS A VIOLATION OF THE NEW YORK STATE EDUCATION LAW ARTICLE 145 SECTION 7209

TOWN OF NEWPORT NEW YORK

NO.	DATE	BY	REVISION