
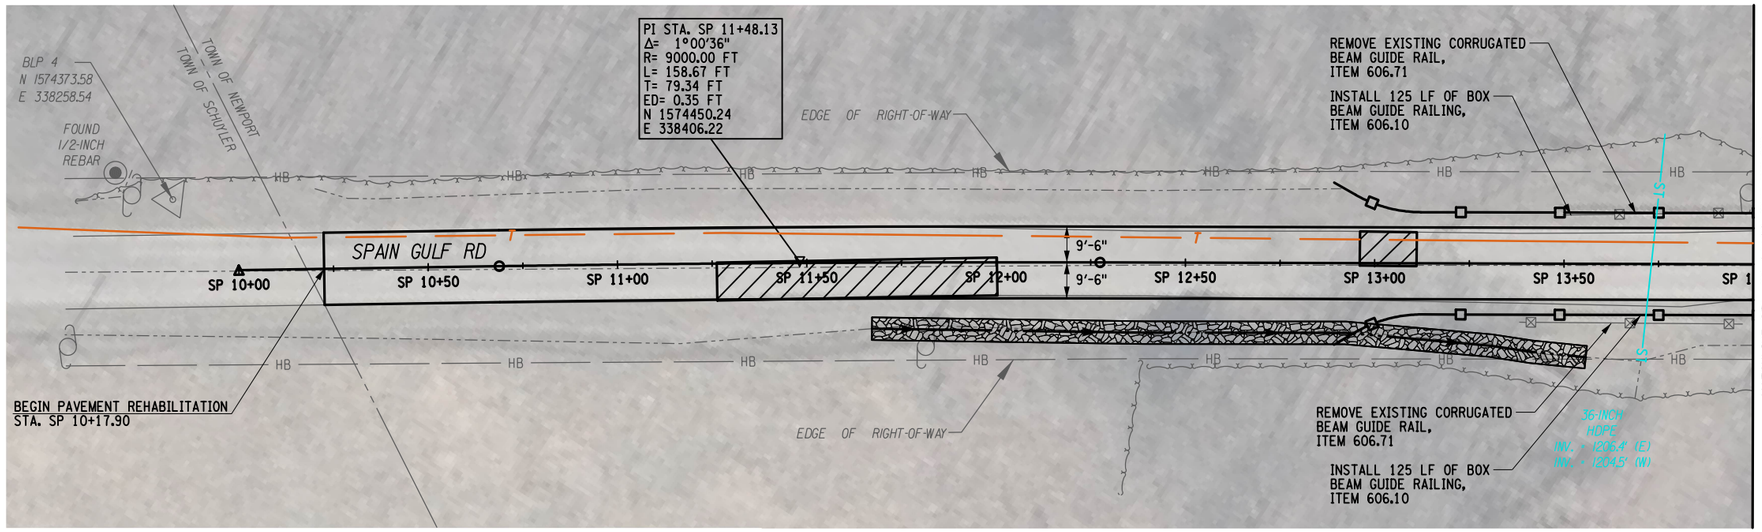


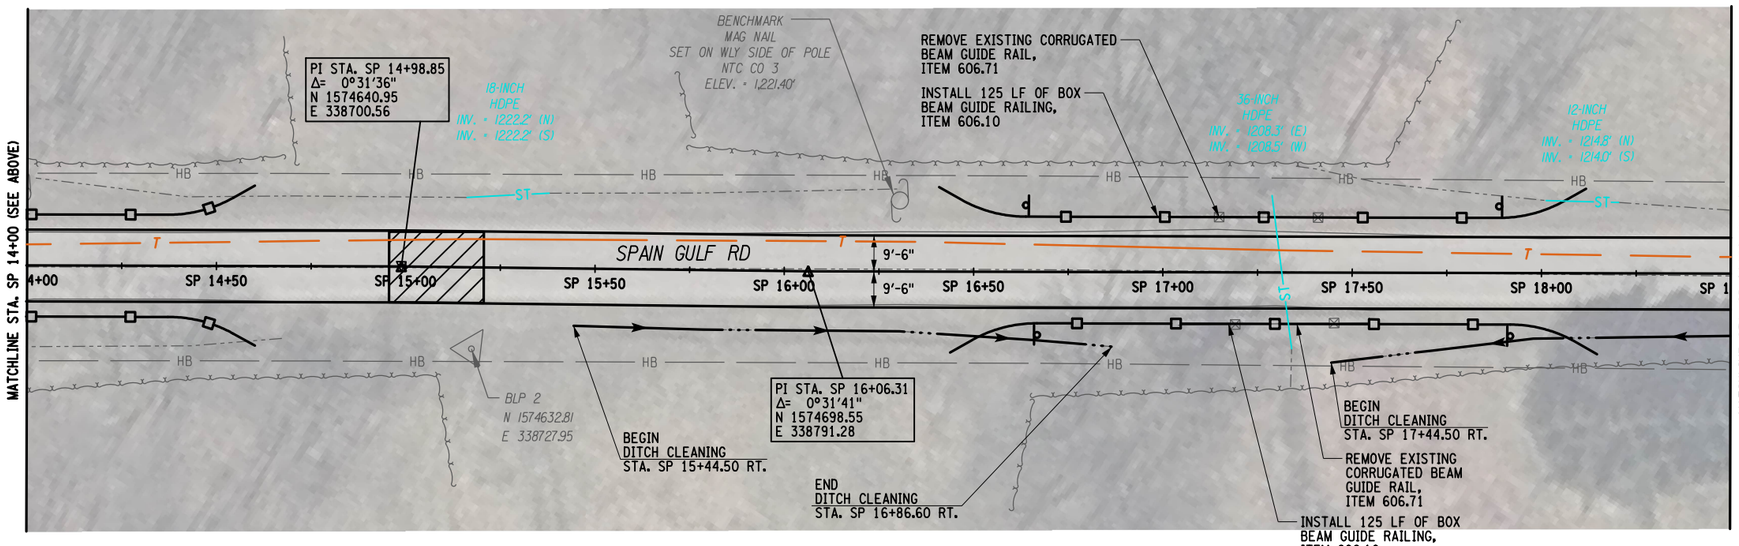

LEGEND:

- FULL-DEPTH RECONSTRUCTION BOX-OUT AREA
- STONE LINED DITCH

20' 0 20' 40'
SCALE BAR

PREPARED BY: BARTON & LOGUIDICE, D.P.C.

IN CHARGE OF _____ DESIGN BY _____ CHECKED BY _____ ESTIMATED BY _____ DRAFTED BY _____ CHECKED BY _____

FILE NAME = I:\Projects\5000\5088 - Town of Newport\5088.001.001 - Newport Roads Improvement\Site 8 - Spain Gulf Rd\5088.001_Spain Gulf_66h_grp_01.dgn
DATE = 8/30/2026
TIME = 9:56:56 PM
I:\MicroStation\Bentley V8i\Workspace\Plot\NYSDOT_SIZE_B_XEROX.tbl
I:\MicroStation\Bentley V8i\Workspace\system\pltcfg\pdf.pltcfg

NO.	DATE	BY	REVISION

TOWN OF NEWPORT NEW YORK


Barton & Loguidice

UNAUTHORIZED ALTERATION OR ADDITION TO THIS DRAWING IS A VIOLATION OF THE NEW YORK STATE EDUCATION LAW ARTICLE 145 SECTION 7209

NEWPORT ROADS IMPROVEMENT
TOWN OF NEWPORT
SPAIN GULF ROAD

SITE 8
GENERAL PLAN

SCALE: AS SHOWN
DATE ISSUED: 08 / 2026
DRAWING
PL8-1

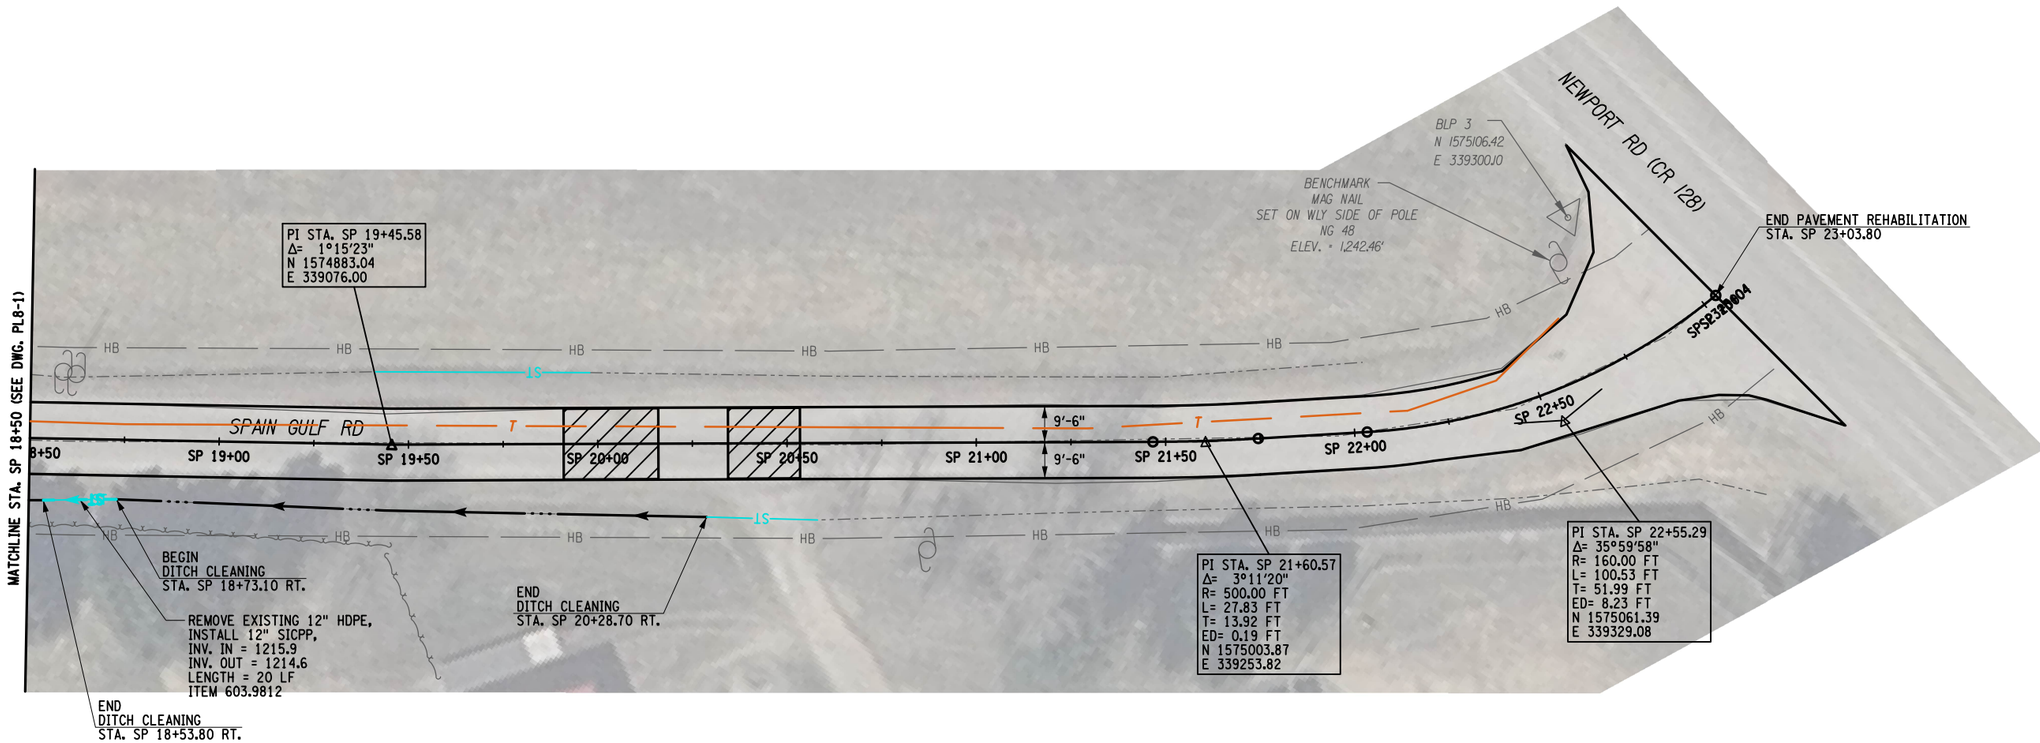

PREPARED BY: BARTON & LOGUIDICE, D.P.C.

LEGEND:

- FULL-DEPTH RECONSTRUCTION BOX-OUT AREA

20' 0 20' 40'
SCALE BAR

NO.	DATE	BY	REVISION

TOWN OF NEWPORT NEW YORK

Barton & Loguidice

UNAUTHORIZED ALTERATION OR ADDITION TO THIS DRAWING IS A VIOLATION OF THE NEW YORK STATE EDUCATION LAW ARTICLE 145 SECTION 7209

NEWPORT ROADS IMPROVEMENT

TOWN OF NEWPORT

HERKIMER COUNTY

SITE 8
GENERAL PLAN

SCALE: AS SHOWN

DATE ISSUED: 08 / 2026

DRAWING
PL8-2

DESIGN BY ____ DRAFTED BY ____ CHECKED BY ____

IN CHARGE OF ____ ESTIMATED BY ____ CHECKED BY ____

FILE NAME = I:\Projects\5000\5088 - Town of Newport\5088.001.001 - Newport Roads Improvement\Site 8 - Spain Gulf Rd\5088.001_Spain Gulf66h_grp_02.dgn
DATE = 8/30/2026
TIME = 9:57:02 PM
I:\MicroStation\Bentley V8i\Workspace\Plot\NYSDOT_SIZE_B_XEROX.tbl
I:\MicroStation\Bentley V8i\Workspace\system\pltcfg\pdf.pltcfg