
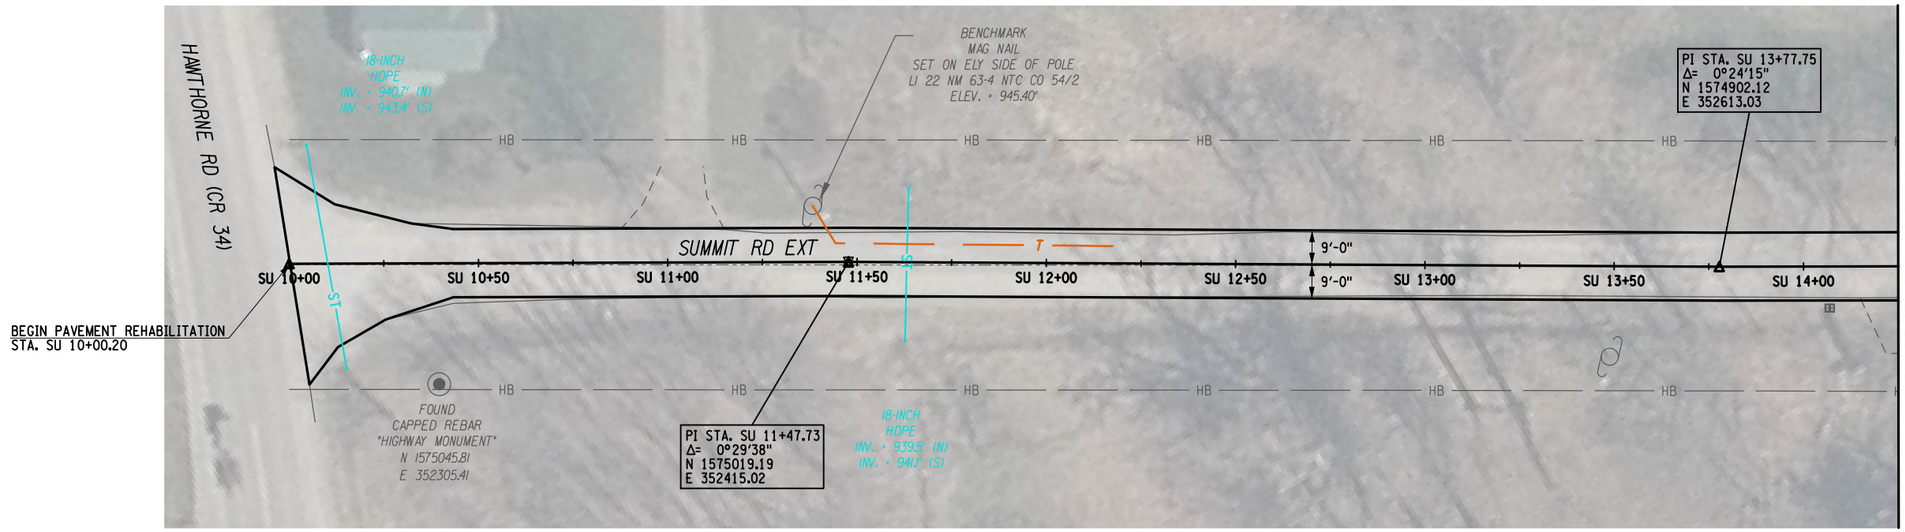


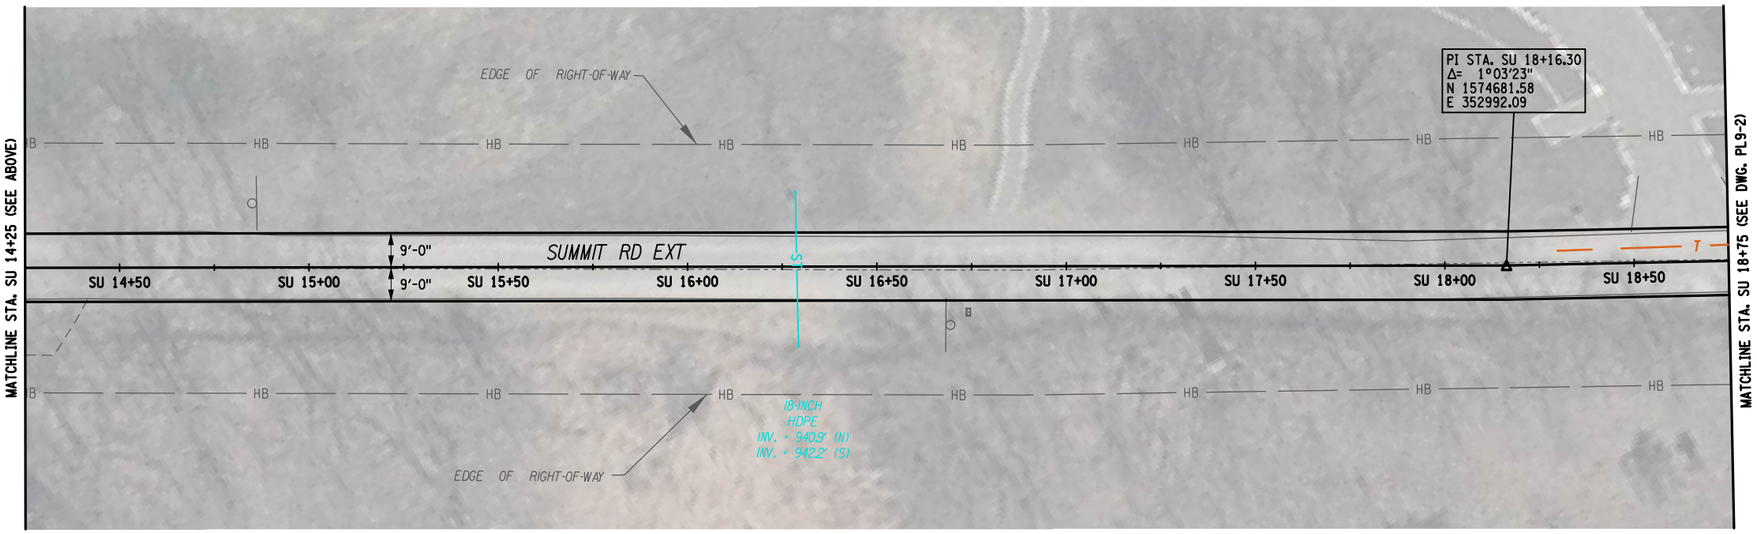

20' 0 20' 40'
SCALE BAR

PREPARED BY: BARTON & LOGUIDICE, D.P.C.

IN CHARGE OF ____ DESIGN BY ____ CHECKED BY ____ ESTIMATED BY ____ DRAFTED BY ____ CHECKED BY ____

NO.	DATE	BY	REVISION

TOWN OF NEWPORT NEW YORK

Barton & Loguidice

UNAUTHORIZED ALTERATION OR ADDITION TO THIS DRAWING IS A VIOLATION OF THE NEW YORK STATE EDUCATION LAW ARTICLE 145 SECTION 7209

NEWPORT ROADS IMPROVEMENT
TOWN OF NEWPORT
SUBMITTED TO NYSDOT
SUBMITTED TO NYSDOT

SITE 9
GENERAL PLAN


SCALE: AS SHOWN
DATE ISSUED: 08 / 2026
DRAWING
PL9-1

FILE NAME = I:\Projects\5000\5088 - Town of Newport\5088.001.001 - Newport Roads Improvement\Site 9 - Summit Rd\5088.001_Summit_cph_grp01.dgn
DATE = 8/30/2026
TIME = 9:57:05 PM
i:\MicroStation\Bentley V8i\Workspace\Plot\NYSDOT_SIZE_B_XEROX.tbl
i:\MicroStation\Bentley V8i\Workspace\system\pltcfg\pdf.pltcfg

FILE NAME = I:\Projects\5000\5088 - Town of Newport\5088.001.001 - Newport Roads Improvement\Site 9 - Summit Rd\5088.001_Summit_cph_gnp02.dgn
DATE = 8/30/2026
TIME = 9:57:15 PM
I:\MicroStation\Bentley V8i\Workspace\Plot\NYSDOT_SIZE_B_XEROX.tbl
I:\MicroStation\Bentley V8i\Workspace\system\pltcfg\pdf.pltcfg

IN CHARGE OF _____ DESIGN BY _____ CHECKED BY _____ ESTIMATED BY _____ CHECKED BY _____ DRAFTED BY _____ CHECKED BY _____

PREPARED BY: BARTON & LOGUIDICE, D.P.C.

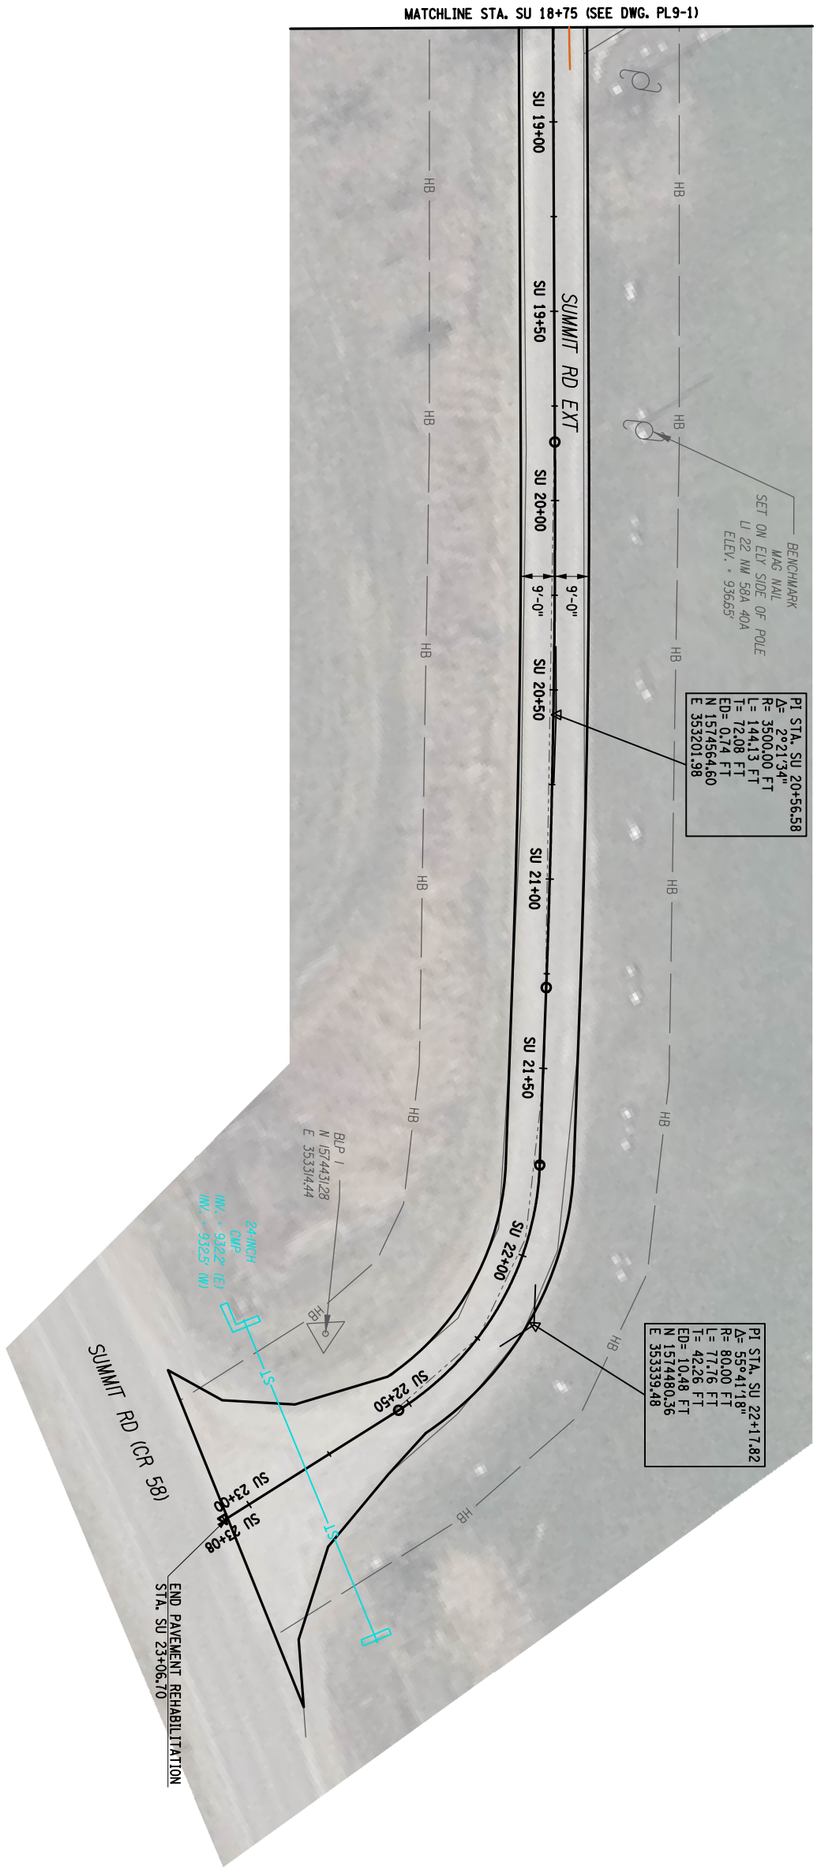

SCALE BAR
20' 0 20' 40'

SITE 9
GENERAL PLAN

DRAWING: PL9-2
DATE ISSUED: 08/2026
SCALE: AS SHOWN

NEWPORT ROADS IMPROVEMENT
TOWN OF NEWPORT
~~HERKIMER COUNTY~~ SUMMIT ROAD

Barton & Loguidice

UNAUTHORIZED ALTERATION OR ADDITION TO THIS DRAWING IS A VIOLATION OF THE NEW YORK STATE EDUCATION LAW ARTICLE 145 SECTION 7209

TOWN OF NEWPORT NEW YORK

NO.	DATE	BY	REVISION